




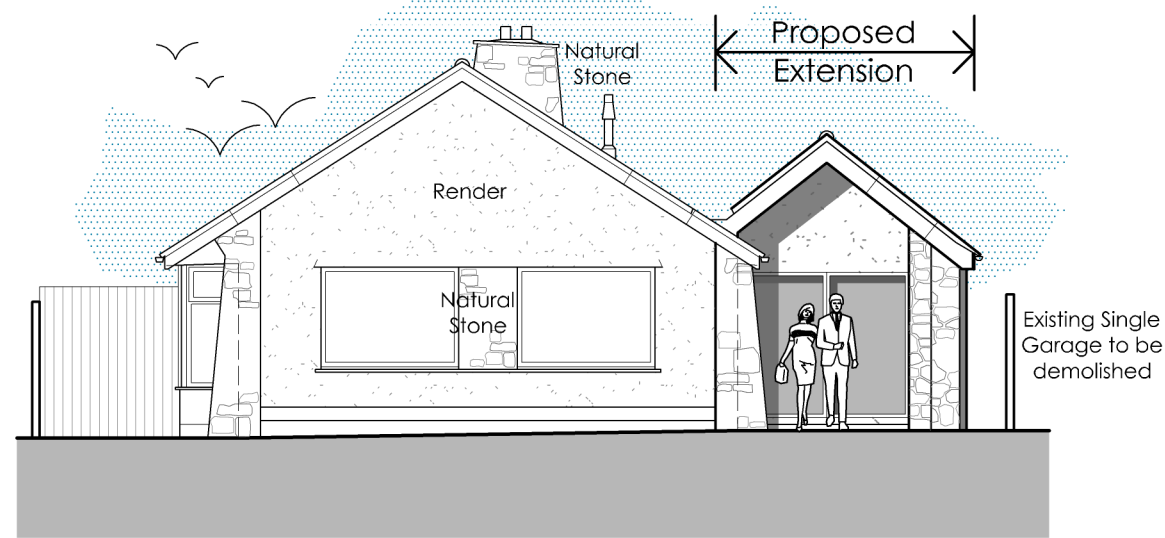


South-West Elevation 1:100

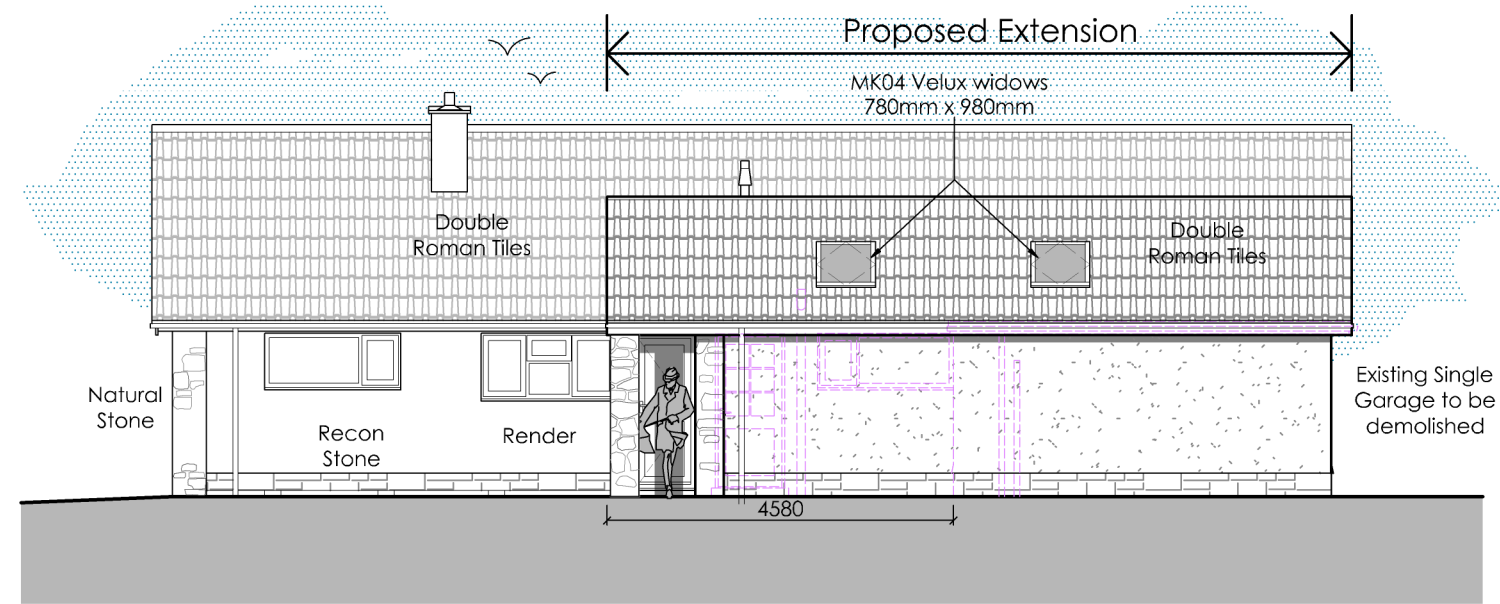


South-East Elevation 1:100

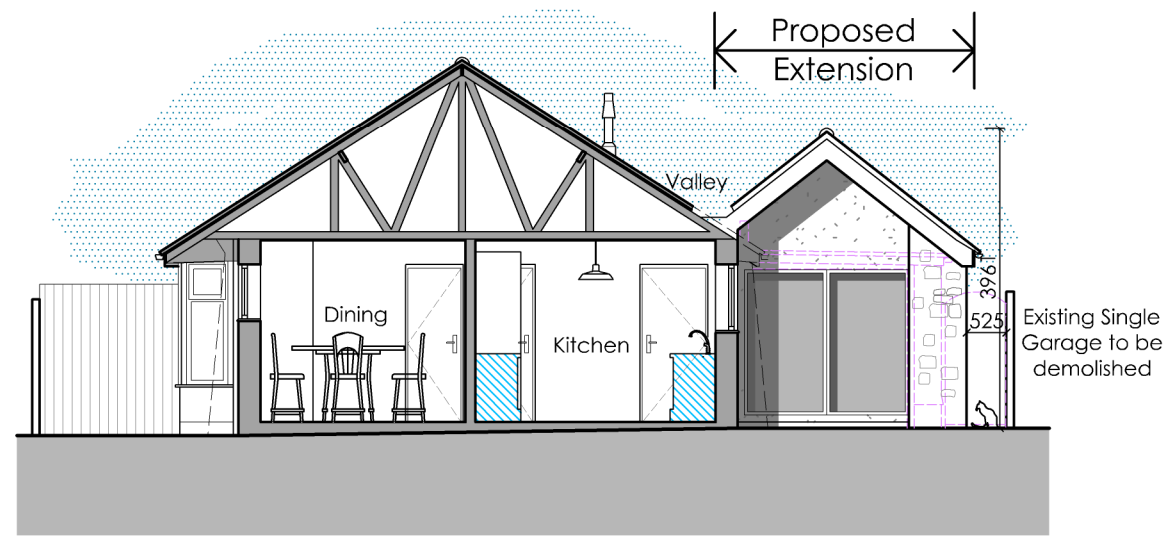

Section A-A 1:100

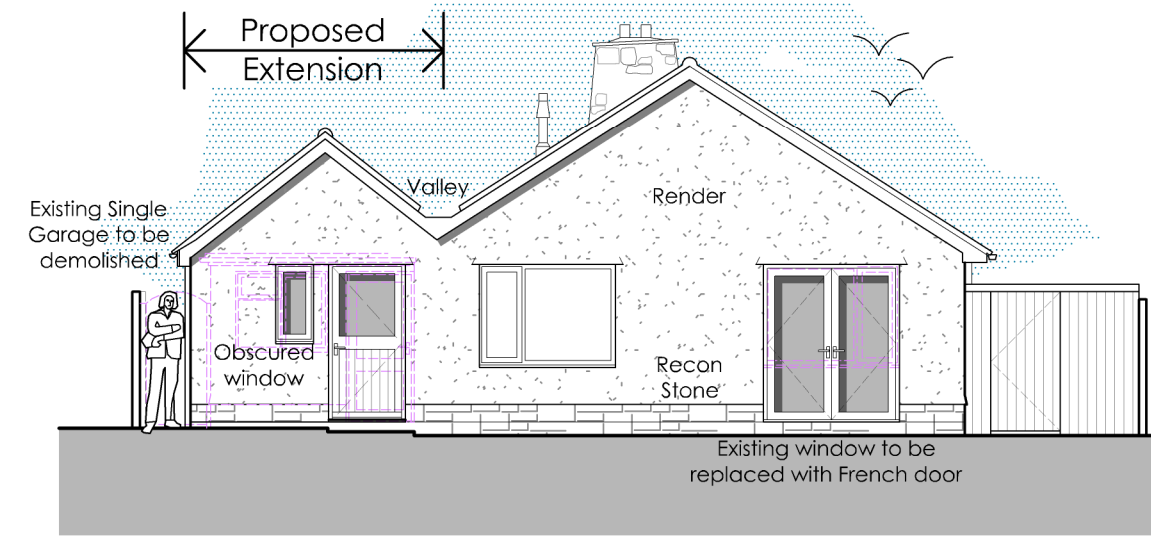


North-East Elevation 1:100

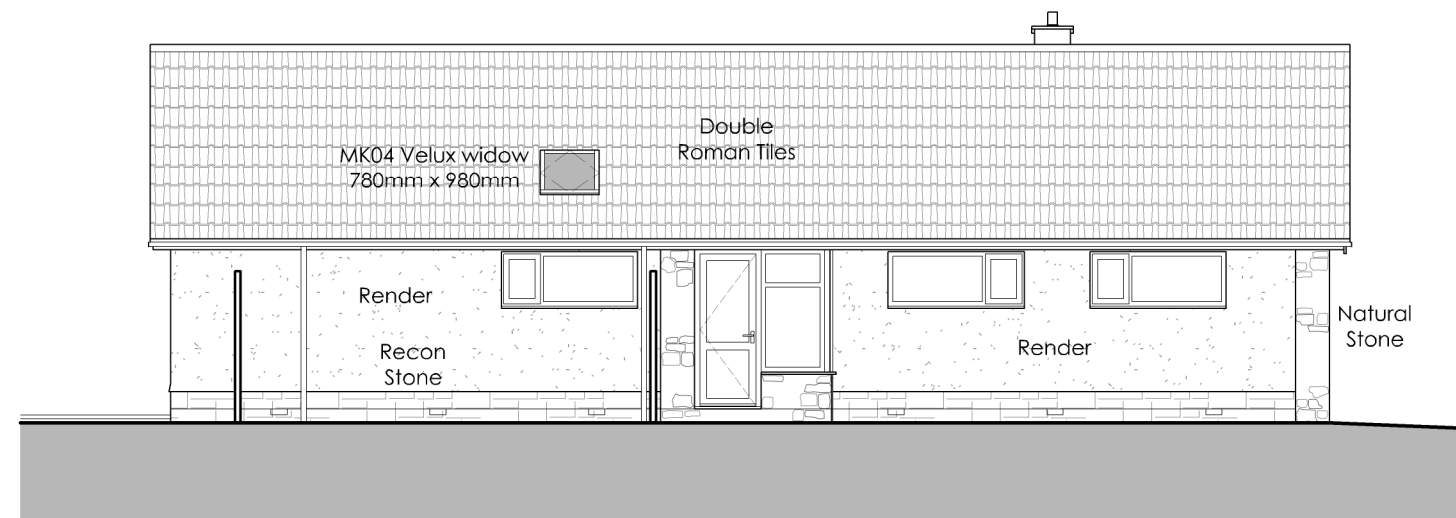


North-West Elevation 1:100

NOTES

1. Responsibility is not accepted for errors made by others in scaling from this drawing. All construction information should be taken from figured dimensions only.
2. Any discrepancies are to be reported to the architect.
3. This drawing is copyright.

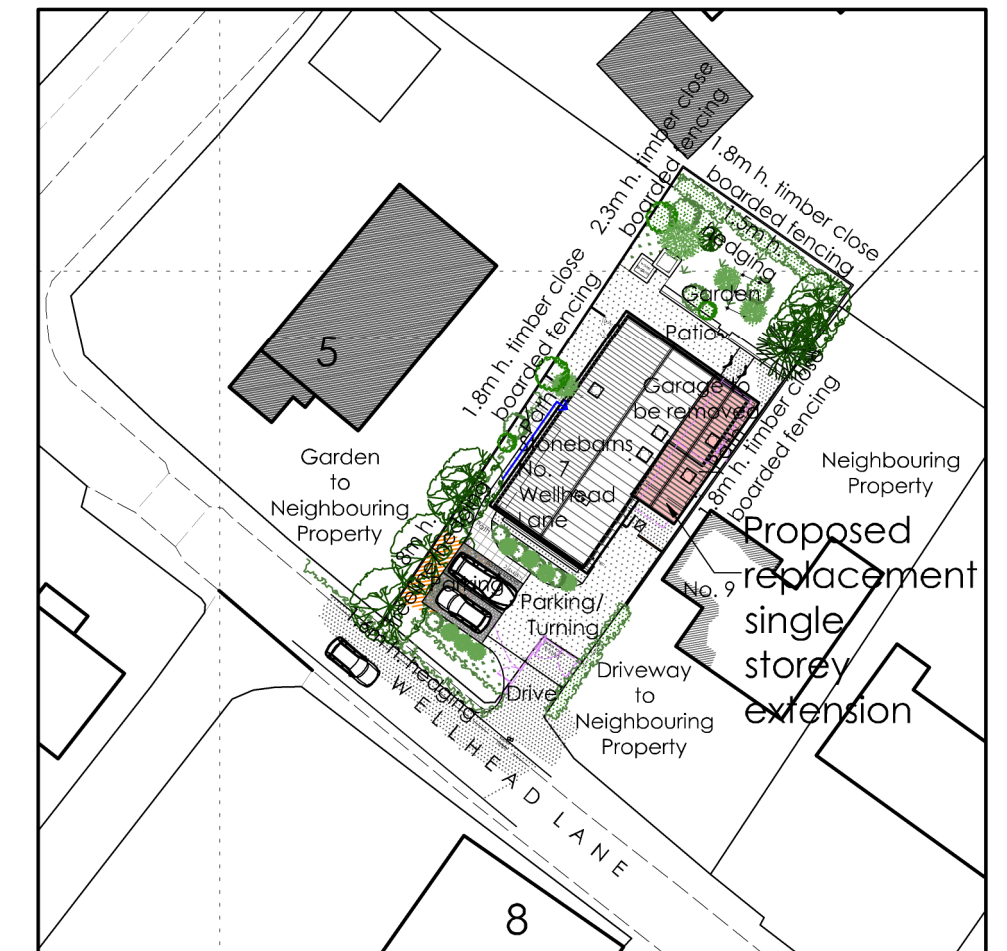

Block Plan 1:500

 

Rev A: Feature window removed and oak structure removed to porch - 30/06/2026

Della Valle
architects

Lake View • Charlton Estate • Shepton Mallet • BA4 5QE
T 01749 330672 • E mail@dellavallearchitects.co.uk
Chartered Architect • Designer • Project Manager

Client • Mr & Mrs I. Lacey.

Job • Proposed Works to Stonebarns, 7 Wellhead Lane, Westbury, Wiltshire, BA13 3PW.

Title • Proposed Elevations and Block Plan

Scale • 1:100, 1:500 @A2

Date • February 2026

Drawn • EK

Drg No • F1890/101A