


A02 PROPOSED FLOOR PLAN (amended)

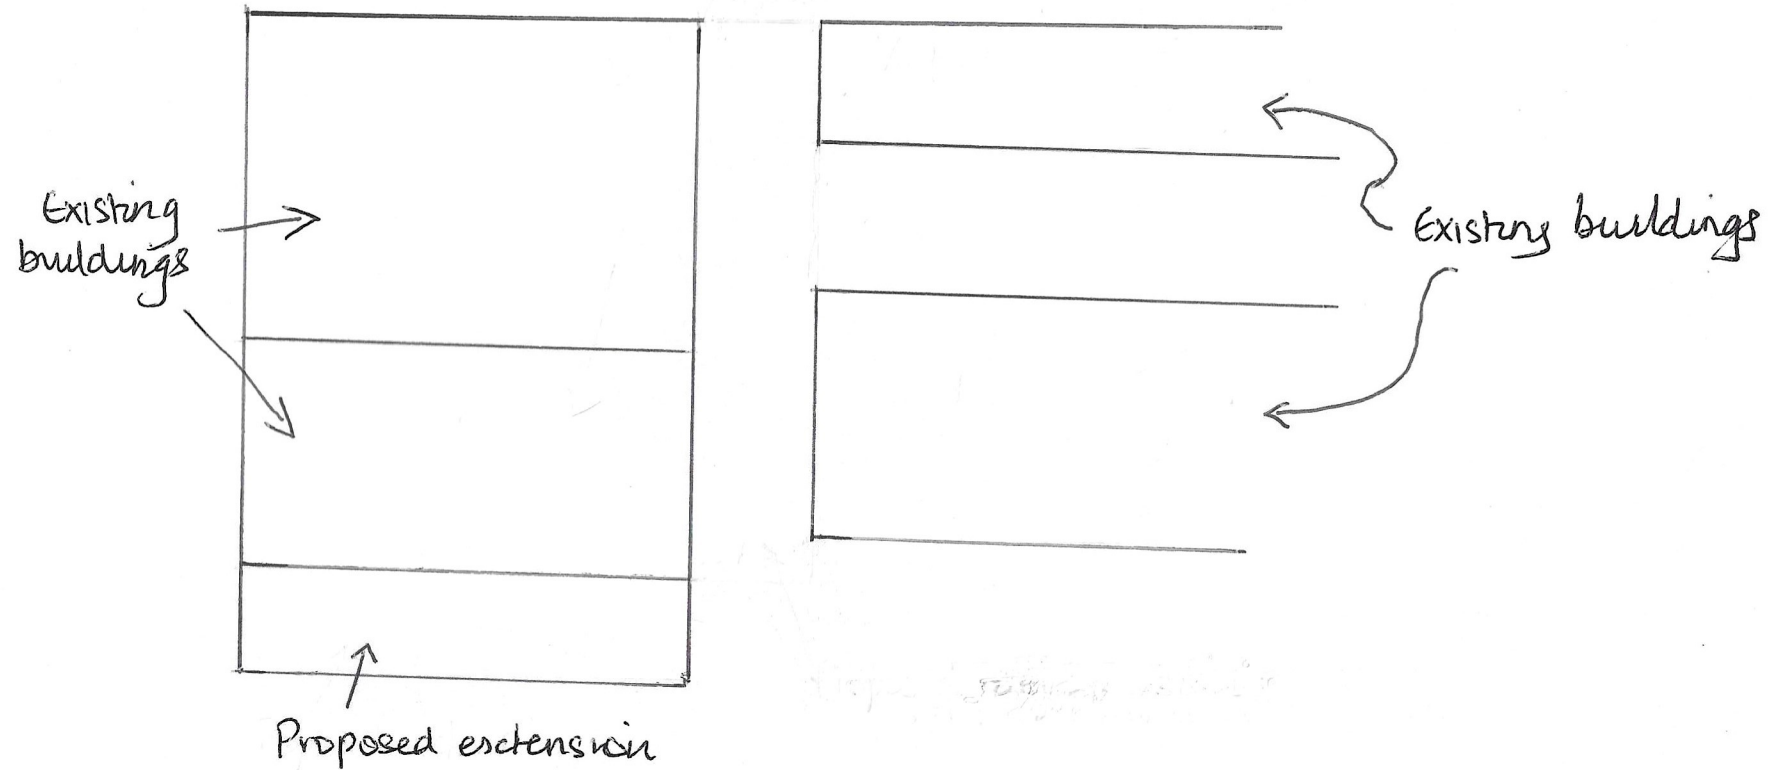

Scale 1:500
0 10 20 30
metres
July 2026