


GB027 Rev1 21/7/2 - Bramley Cottage - Garden Building - Site Plan Proposed

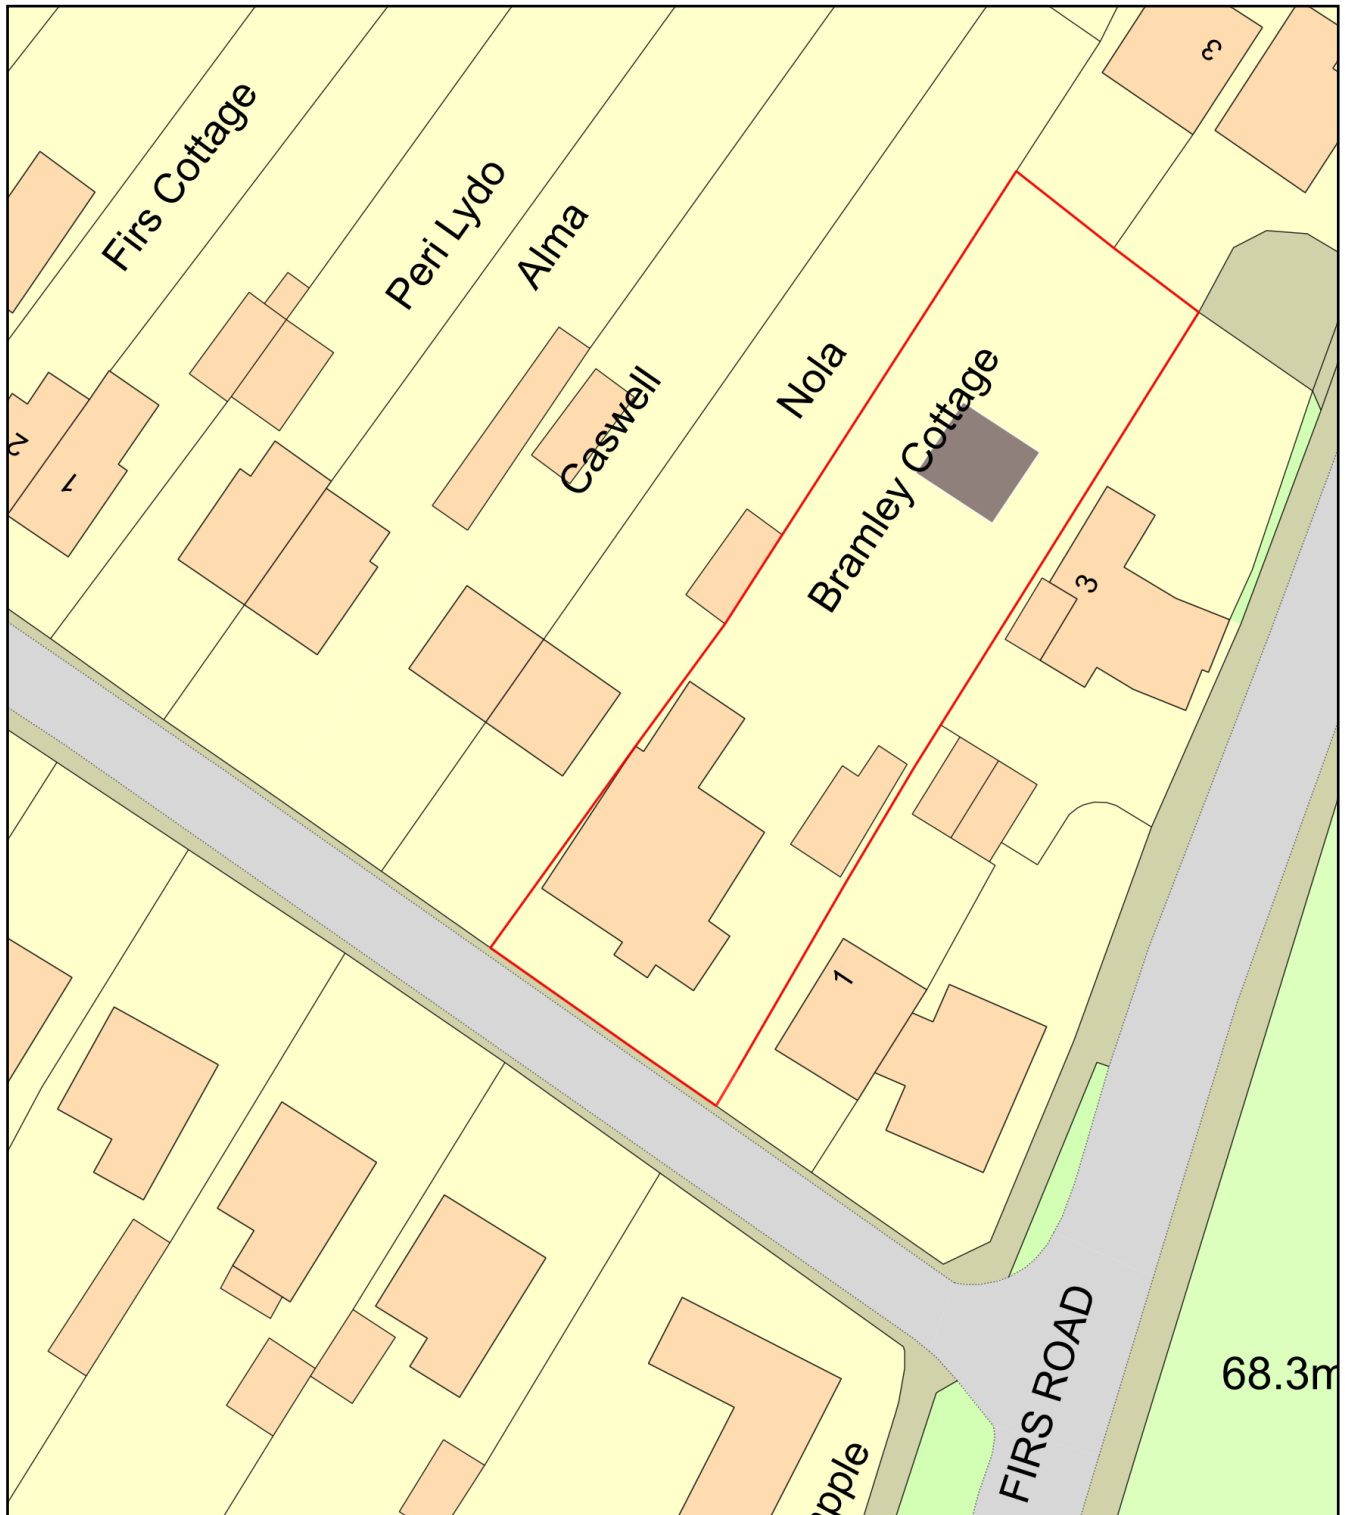

0 20
Metres



Plan Produced for: Michael Iain Sneddon

Date Produced: 21 Jul 2026

Plan Reference Number: TQRQM26202111715472

Scale: 1:500 @ A4