


THIS DRAWING IS COPYRIGHT
Contractor must take site sizes

Any discrepancies between the
drawing and site conditions
should be reported to the
Principal Designer

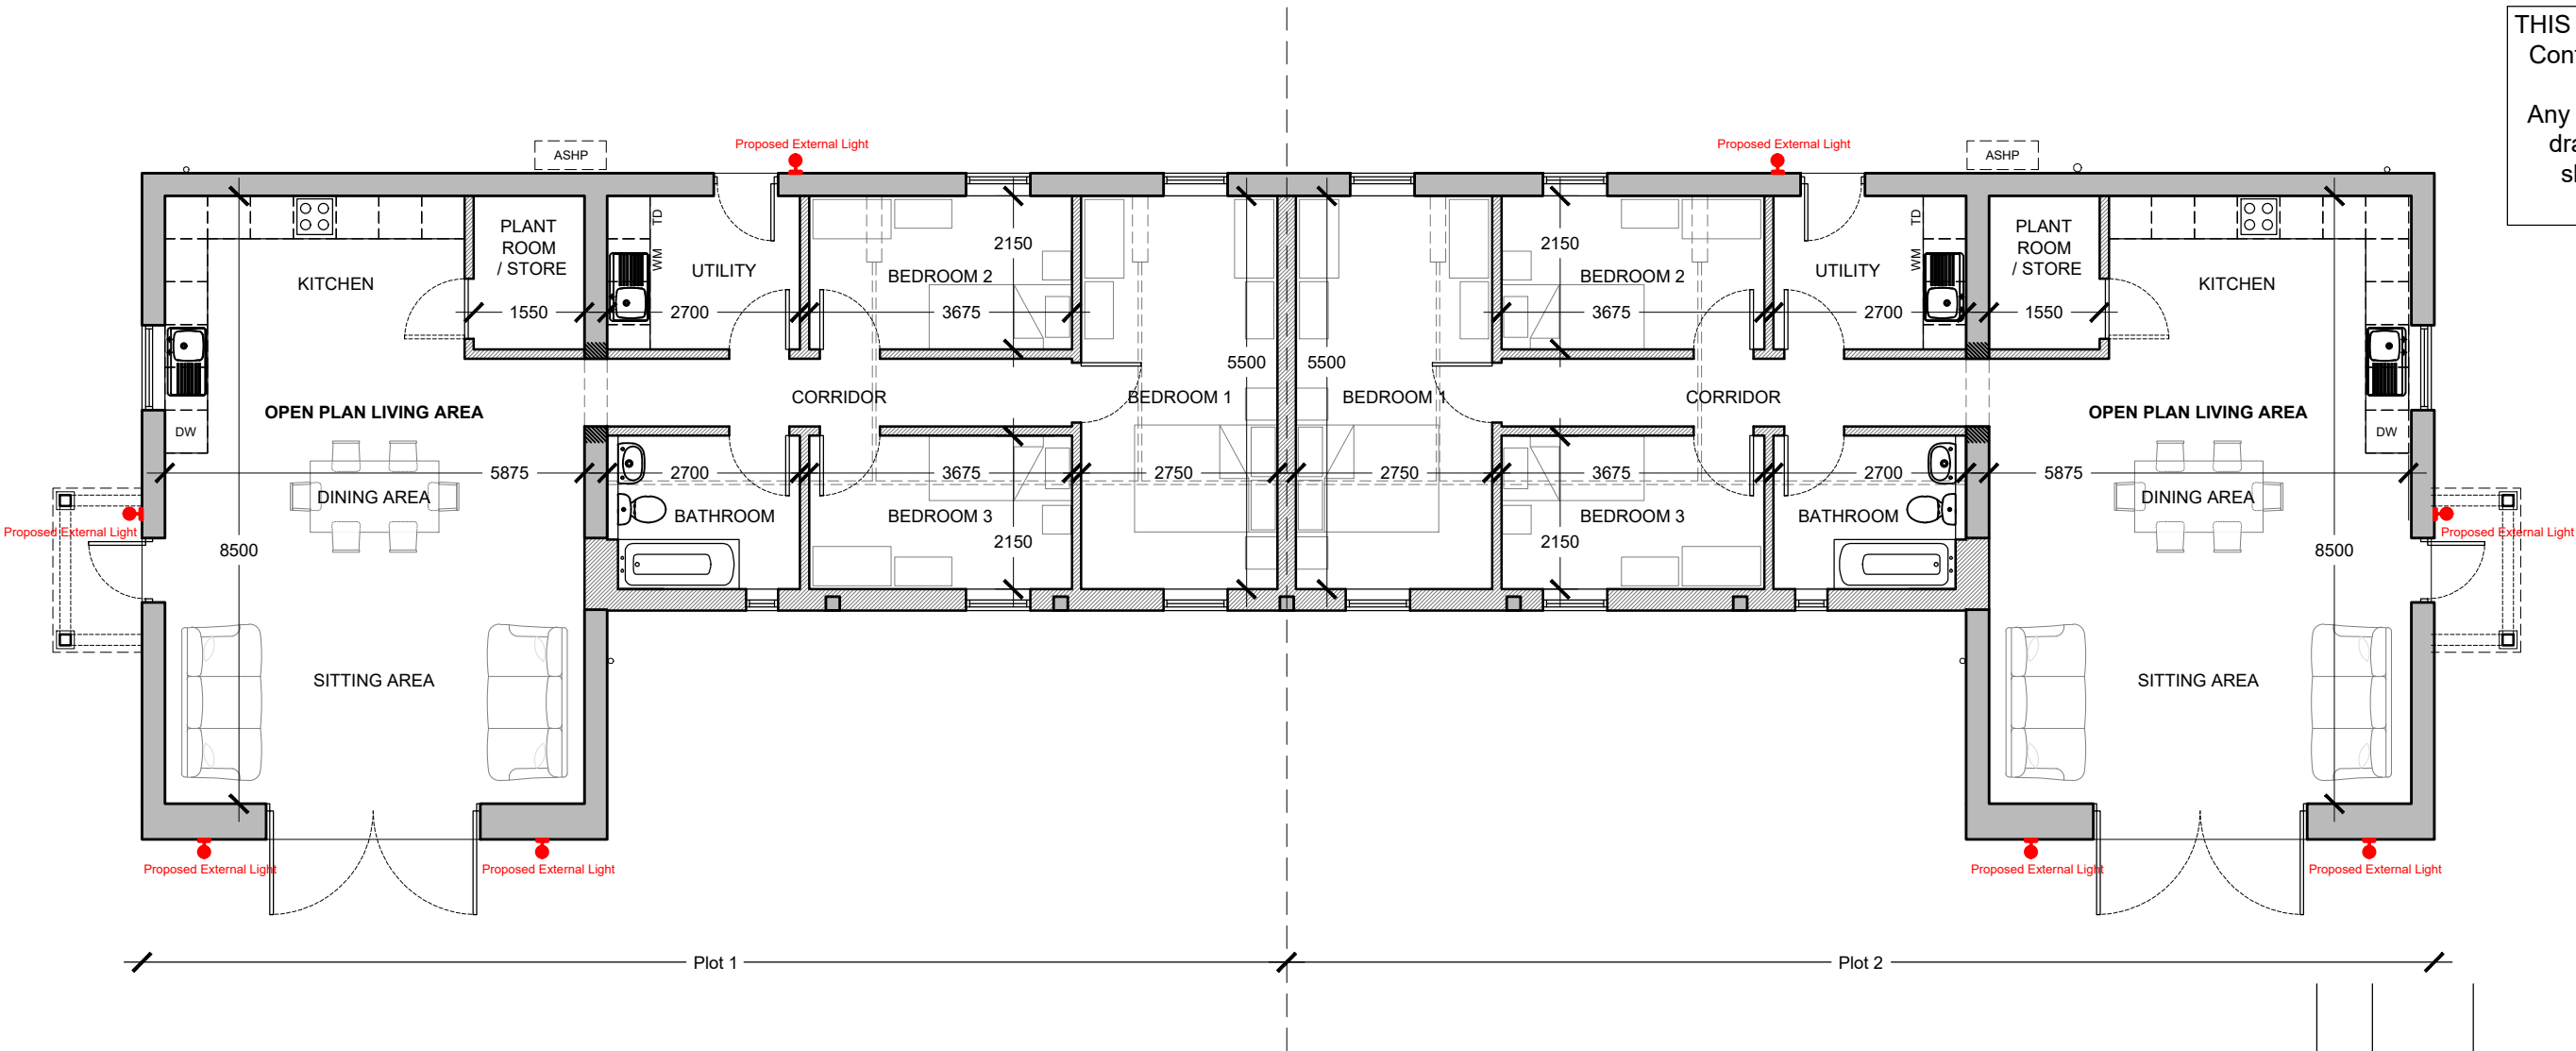

PROPOSED GROUND FLOOR PLAN
SCALE 1:100

Rev.	Date		Init

CLIENT

Mr T. FARTHING

PROJECT

**TURNPIKE COTTAGE
STABLES CONVERSION
SOUTH WRAXHALL**

DRAWING

**PROPOSED
GROUND FLOOR PLAN**

DRAWN: ALK	Date: 16/07/2026	Scale: 1:100 @ A3
Drawing number: 4369-07		Rev.

DOLMAN

ARCHITECTURAL DESIGNERS BUILDING SURVEYORS
COST CONSULTANTS CDM PRINCIPAL DESIGNERS

Sussex House
Bath Road
Devizes
Wiltshire SN10 2AF

Tel: 01380 729456
Web: www.dolmansurveyors.co.uk
Email: info@dolmansurveyors.co.uk

