




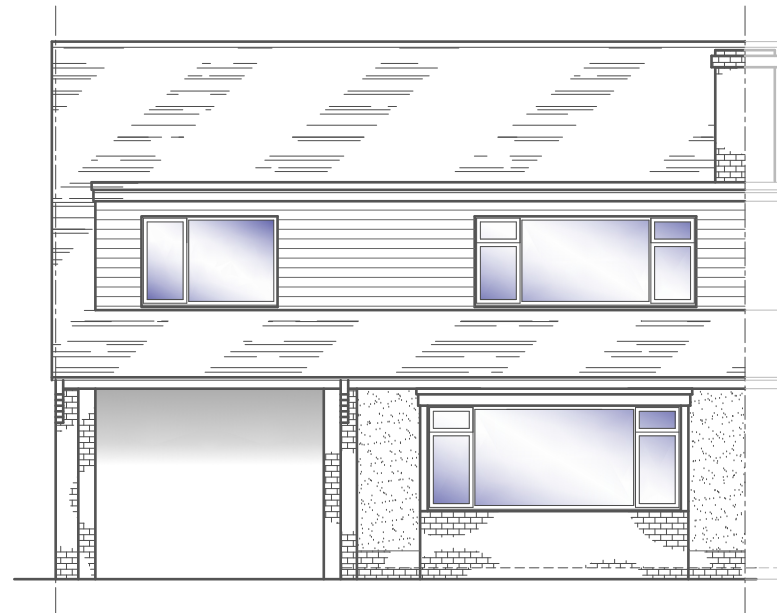


FRONT ELEVATION
Scale 1:100

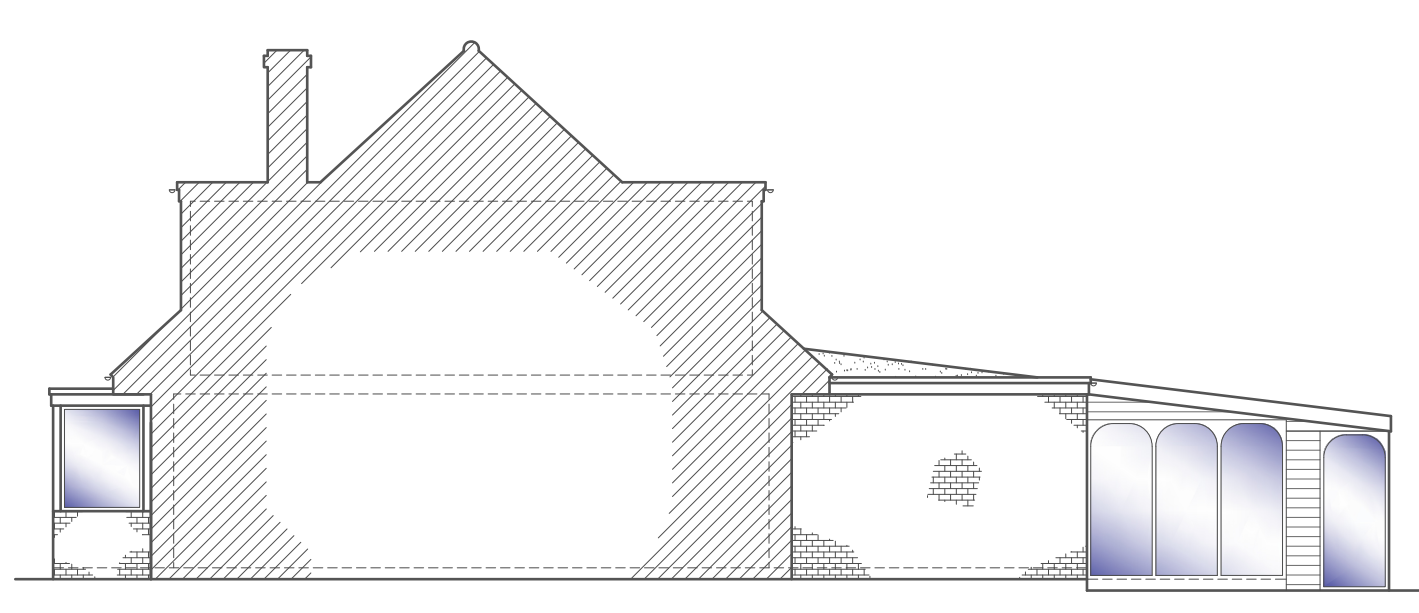


SIDE ELEVATION
Scale 1:100

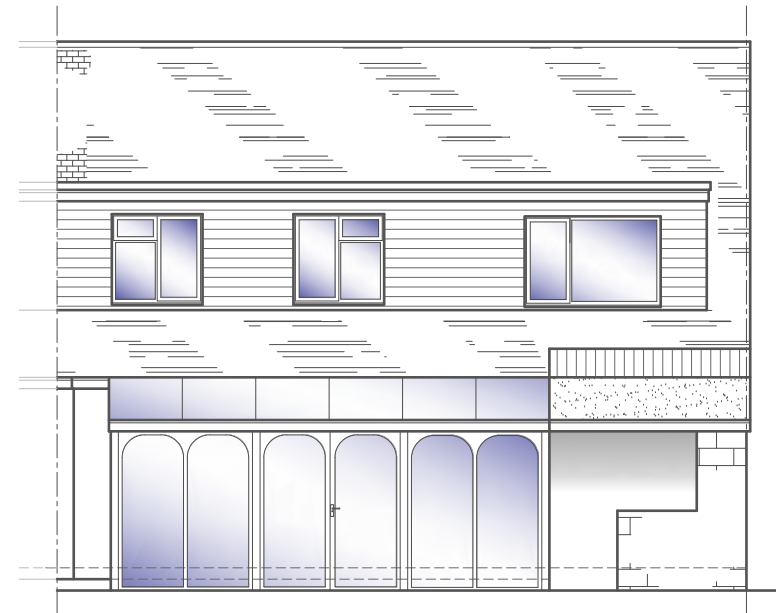


REAR ELEVATION
Scale 1:100

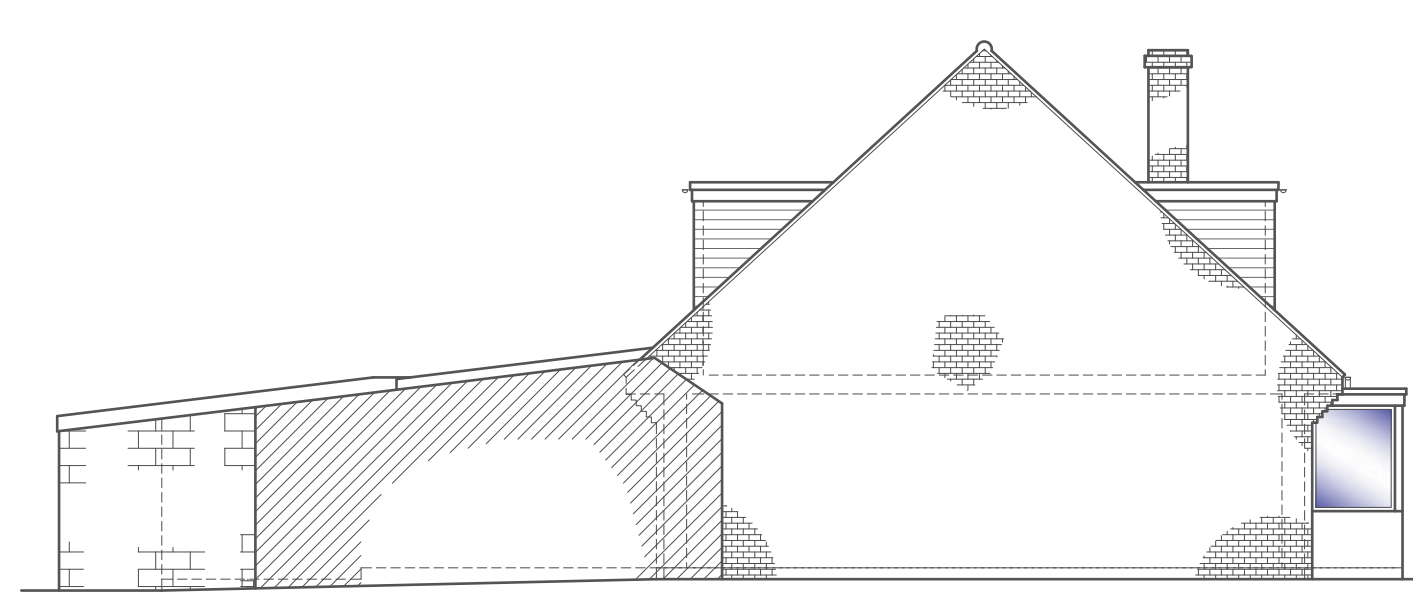


SIDE ELEVATION
Scale 1:100

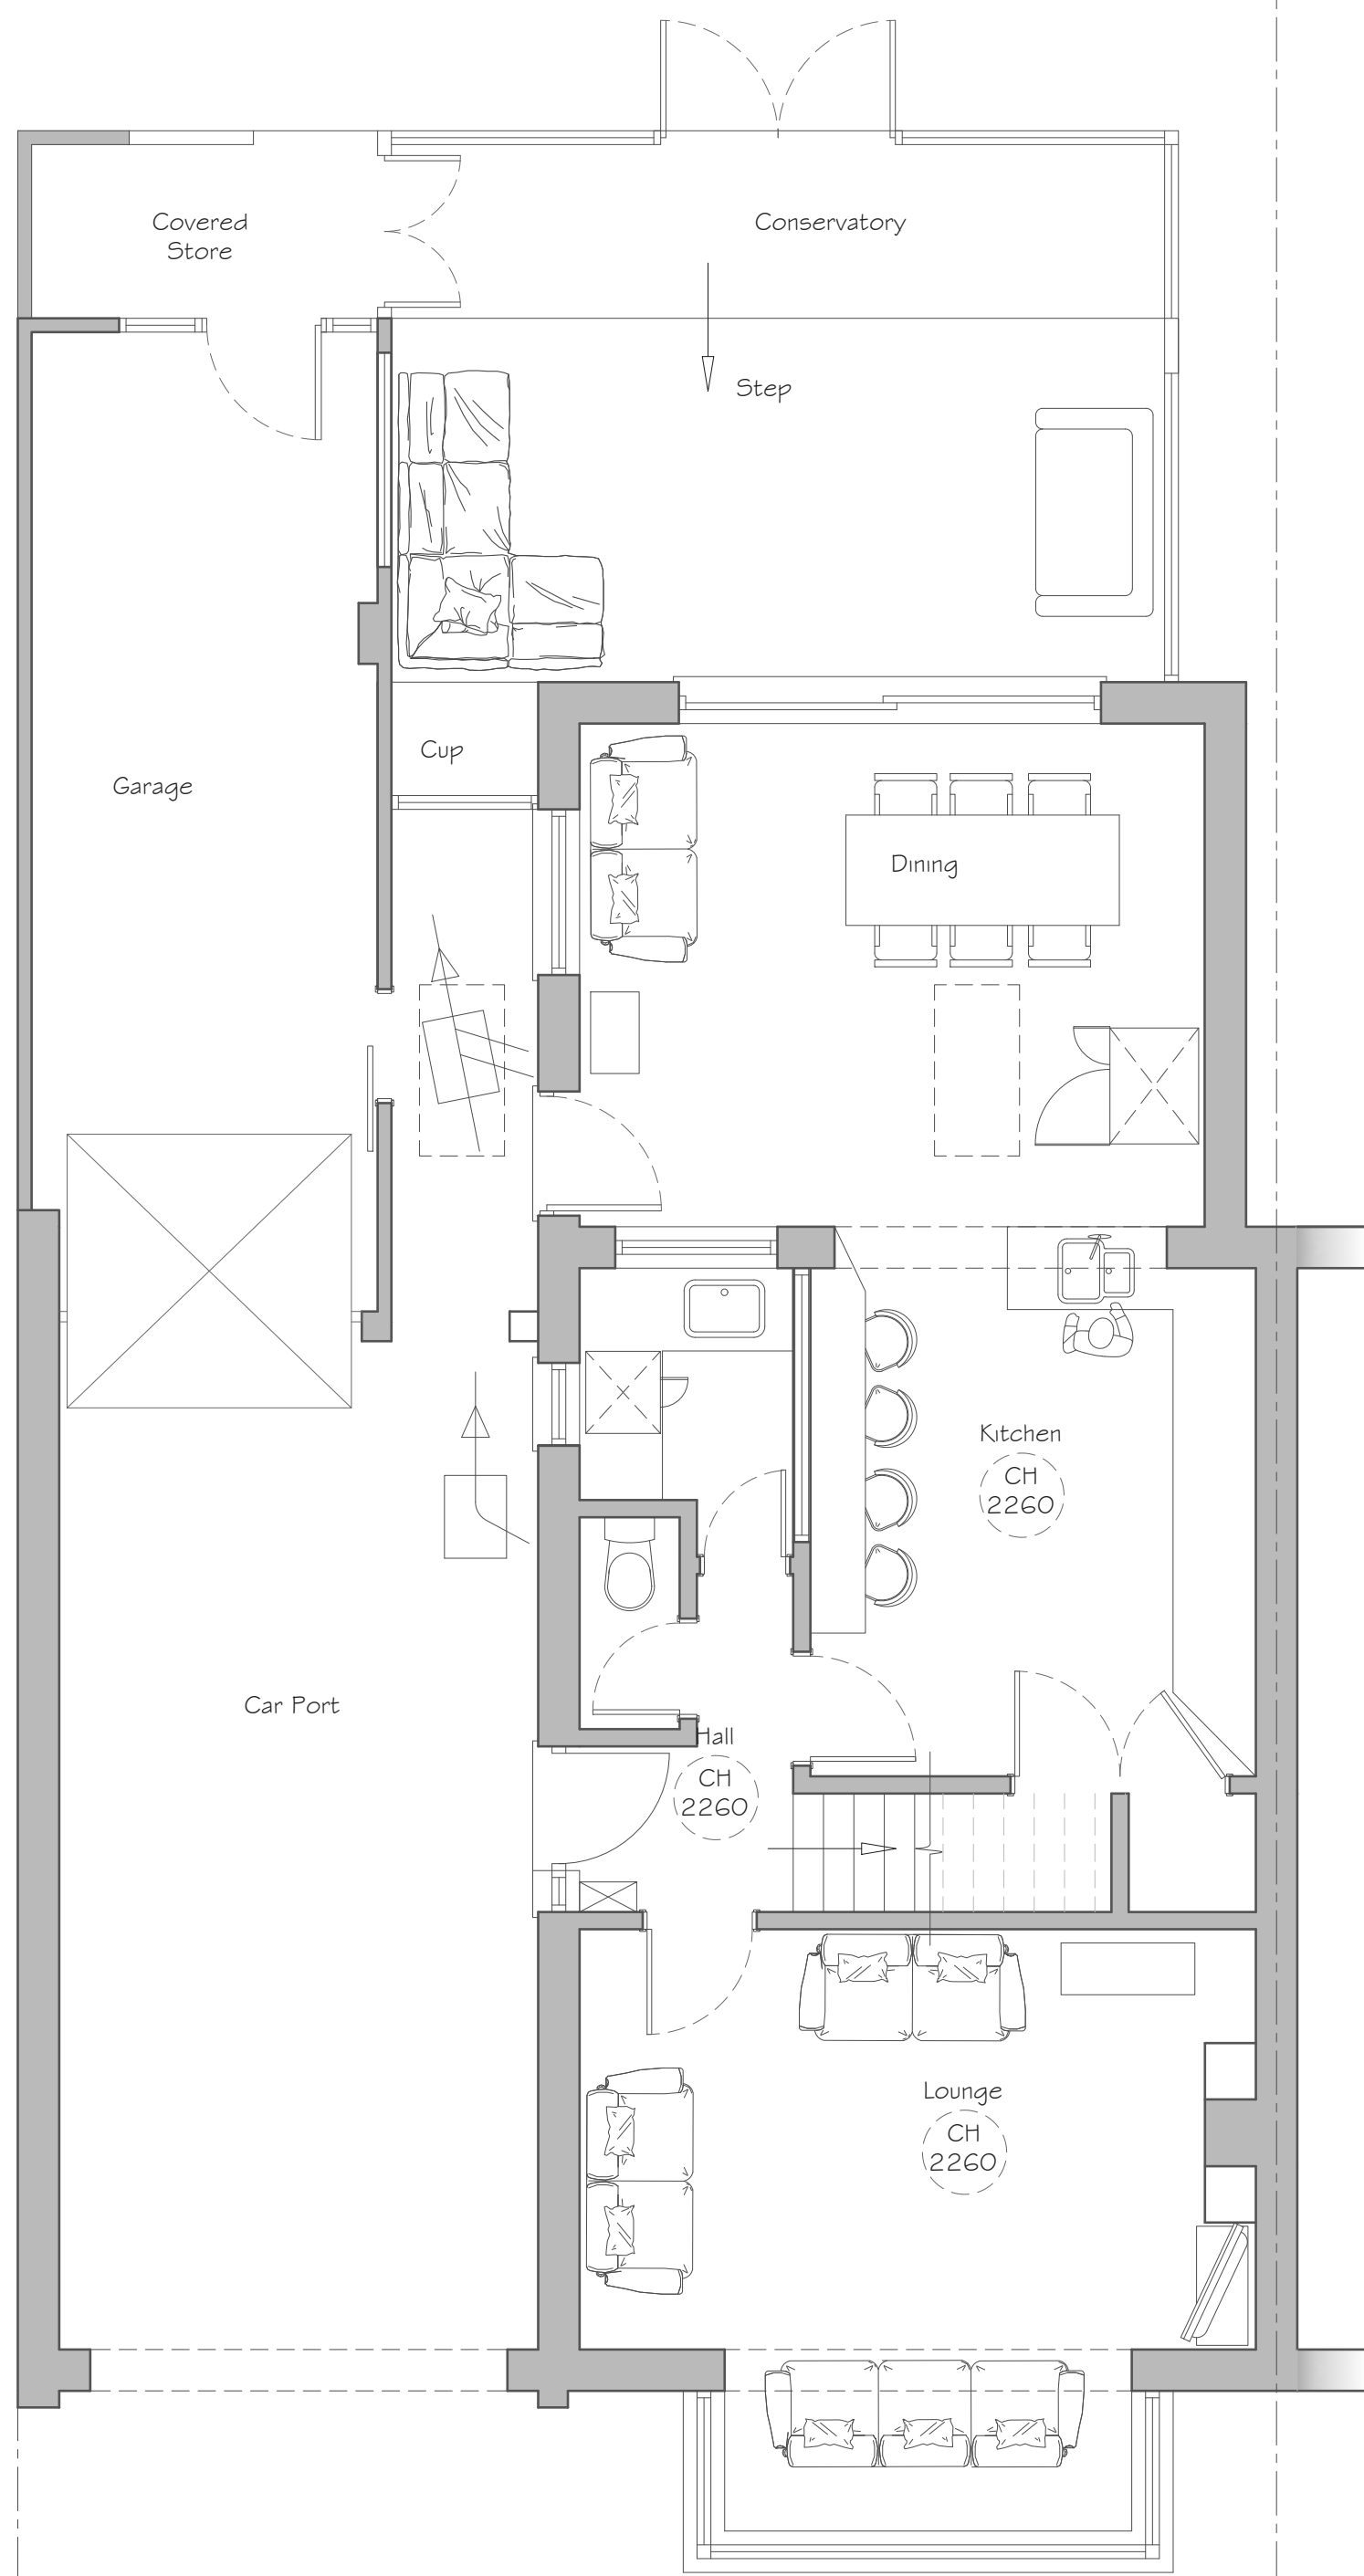


GROUND FLOOR PLAN
Scale 1:50

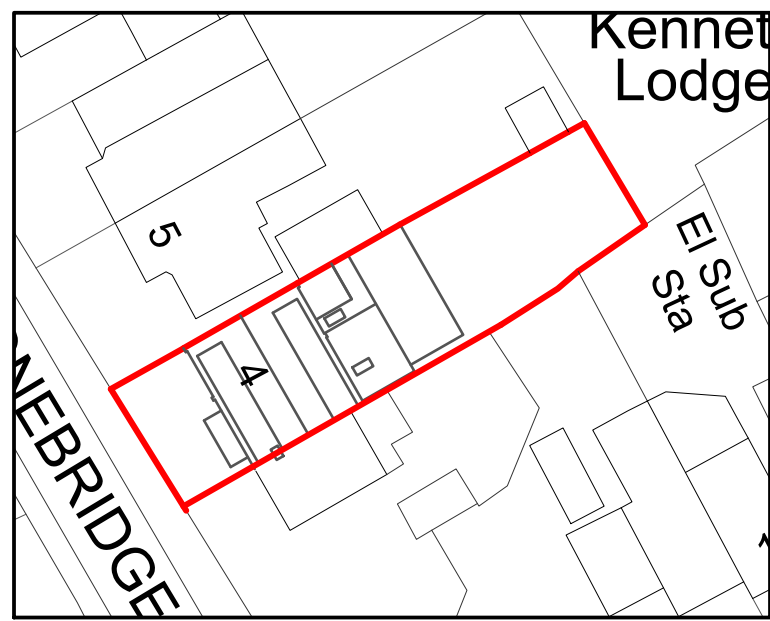


BLOCK PLAN
Scale 1:500

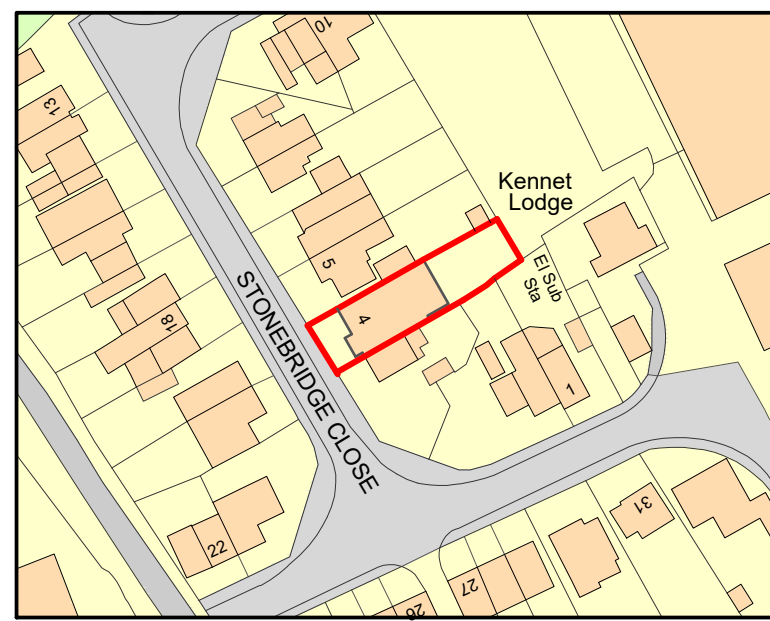


LOCATION PLAN
Scale 1:1250

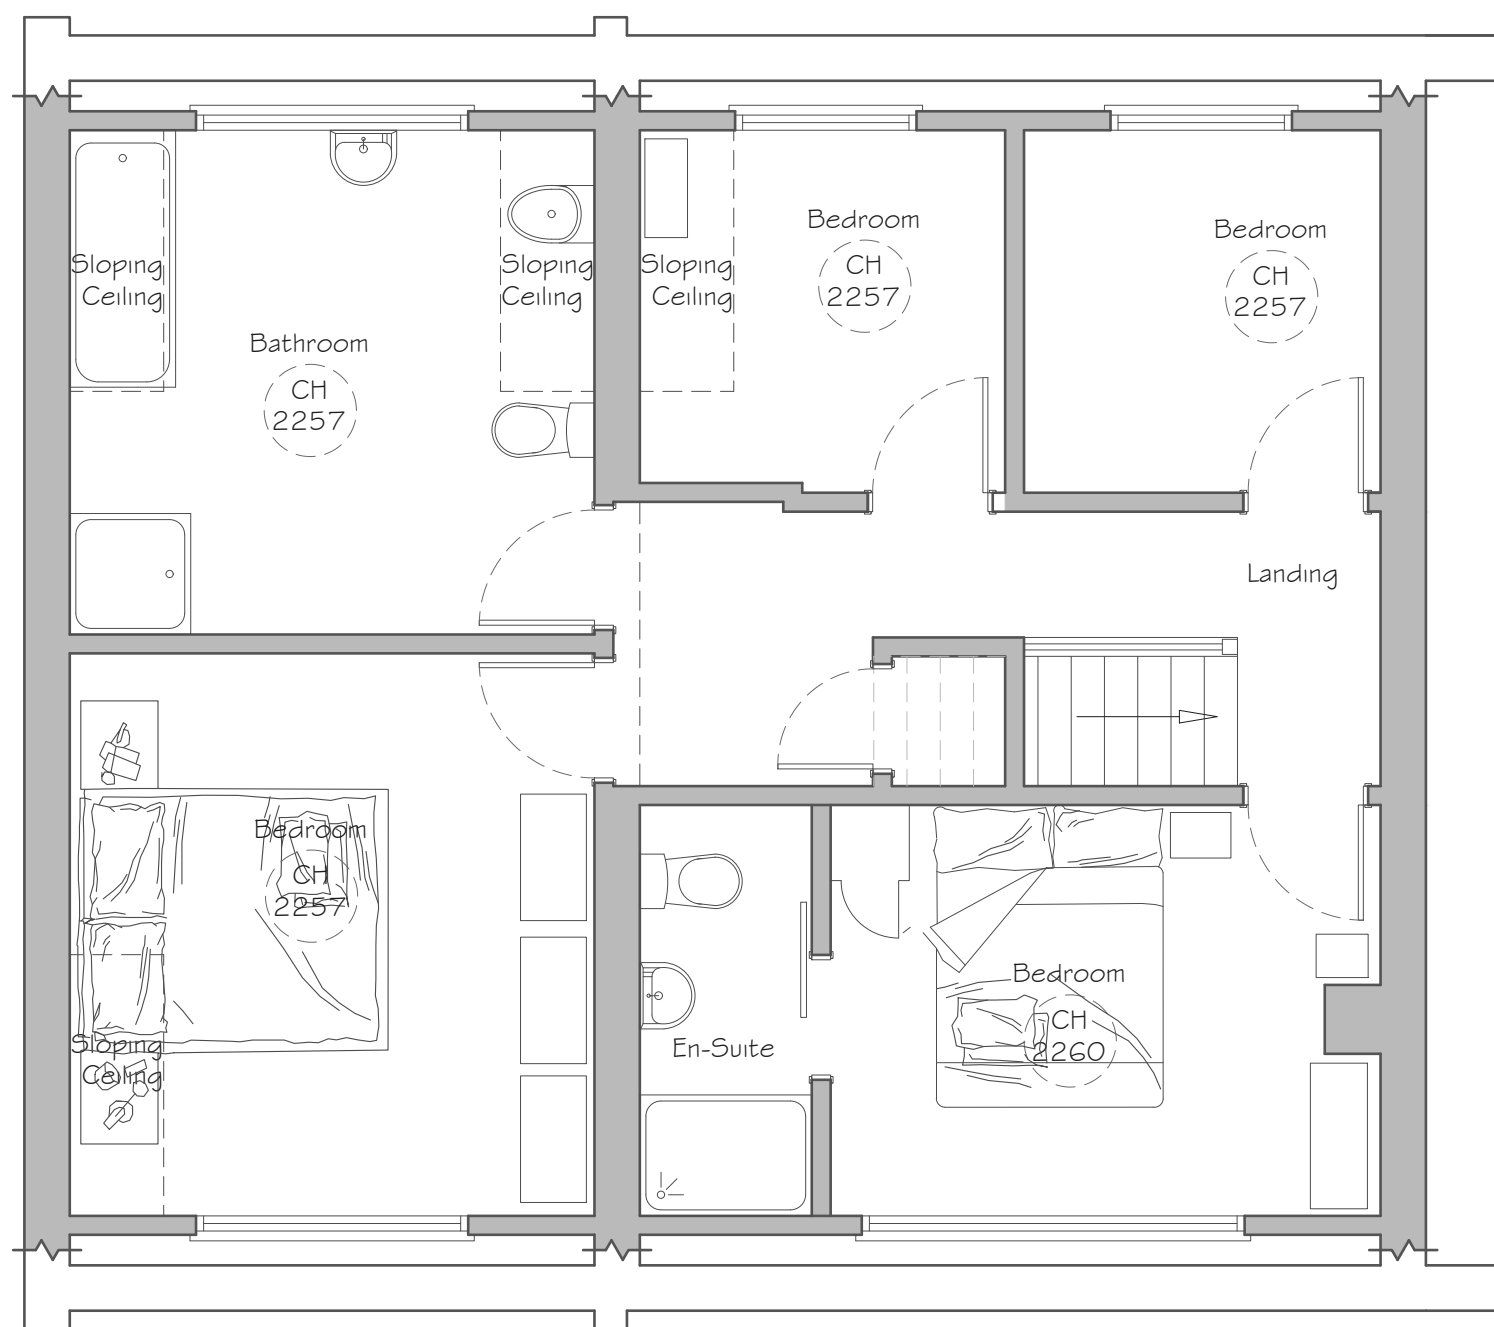

FIRST FLOOR PLAN
Scale 1:50

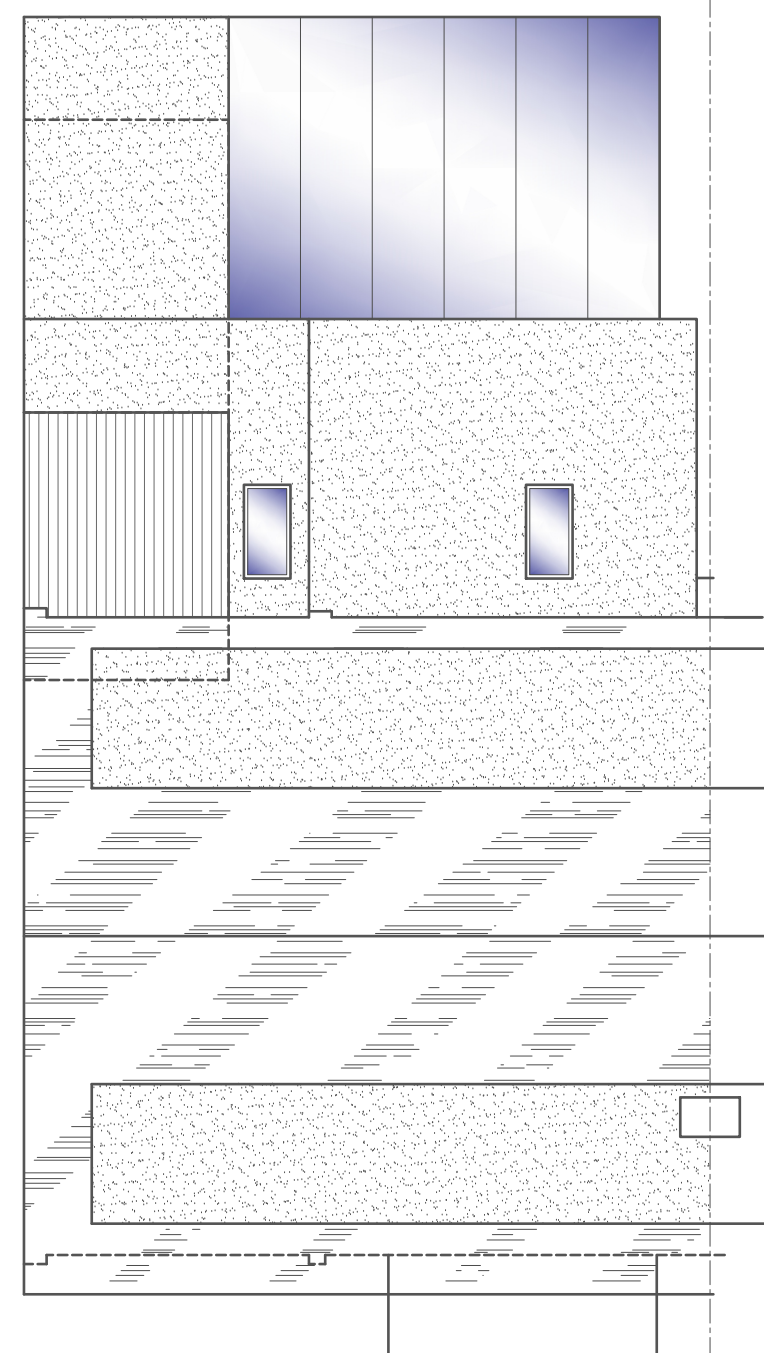

ROOF PLAN
Scale 1:100

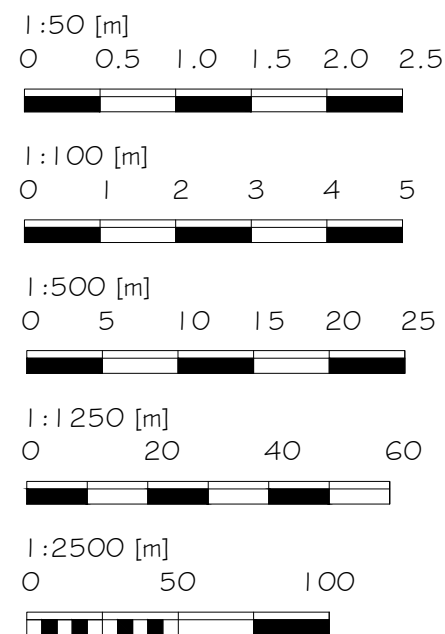

Alex Dawson
www.addraughting.co.uk
alex@addraughting.co.uk
01672 511412
07791 341698

59 Barrow Close
Marlborough
Wiltshire
SN8 2BE



Client

MR & MRS BAIN

Job Title

EXTENSION AT:
4 STONEBRIDGE CLOSE,
MARLBOROUGH,
WILTS,
SN8 2AE.

Drawing Title

EXISTING ELEVATIONS AND PLANS

Scale

AS SHOWN

Date

08/07/2026

Drawn

AD

Drawing No.

1653-01

Rev

-