


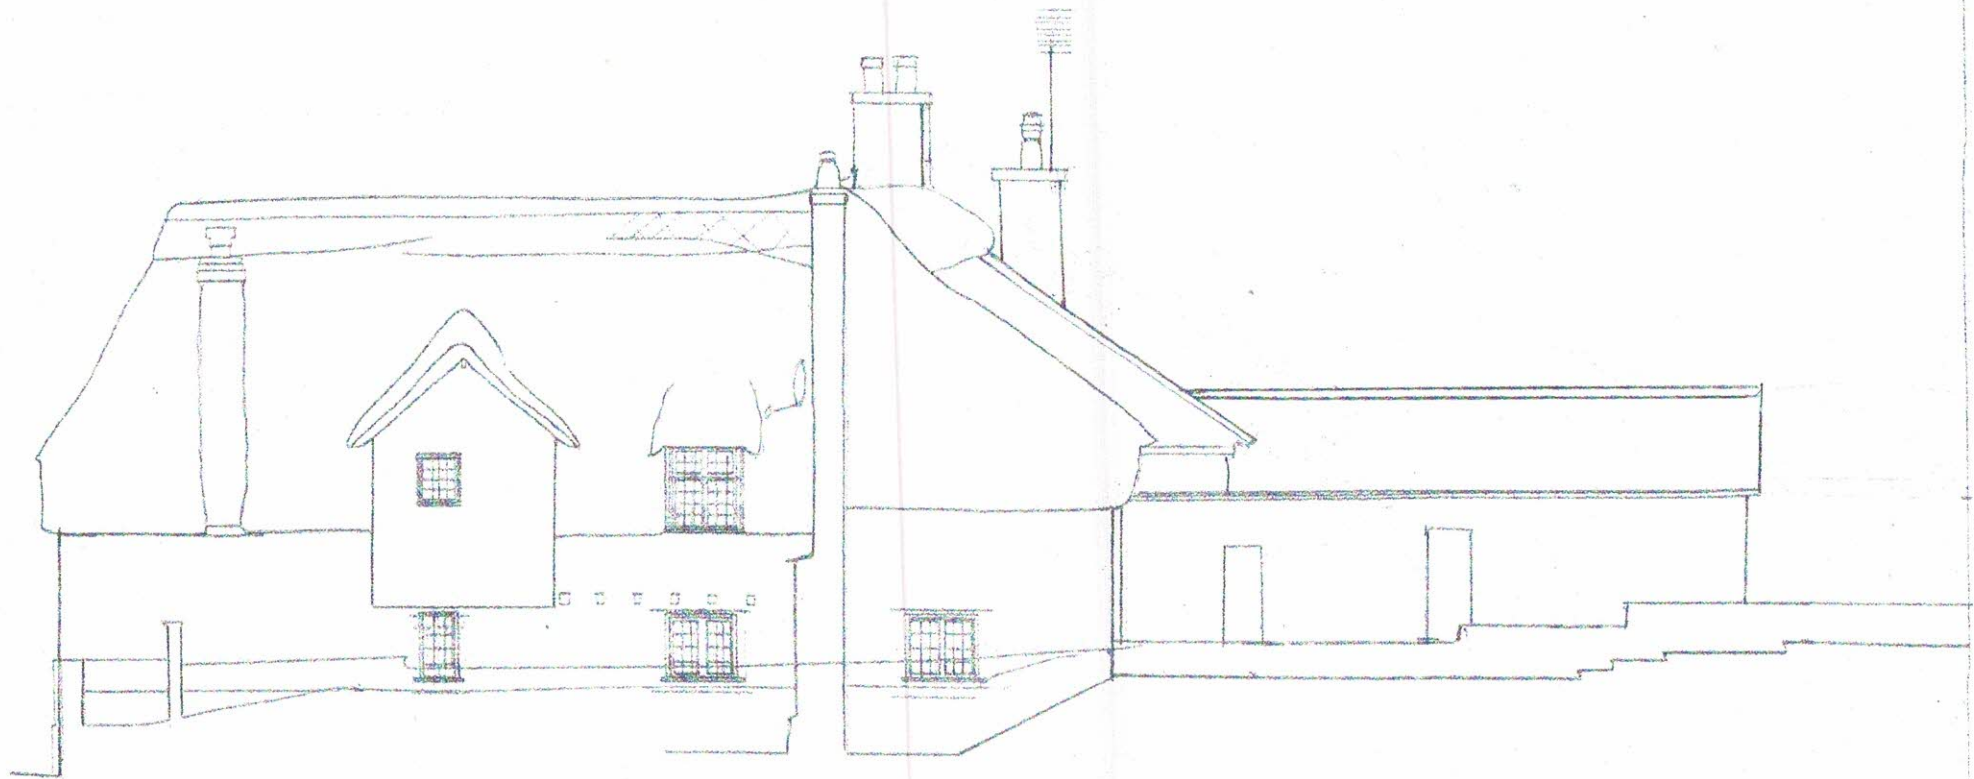

EXISTING EAST ELEVATION



Client	Sarah Warry, The Willows, 89 High Street, Pewsey, SN9 5QS			
Project	existing thatched roof replaced with clay tiles			
Drawing Title	existing east elevation			
Drawing No.	608/09	Revision	Date 6/07/26	Scale 1:100 at A4
Smith Associates.46 Wilcot, Pewsey, Wilts. SN9 5NS. Tel/Fax: 01672 562029 07800 530336				