


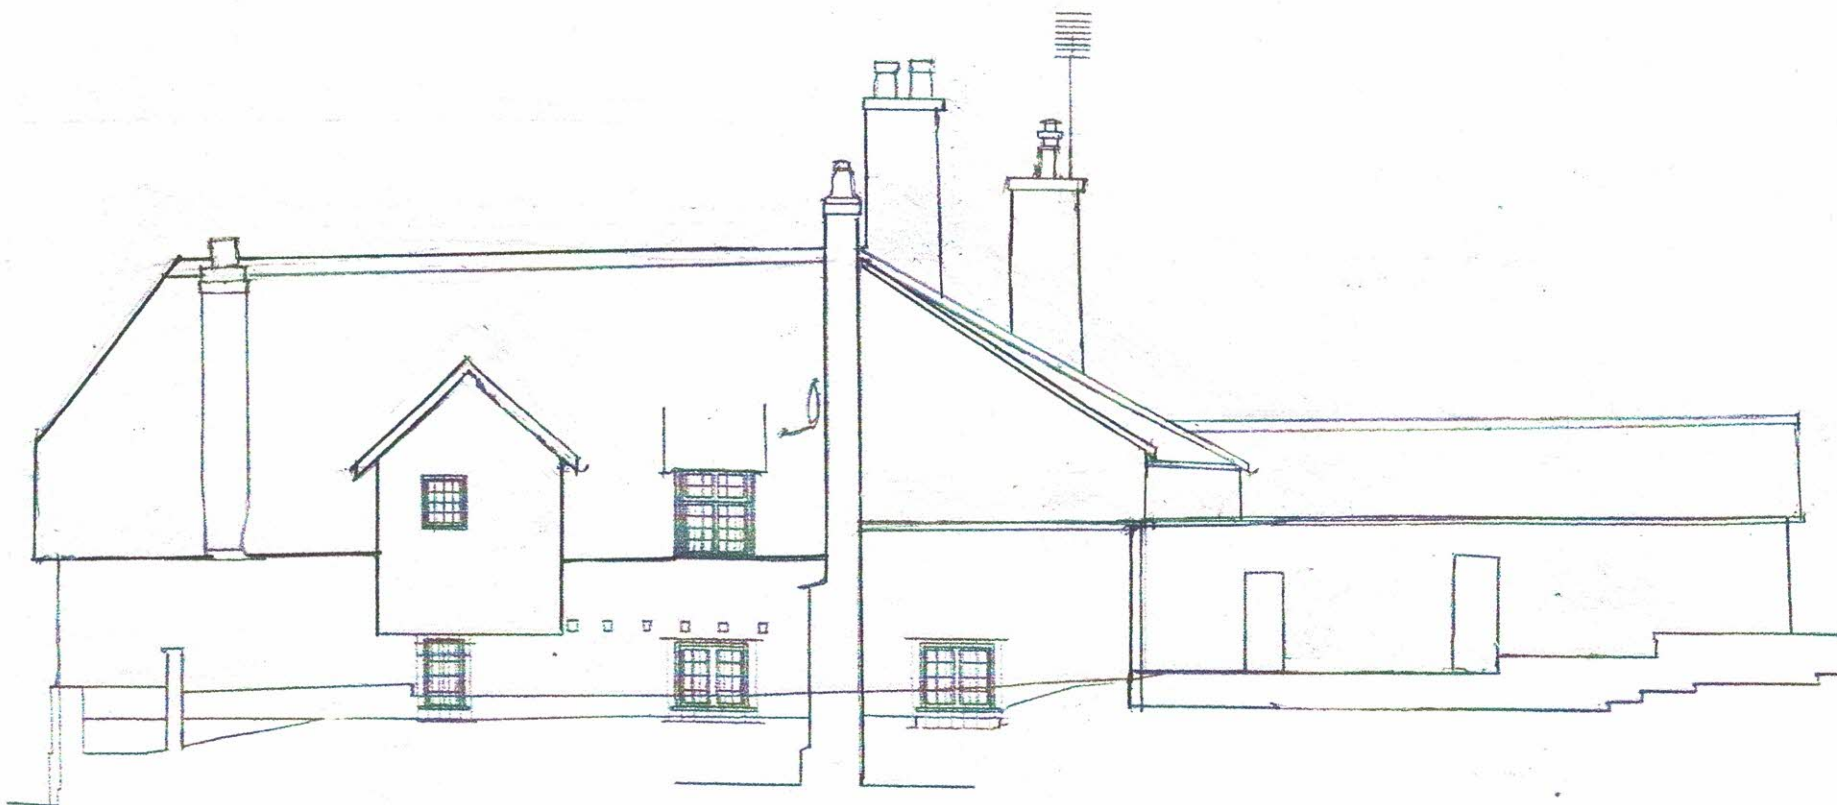

0 1 2 3 4 5 6 7 8 9 10 Metres

PROPOSED EAST ELEVATION

Client	Sarah Warry, The Willows, 89 High Street, Pewsey, SN9 5QS			
Project	existing thatched roof replaced with clay tiles			
Drawing Title	proposed east elevation			
Drawing No.	608/13	Revision	Date 6/07/26	Scale 1:100 at A4
Smith Associates.46 Wilcot, Pewsey, Wilts. SN9 5NS. Tel/Fax: 01672 562029 07800 530336				

A4