


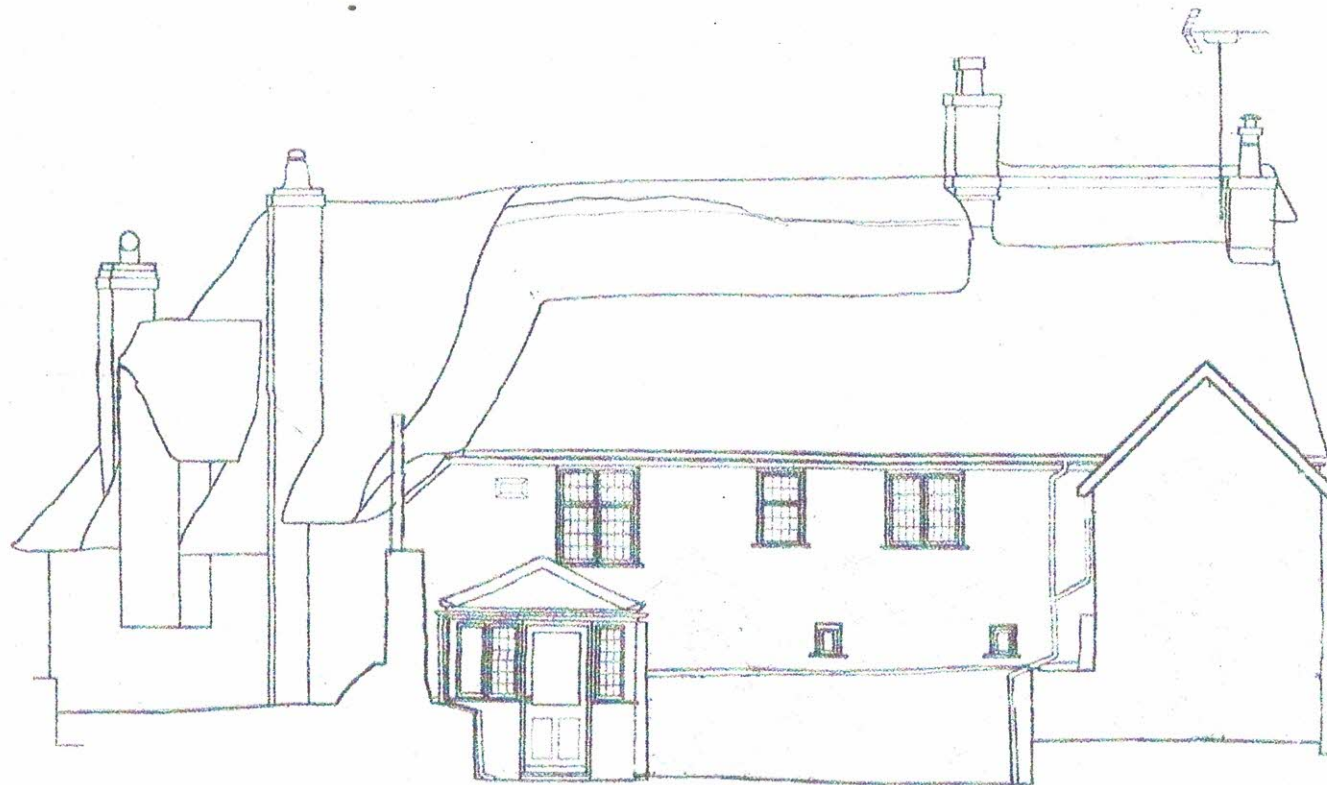

0 1 2 3 4 5 6 7 8 9 10 Metres

EXISTING NORTH ELEVATION

Client	Sarah Warry, The Willows, 89 High Street, Pewsey, SN9 5QS		
Project	existing thatched roof replaced with clay tiles		
Drawing Title	existing north elevation		
Drawing No.	608/07	Revision	Date 6/07/26 Scale 1:100 at A4
Smith Associates.46 Wilcot, Pewsey, Wilts. SN9 5NS. Tel/Fax: 01672 562029 07800 530336			