
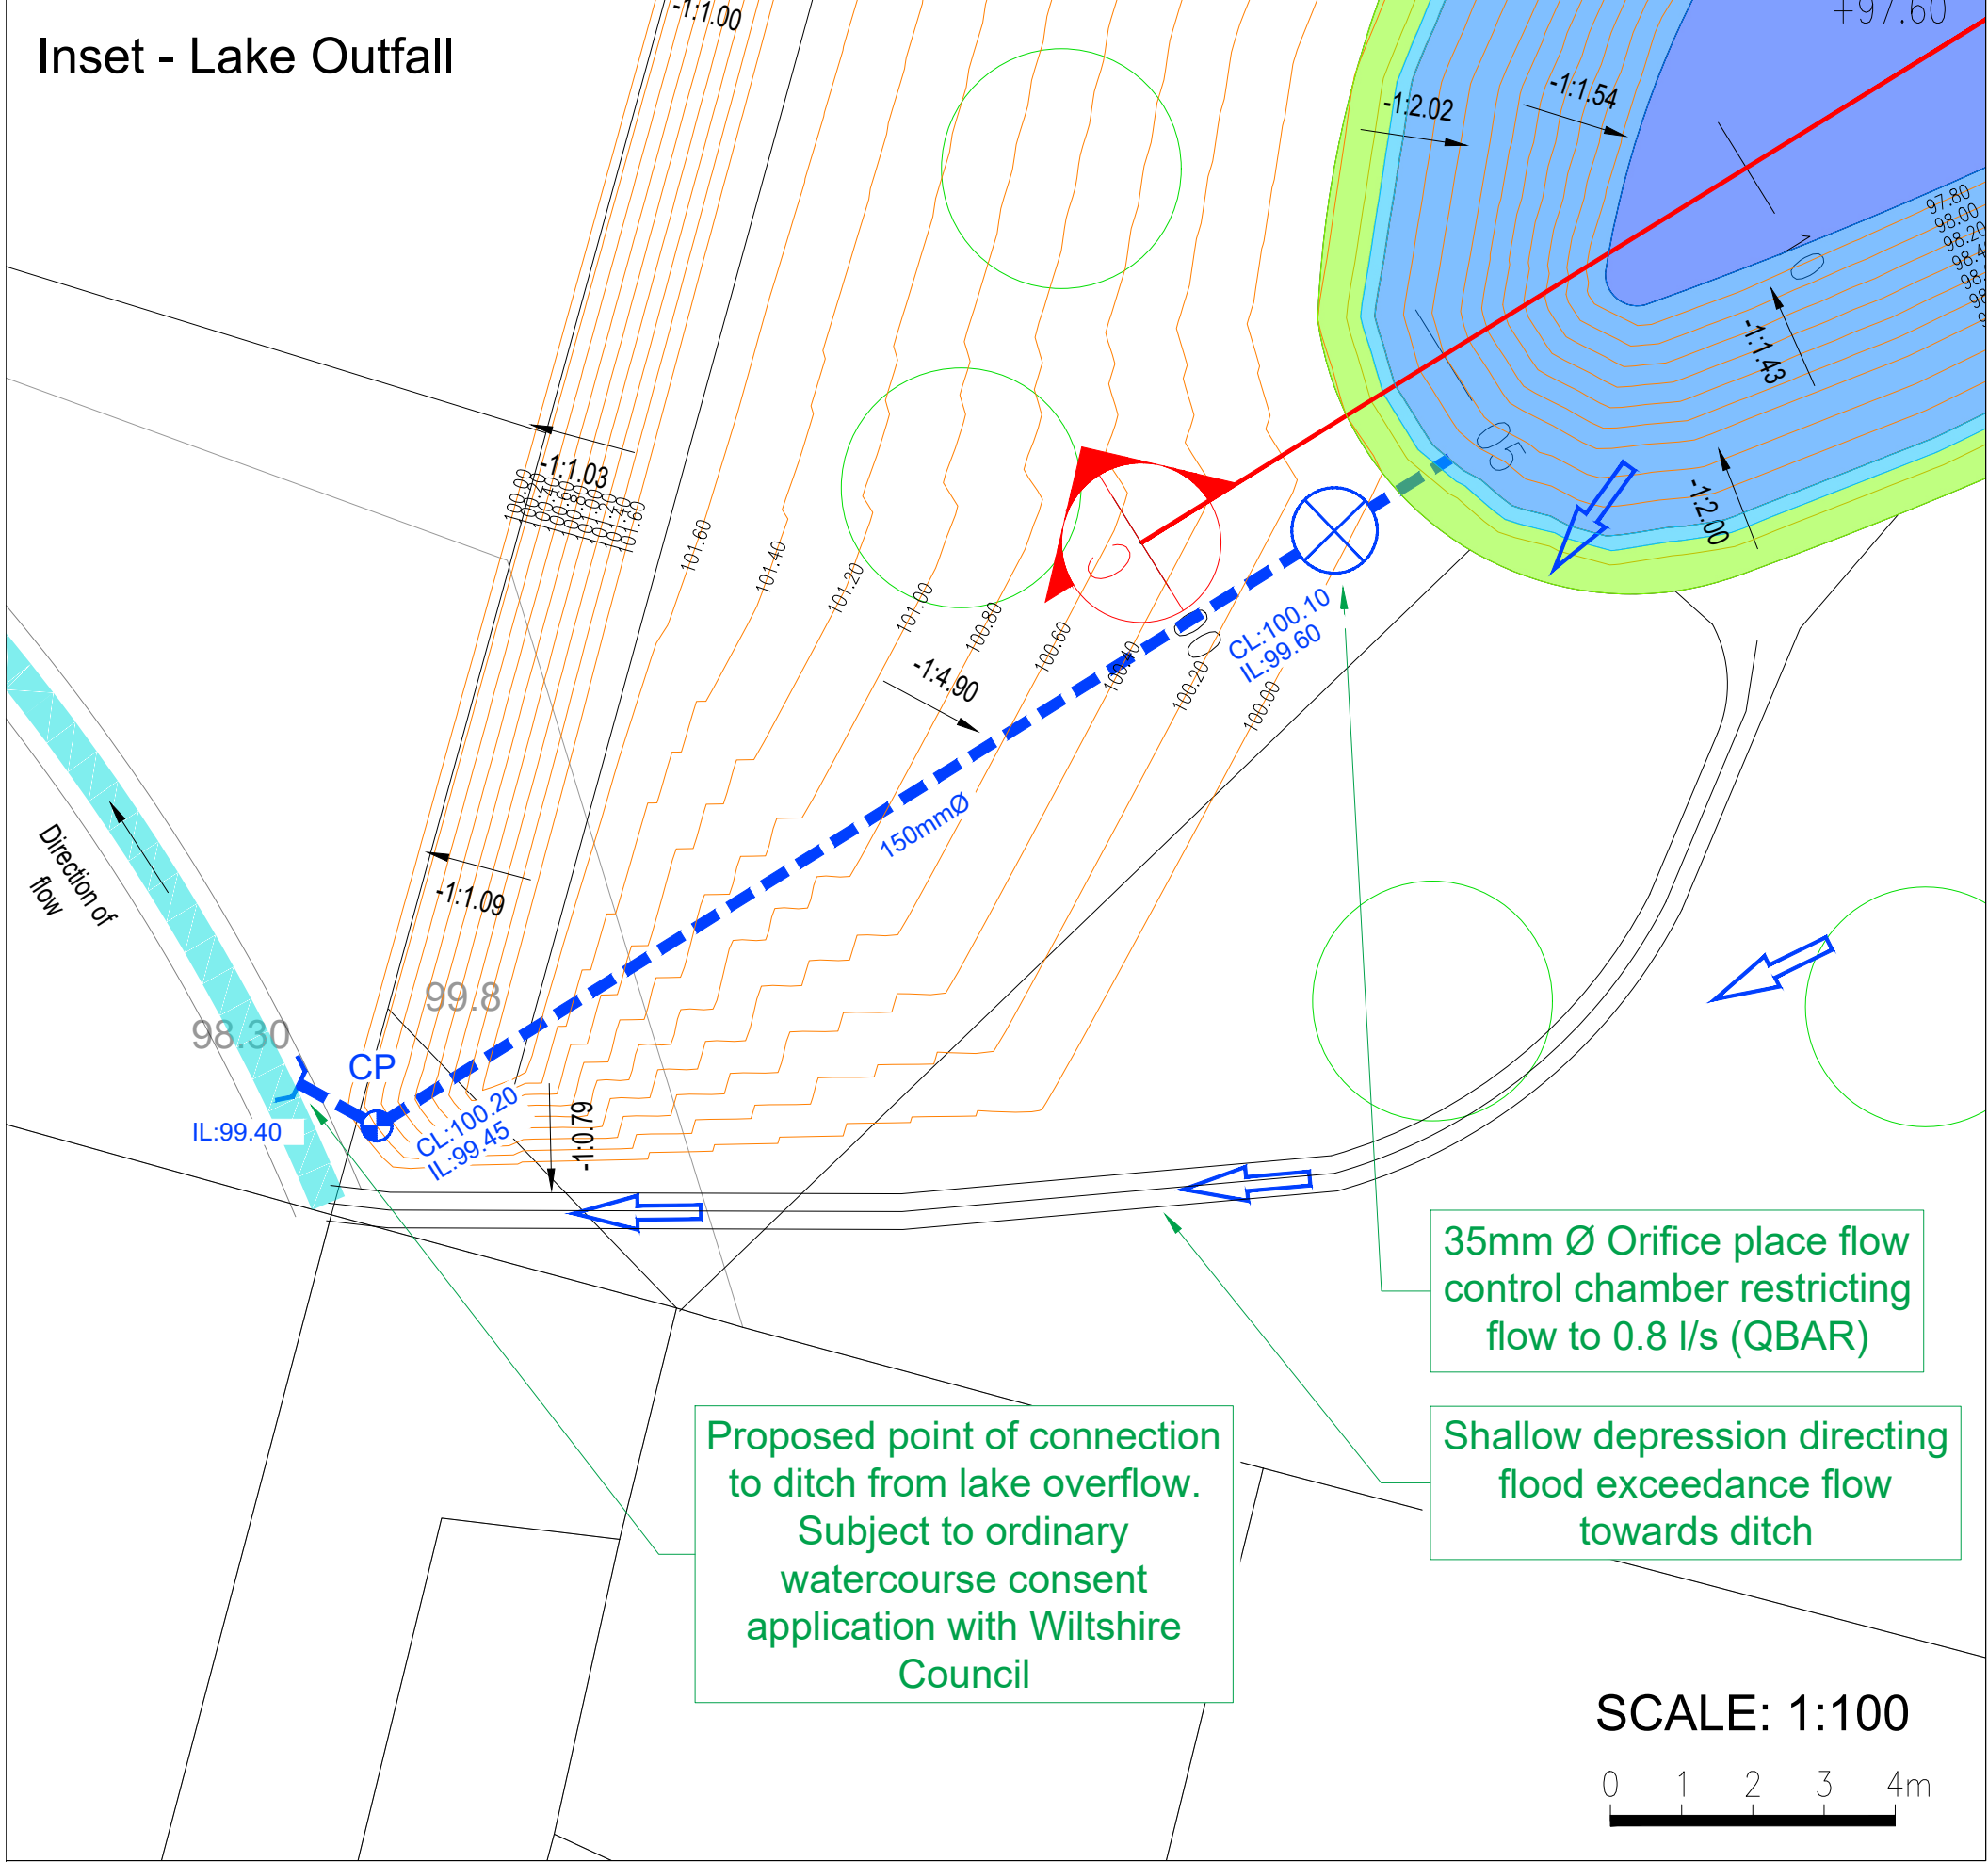


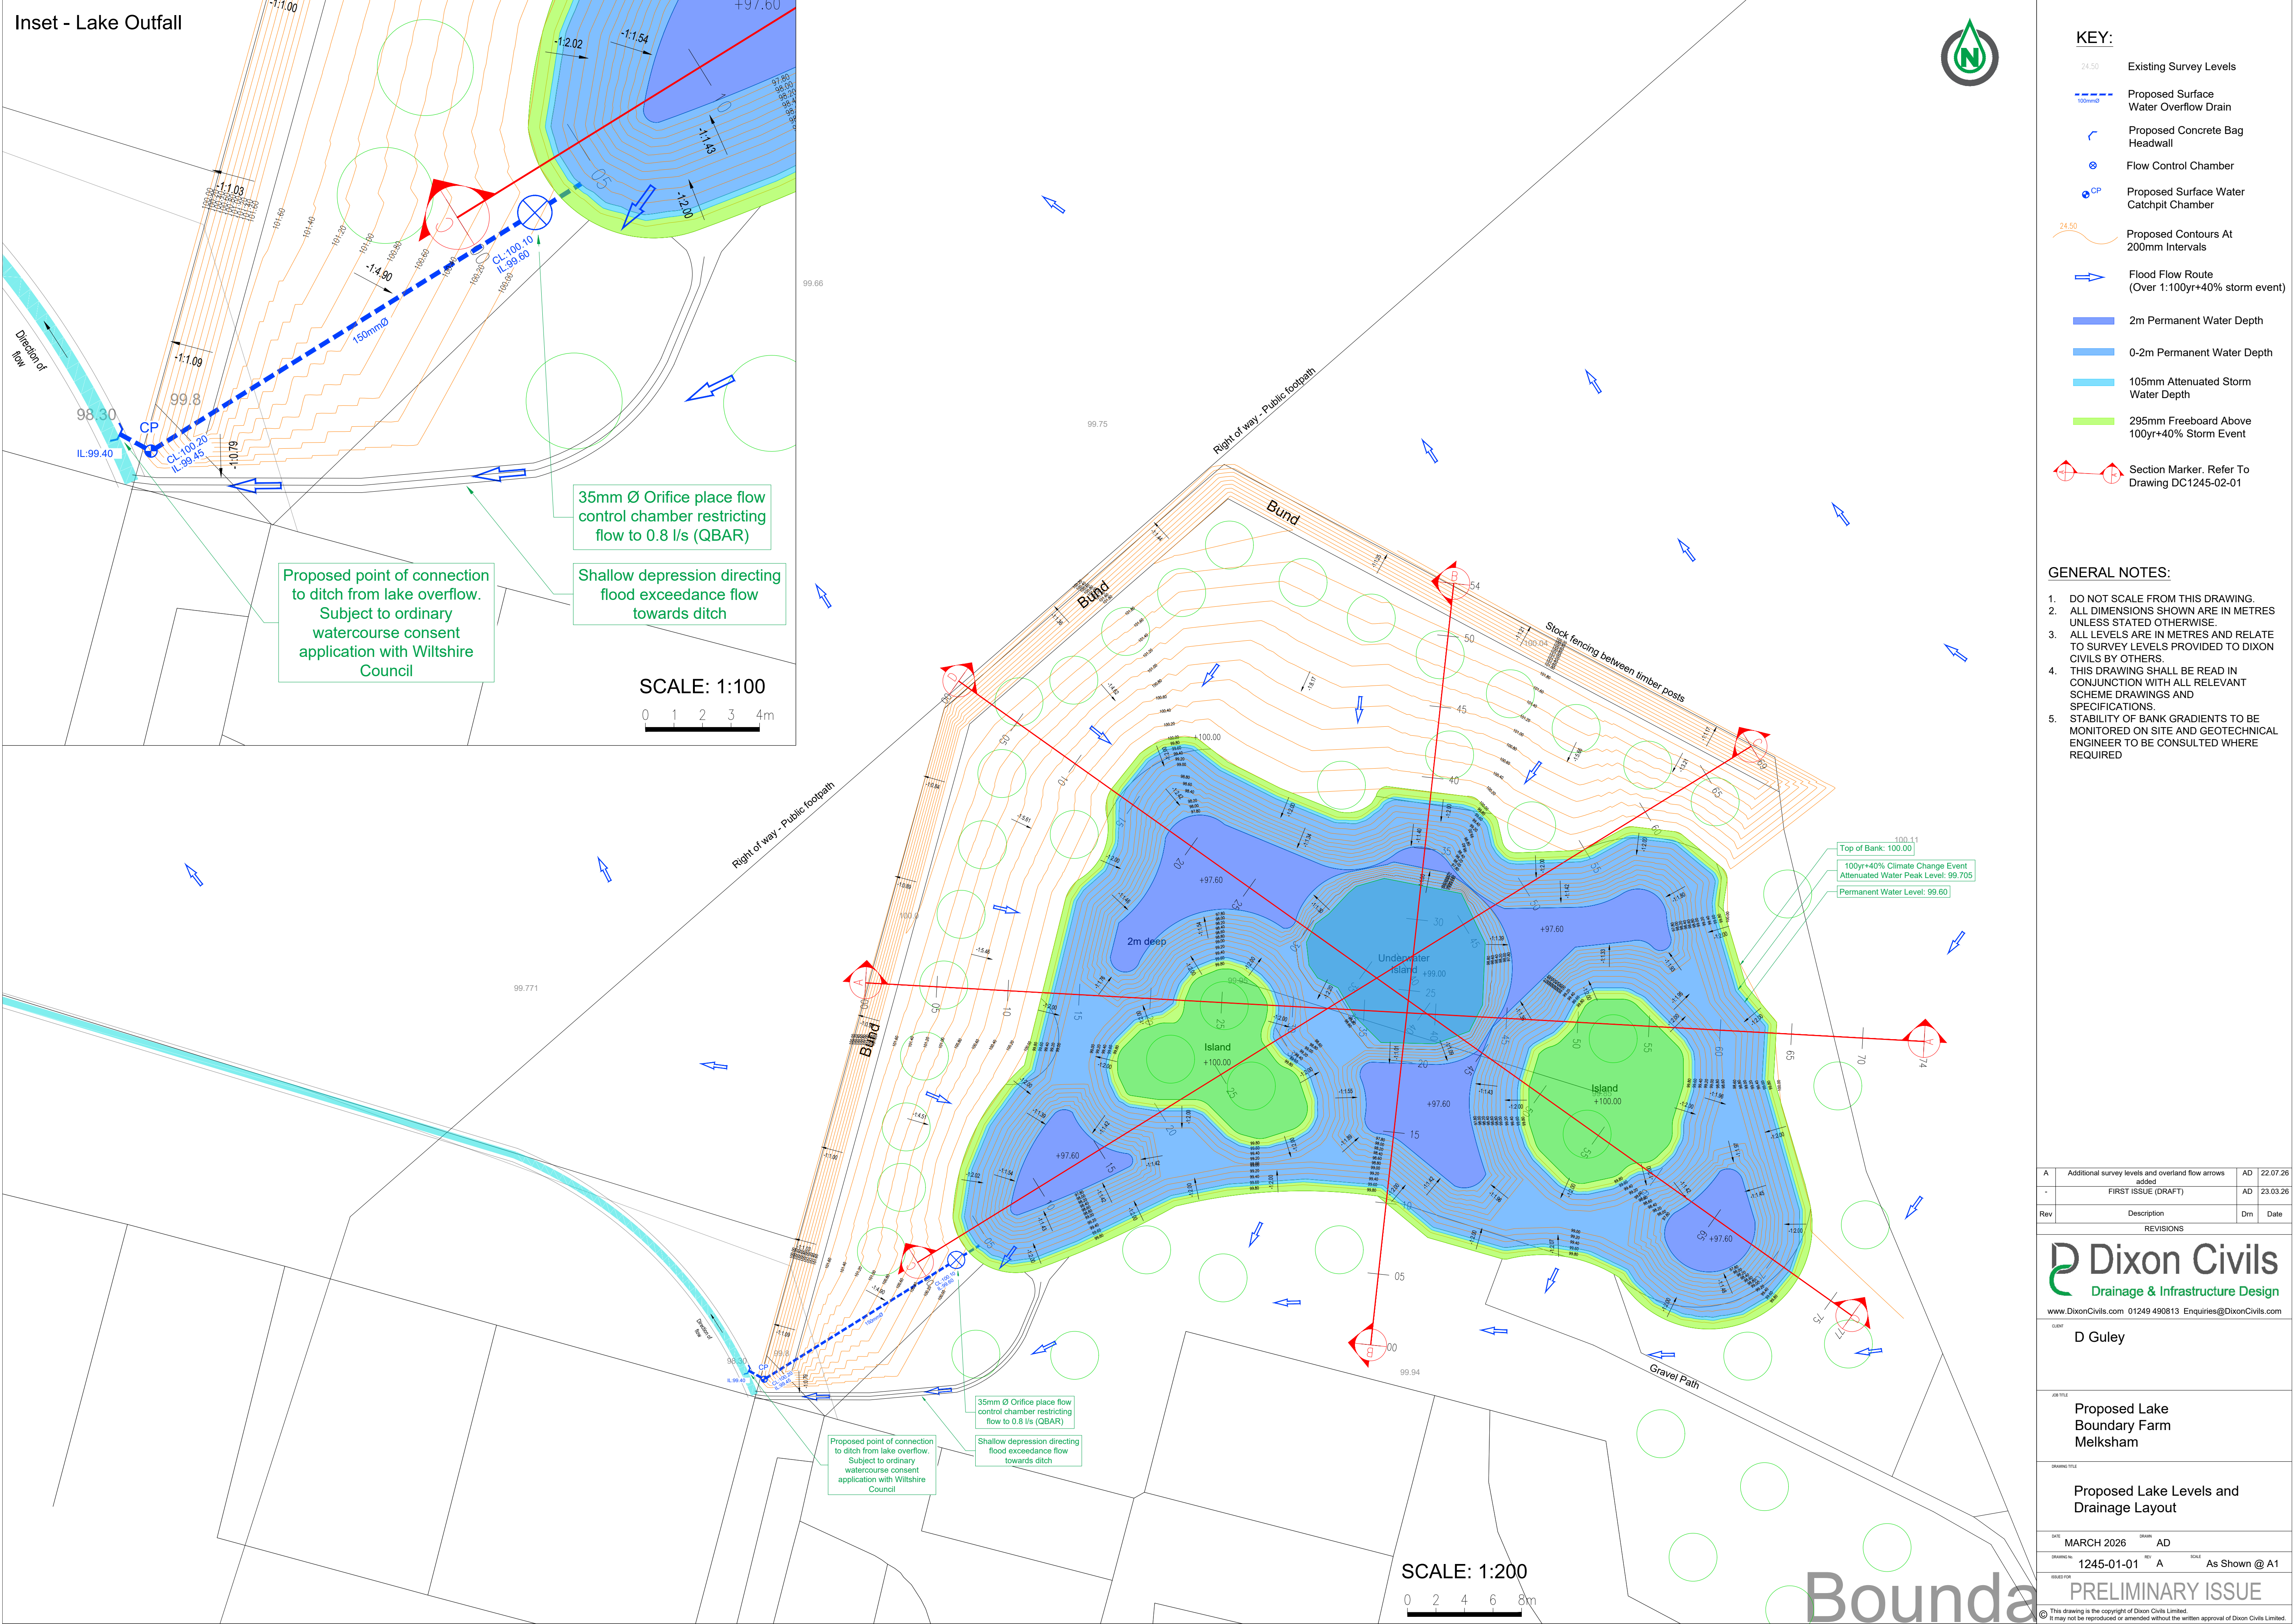

KEY:

- Existing Survey Levels
- Proposed Surface Water Overflow Drain
- Proposed Concrete Bag Headwall
- Flow Control Chamber
- Proposed Surface Water Catchpit Chamber
- Proposed Contours At 200mm Intervals
- Flood Flow Route (Over 1:100yr+40% storm event)
- 2m Permanent Water Depth
- 0-2m Permanent Water Depth
- 105mm Attenuated Storm Water Depth
- 295mm Freeboard Above 100yr+40% Storm Event
- Section Marker. Refer To Drawing DC1245-02-01

- GENERAL NOTES:**
- DO NOT SCALE FROM THIS DRAWING.
 - ALL DIMENSIONS SHOWN ARE IN METRES UNLESS STATED OTHERWISE.
 - ALL LEVELS ARE IN METRES AND RELATE TO SURVEY LEVELS PROVIDED TO DIXON CIVILS BY OTHERS.
 - THIS DRAWING SHALL BE READ IN CONJUNCTION WITH ALL RELEVANT SCHEME DRAWINGS AND SPECIFICATIONS.
 - STABILITY OF BANK GRADIENTS TO BE MONITORED ON SITE AND GEOTECHNICAL ENGINEER TO BE CONSULTED WHERE REQUIRED

A	Additional survey levels and overland flow arrows added	AD	22.07.26
-	FIRST ISSUE (DRAFT)	AD	23.03.26
Rev	Description	Dm	Date

REVISIONS

Dixon Civils
Drainage & Infrastructure Design
www.DixonCivils.com 01249 490813 Enquiries@DixonCivils.com

CLIENT: D Guley

JOB TITLE: Proposed Lake Boundary Farm Melksham

DRAWING TITLE: Proposed Lake Levels and Drainage Layout

DATE: MARCH 2026 DRAWN: AD
DRAWING NO: 1245-01-01 REV: A SCALE: As Shown @ A1

ISSUED FOR: PRELIMINARY ISSUE

This drawing is the copyright of Dixon Civils Limited. It may not be reproduced or amended without the written approval of Dixon Civils Limited.