



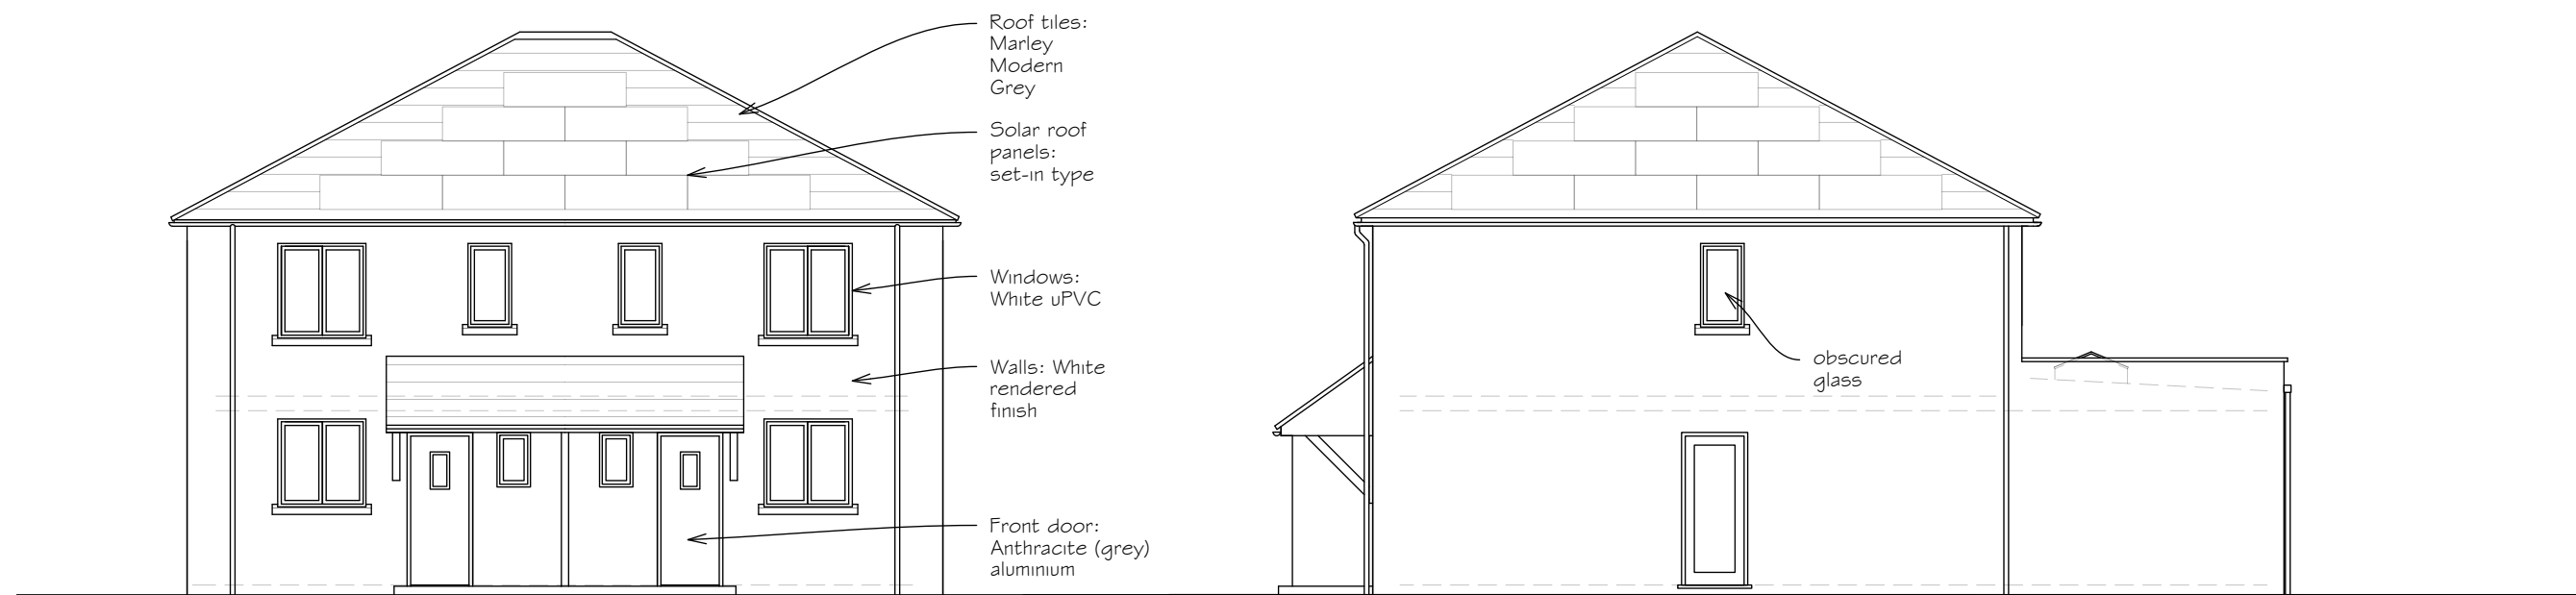


SOUTH WEST ELEVATION

SOUTH EAST ELEVATION

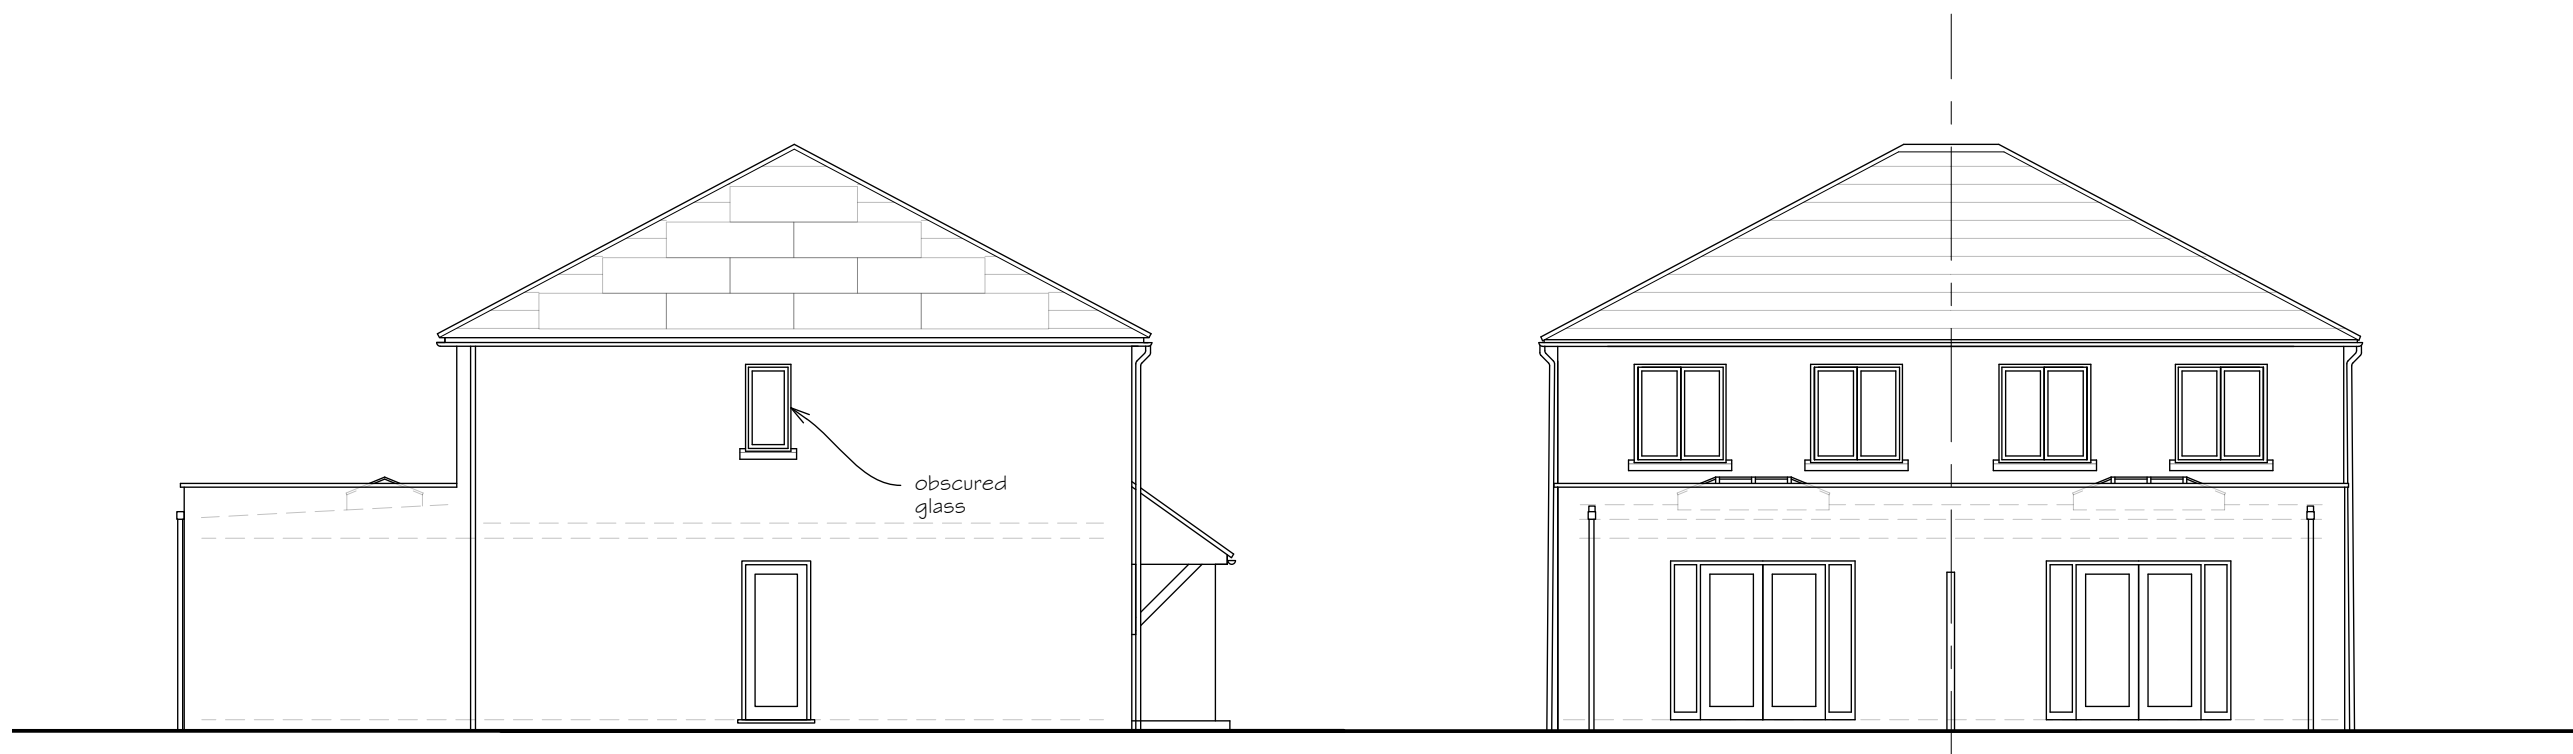

NORTH WEST ELEVATION

NORTH EAST ELEVATION

 

Rev	Date	Notes
A	21.7.26	Materials notes added



TOWN AND
COUNTRY
PLANNING
DEVELOPMENT
CONSULTANTS

LPC (TRULL) LTD.,
TRULL, TETBURY, GLOUCESTERSHIRE GL8 8SQ
Tel: 01285 841433 email: admin@lpctrull.com

Client:
Mr L Alabi
Project:
18 Preston Lane, Lyneham,
SN15 4AR

Drawing
Proposed Elevations

Date: March 2026 Scale: 1:100 @ A3
Drawing Number

LPC 6033 PR 12 A