






FRONT ELEVATION
Scale 1:100

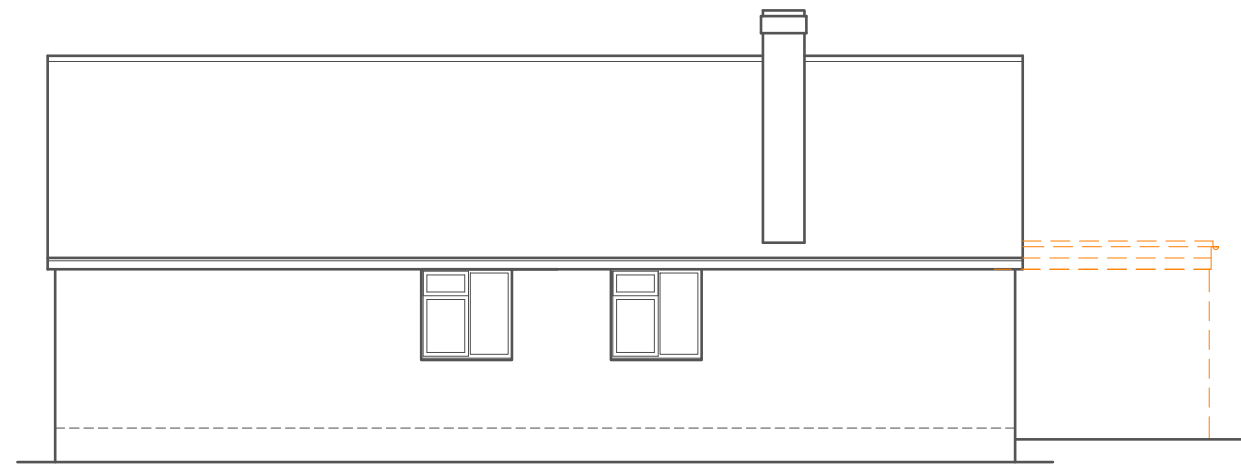



SIDE ELEVATION
Scale 1:100

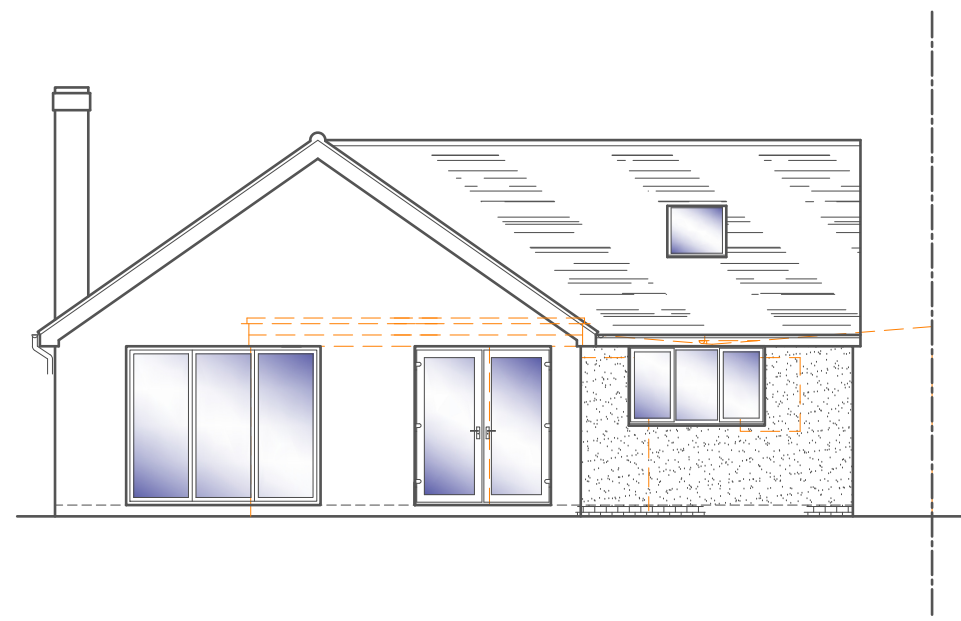


REAR ELEVATION
Scale 1:100

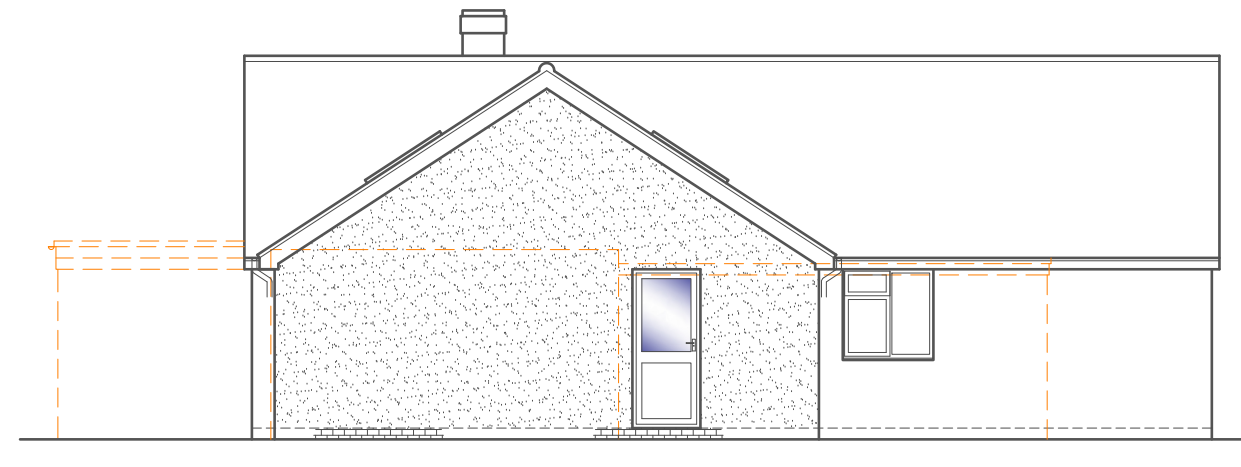



SIDE ELEVATION
Scale 1:100

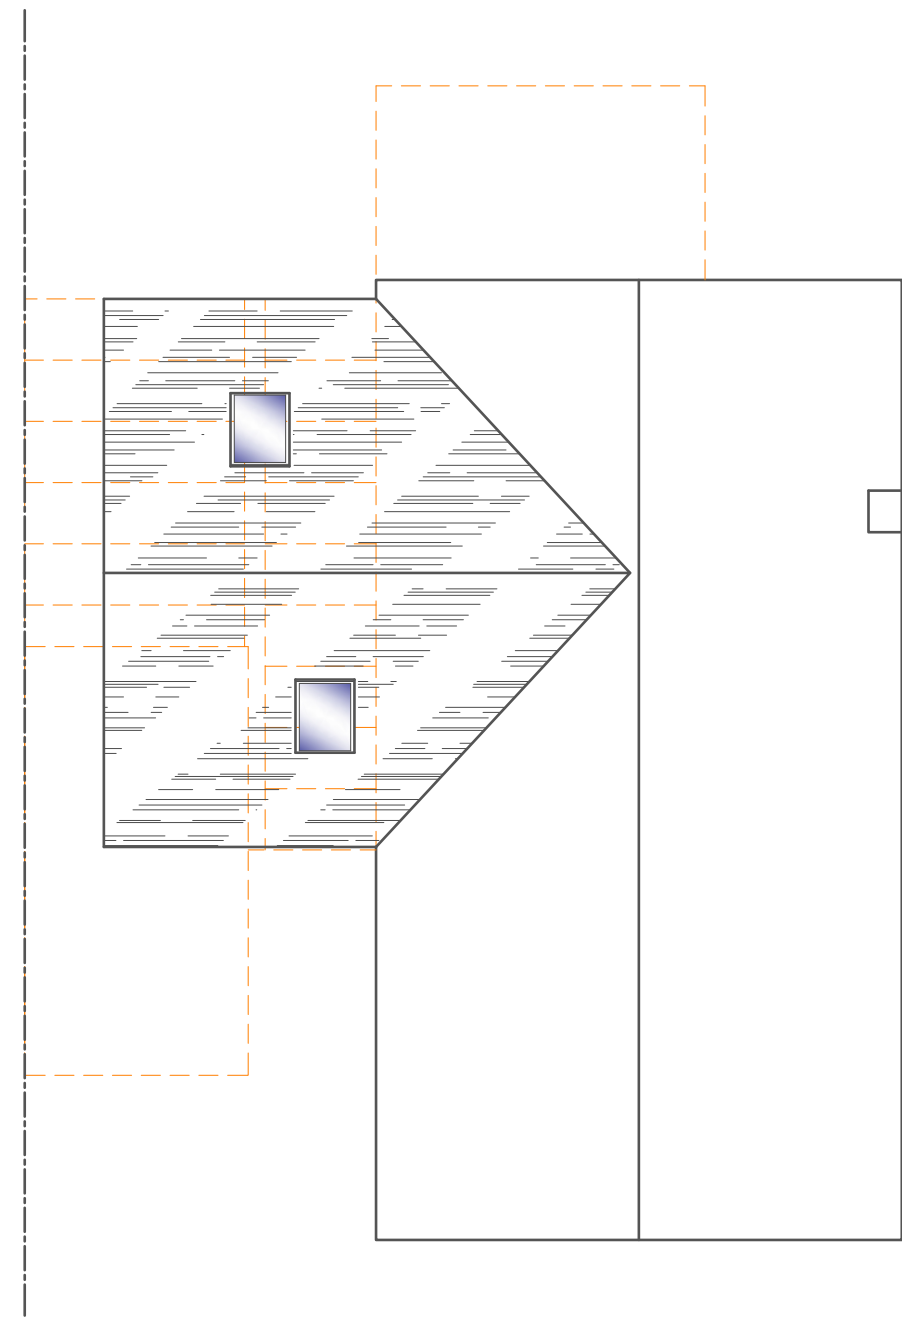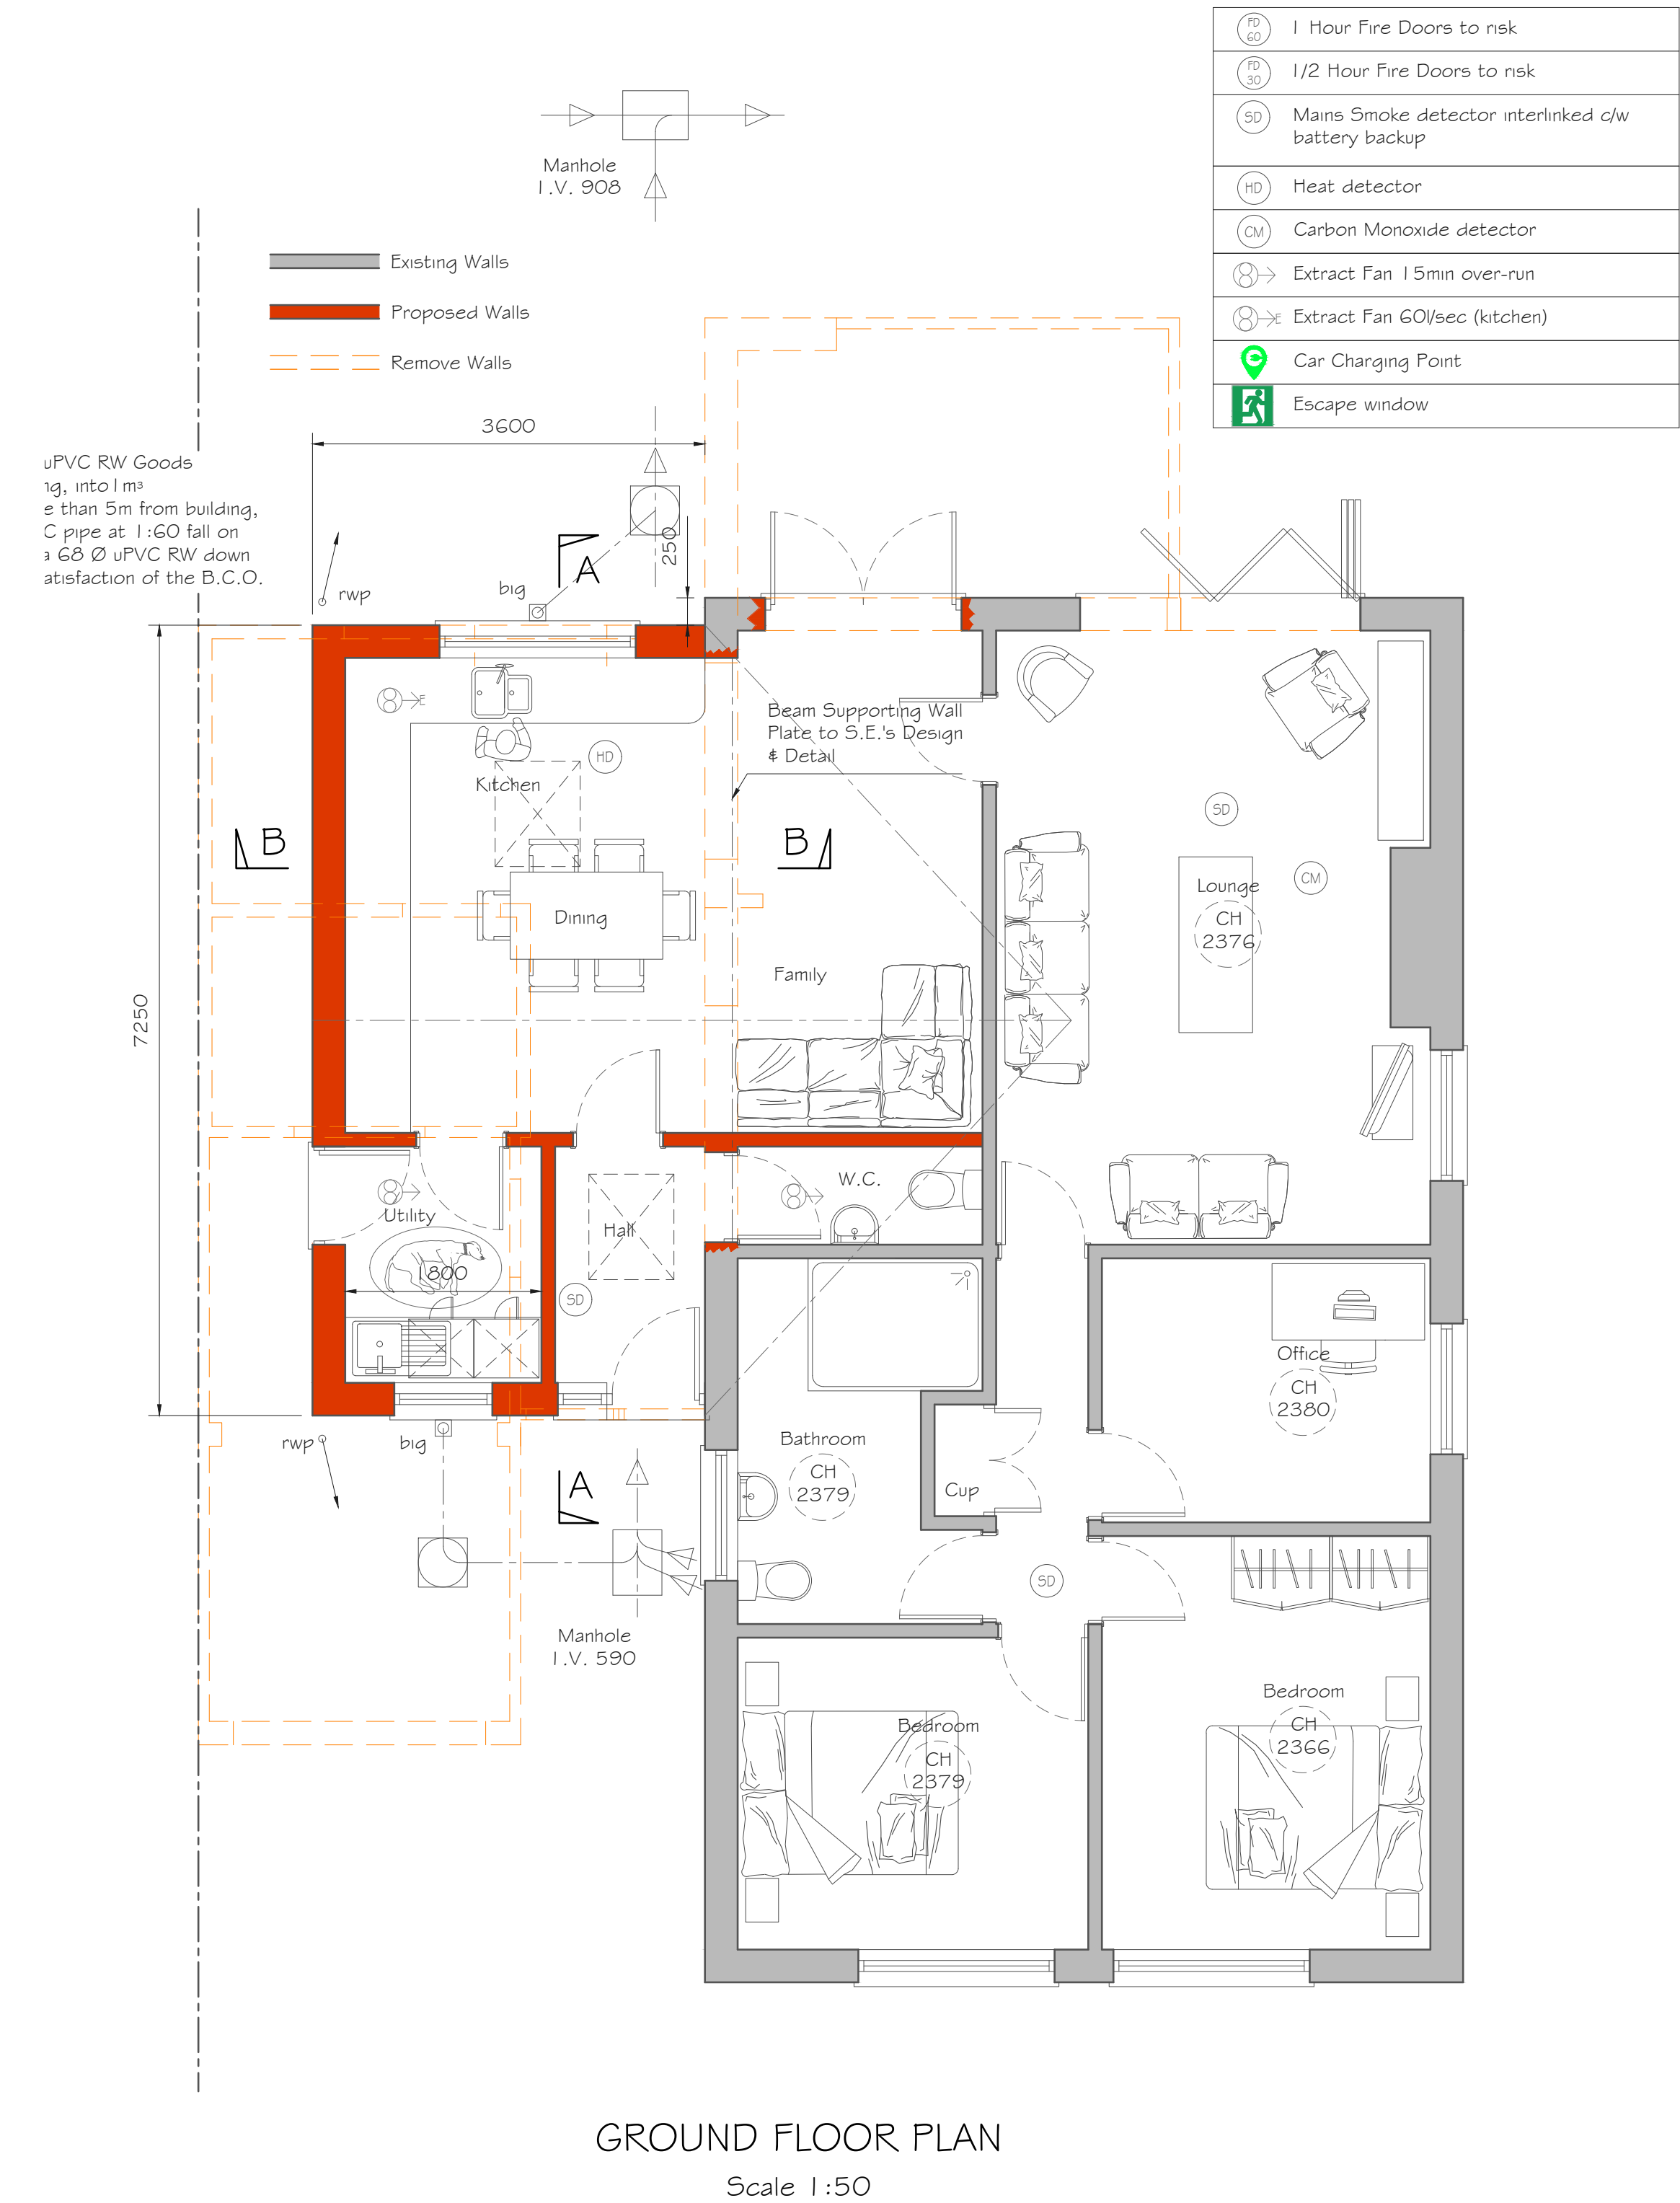

ROOF PLAN
Scale 1:100

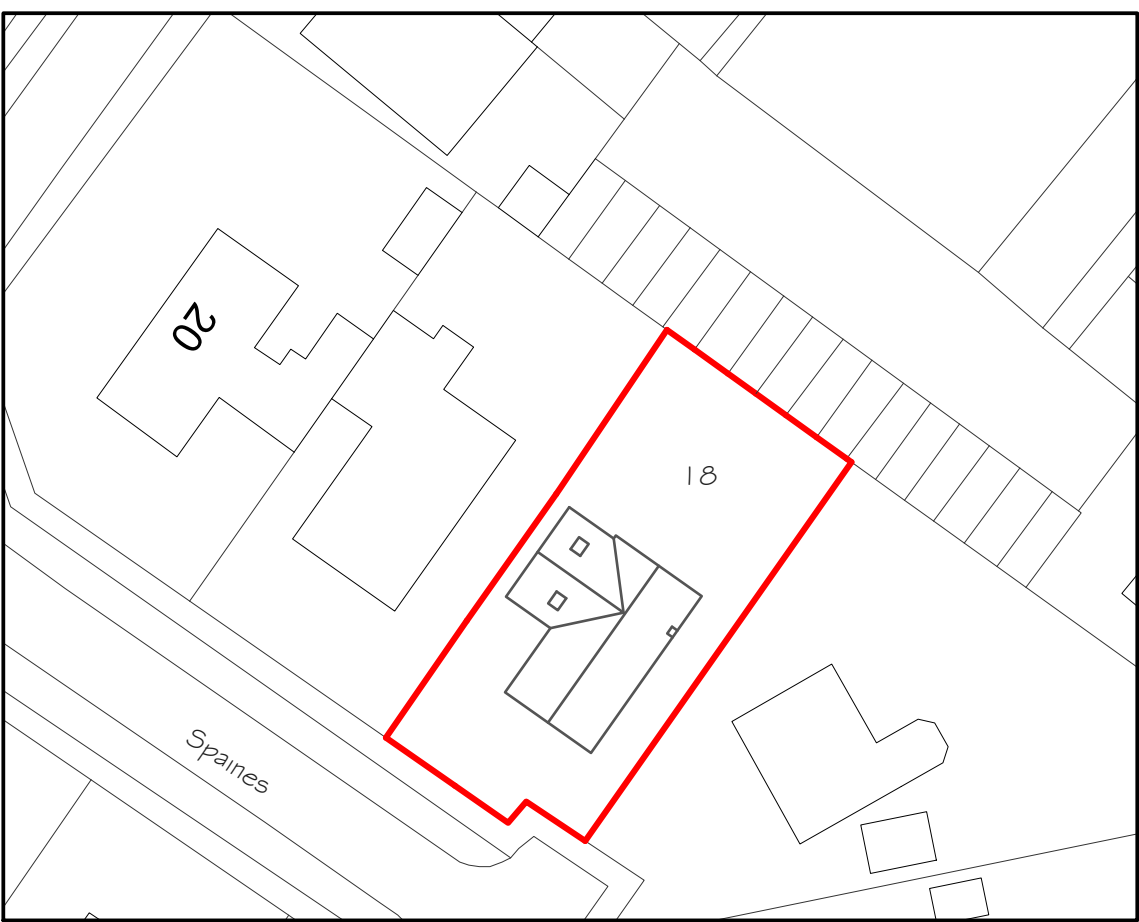

BLOCK PLAN
Scale 1:500

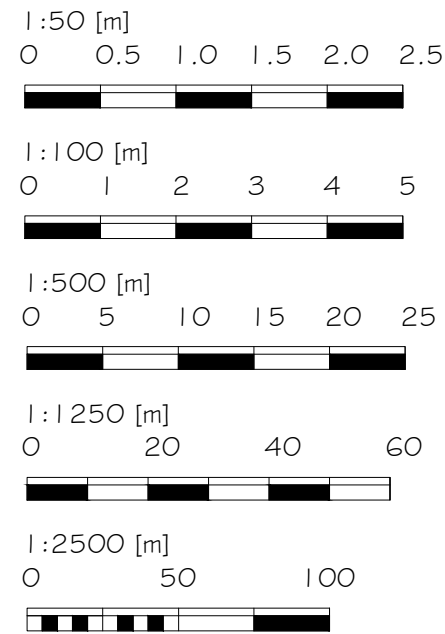 

Alex Dawson www.addraughting.co.uk alex@addraughting.co.uk 01672 511412 07791 341698 59 Barrow Close Marlborough Wiltshire SN8 2BE AD DRAUGHTING ARCHITECTURAL SERVICES	
Client MR & MRS FRANCIS	
Job Title EXTENSION AT: 18 SPAINES, GREAT BEDWYN, WILTSHIRE, SN8 3LT.	
Drawing Title PROPOSED ELEVATIONS AND PLANS	
Scale A5 SHOWN	
Date 20/07/2026	Drawn AD
Drawing No. 1656-02	Rev D