

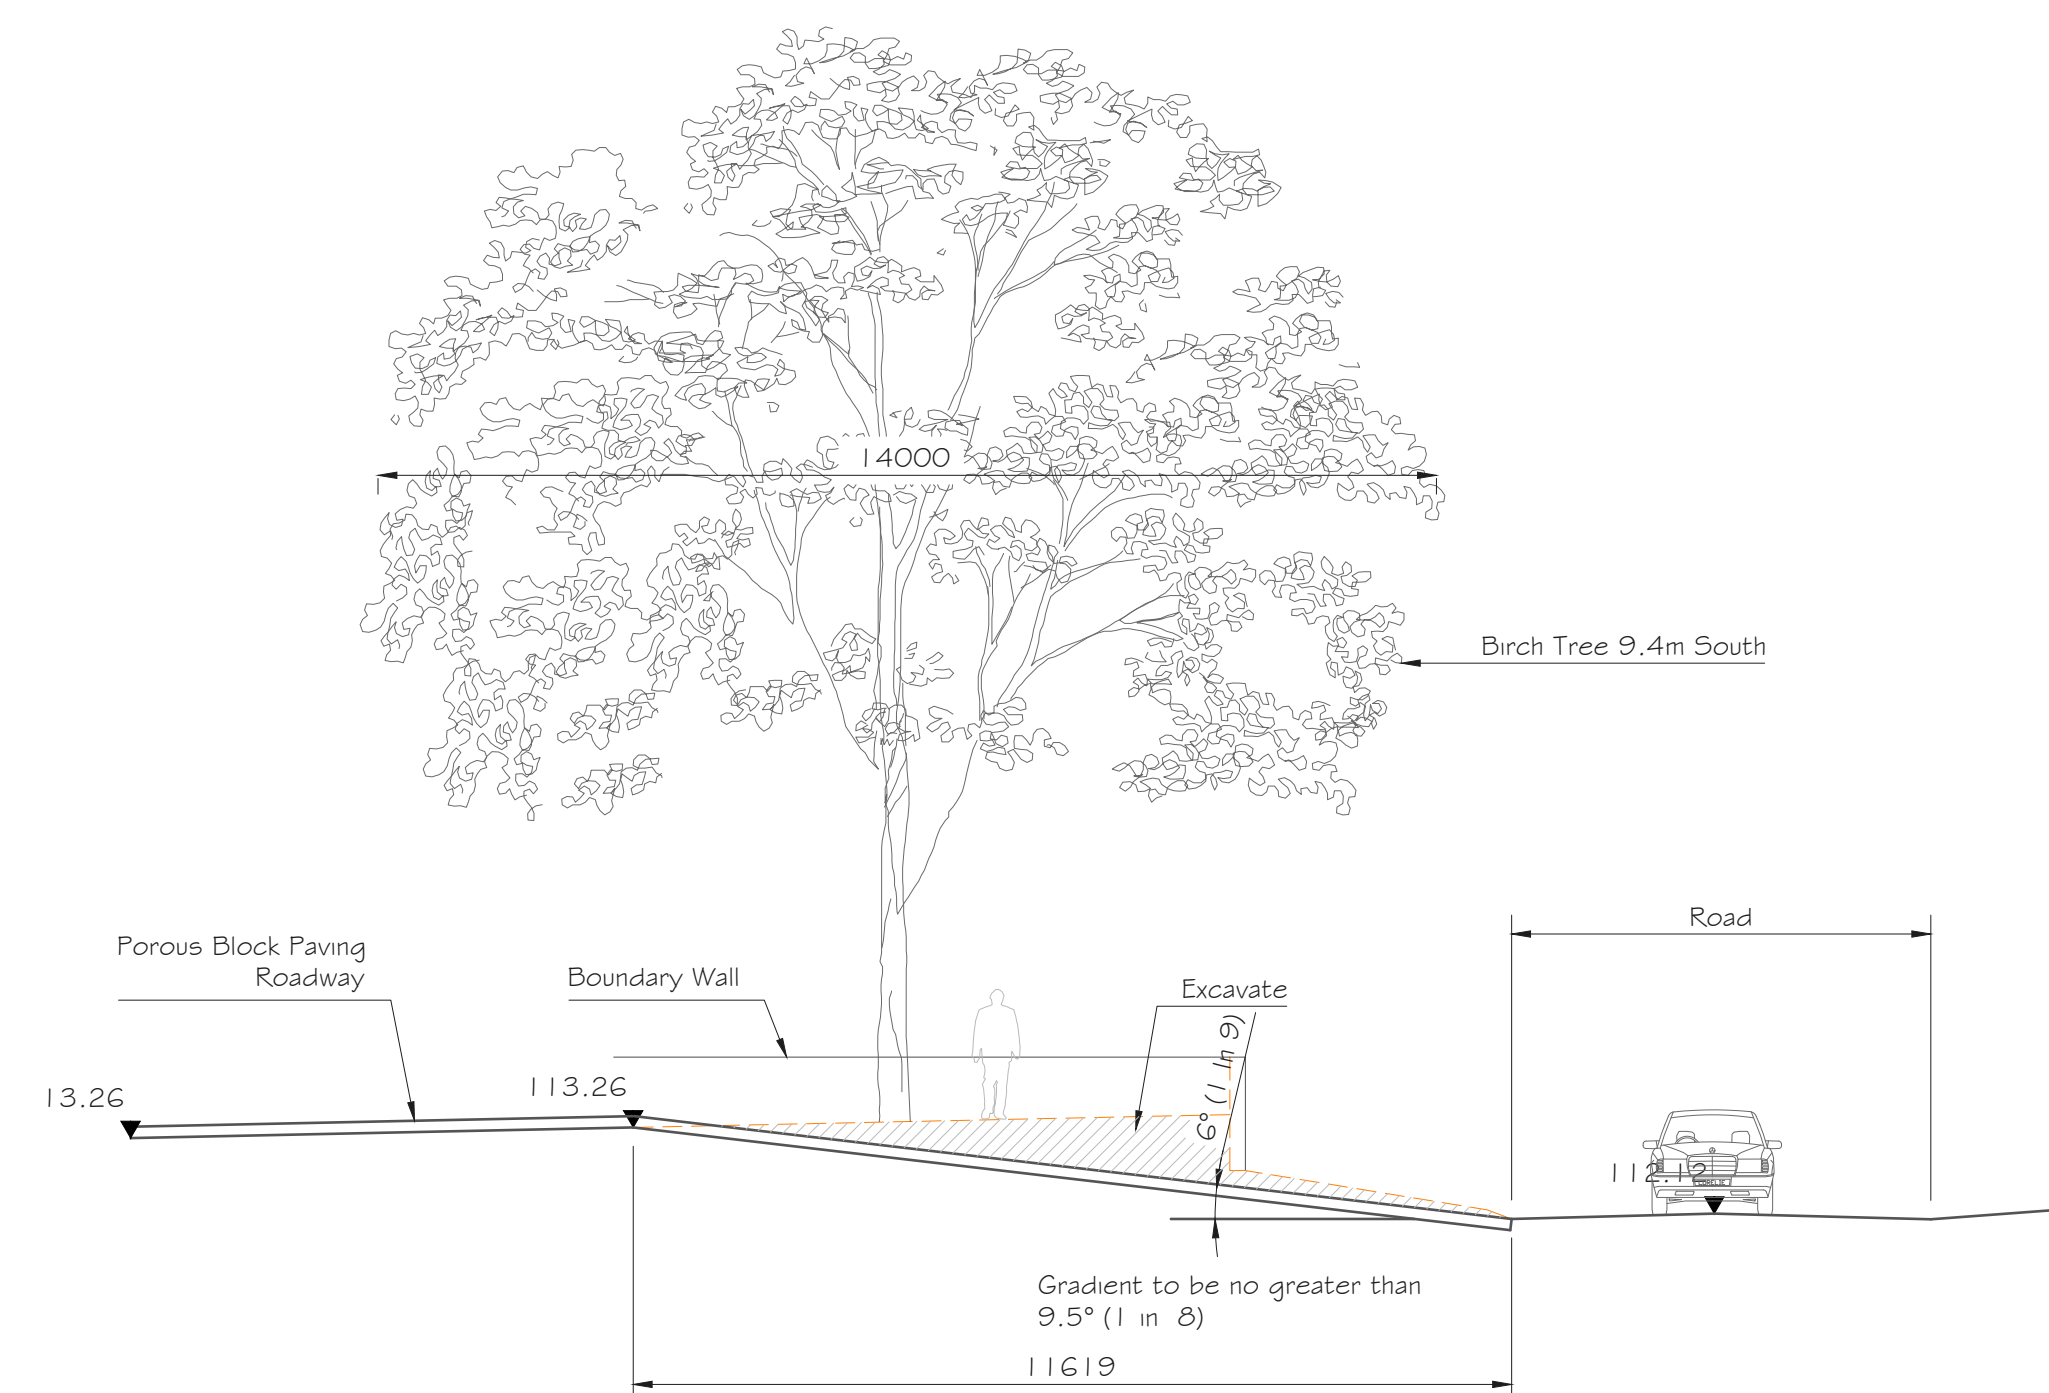


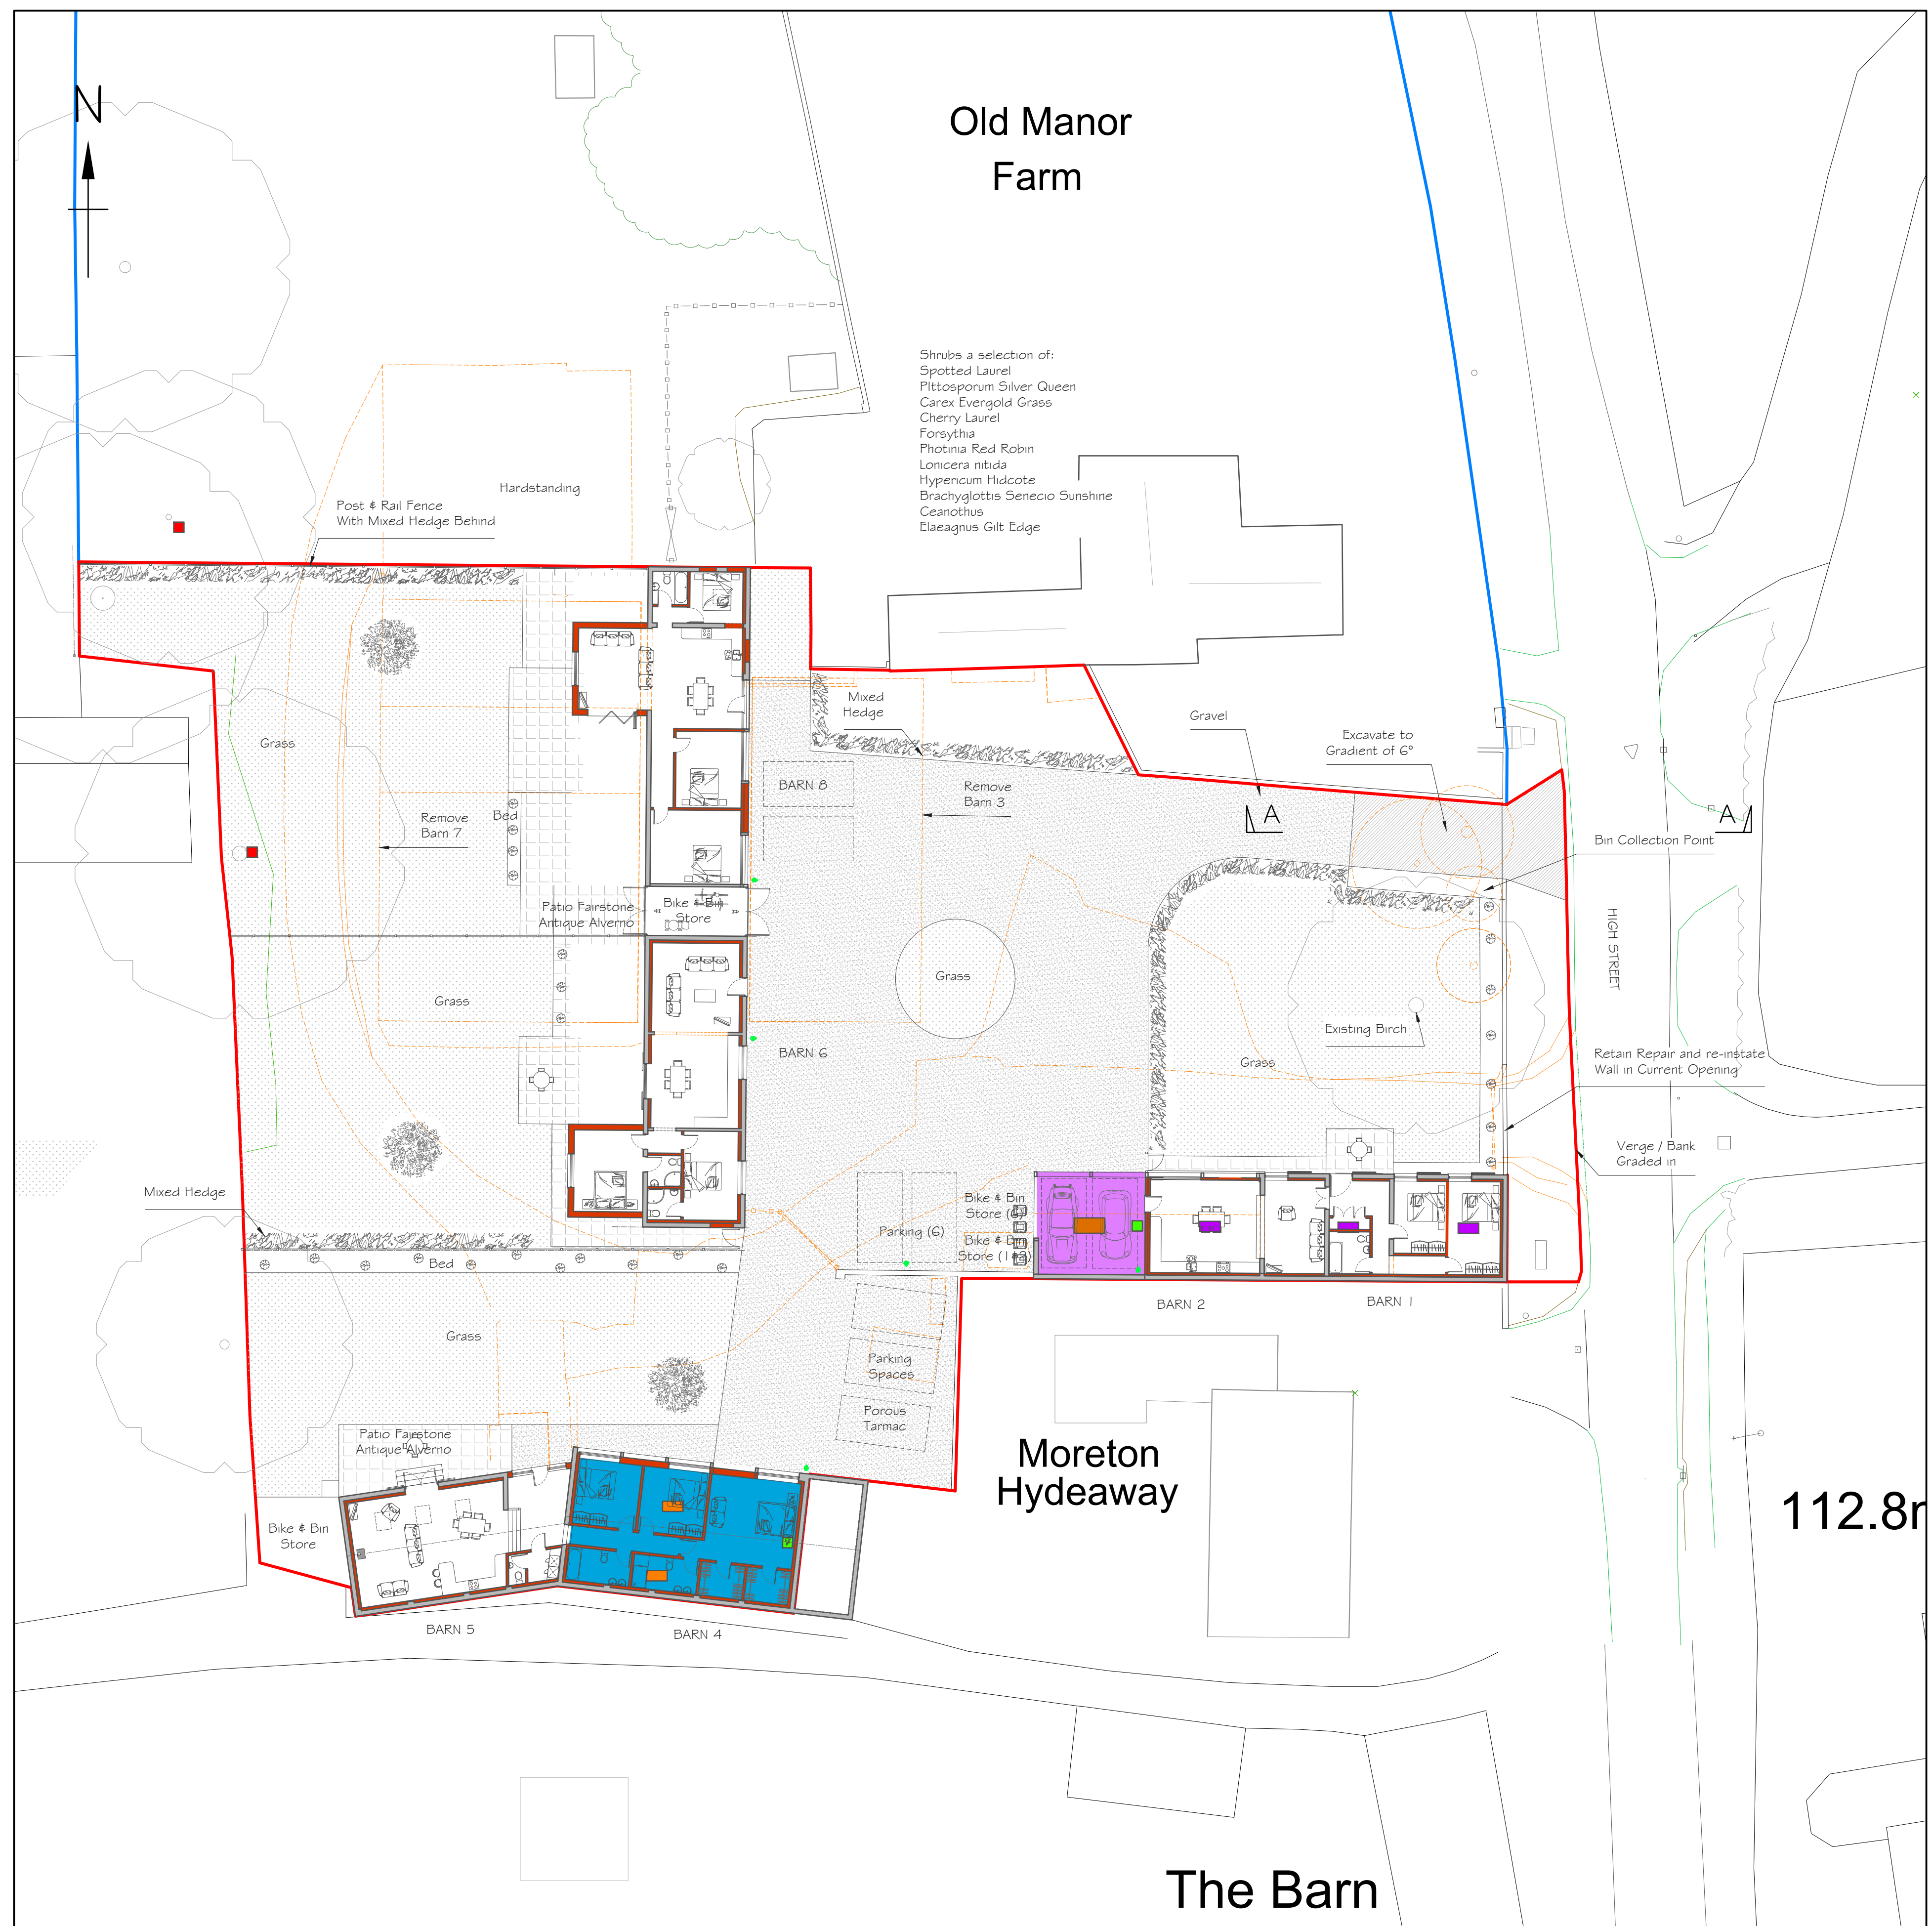

LEGEND	
	To Be Removed
	Internal Bat Box
	Temporary Roosting Provision
	Ridge Access Tile
	Bat Access Tile Into Void
	Lesser horseshoe hot box mitigation roost
	Brown long-eared and serotine mitigation roost
	Natterer's and brown long eared mitigation roost in car port

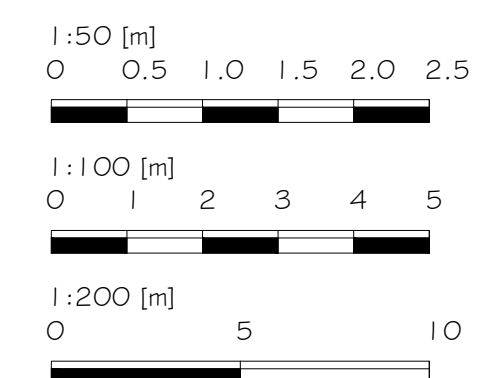

Alex Dawson
www.addraughting.co.uk
alex@addraughting.co.uk
01672 511412
07791 341698

59 Barrow Close
Marlborough
Wiltshire
SN8 2BE



Client	
--------	--

RAW PLANNING

Job Title	
-----------	--

CONVERSIONS AT:
WEDHAMPTON

Drawing Title

PROPOSED SITE PLAN

Scale	AS SHOWN
-------	----------

Date | 4/07/2026

Drawn	AD
-------	----

Drawing No.

1560-09

Rev

K