



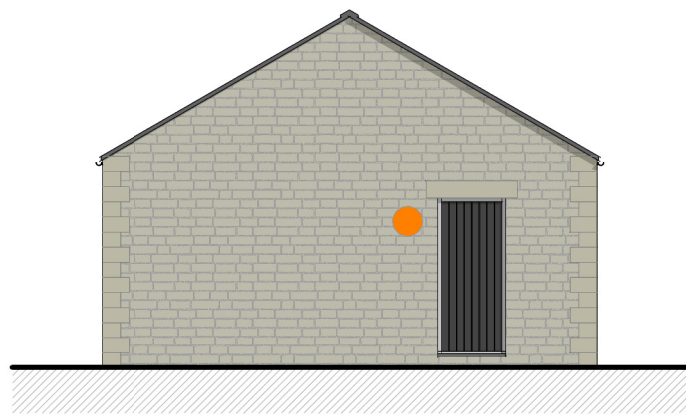


FRONT ELEVATION
SCALE 1:100

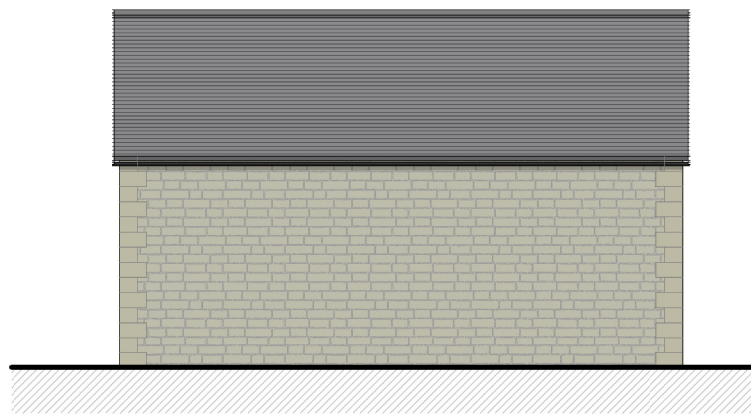

SIDE ELEVATION
SCALE 1:100




REAR ELEVATION
SCALE 1:100

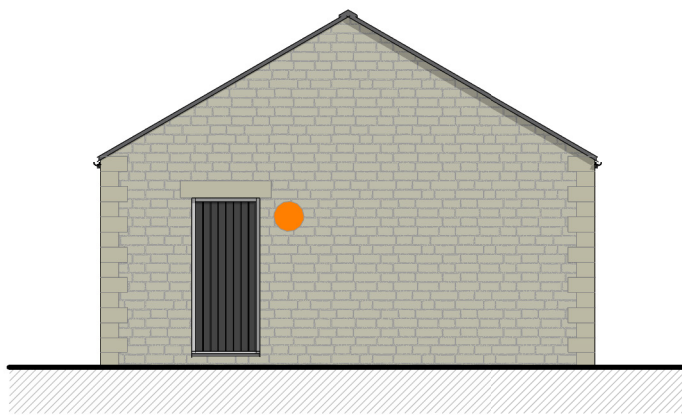

SIDE ELEVATION
SCALE 1:100


Proposed Materials Legend

- Walls - Bekstone reconstituted stone walling
Cast lintels and quoins
- Roof - Grey Spanish natural slate roof
- Windows & Doors - Black UPVC doors
- Rainwater goods - Black up and over garage doors
UPVC black half round

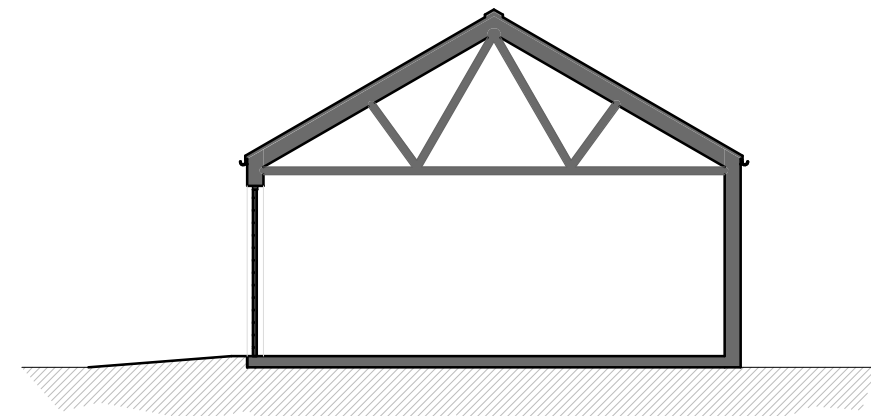


DOUBLE GARAGE SECTION
SCALE 1:100


DOUBLE GARAGE ELEVATIONS

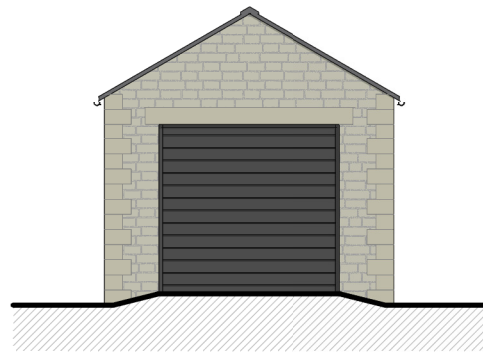


FRONT ELEVATION
SCALE 1:100

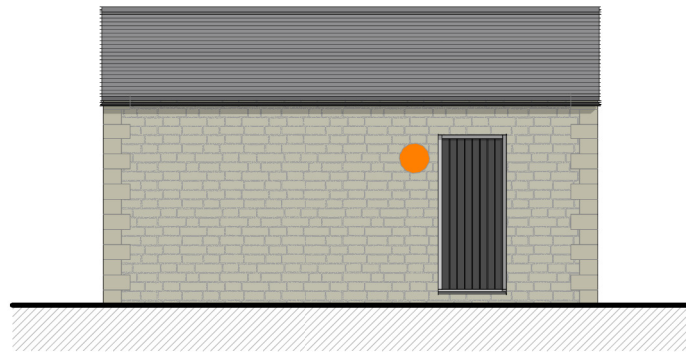

SIDE ELEVATION
SCALE 1:100

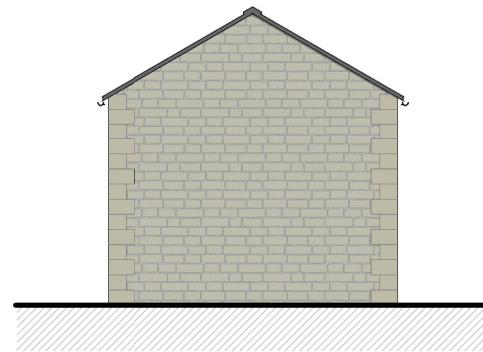


REAR ELEVATION
SCALE 1:100

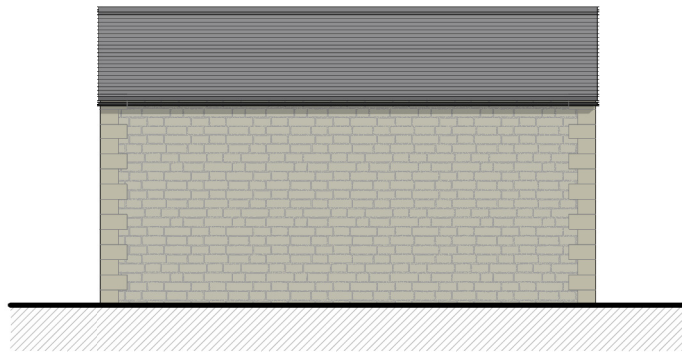

SIDE ELEVATION
SCALE 1:100

Proposed Materials Legend

- Walls - Bekstone reconstituted stone walling
Cast lintels and quoins
- Roof - Grey Spanish natural slate roof
- Windows & Doors - Black UPVC doors
- Rainwater goods - Black up and over garage doors
UPVC black half round

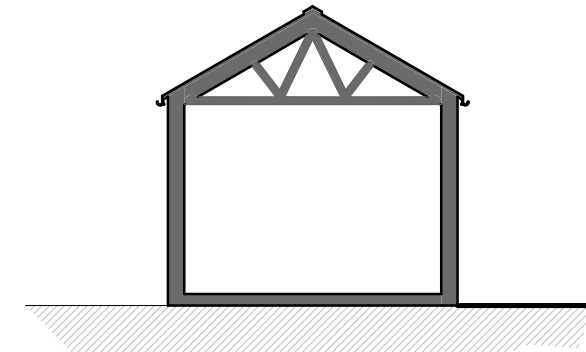


SINGLE GARAGE SECTION
SCALE 1:100

SINGLE GARAGE ELEVATIONS




DOUBLE GARAGE ROOF PLAN
SCALE 1:50

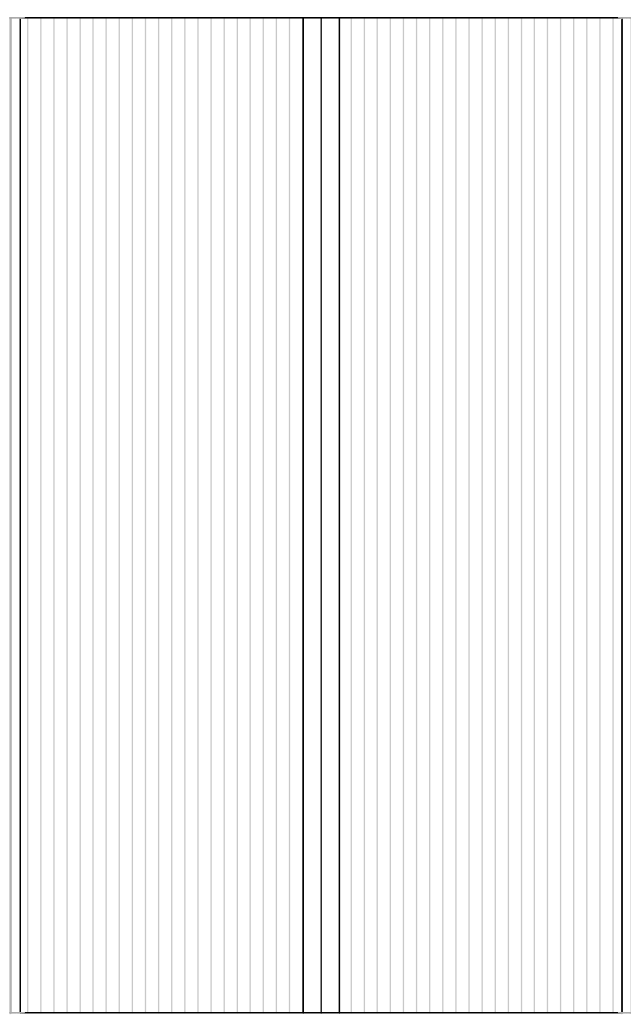

SINGLE GARAGE ROOF PLAN
SCALE 1:50



Bekstone walling - Oolite Cream

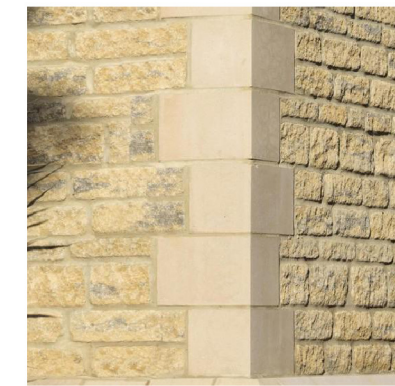


Bekstone cast stone quoins




Manufactured slate roof covering




VISUAL SCALE 1:100 @ A1

 

VISUAL SCALE 1:50 @ A1

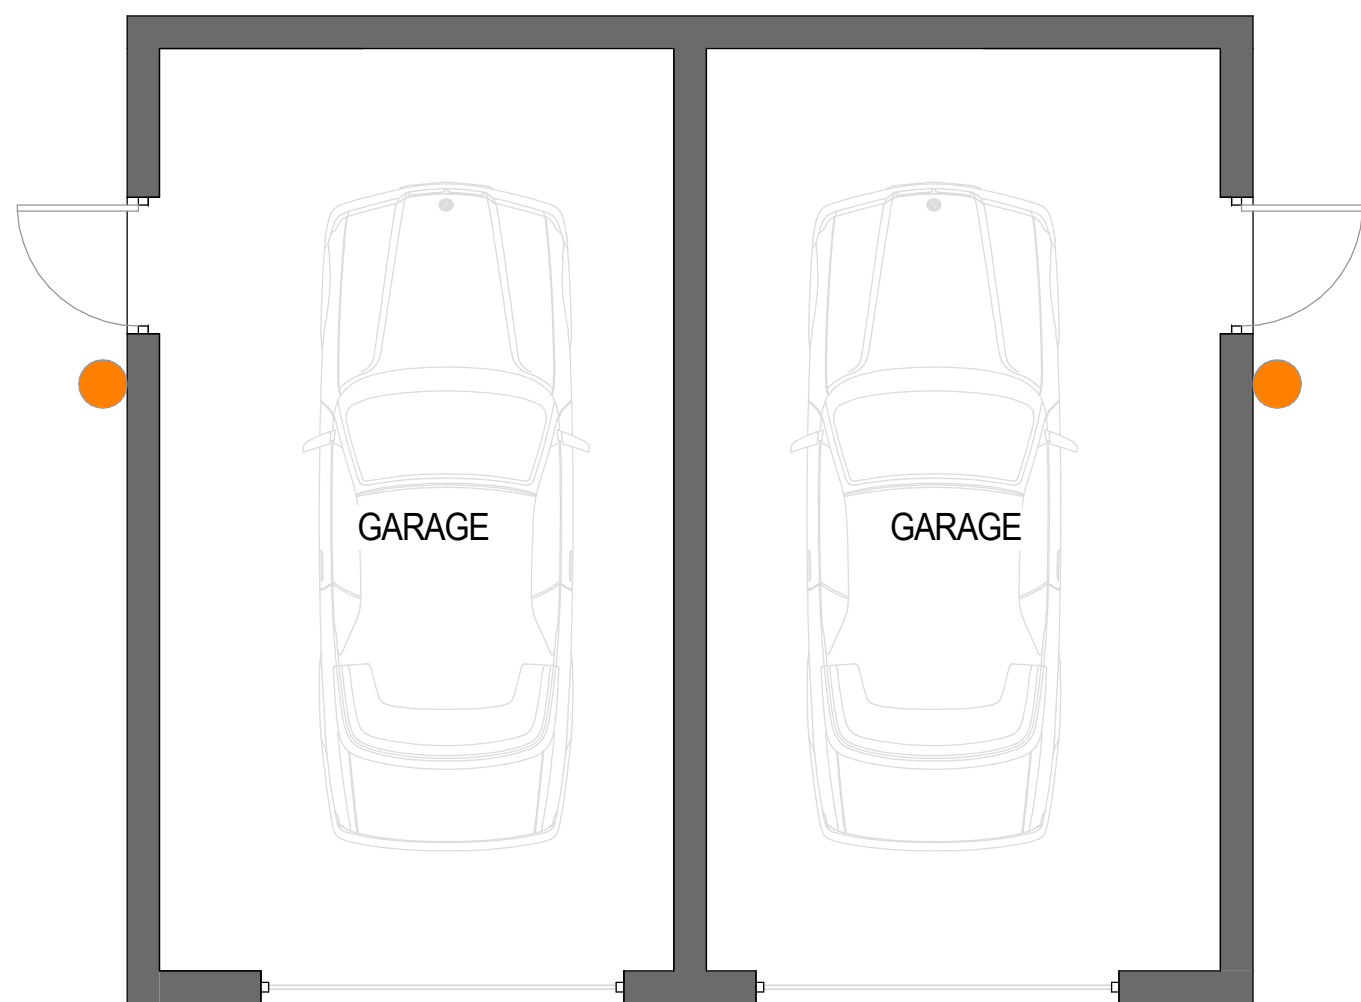

DOUBLE GARAGE FLOOR PLAN
SCALE 1:50

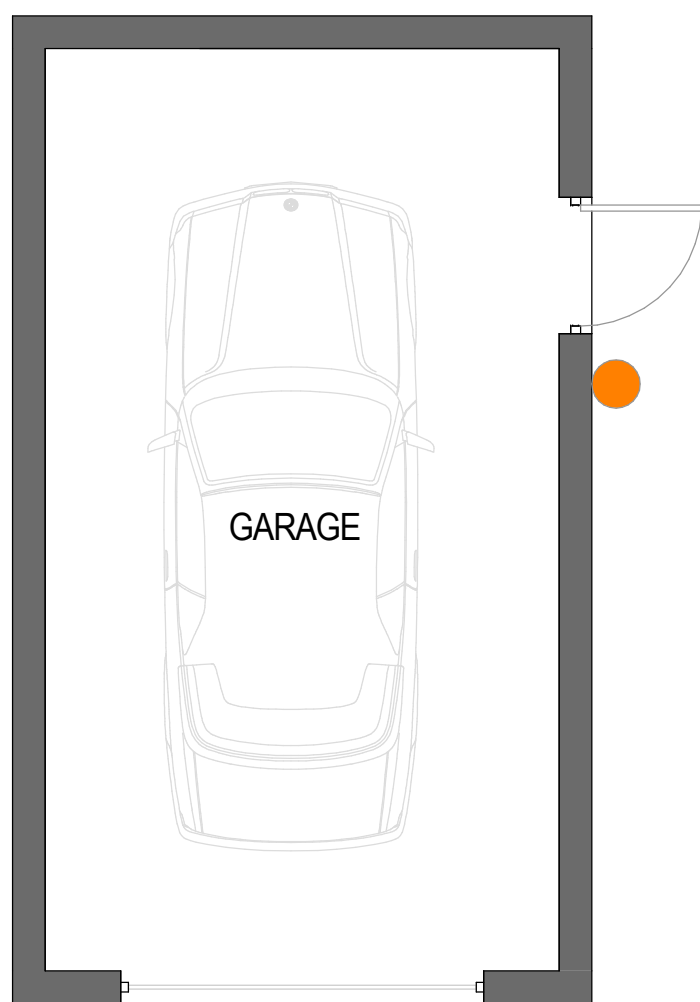

SINGLE GARAGE FLOOR PLAN
SCALE 1:50



**LOCATION OF NEW BAT
SENSITIVE EXTERNAL LIGHTING**

Smart lighting controlled with a motion sensor to ensure a dark period between midnight and early morning. All lighting should be low-level and directed down with the use of shields / hoods / cowls to prevent light spillage. Lights positioned 1.5m above ground level. LED lighting with directed beam (low leakage), luminaires at a low height, and with warm light LEDs (no UV). Lamp wattage to be 150w (2000 lumens) and below 2700Kelvin.

All lighting to be in accordance with recommendations by the Bat conservation trust - "Bats and lighting in the UK" and Guidance note 08 / 18 "Bats and Artificial Lighting in the UK".

All dimensions to be checked on site by contractor prior to preparation of shop drawings and commencement of work on site.

Responsibility is not accepted for errors made by others in scaling from this drawing. All construction information should be taken from figured dimensions only (unless stated otherwise).

This drawing and the copyrights and patents therein are the property of Apex Architecture Ltd and may not be used or reproduced without consent.

This drawing is to be read in conjunction with all relevant consultant's drawings/documents and any discrepancies or variations are to be notified to Apex Architecture Ltd before the affected work commences.

Revision	Date	Description	Drawn by
A	16.07.2026	Scheme Revisions	SC
B	20.07.2026	Lighting Revisions	SC



The Site, 24 Chosen Rd, Cheltenham, GL51 9LT
Oak House, Aylburton, Gloucestershire, GL15 6ST
Wynstone Business Park, Monmouth, NP25 3SR

Client
Mowles Group Ltd - C/o The Site Projects

Project
Silver Street,
Gastard,
Corsham, SN13 9YP

Title
Proposed Garages - Plans, Elevations, Sections

Job No.	Drawing No.	Revision
CH210ss	101	B

Scale at A1	Issue	Date
As indicated	Planning	JUNE 2026

www.apexarchitectureltd.com info@apexarchitectureltd.com