



PROPOSED NEW HOUSE; OFF MILL LANE, CORSTON, MALMESBURY

This drawing is copyright of CLARK & MASLIN Ltd and may not be copied or reproduced without permission.
Figured dimensions are to be taken in preference to scaled dimensions.
Large scale drawings to have preference to small scale drawings.
Dimensions for fixed-in items are to be checked on site prior to manufacture.

REV	DETAIL OF REVISION	BY	DATE
-----	--------------------	----	------

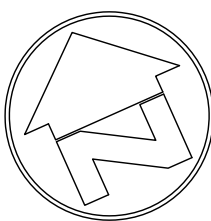


PROPOSED NORTH ELEVATION

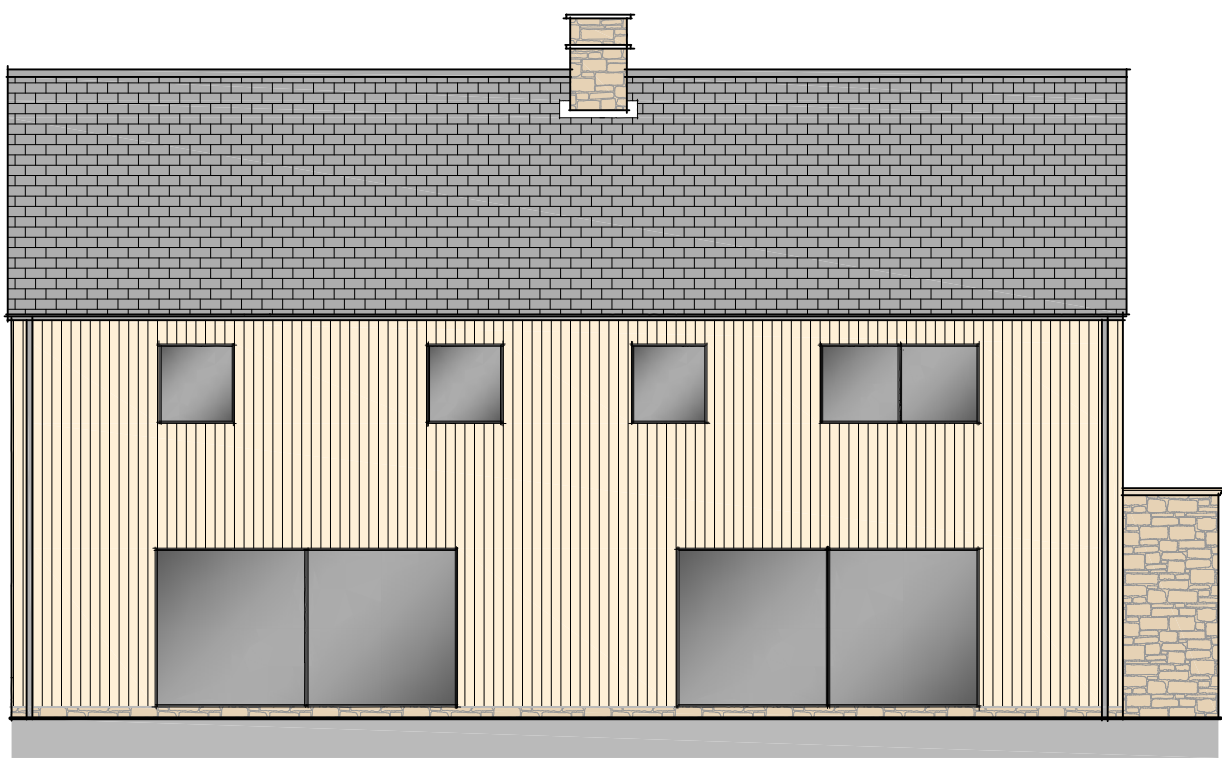


PROPOSED EAST ELEVATION




PROPOSED SOUTH ELEVATION

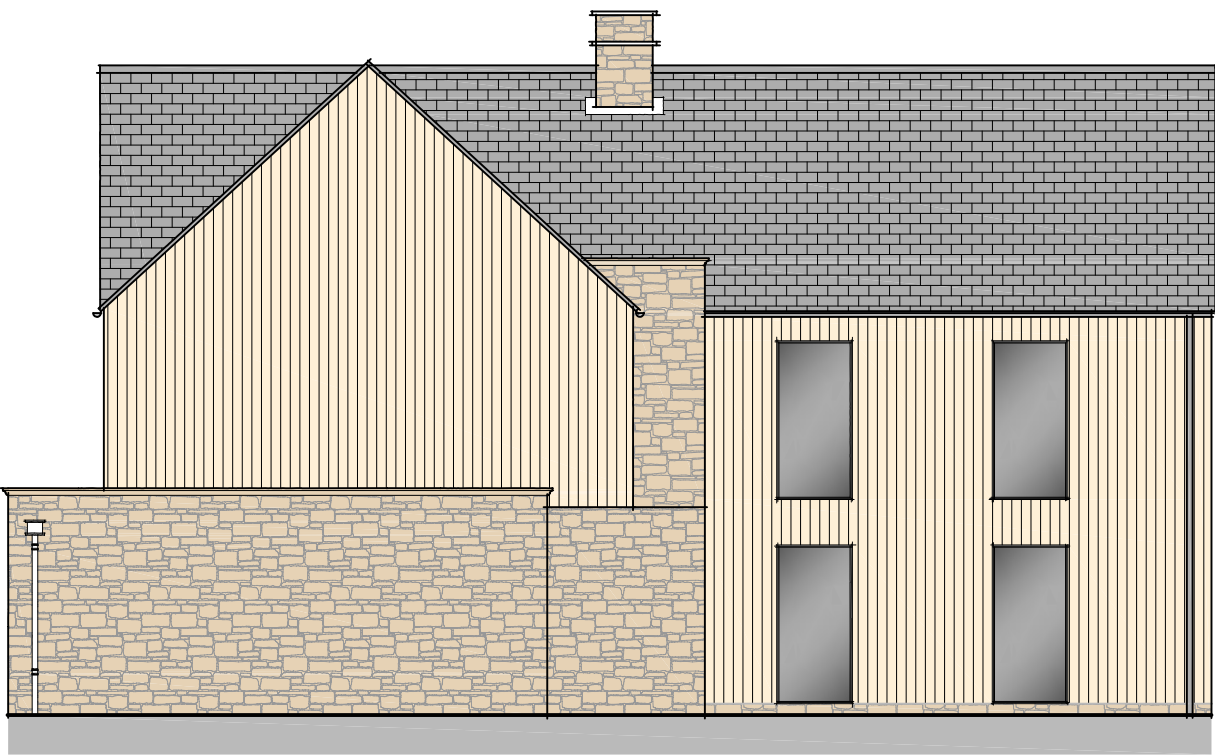

PROPOSED WEST ELEVATION

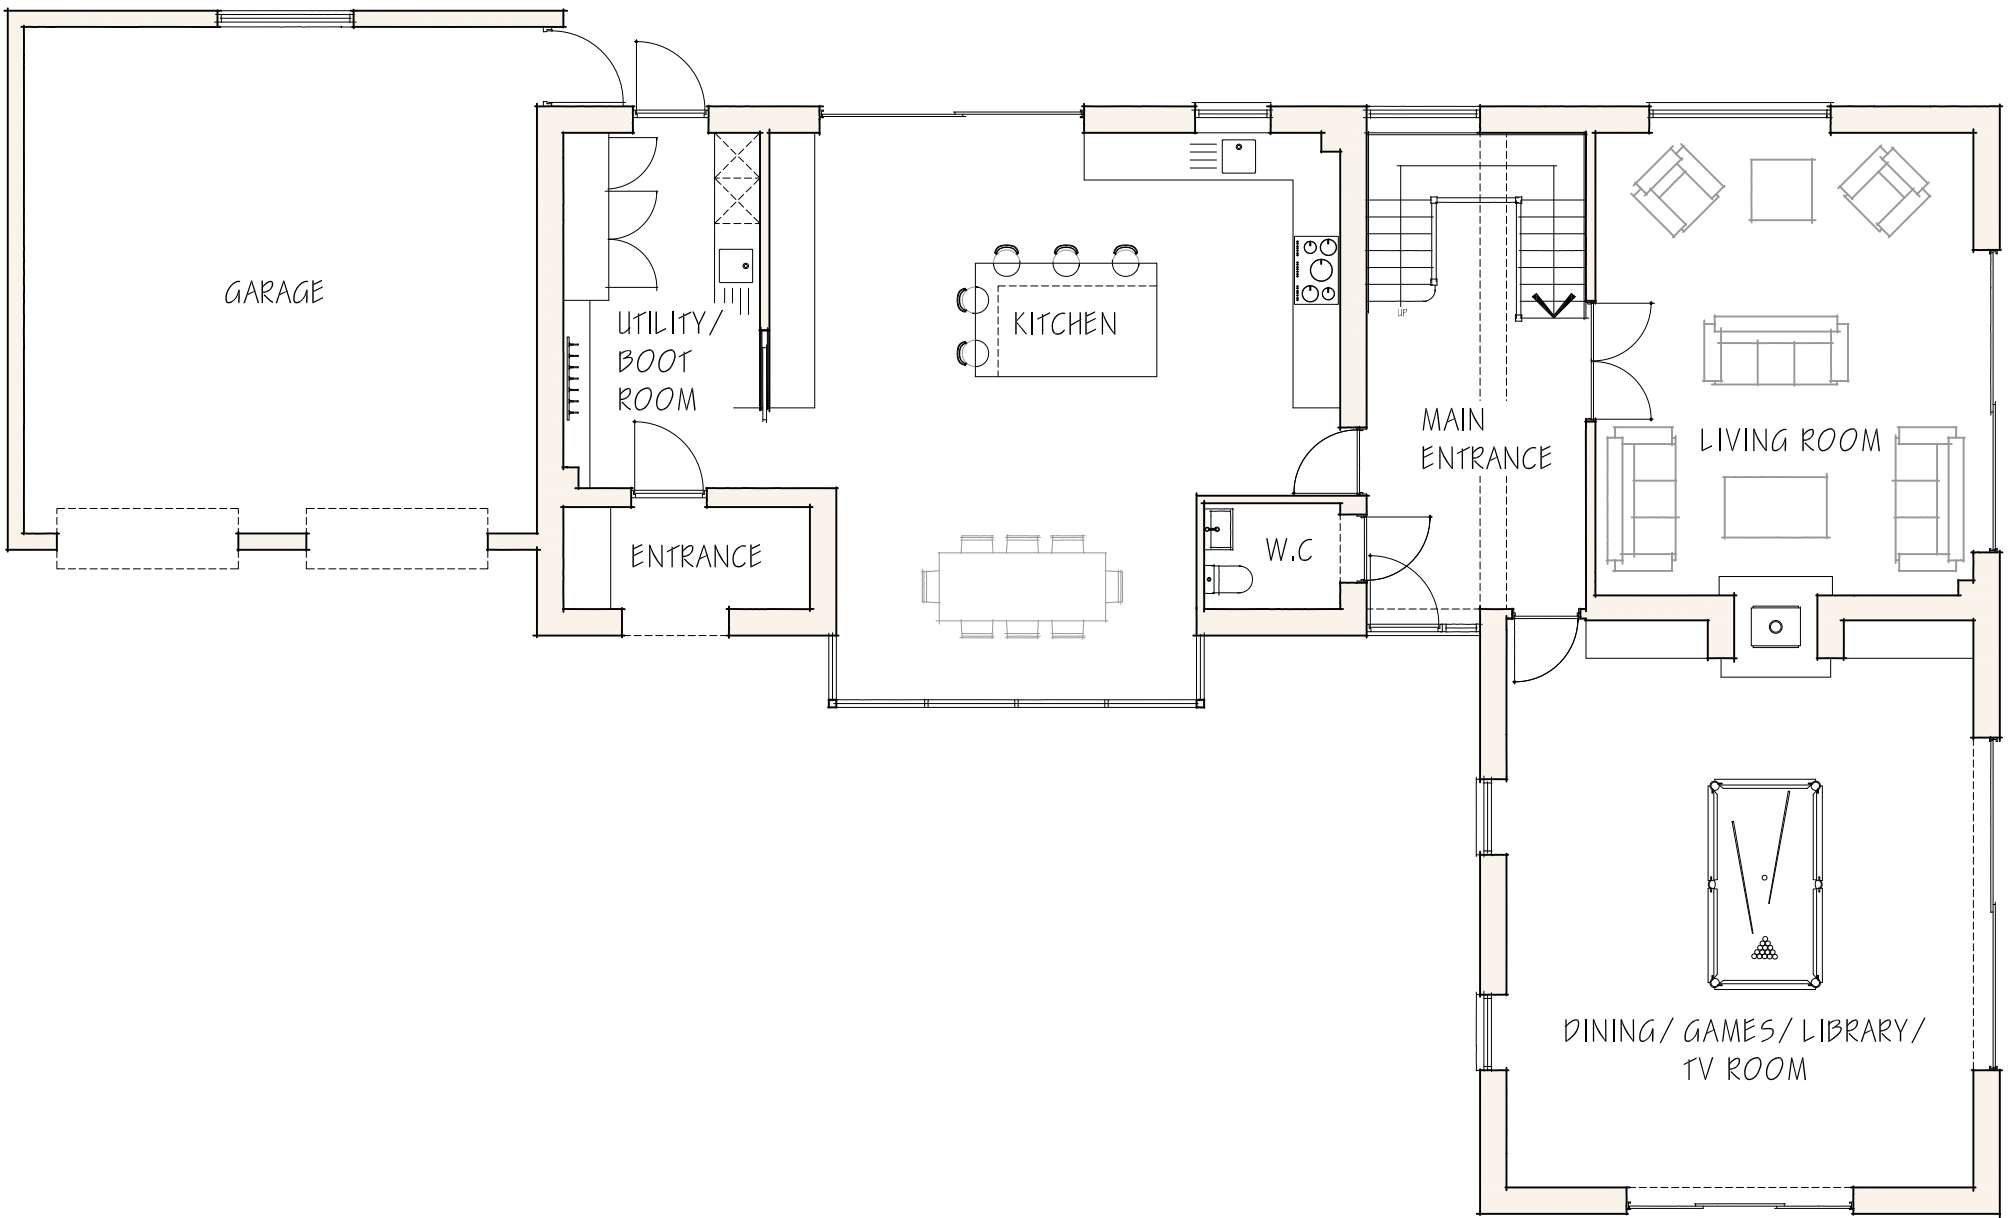


GROUND FLOOR PLAN

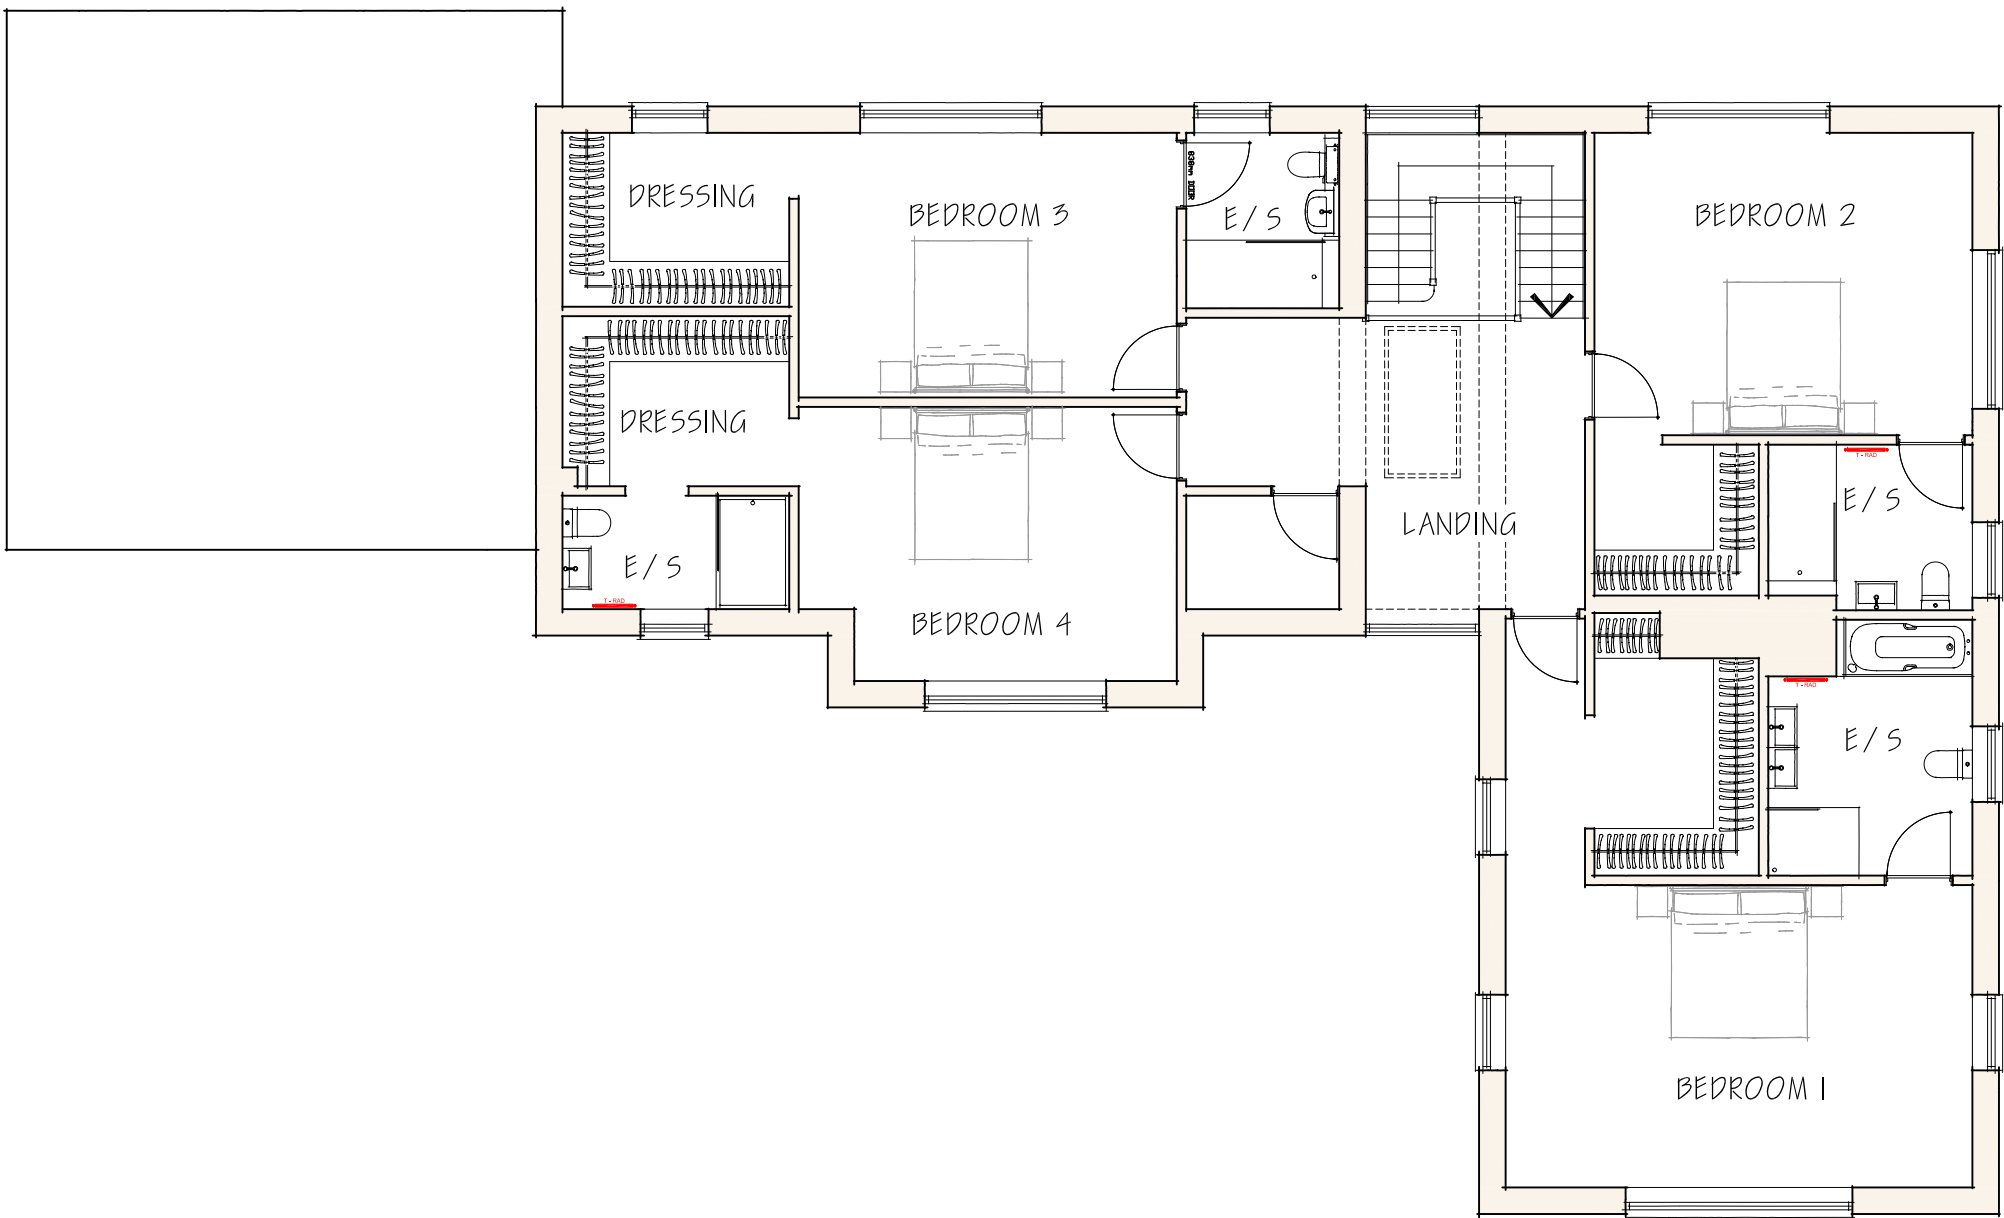

FIRST FLOOR PLAN

PLANNING DRAWING

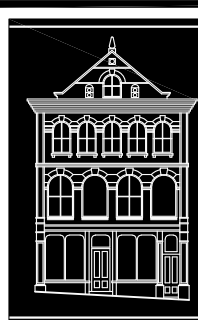

CLARK & MASLIN
Unit 5, Charlton Business Park
Cradwell Road, Malmesbury
Wiltshire, SN16 9RU
Telephone: 01646 822911
www.clarkandmaslin.co.uk
Planning Architecture Conservation

Client
MR PAUL BRIDGMAN

Project
PROPOSED NEW HOUSE AT:
LAND OFF MILL LANE, CORSTON,
MALMESBURY, SN16 0HH

Description
PROPOSED FLOOR PLANS & ELEVATIONS

Scale	PG Size	Drawn	Date
1:100	A1	-	JUL '26

Drawing No	Revision
5971/51	-