




FRONT ELEVATION
Scale 1:100

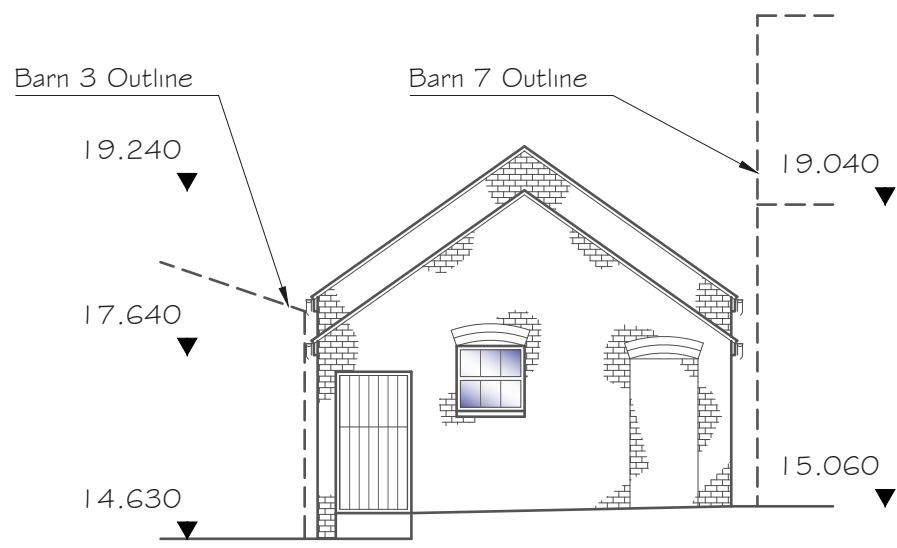


SIDE ELEVATION
Scale 1:100

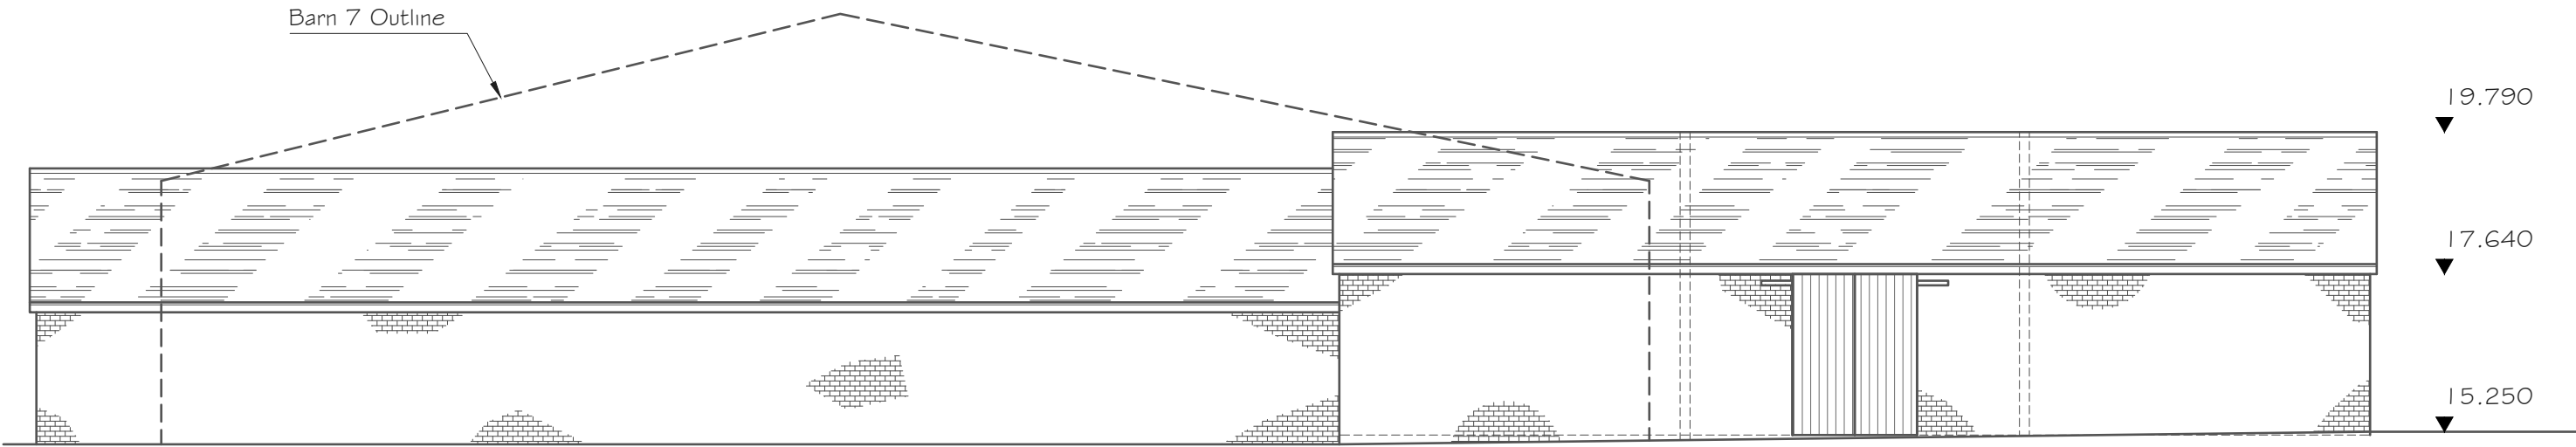


REAR ELEVATION
Scale 1:100

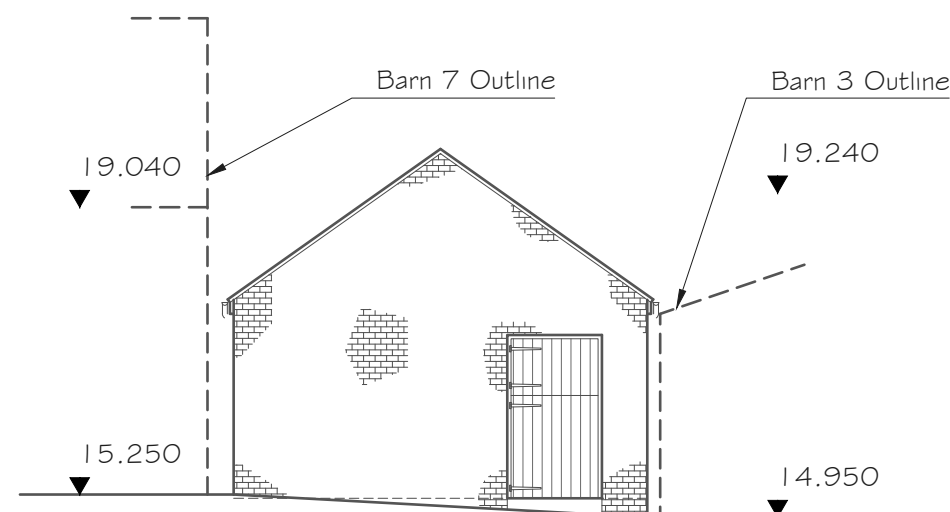


SIDE ELEVATION
Scale 1:100

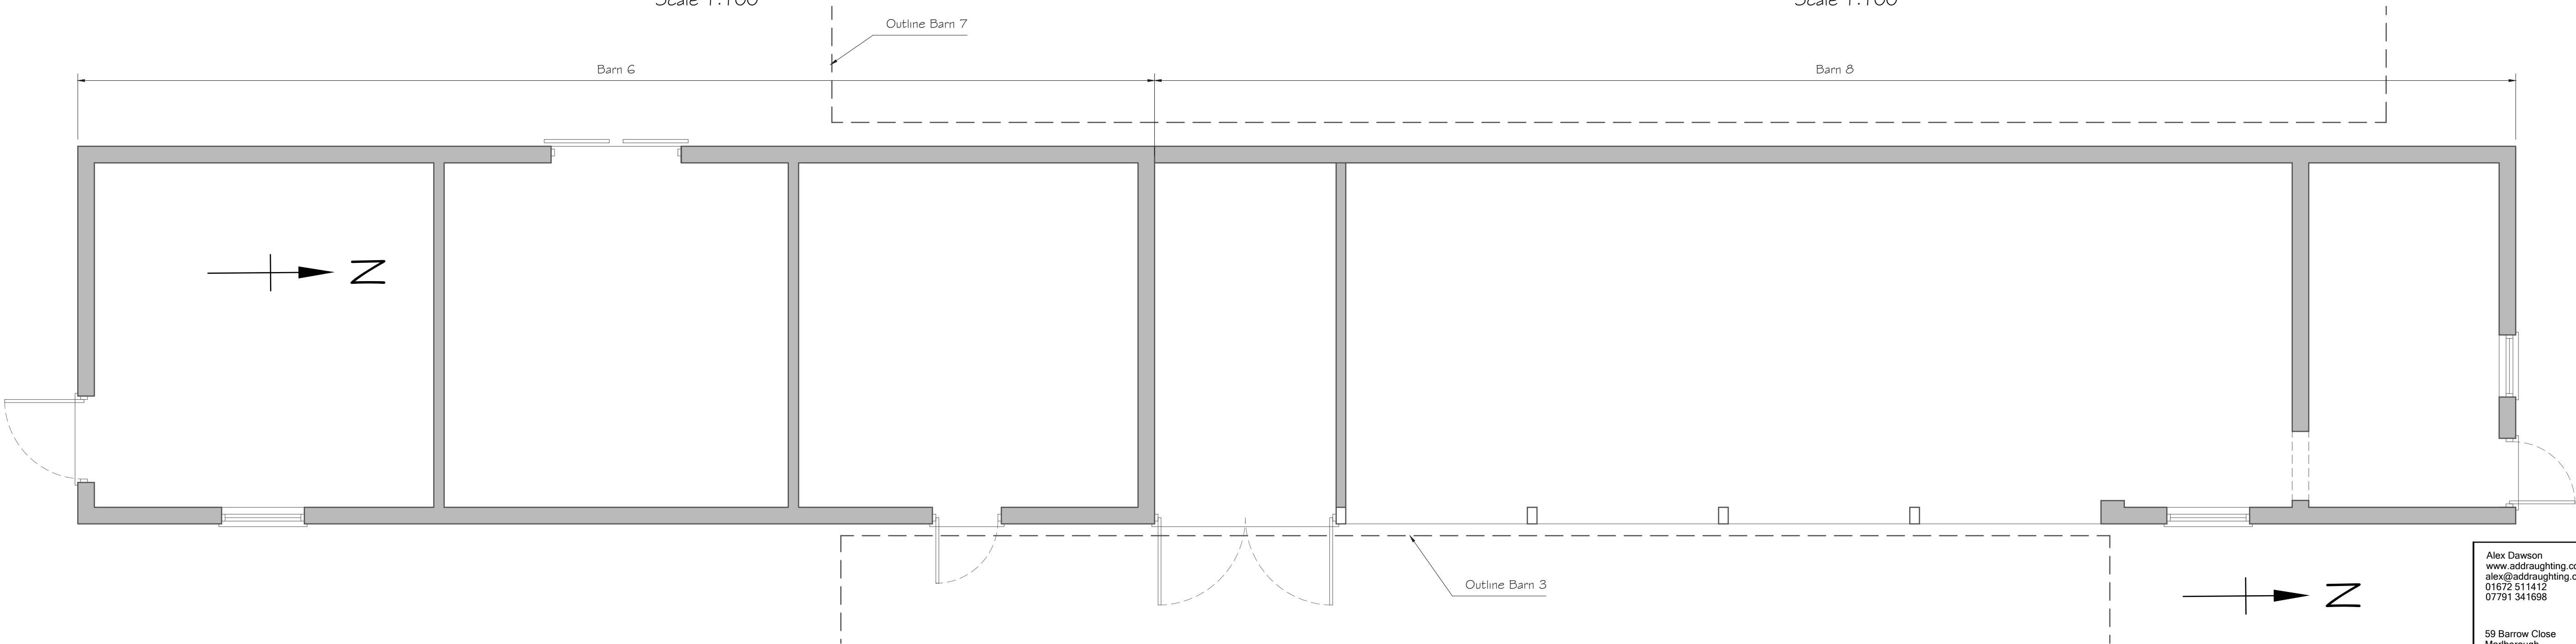

GROUND FLOOR PLAN
Scale 1:50

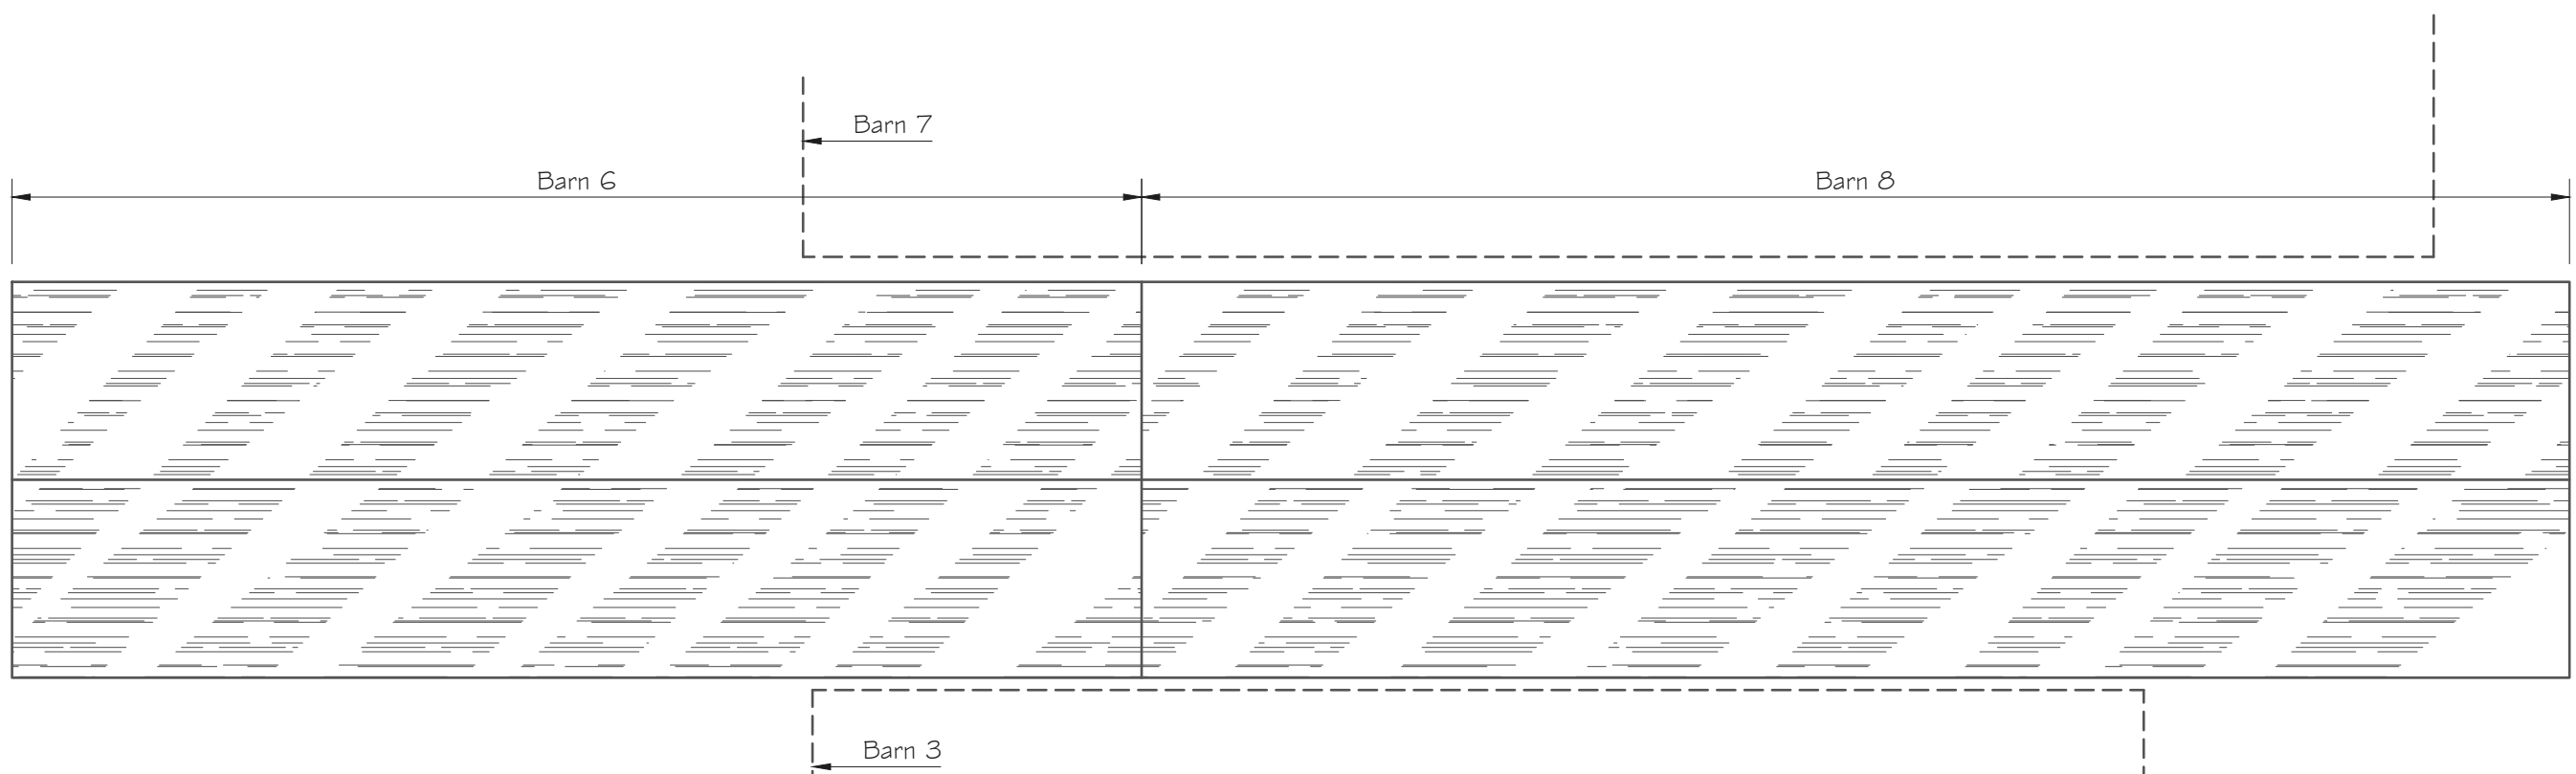

ROOF PLAN
Scale 1:100

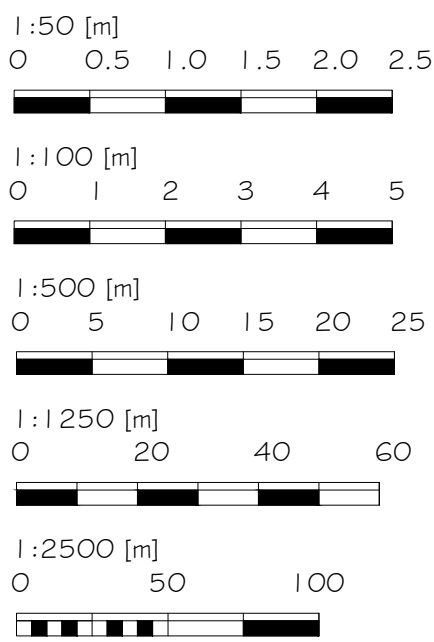

Alex Dawson
www.addraughting.co.uk
alex@addraughting.co.uk
01672 511412
07791 341698

59 Barrow Close
Marlborough
Wiltshire
SN8 2BE



Client
RAW PLANNING

Job Title
CONVERSIONS AT:
WEDHAMPTON

Drawing Title
BARNs 6 & 8
EXISTING ELEVATIONS AND PLANS

Scale
A5 SHOWN

Date 06/07/2026 Drawn AD

Drawing No.
1560-05
Rev
A