



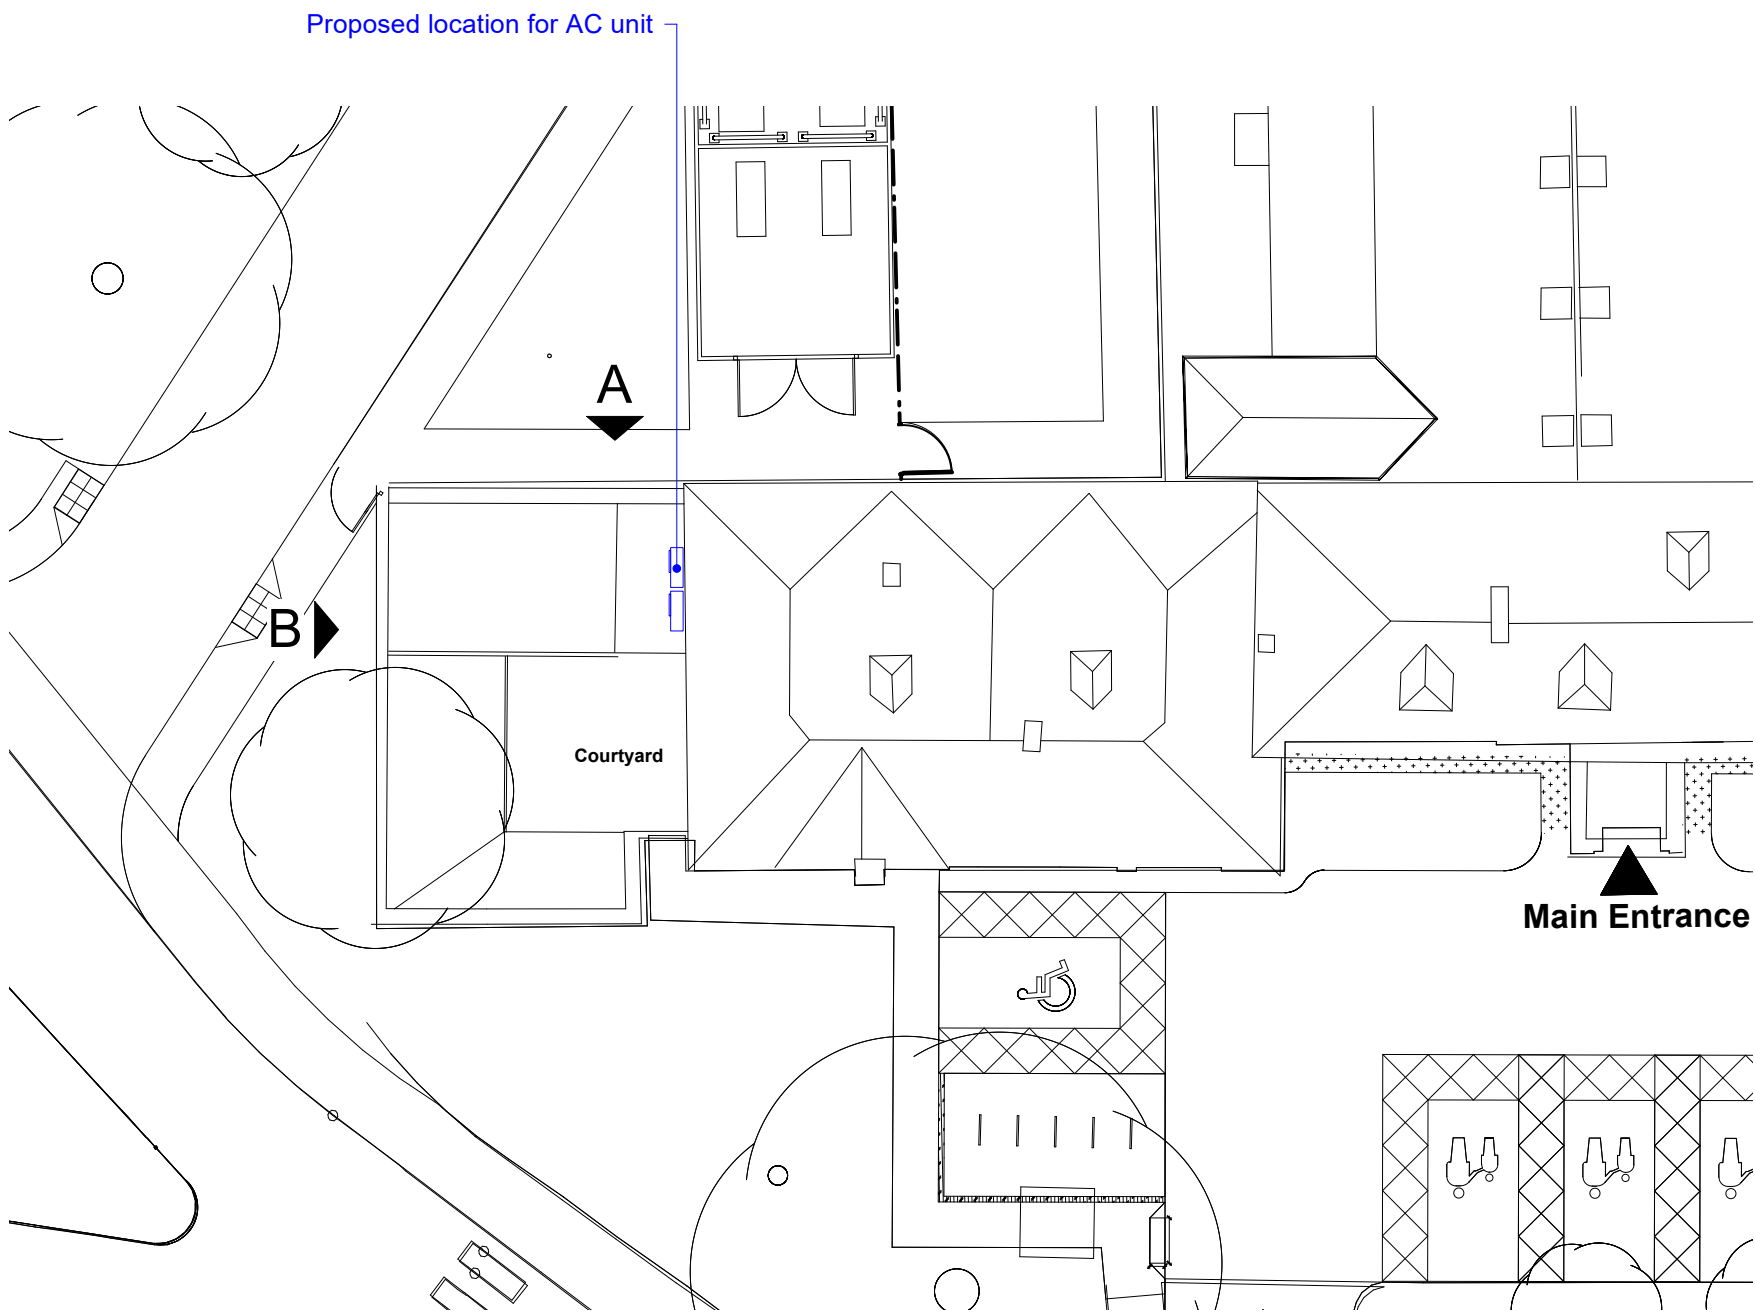

1 Proposed Roof Plan
Scale 1:200

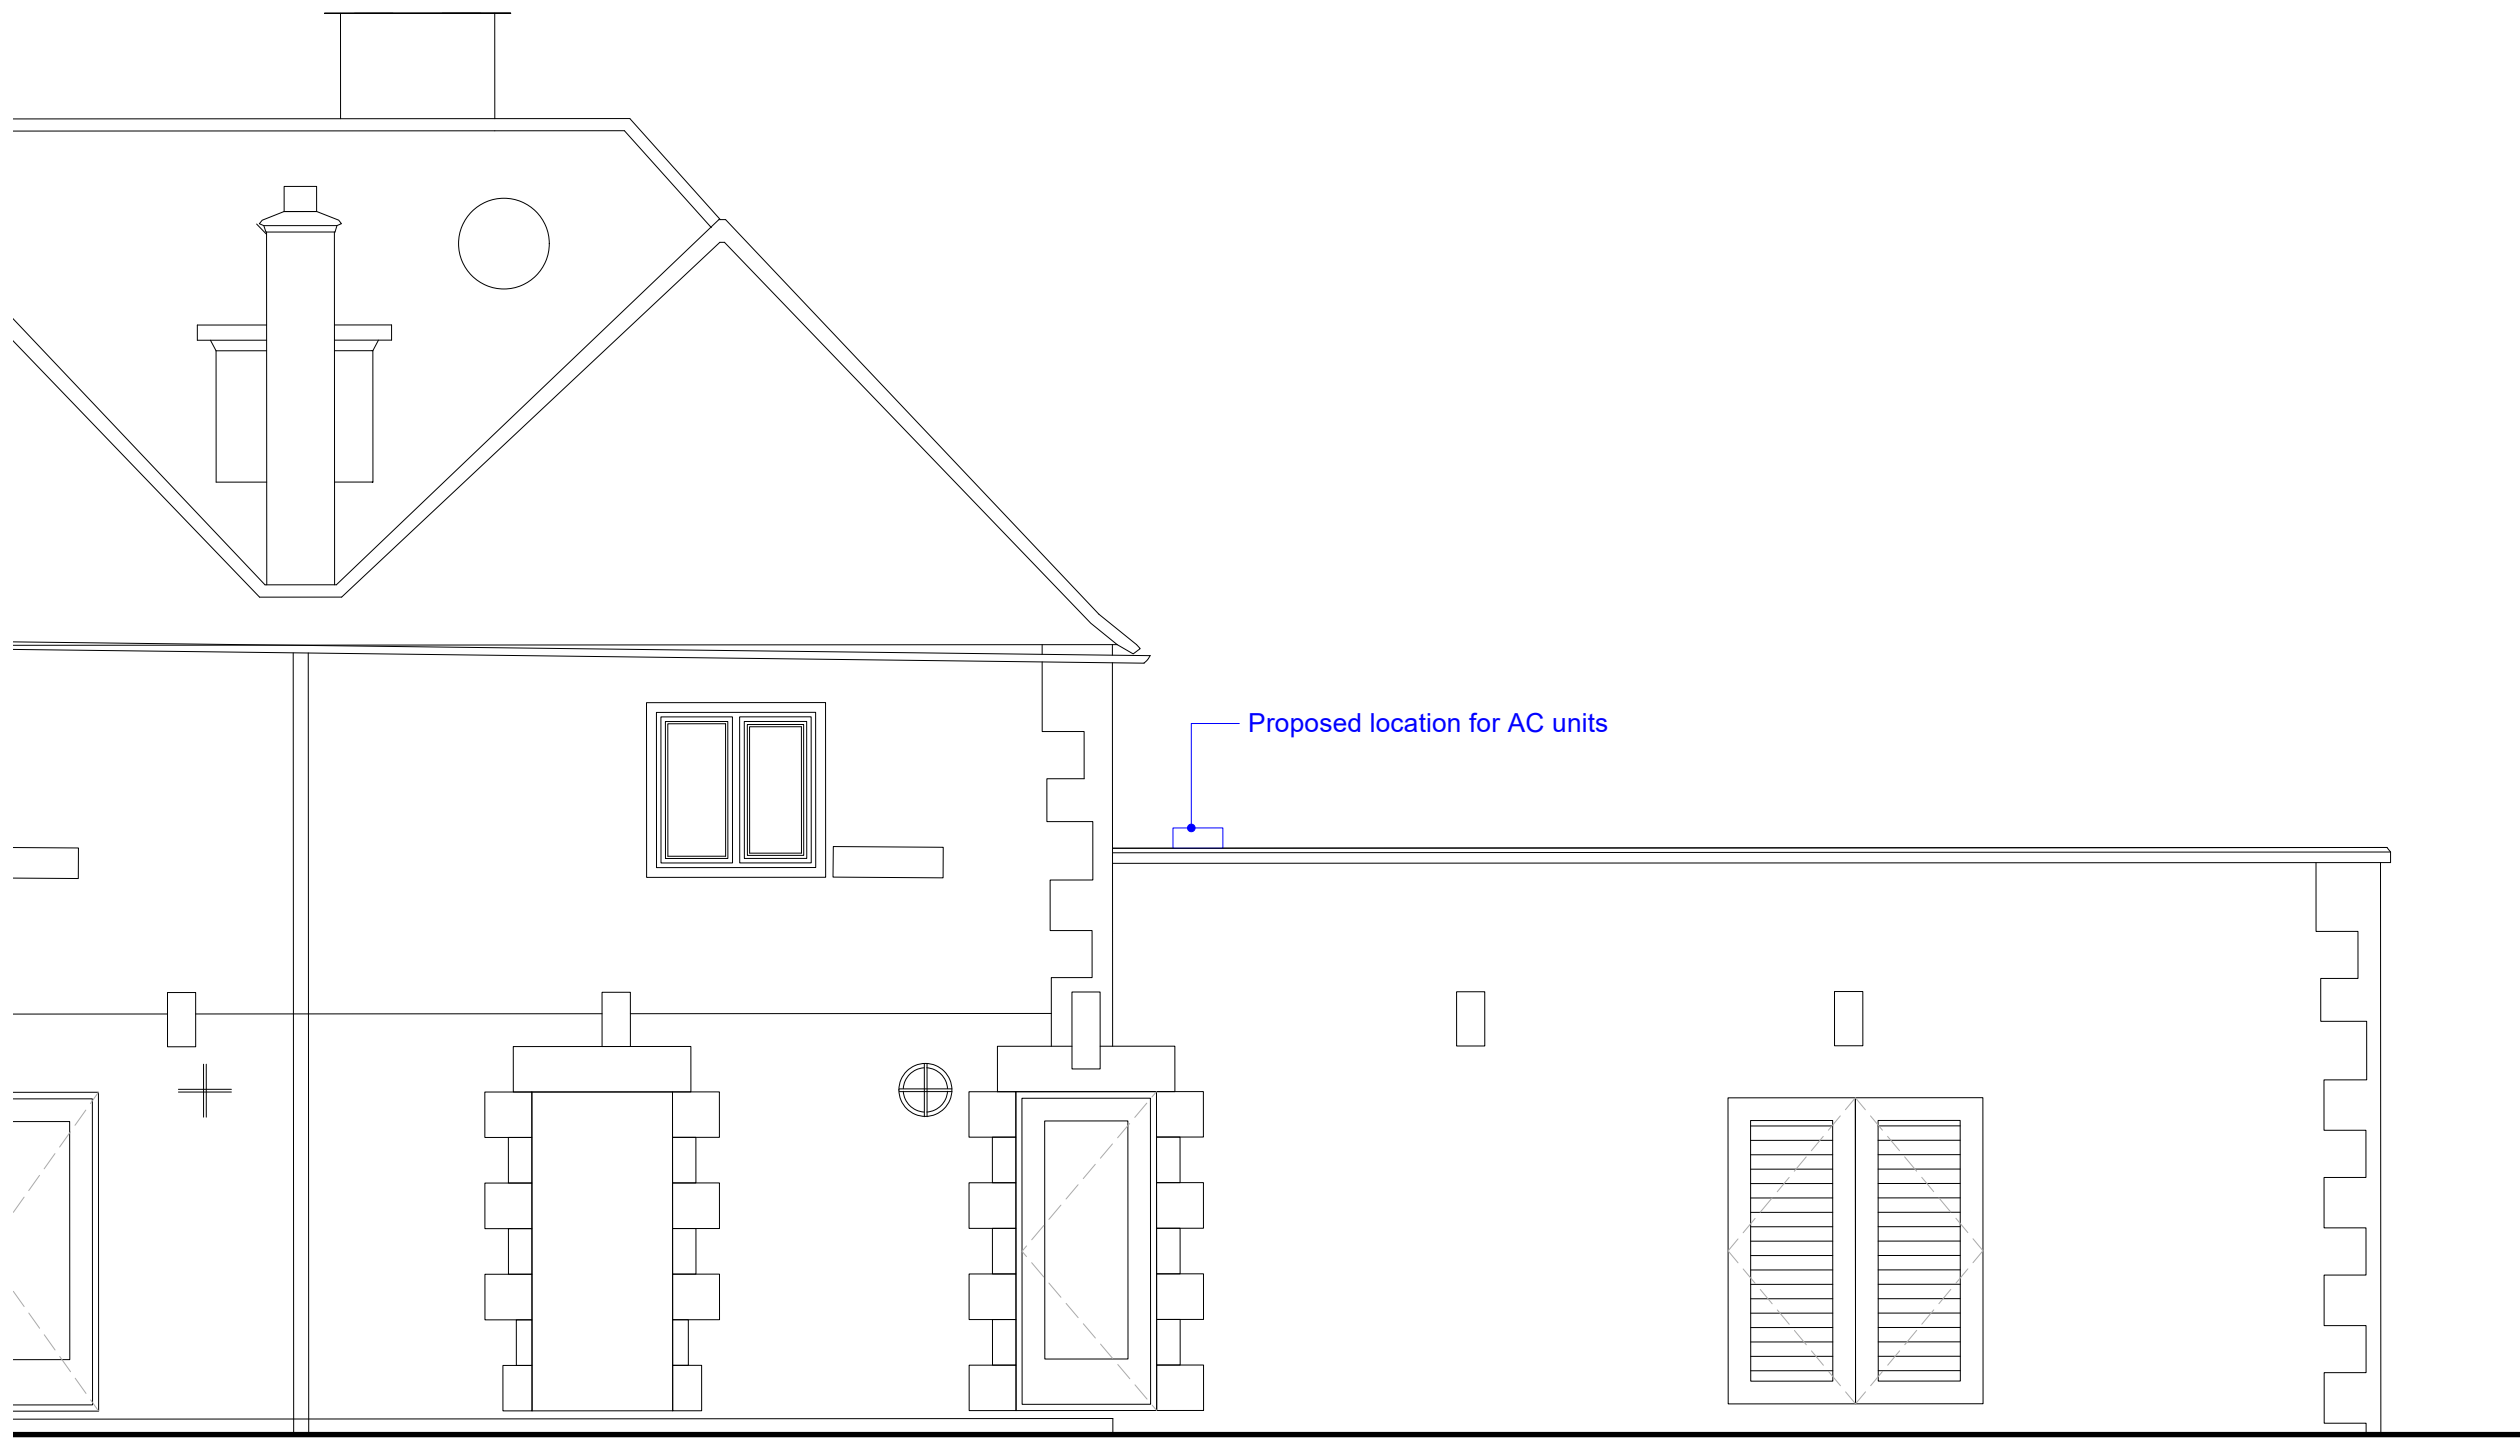

A Proposed Elevation A
Scale 1:50



B Proposed Elevation B
Scale 1:50