



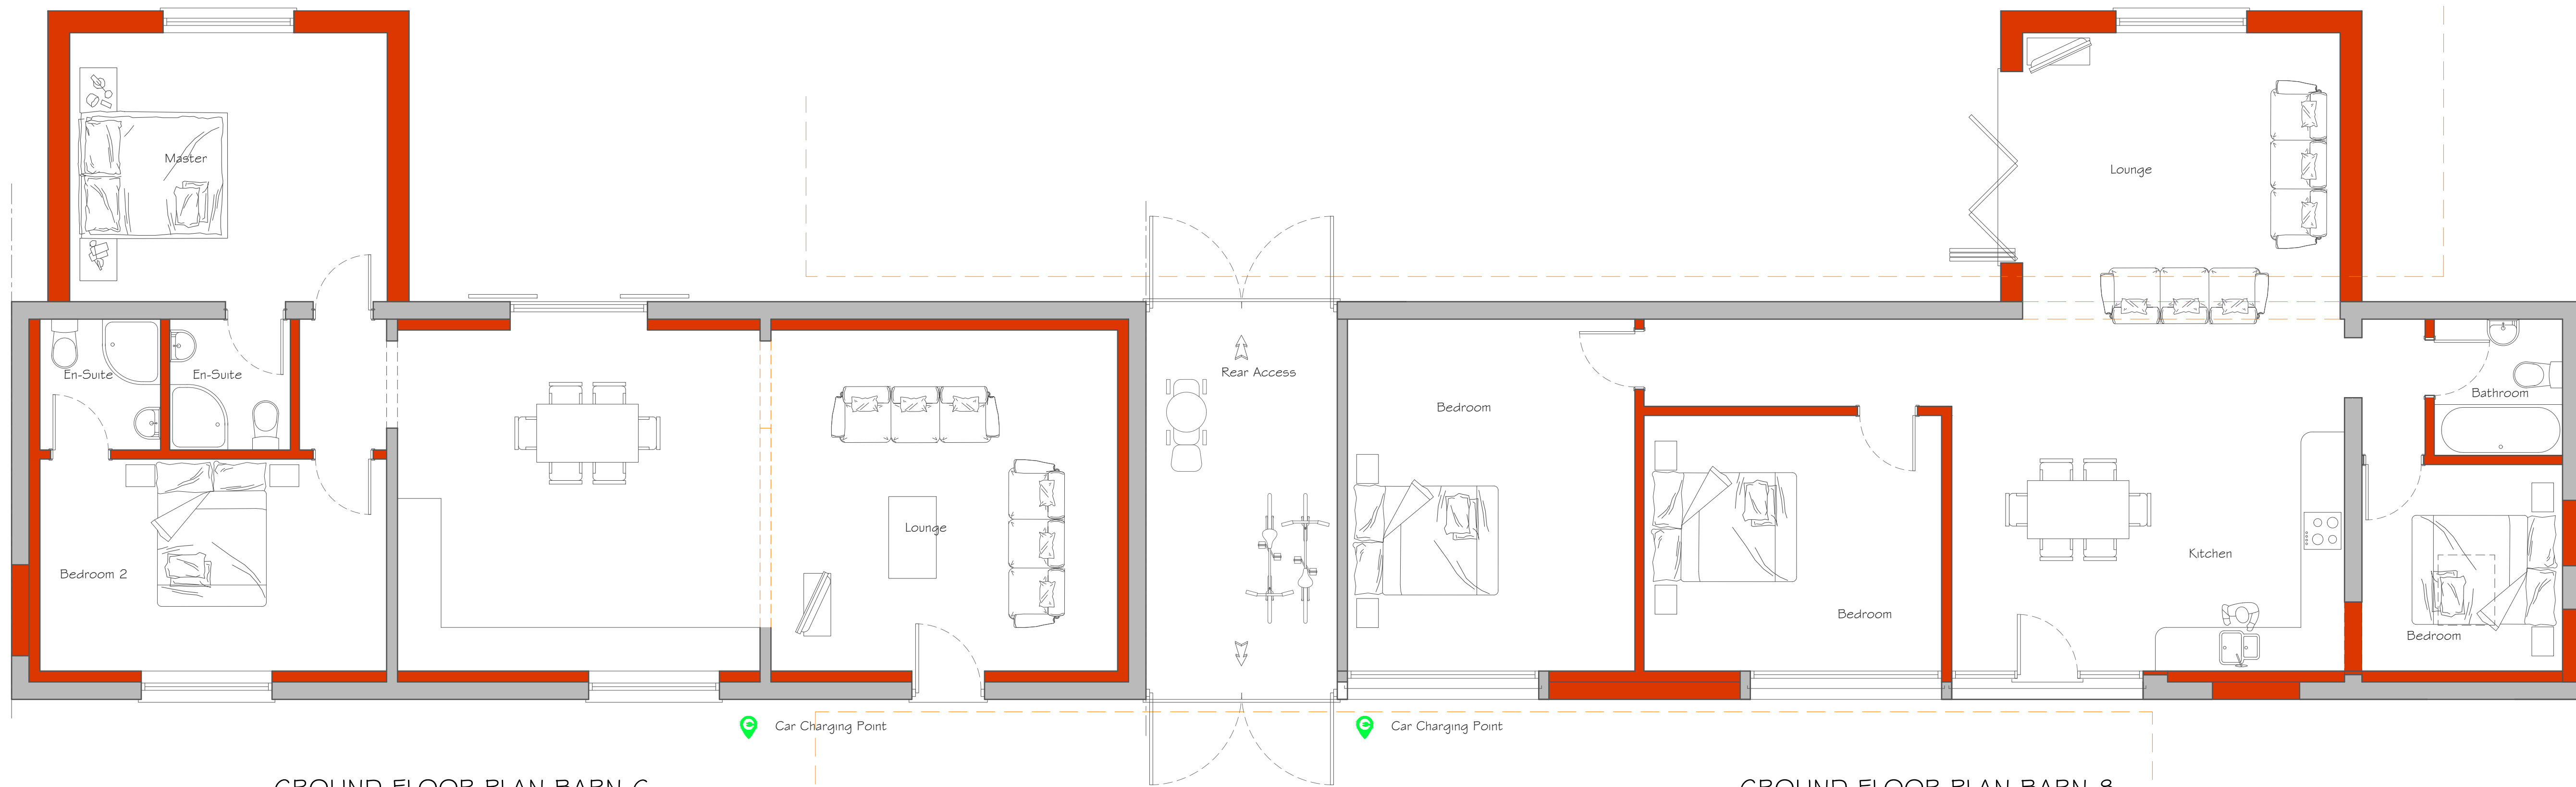


GROUND FLOOR PLAN BARN 6
Scale 1:50


GROUND FLOOR PLAN BARN 8
Scale 1:50

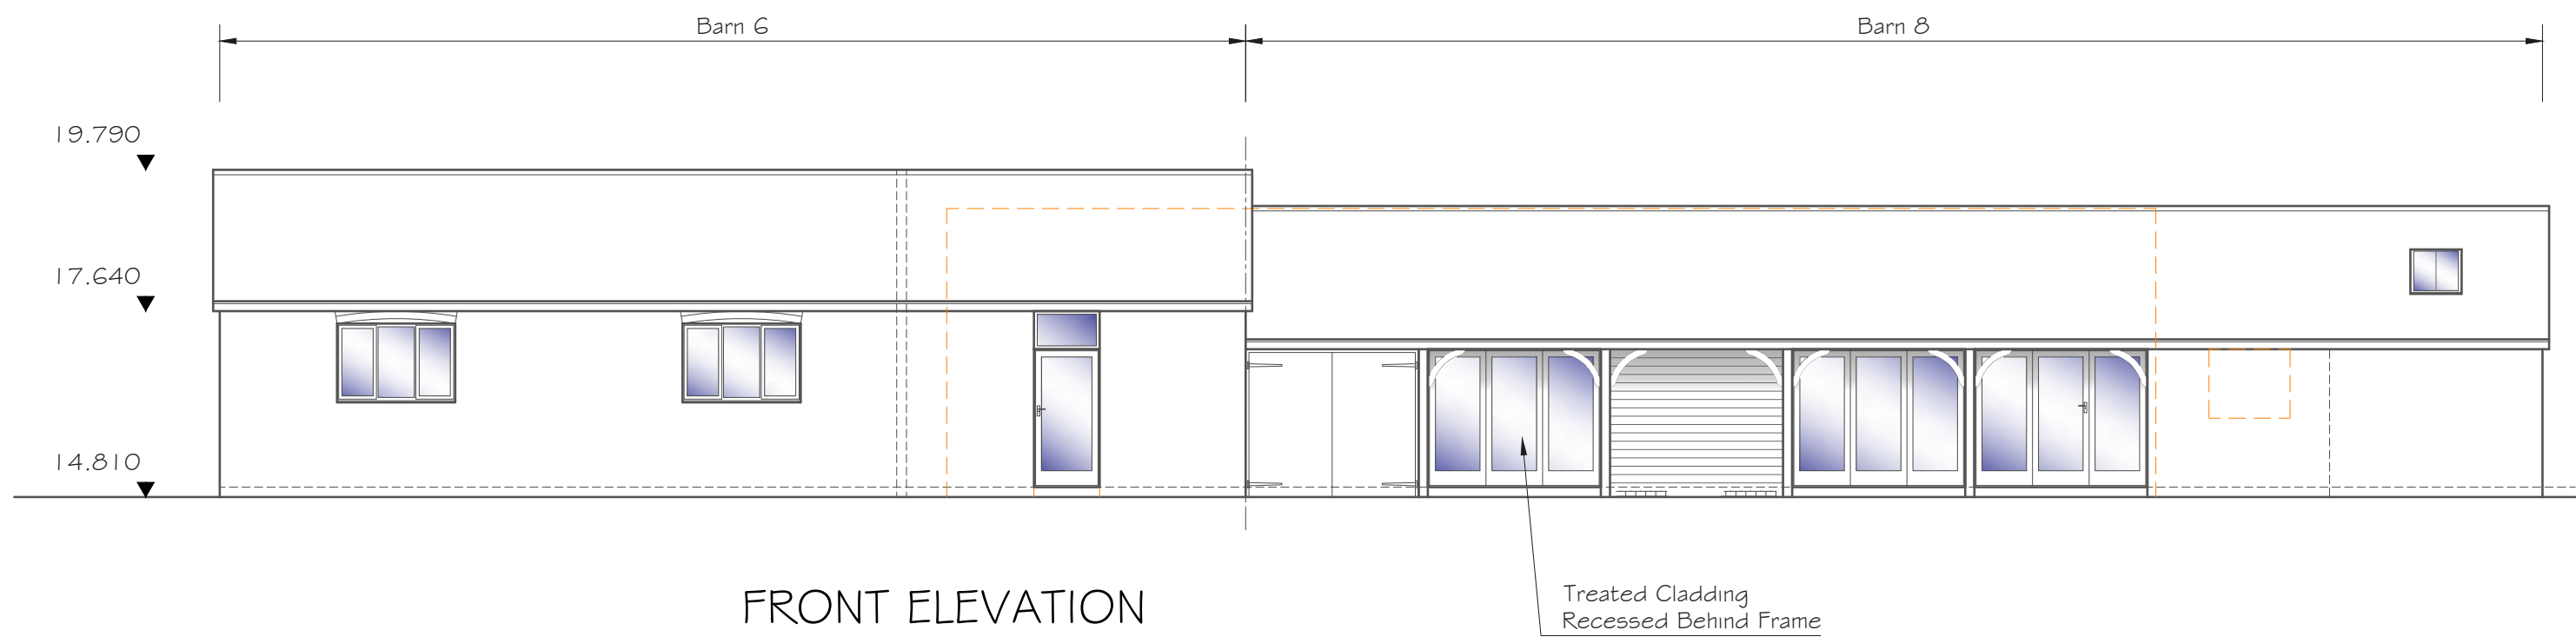


FRONT ELEVATION
Scale 1:100

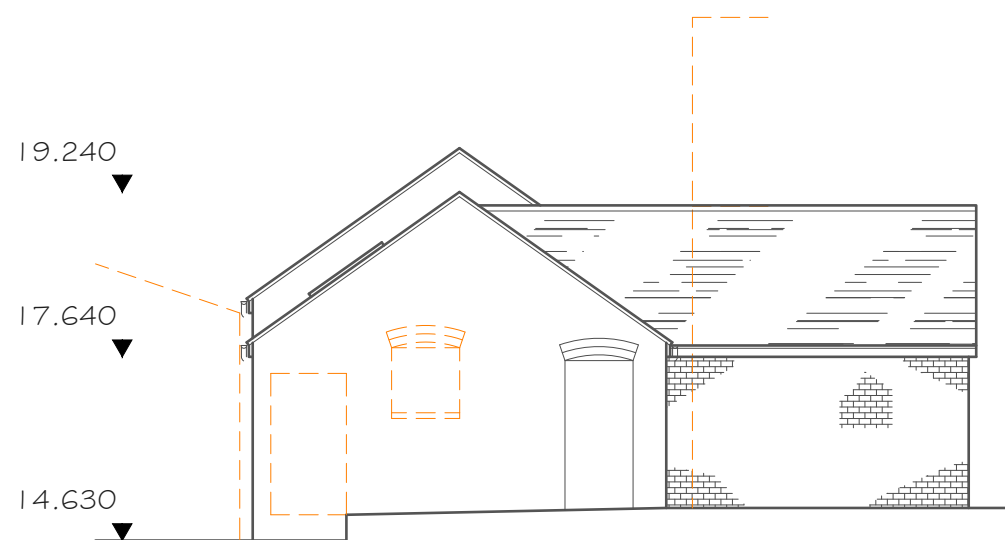


SIDE ELEVATION
Scale 1:100

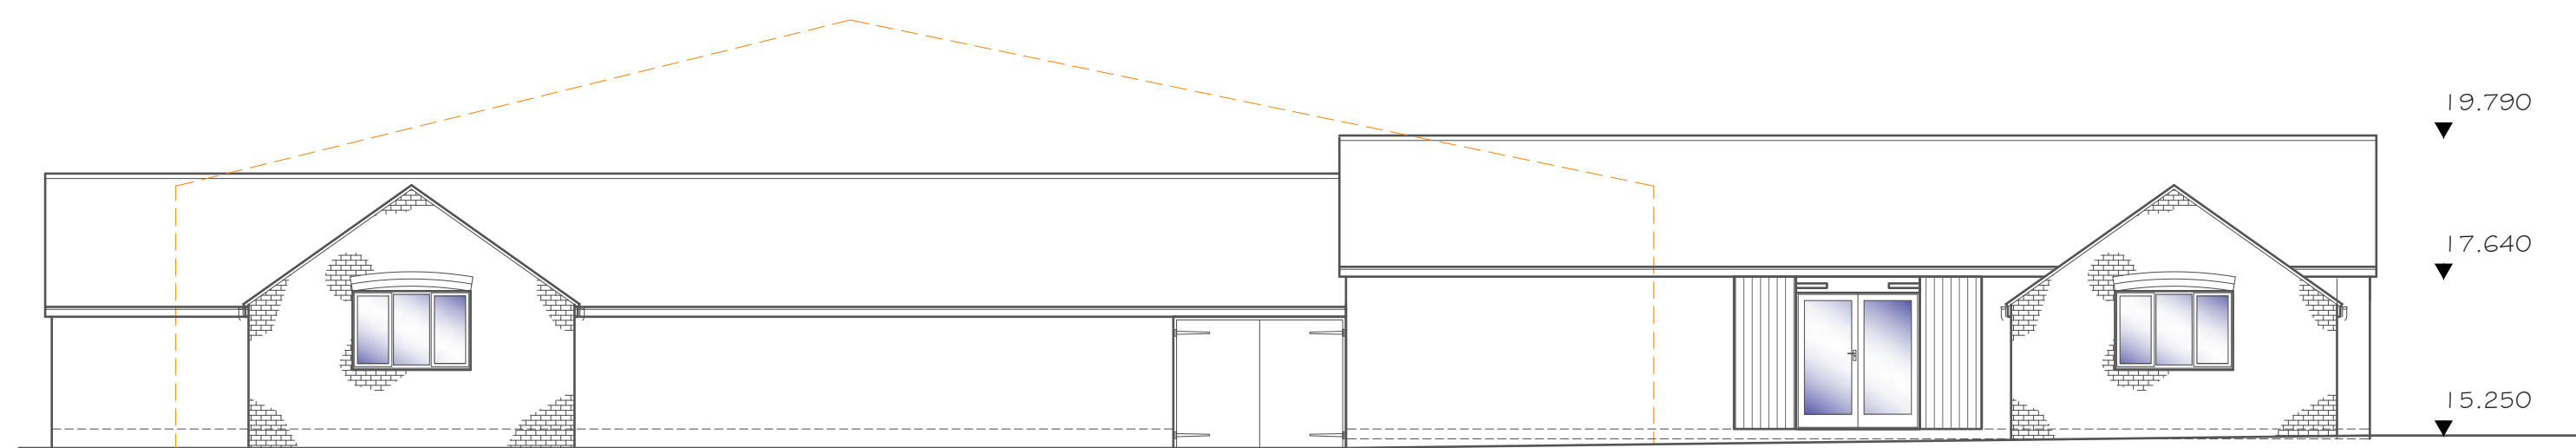



REAR ELEVATION
Scale 1:100

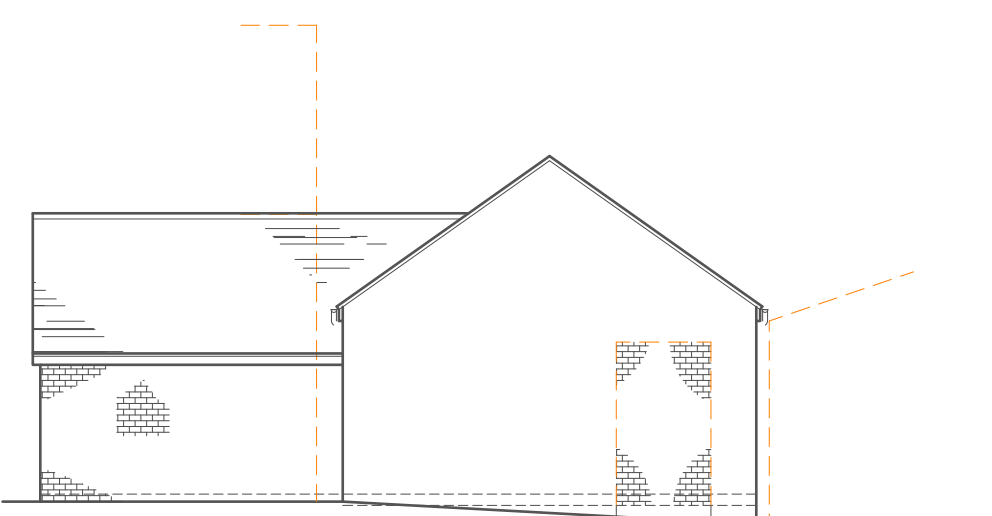

SIDE ELEVATION
Scale 1:100

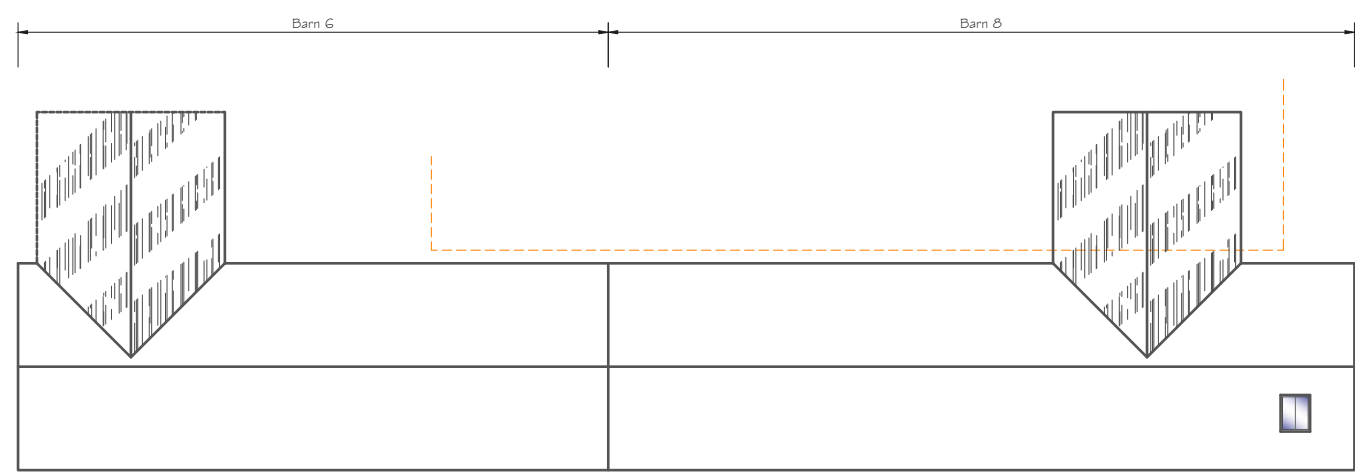

ROOF PLAN
Scale 1:200

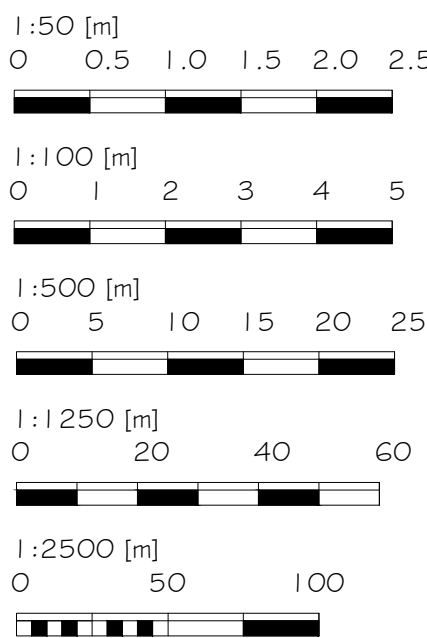 

Alex Dawson www.addraughting.co.uk alex@addraughting.co.uk 01672 511412 07791 341698 59 Barrow Close Marlborough Wiltshire SN8 2BE AD DRAUGHTING ARCHITECTURAL SERVICES	
Client RAW PLANNING	
Job Title CONVERSIONS AT: WEDHAMPTON	
Drawing Title BARN 6 & 8 PROPOSED ELEVATIONS AND PLANS	
Scale A5 SHOWN	
Date 06/07/2026	Drawn AD
Drawing No. 1560-08	Rev E