




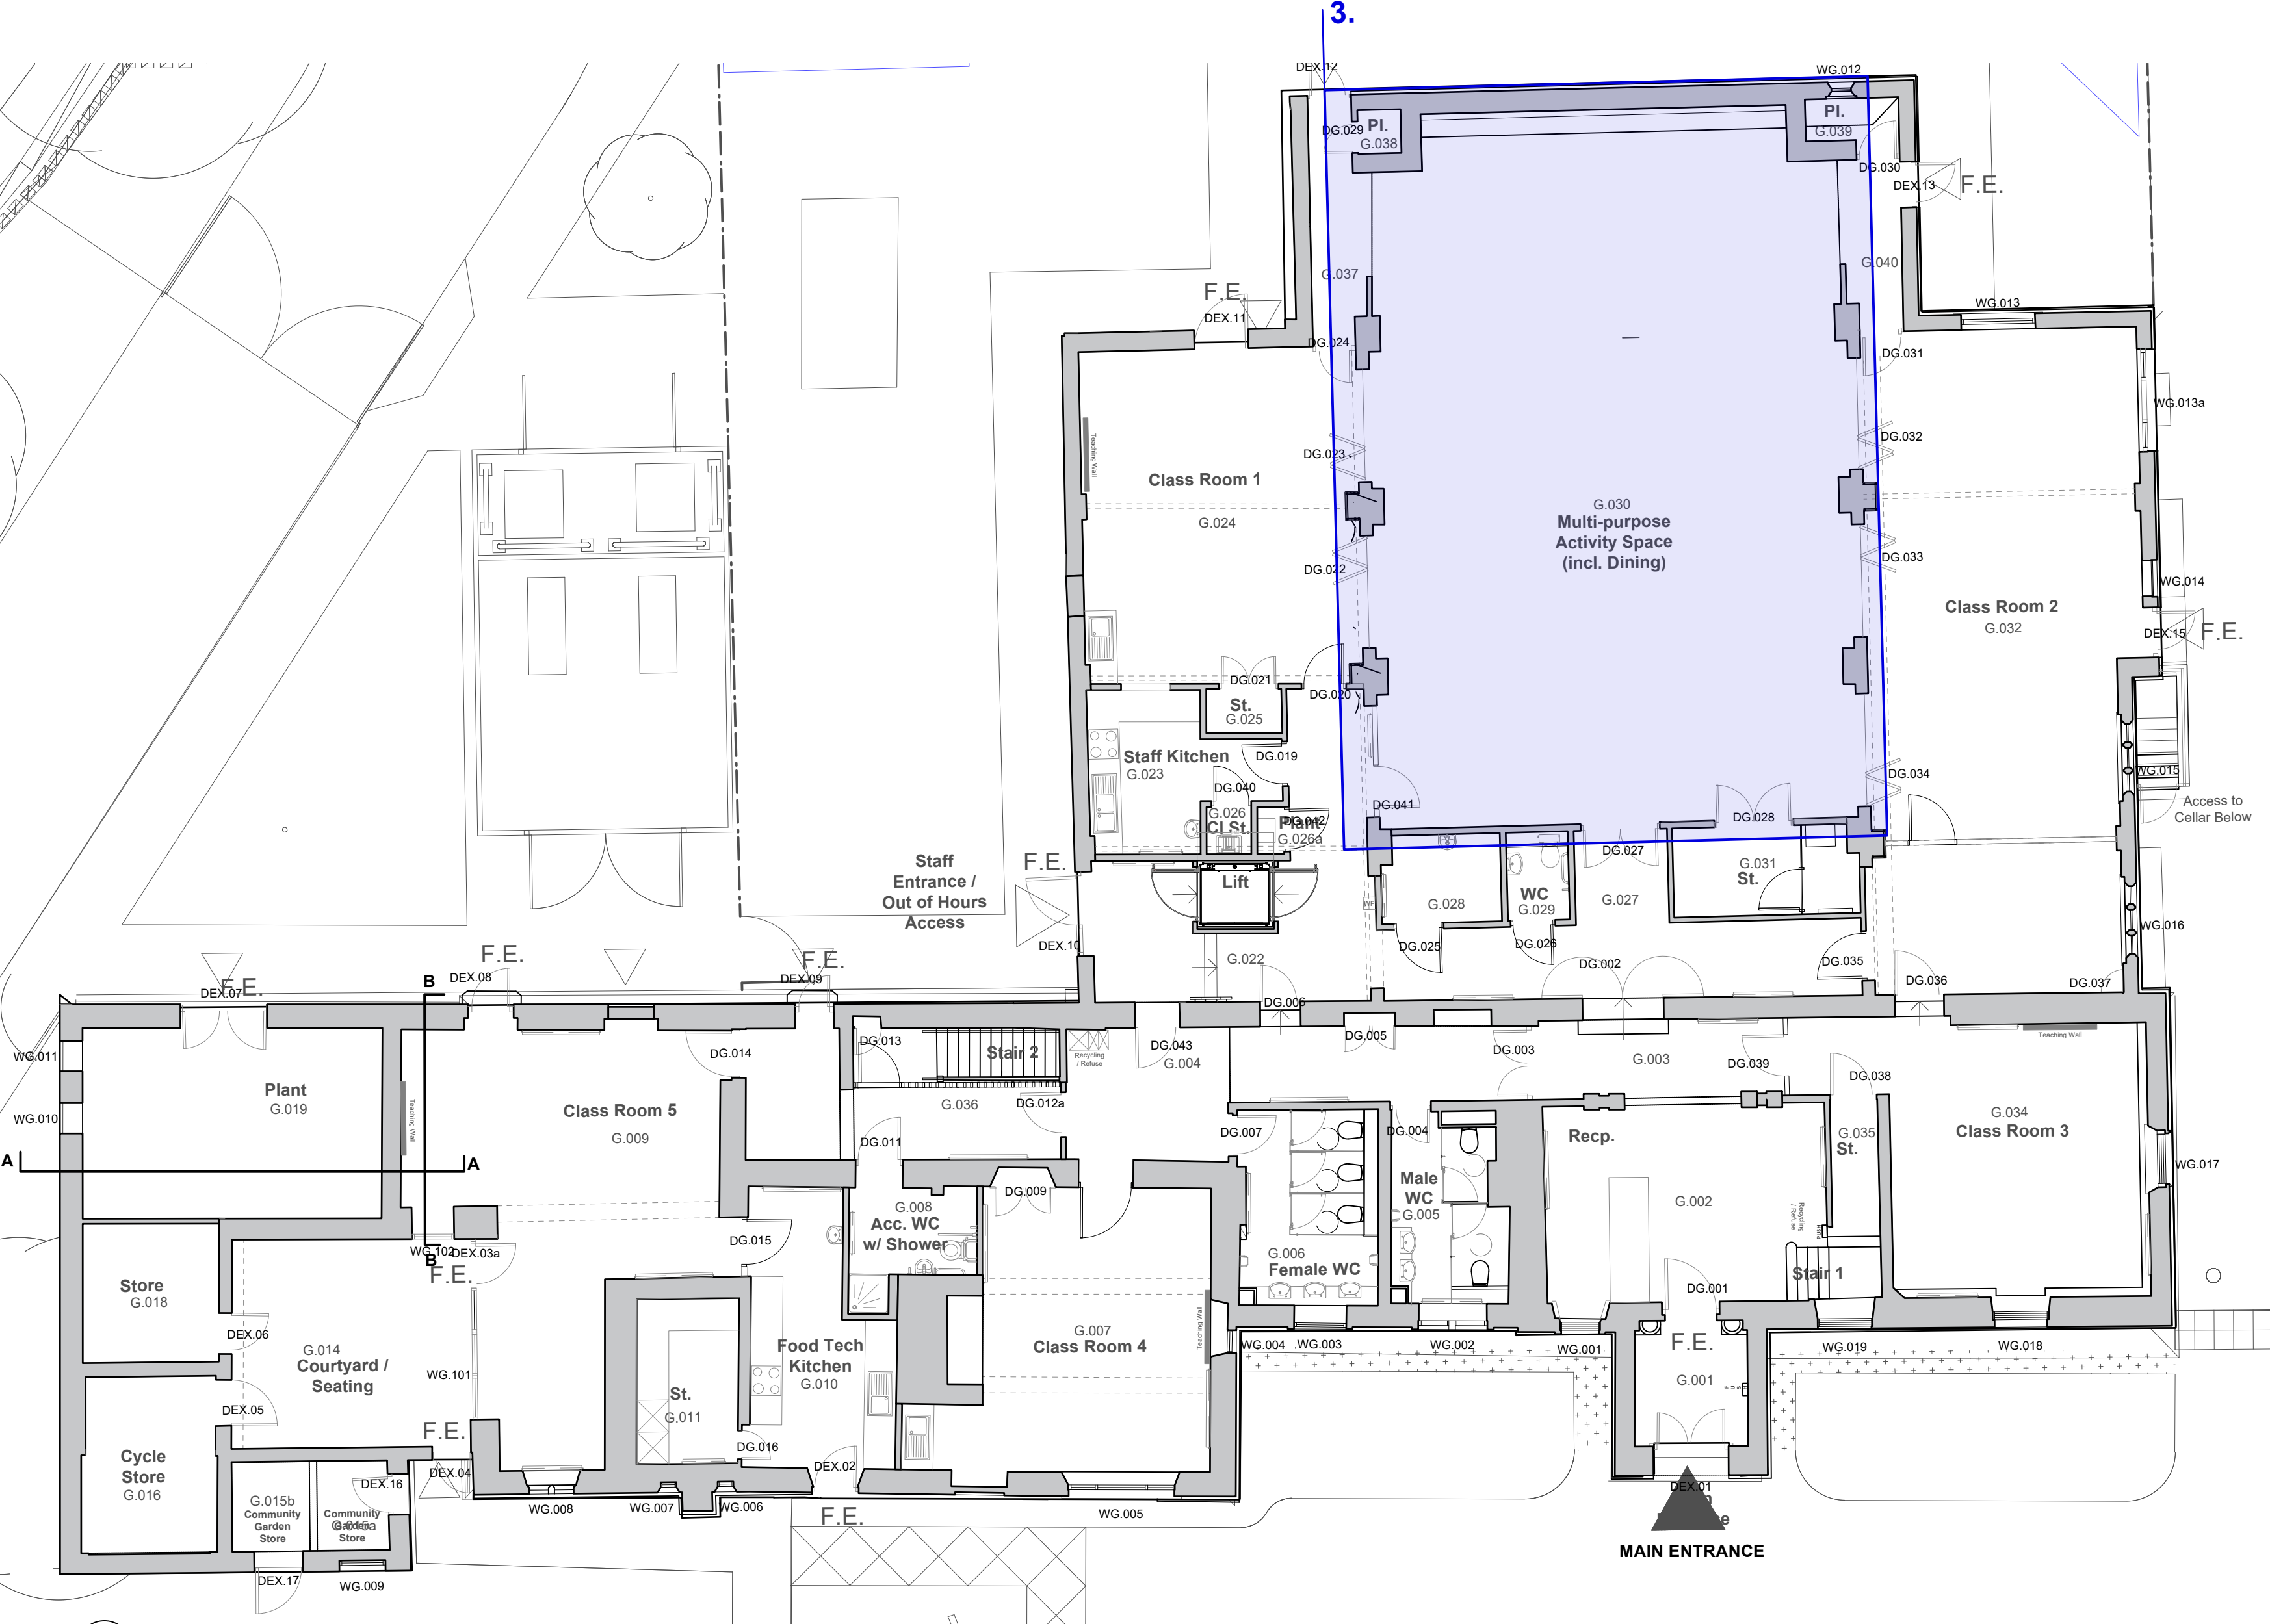

1 Proposed Ground Floor Plan
Scale: 1:100

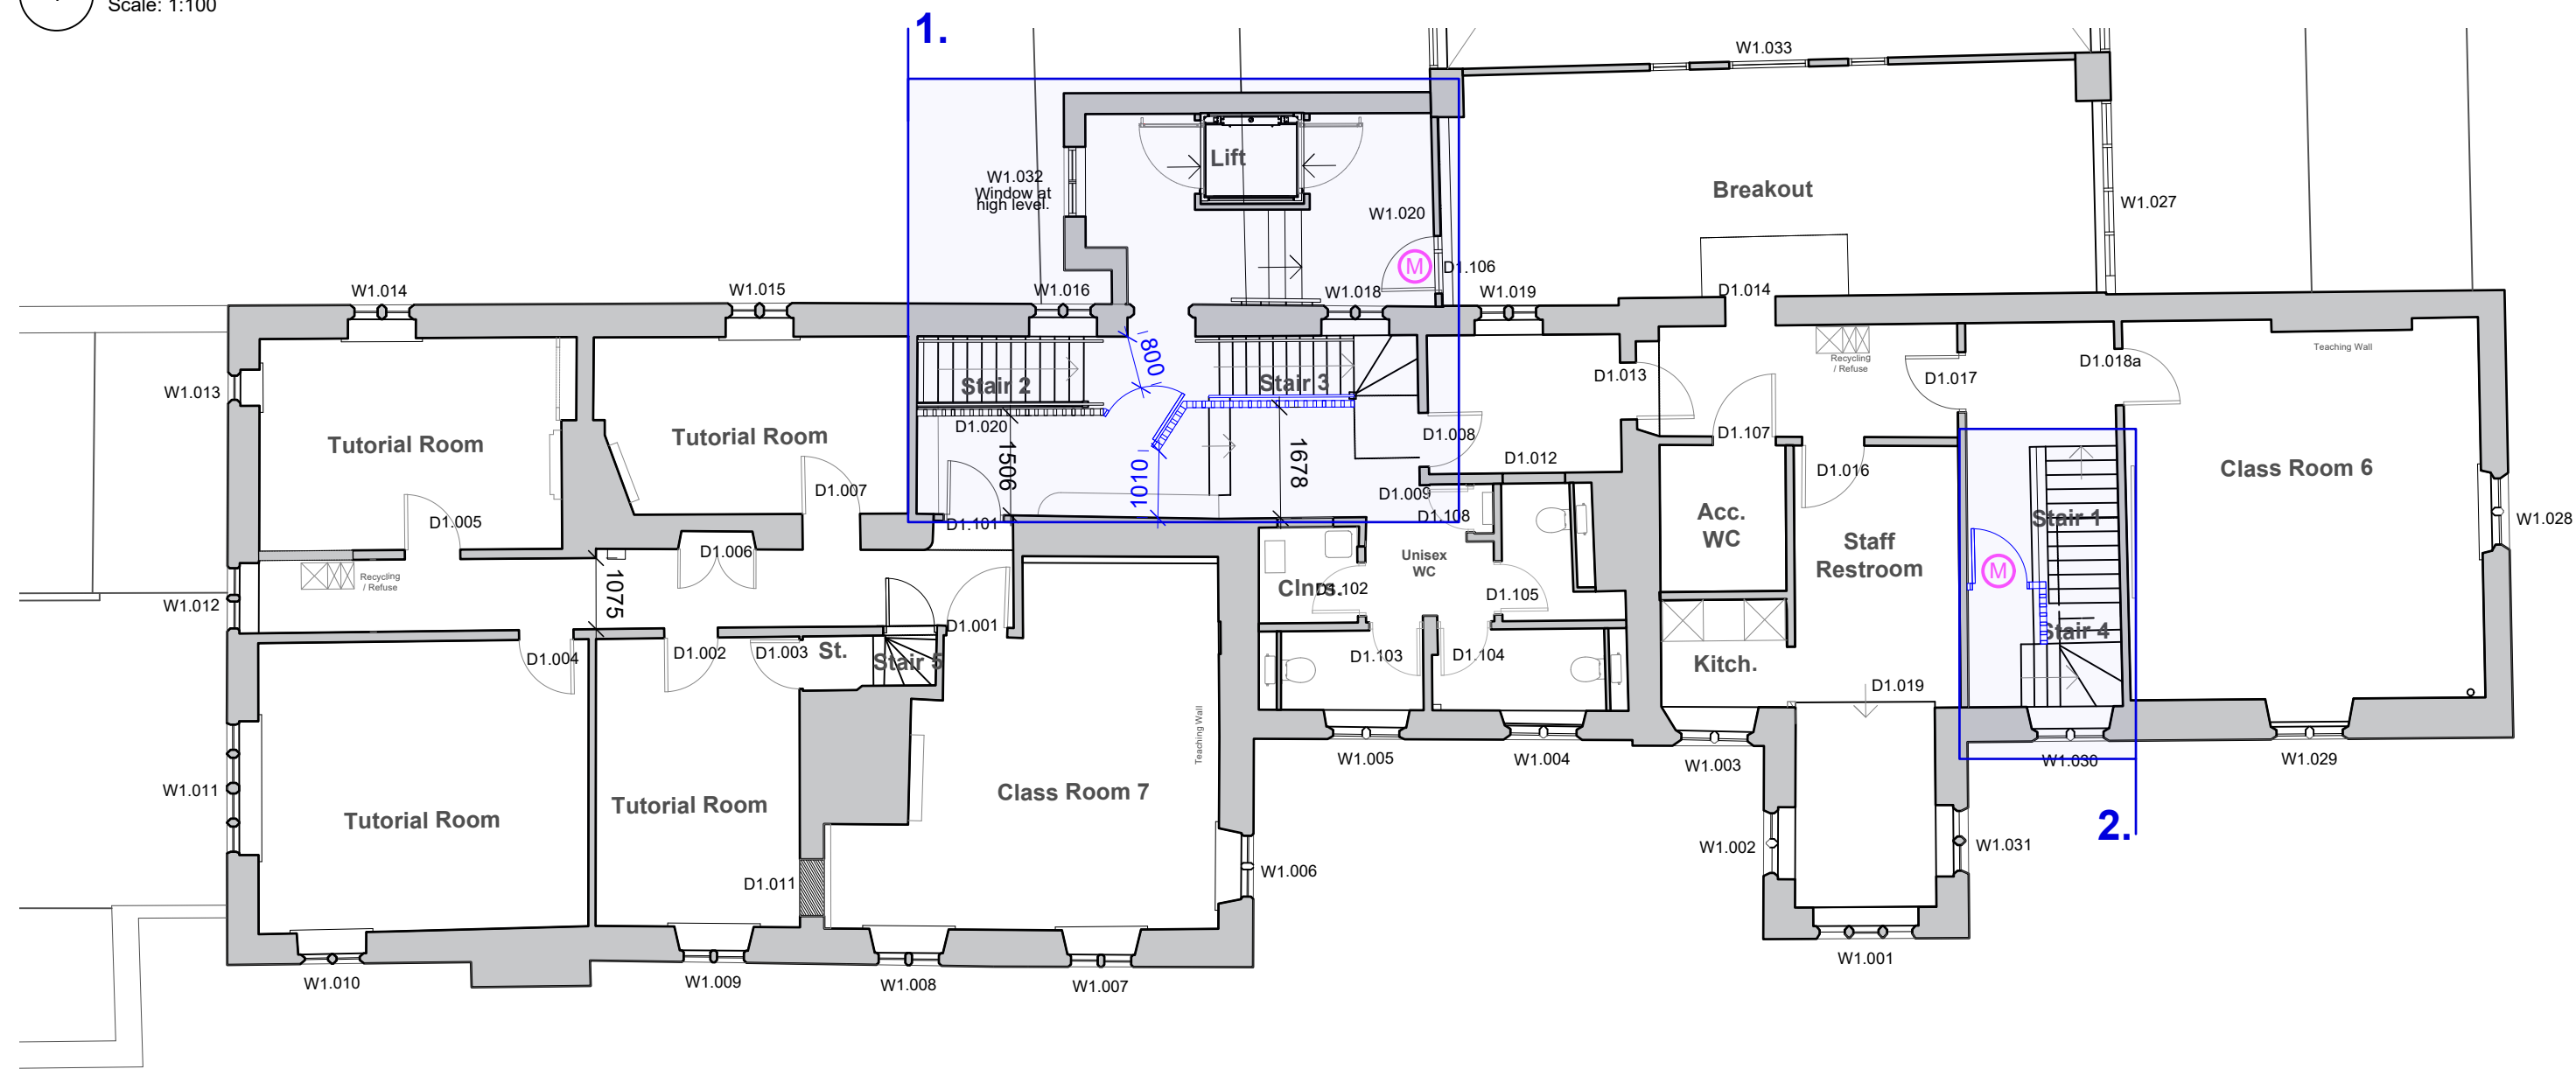

2 Proposed First Floor Plan
Scale: 1:100

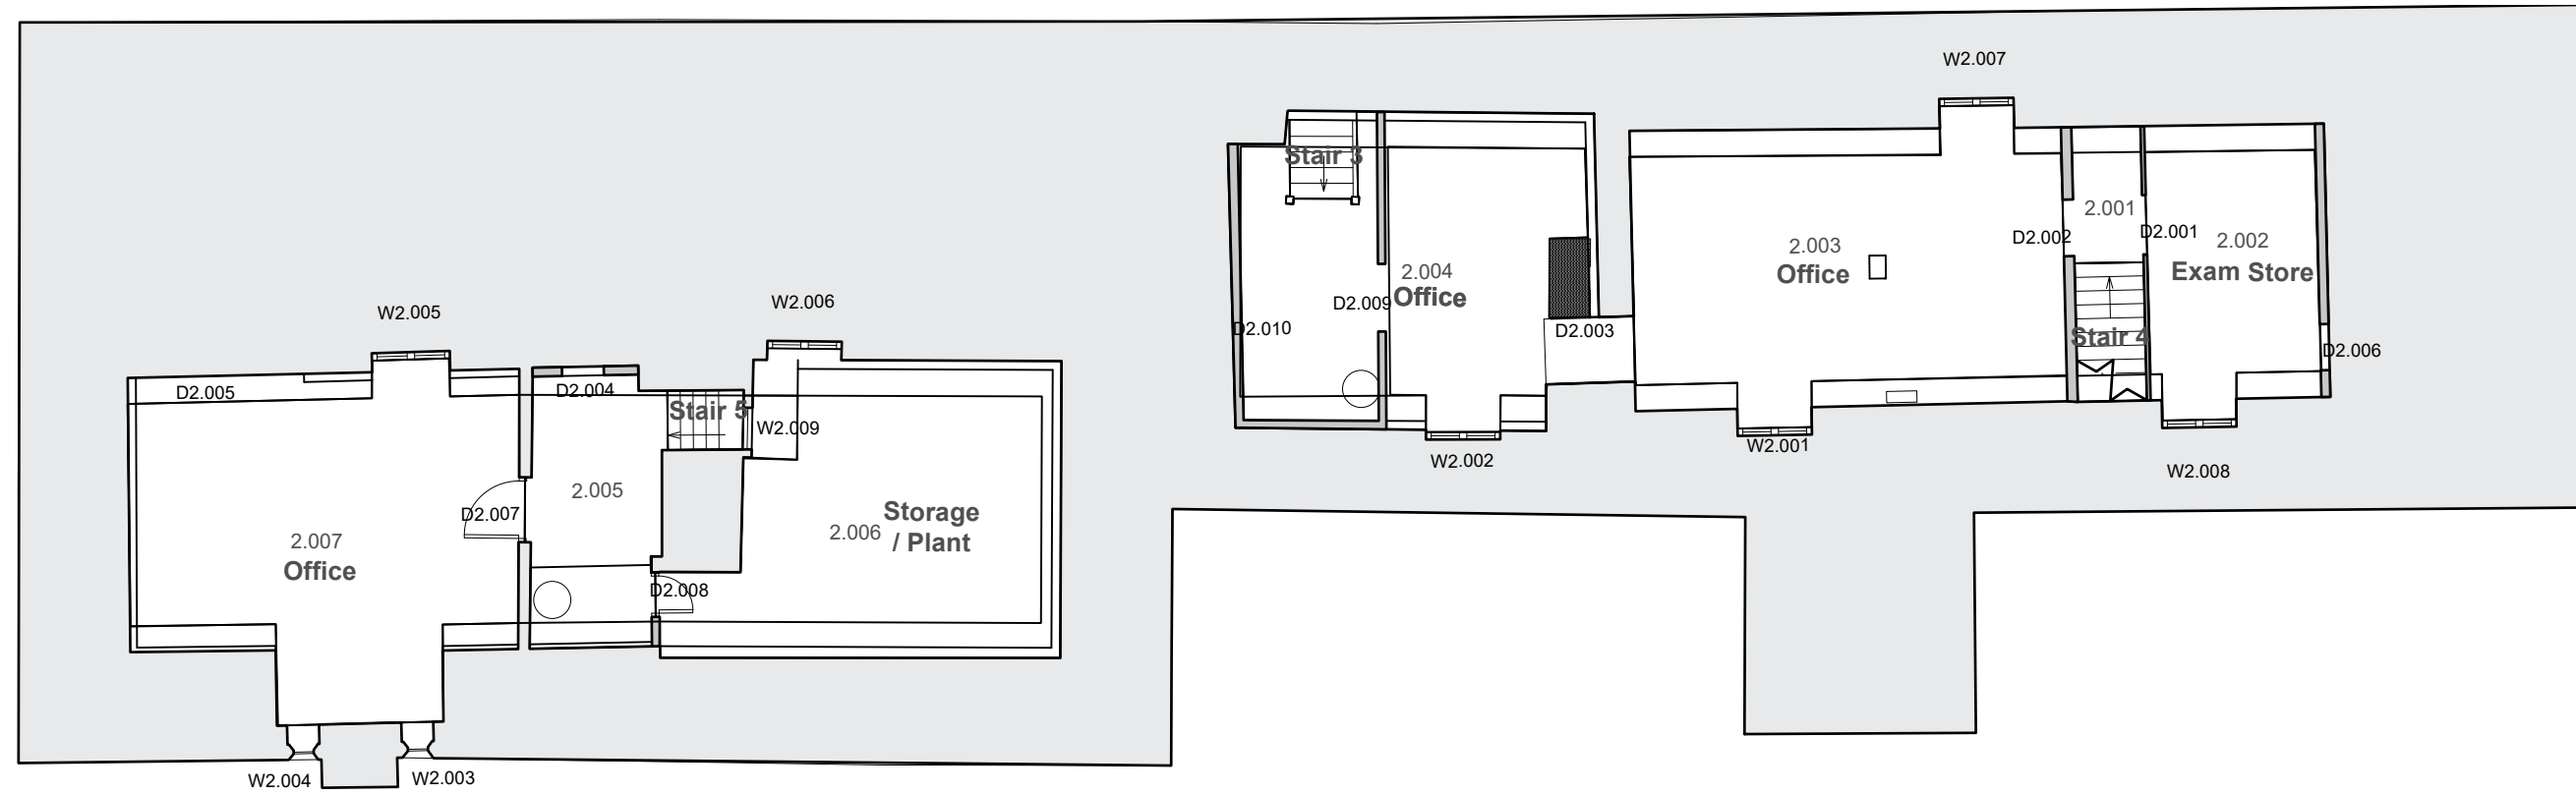

3 Proposed Second Floor Plan
Scale: 1:100