




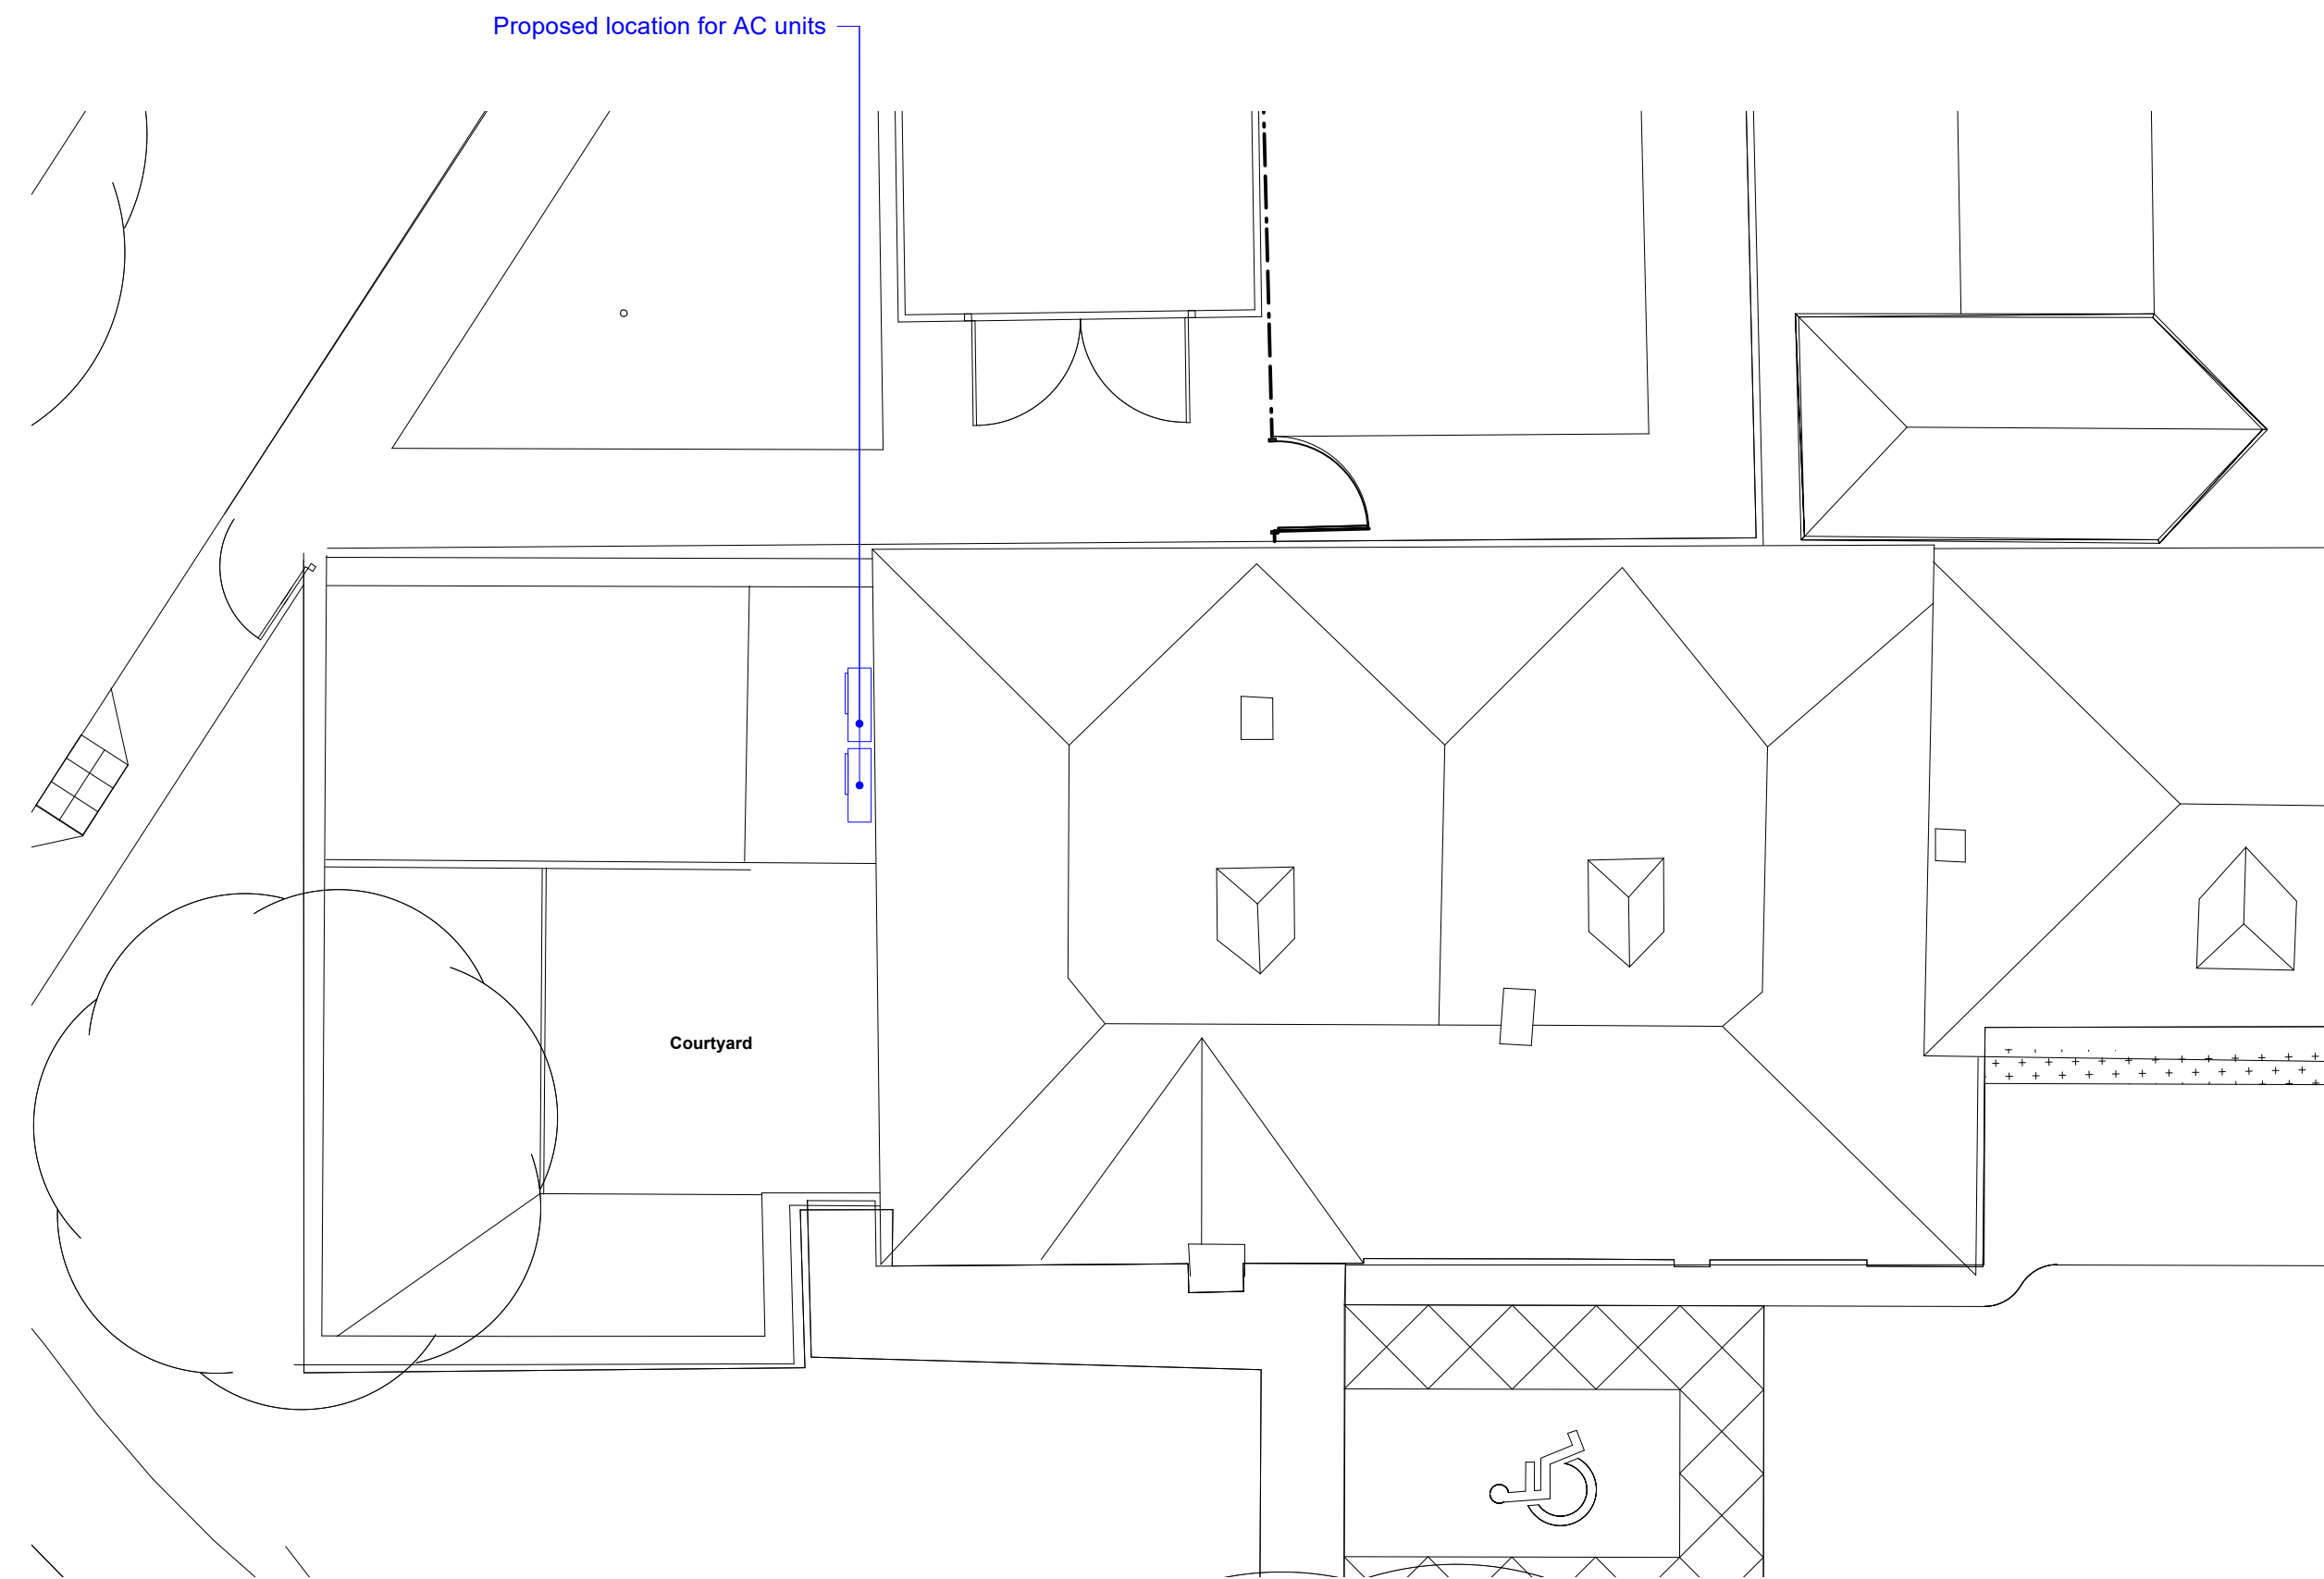


1 Proposed Roof Plan
Scale 1:100

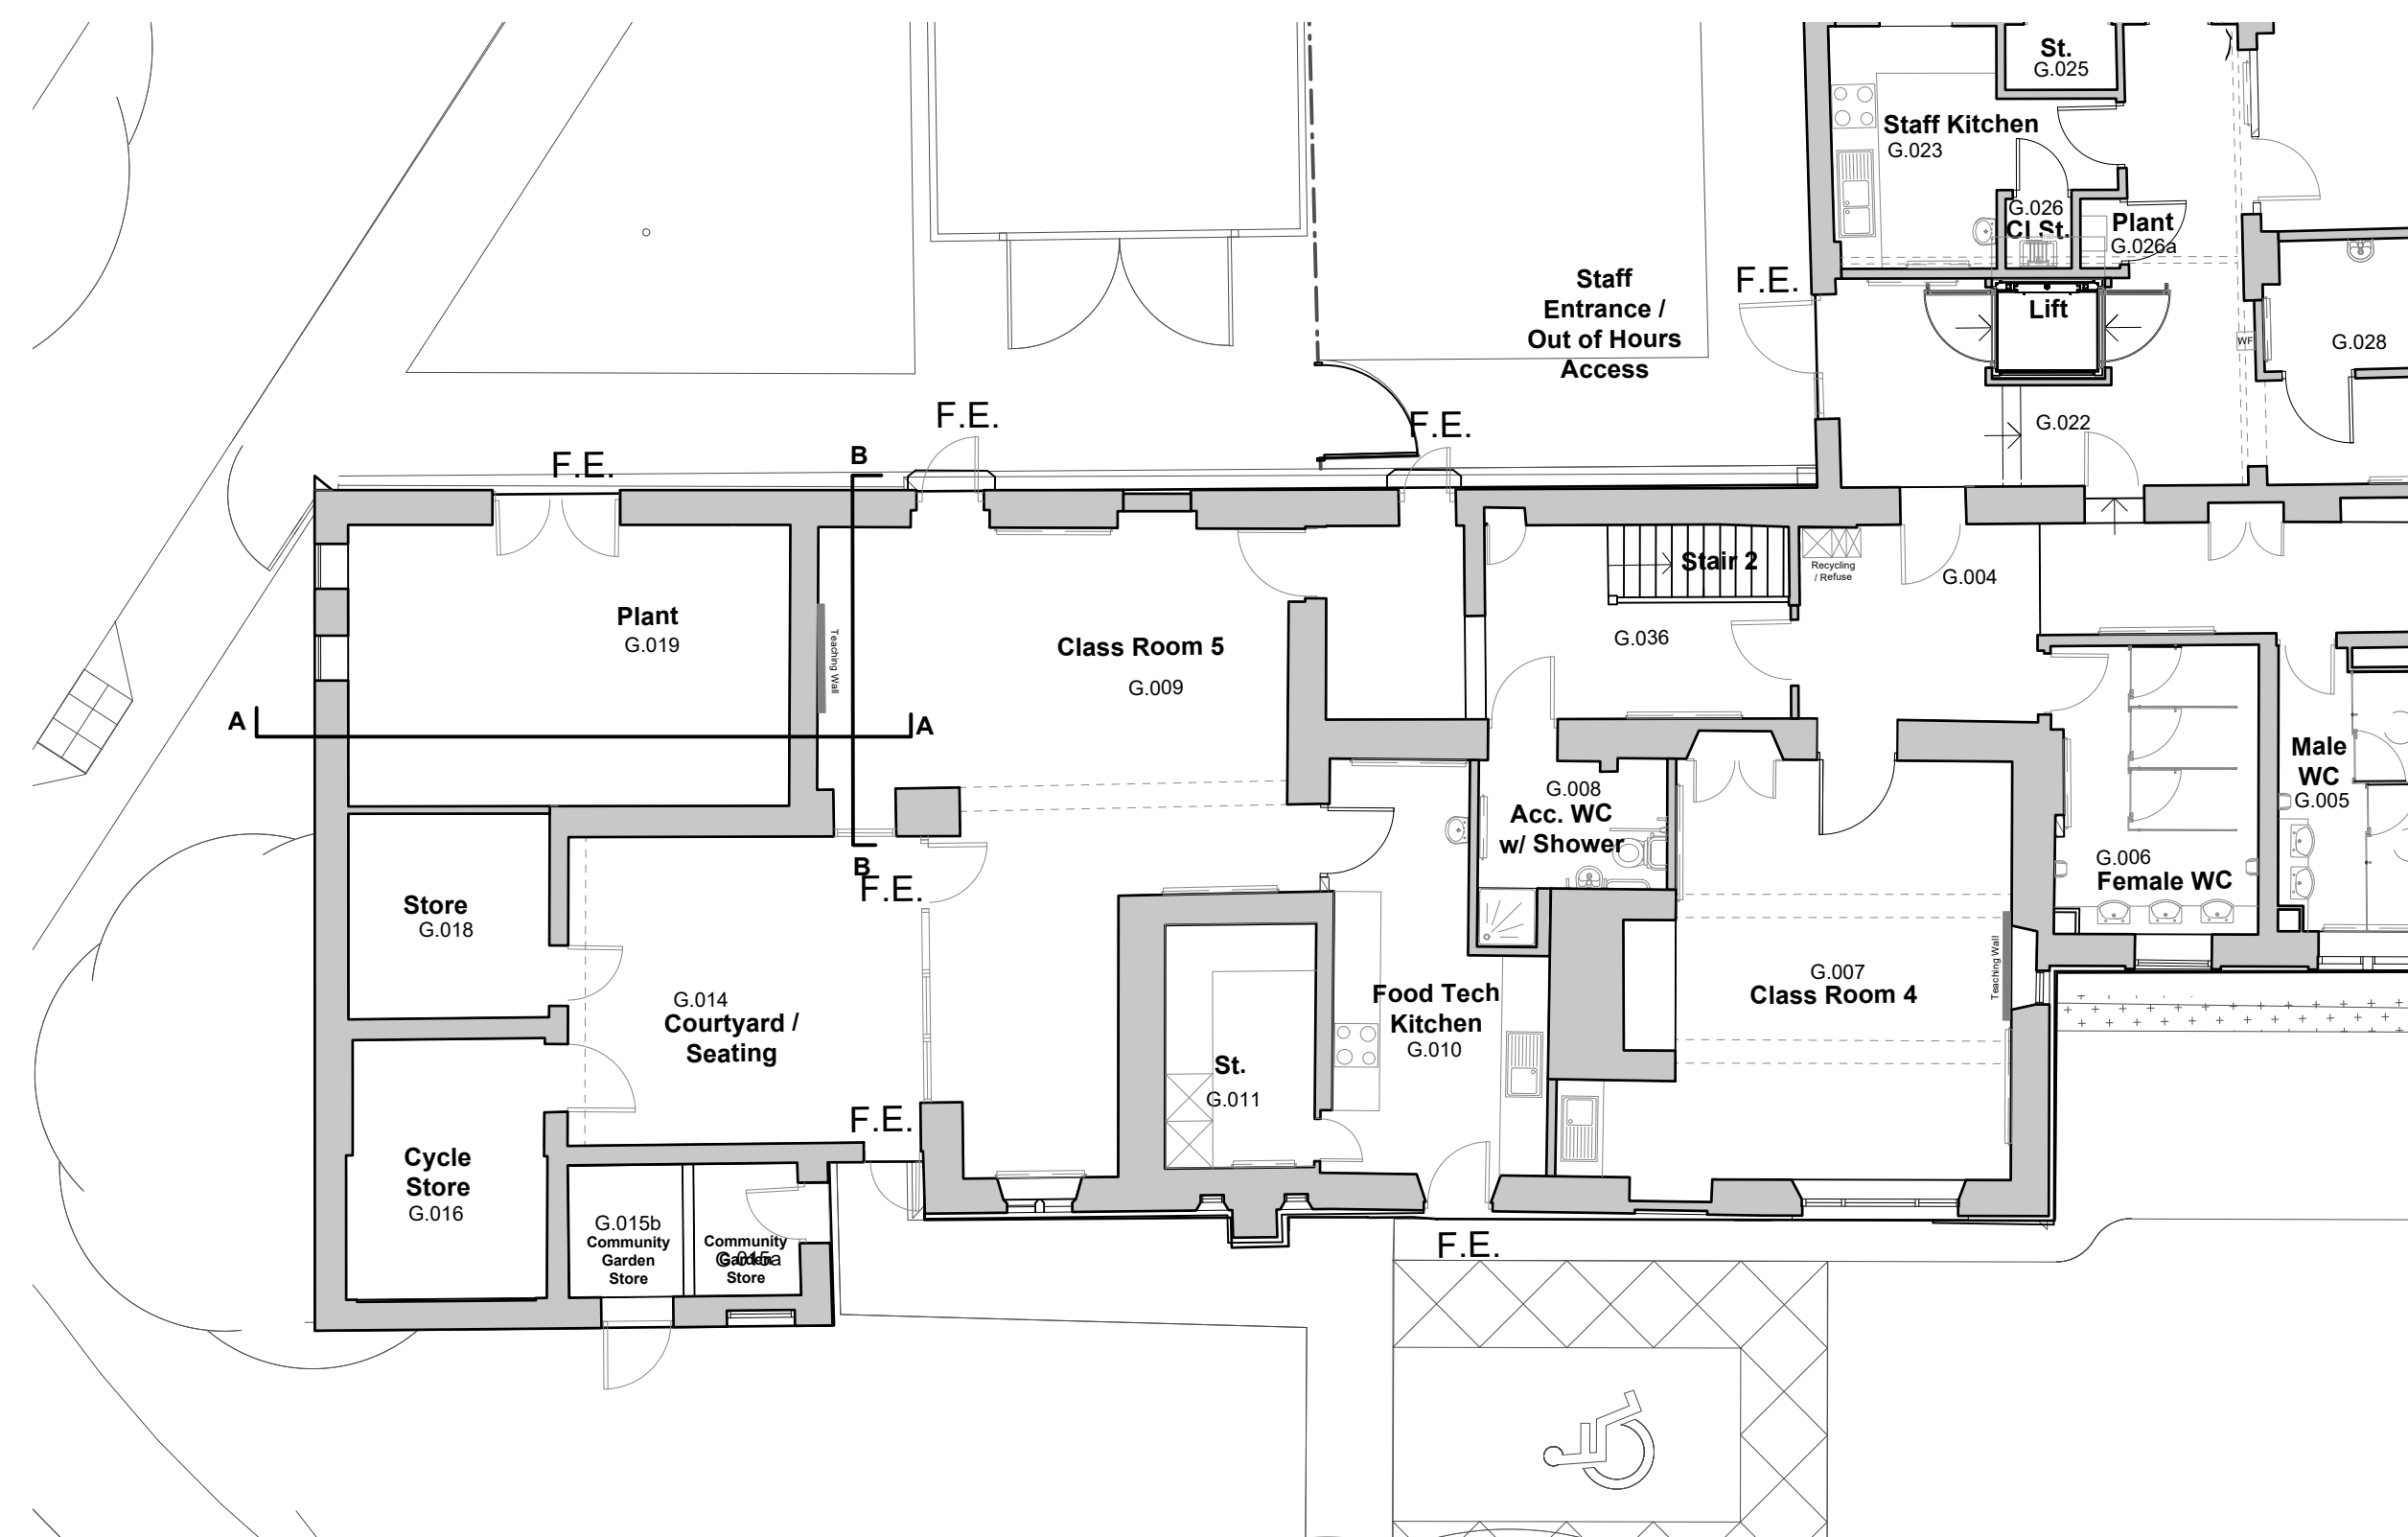

2 Existing Ground Floor Plan
Scale 1:100

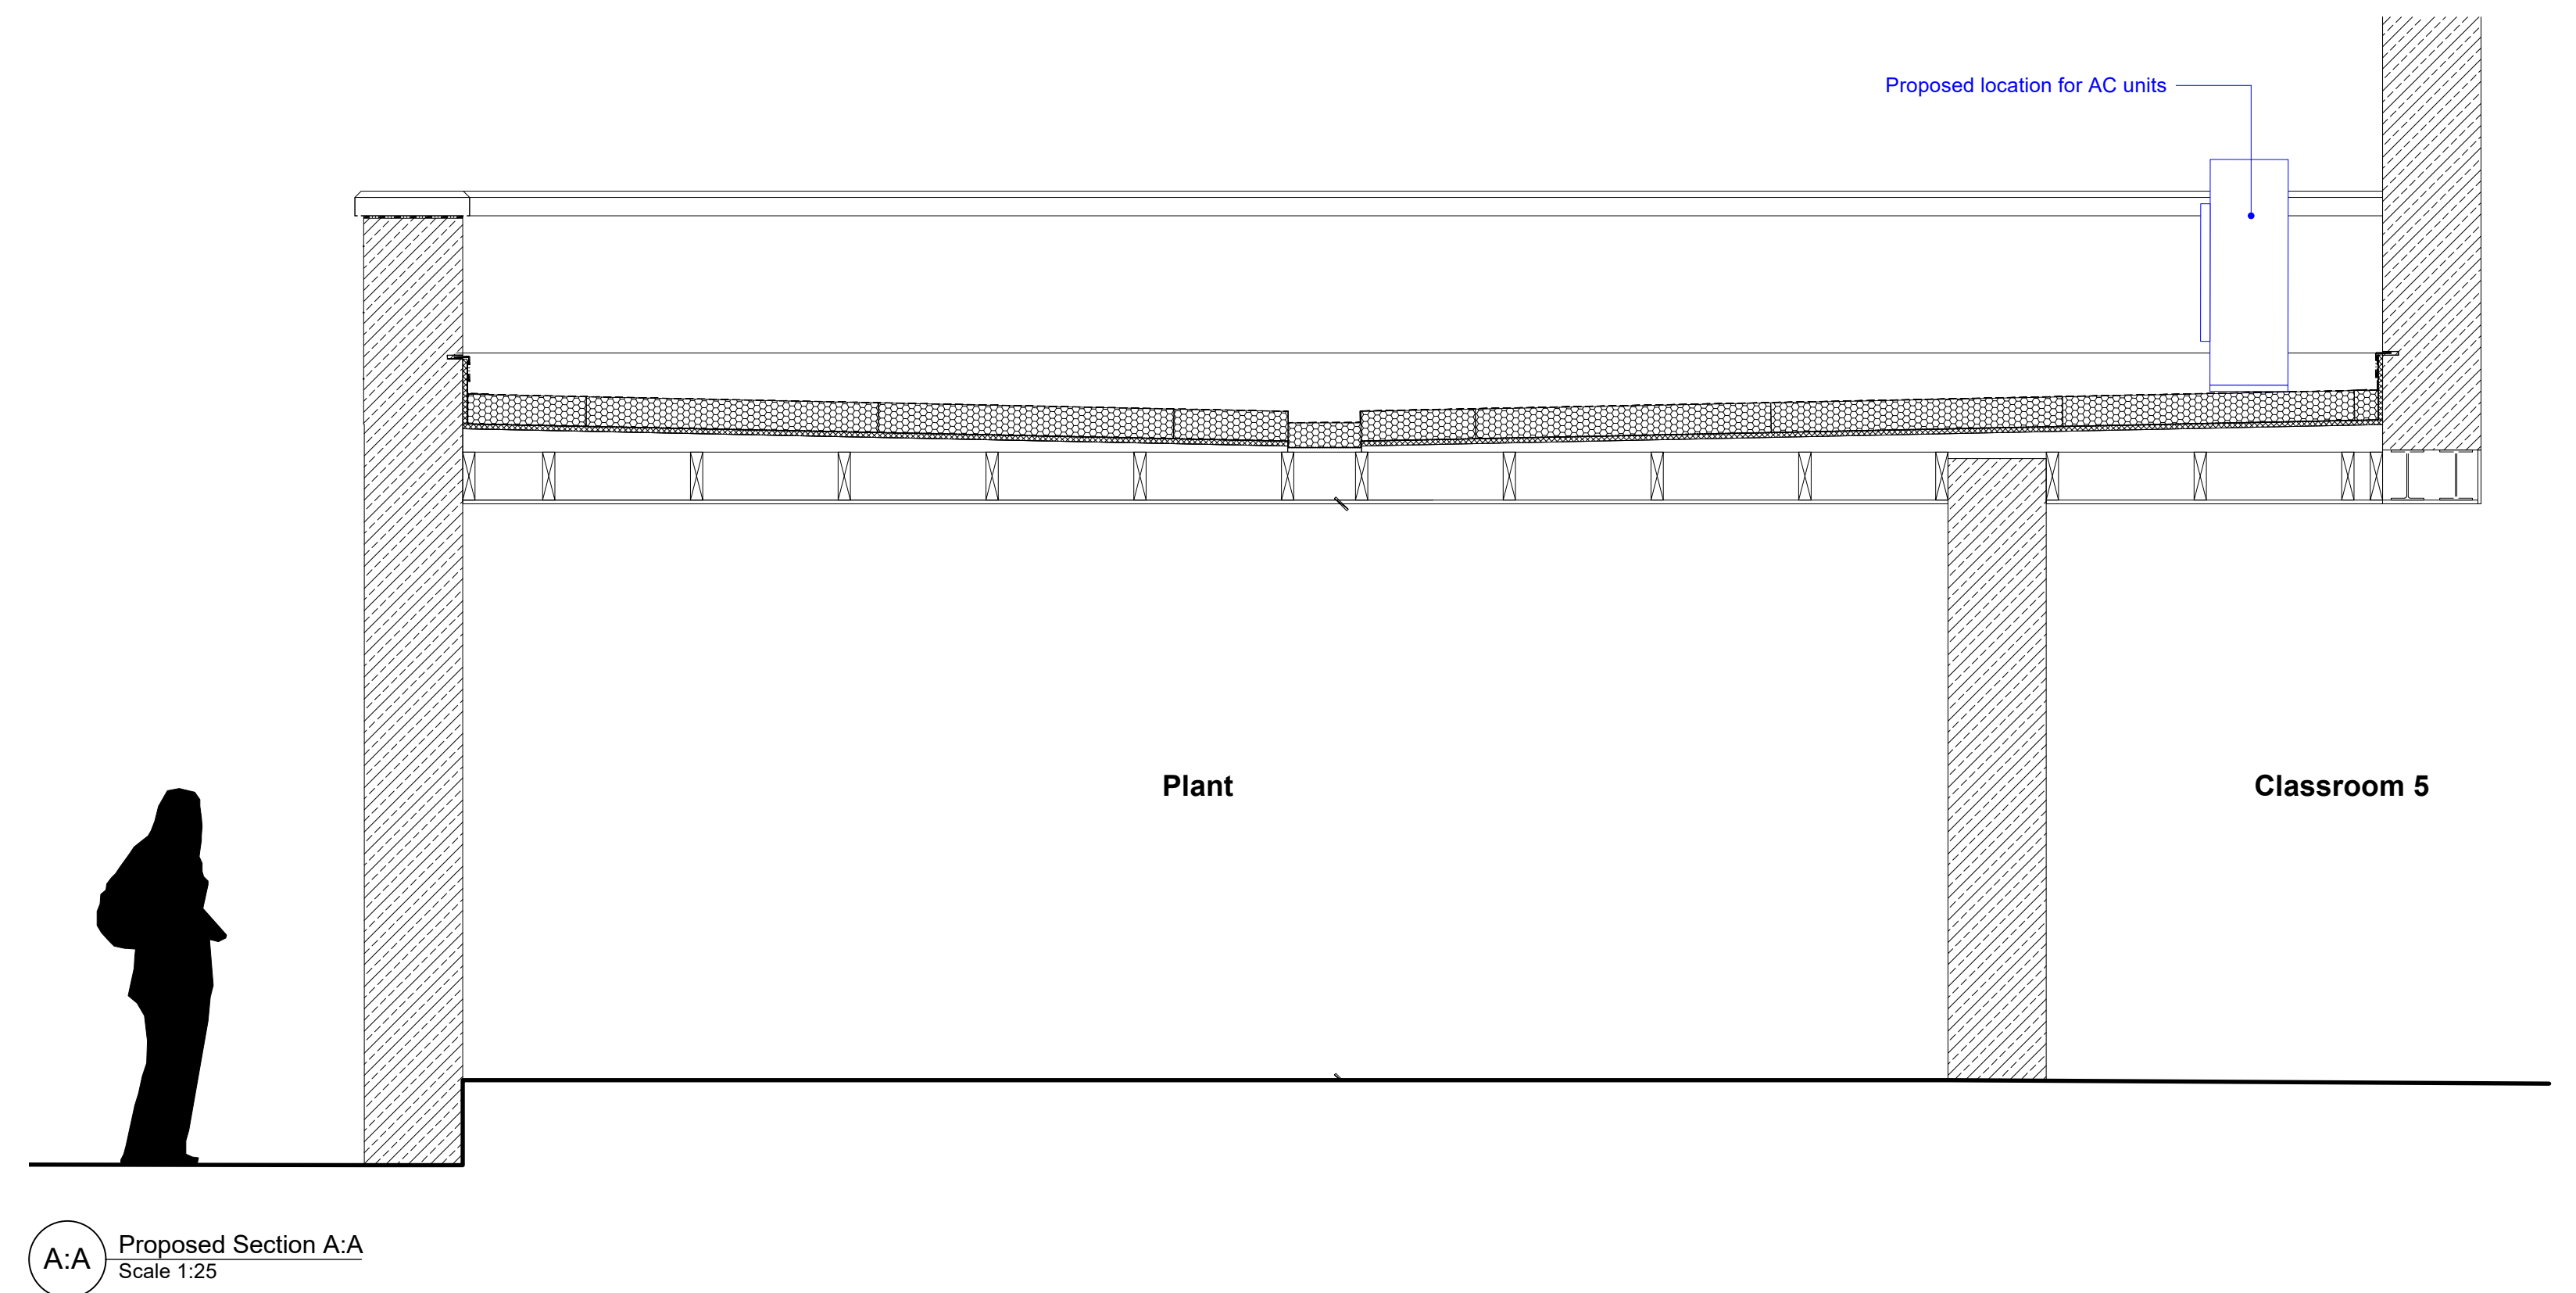

A:A Proposed Section A:A
Scale 1:25

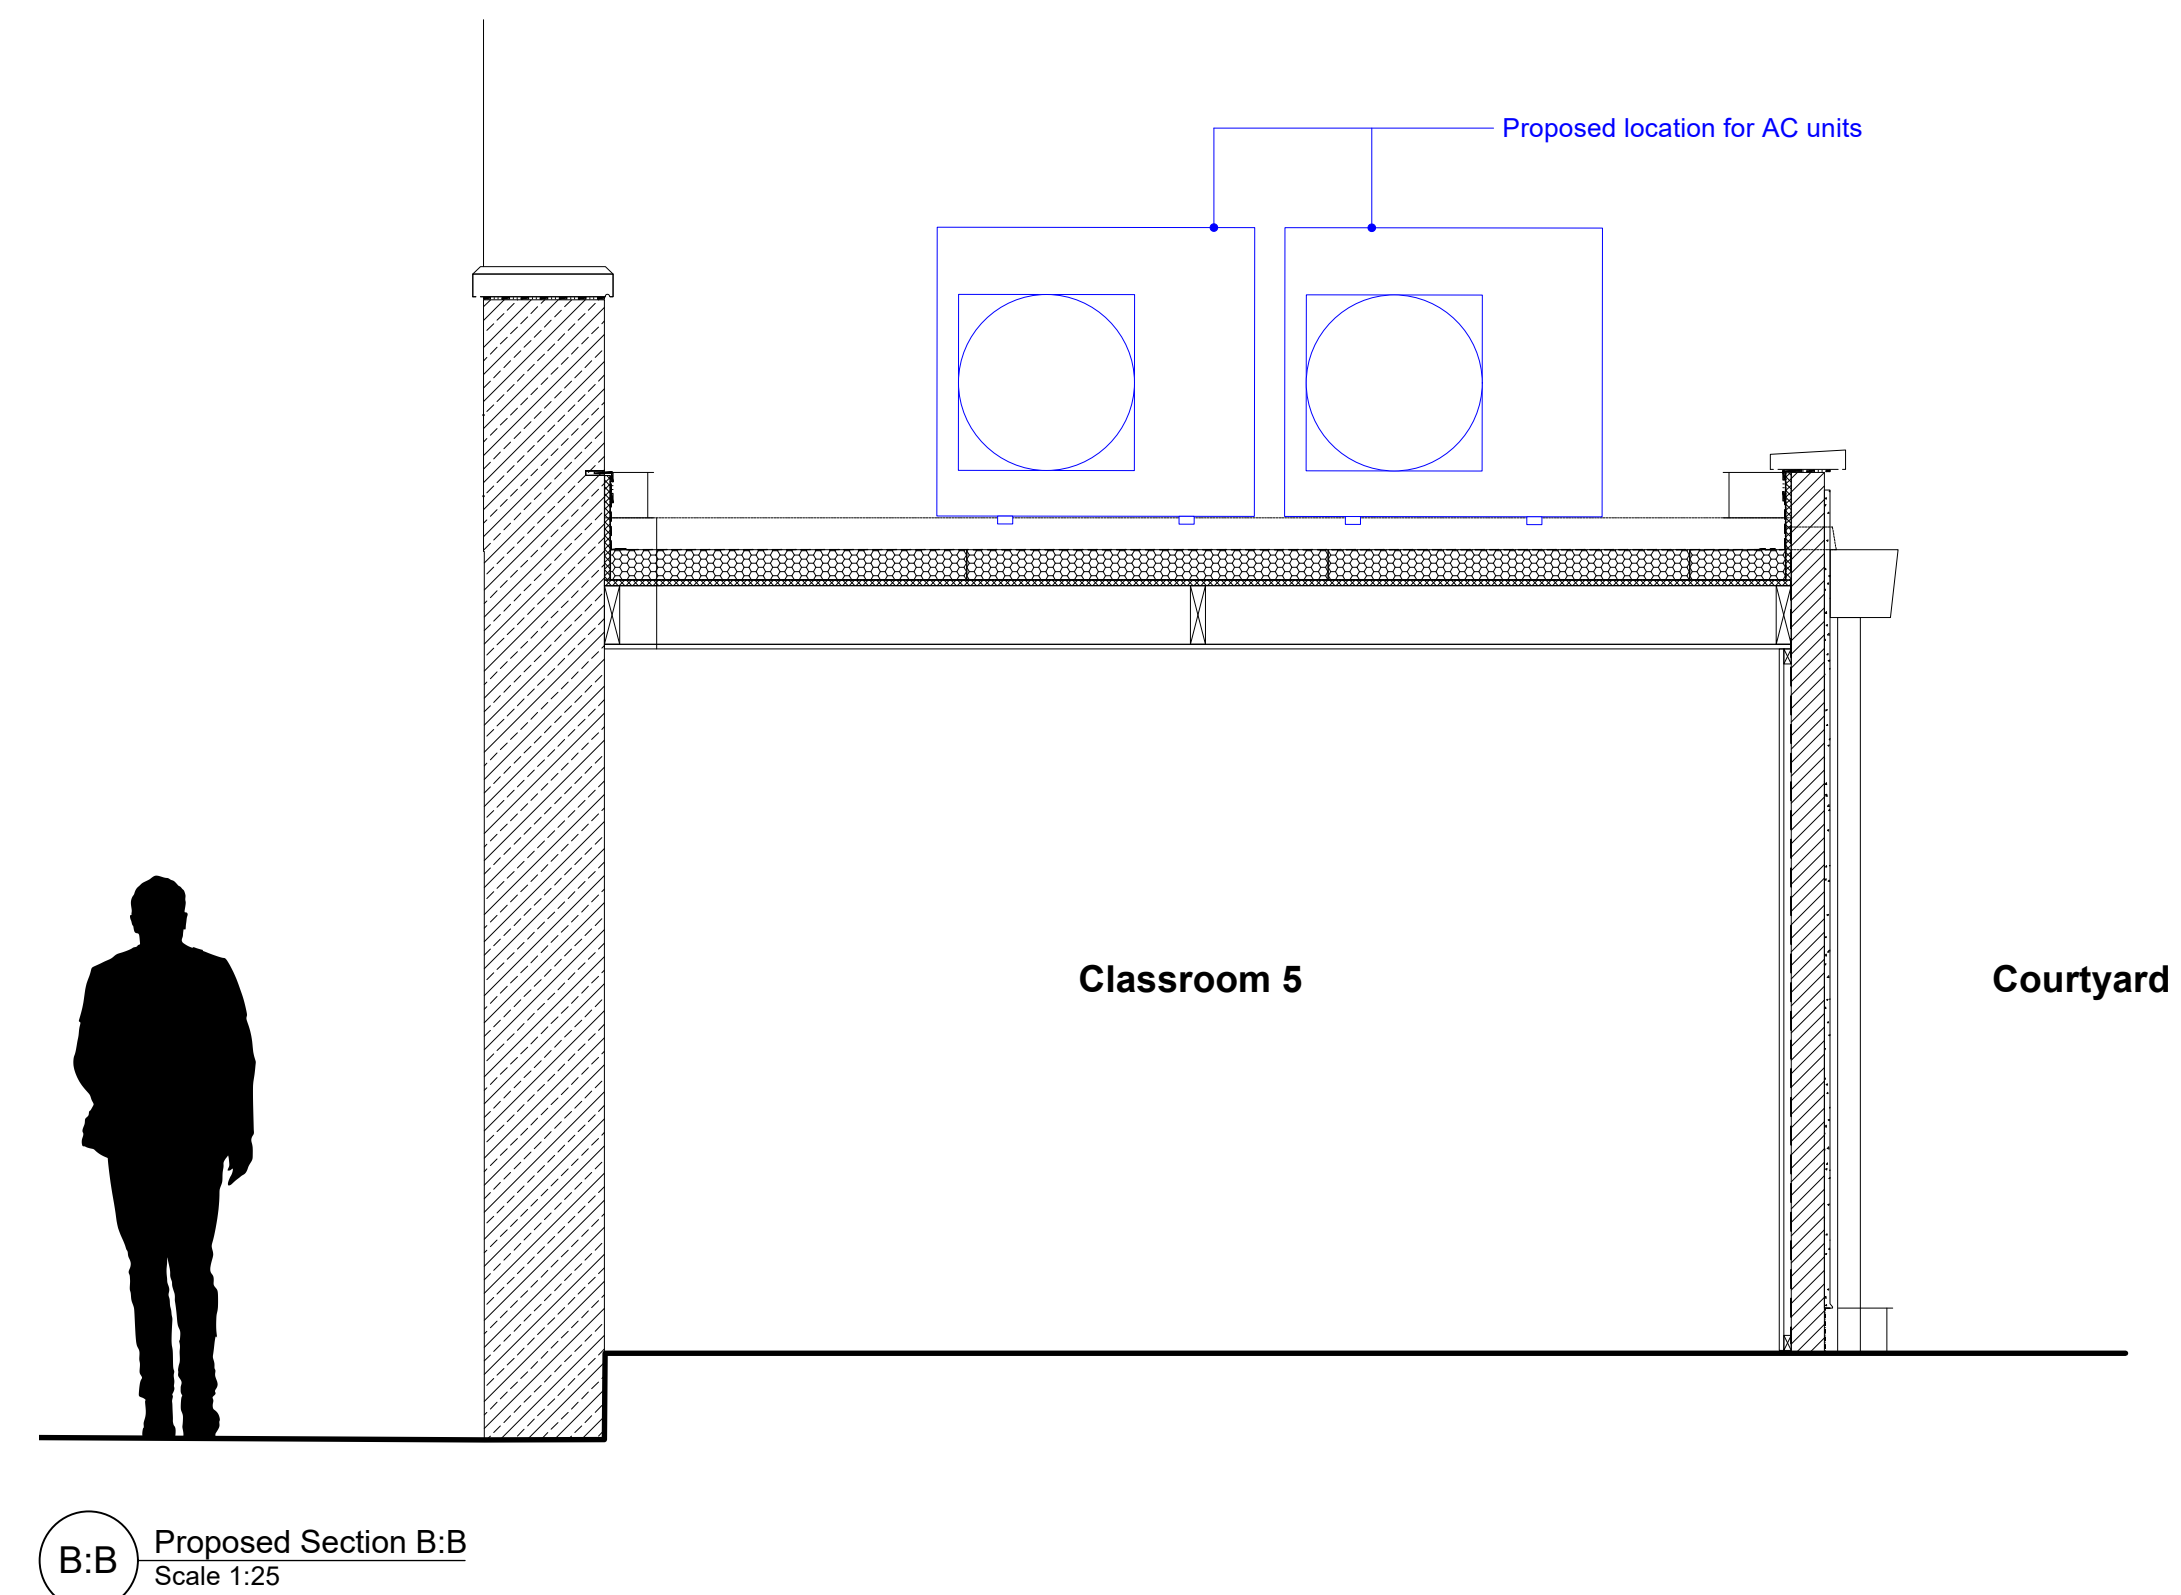

B:B Proposed Section B:B
Scale 1:25