




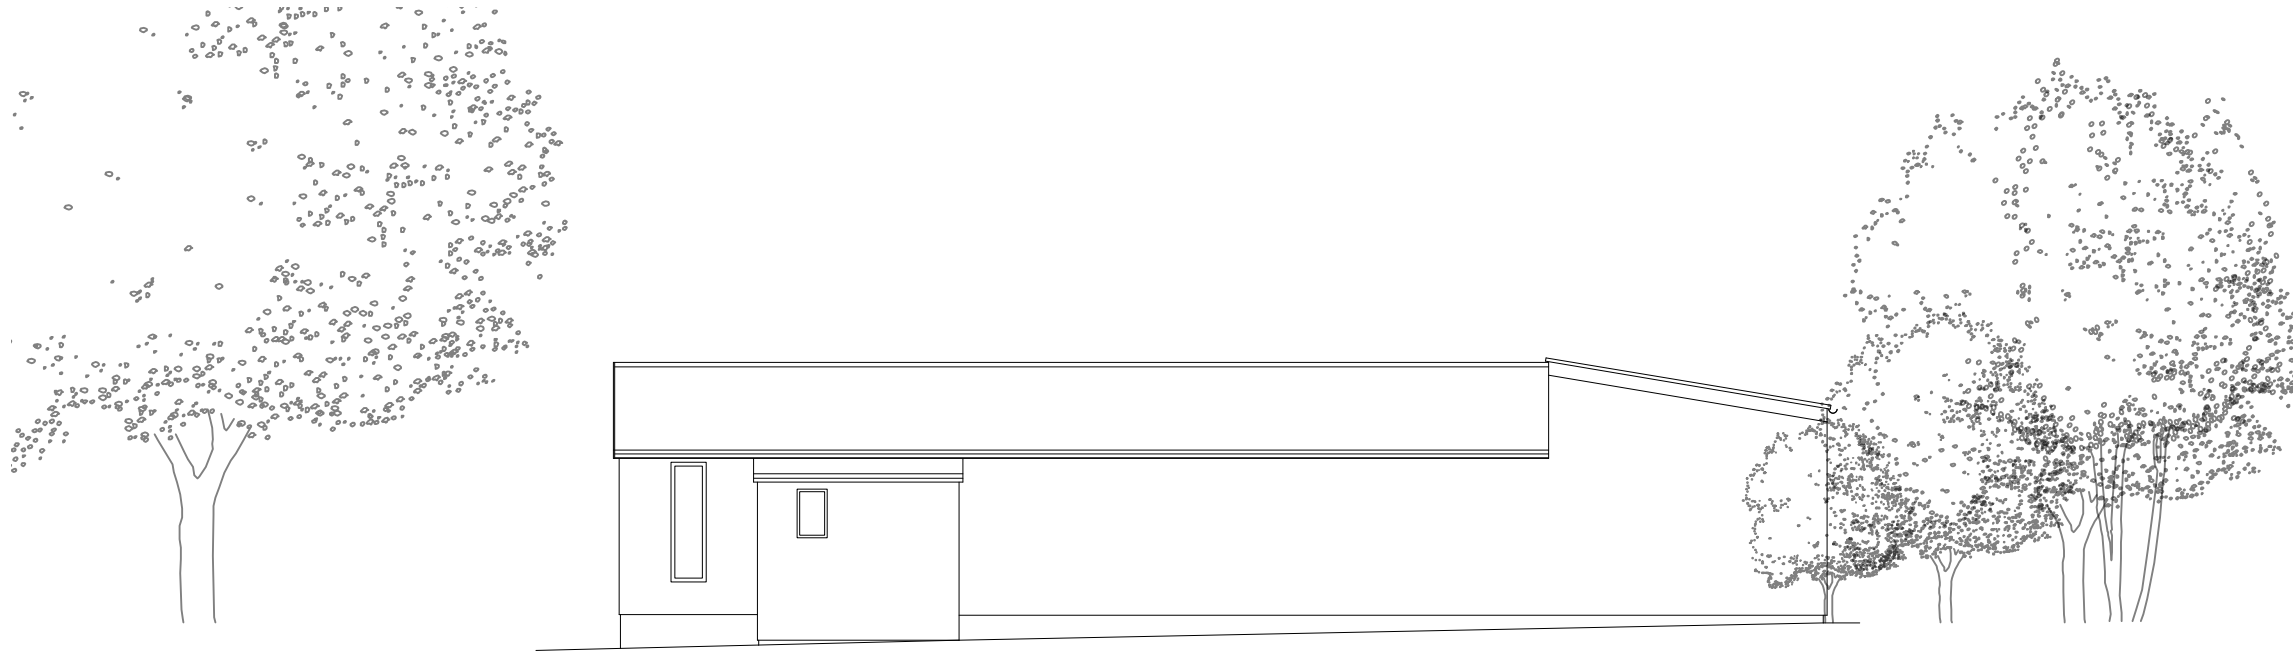


South-West elevation

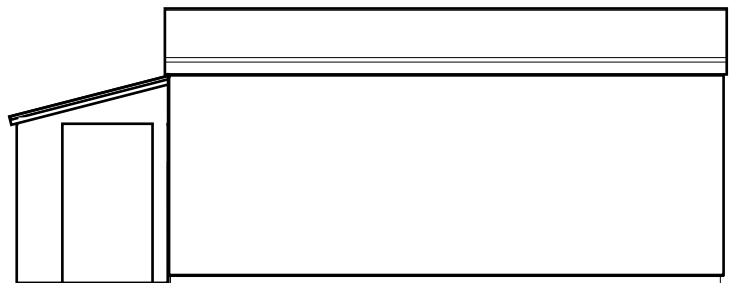

South-East elevation

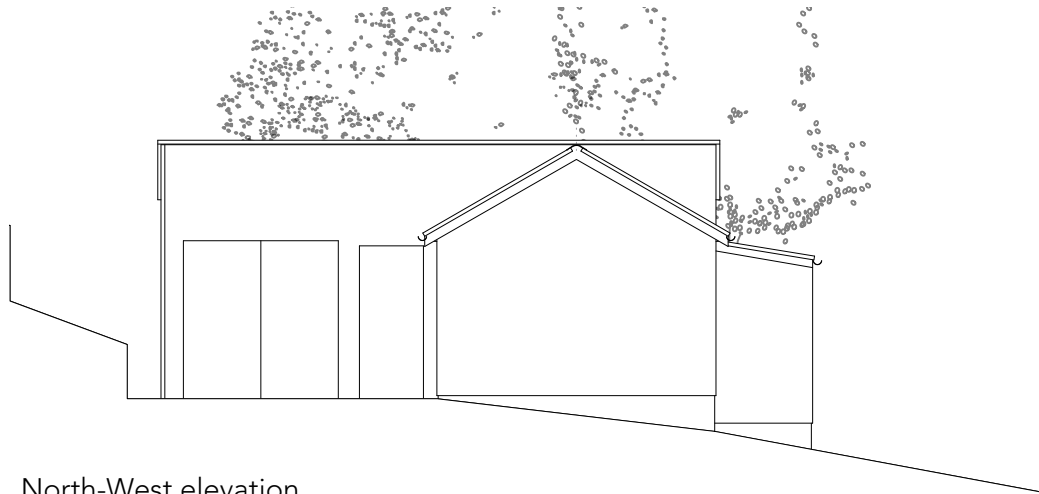

North-West elevation

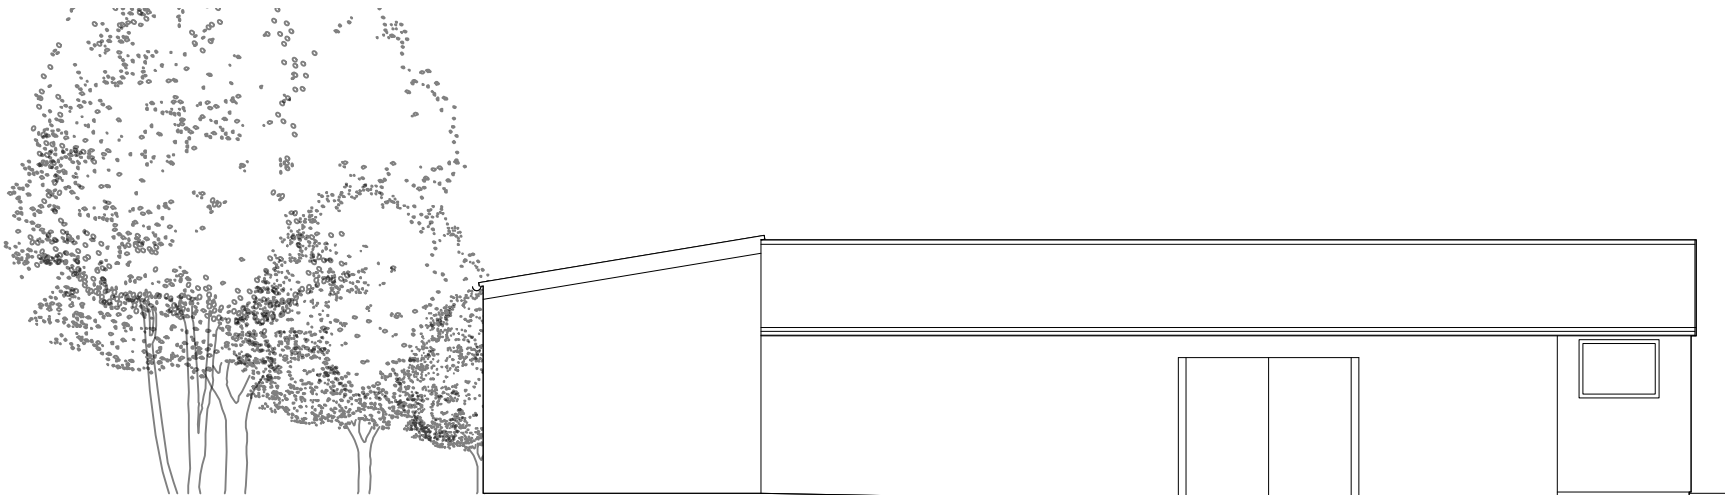

North-East elevation

REV.	DATE	NOTES
0	1	2

Mr and Mrs P Baker
Folly Cottage Stables
Lower Rudloe
Corsham
Wiltshire SN13 0PB

Existing Elevations - 010

Scale : 1:100
July 2026