

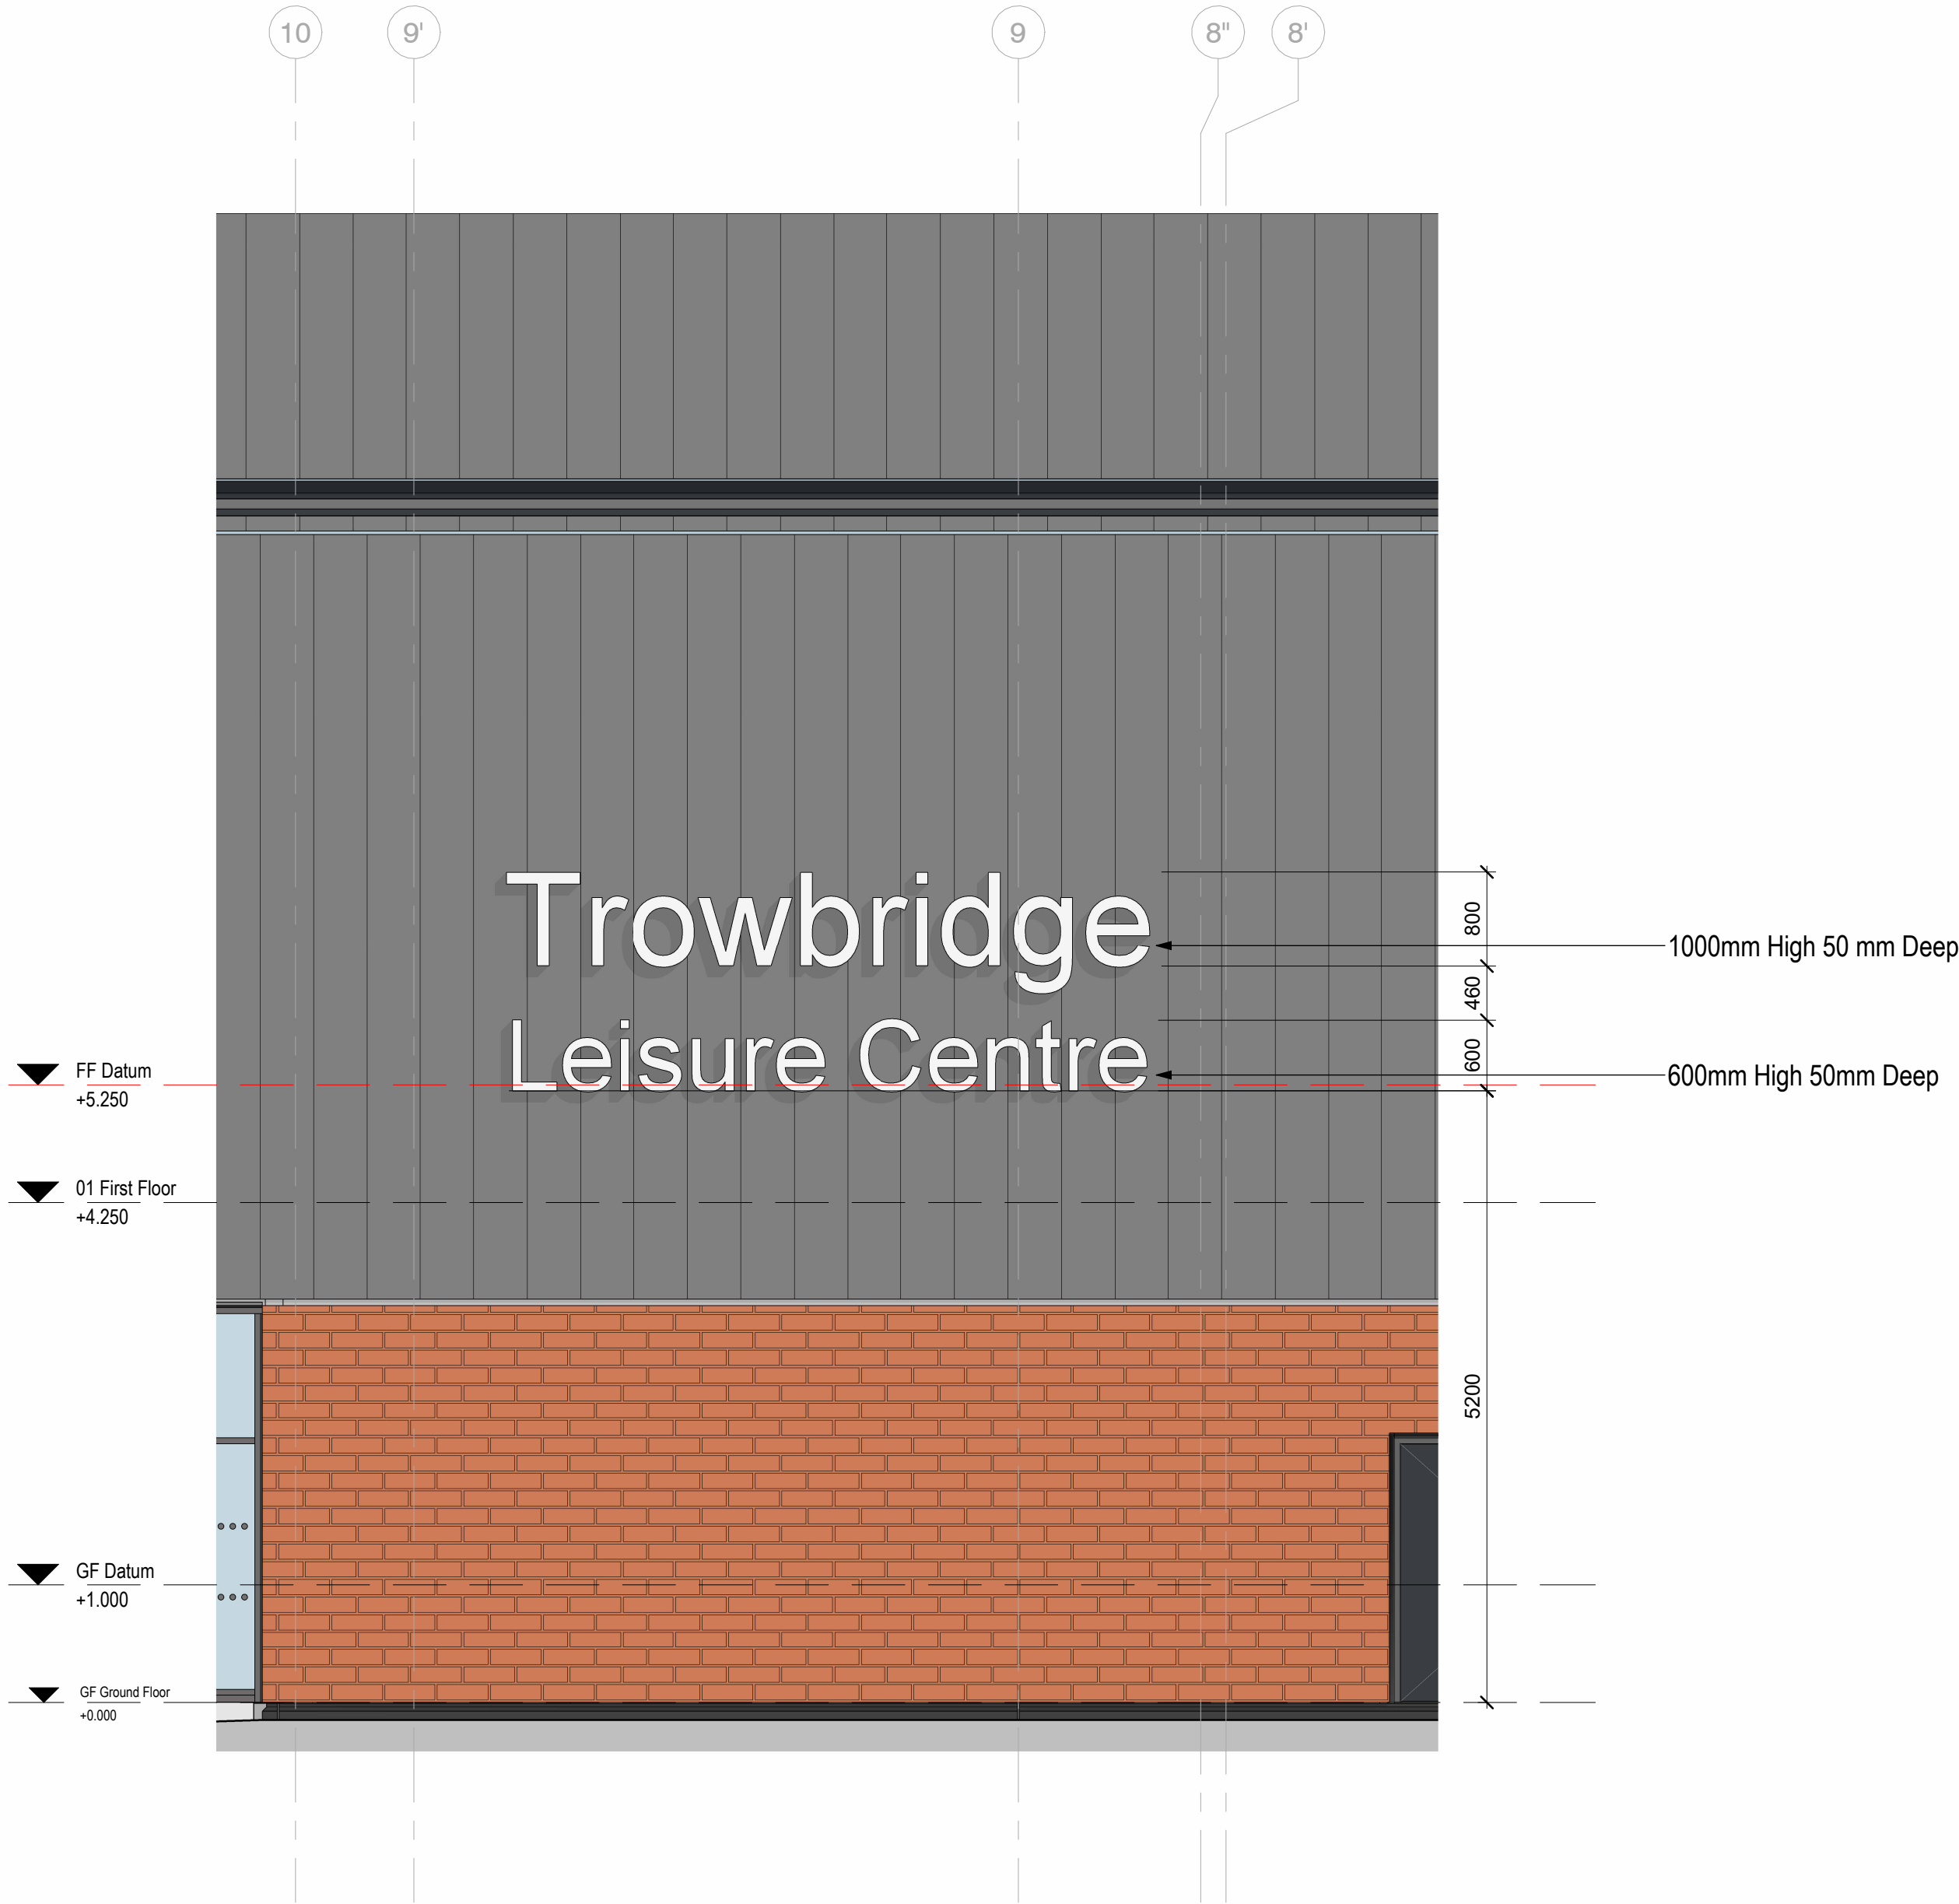
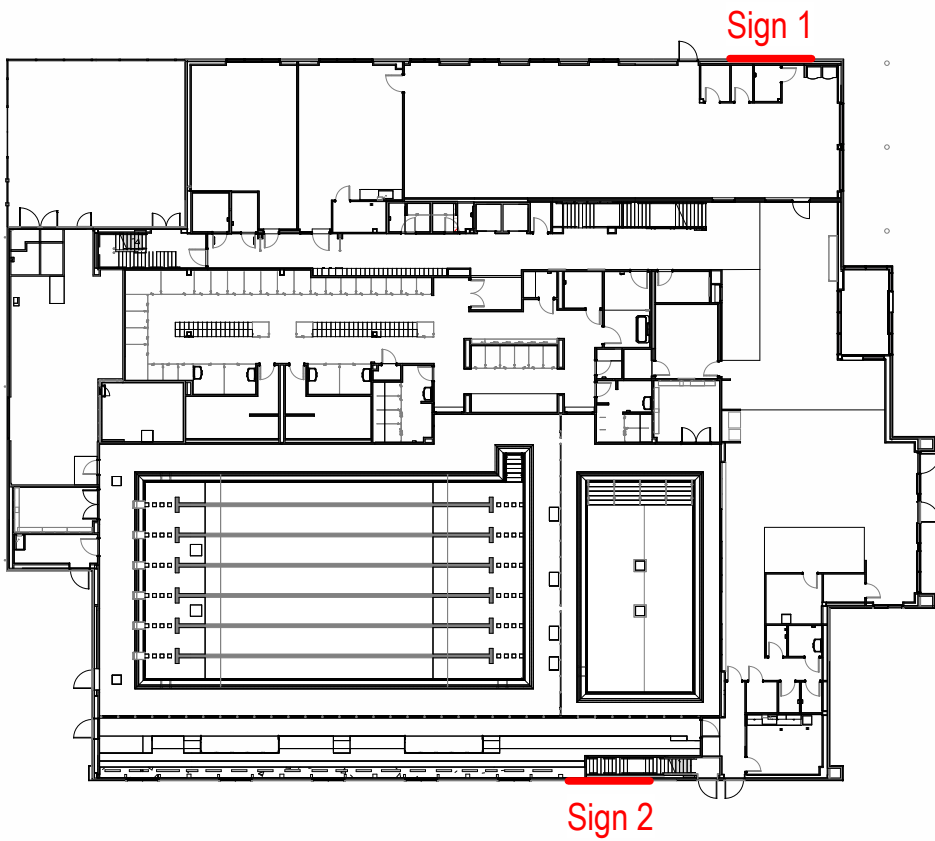


Notes:


Signage letters to be fixed to the cladding system (Vieo).
Weight and fixing method to be checked with the Cladding specialist.
No extra structure will be provided as part of the main building so letters will need to be of a weight and fixing suitable for the cladding.

 


Sign 1 - North East Elevation
1 : 50

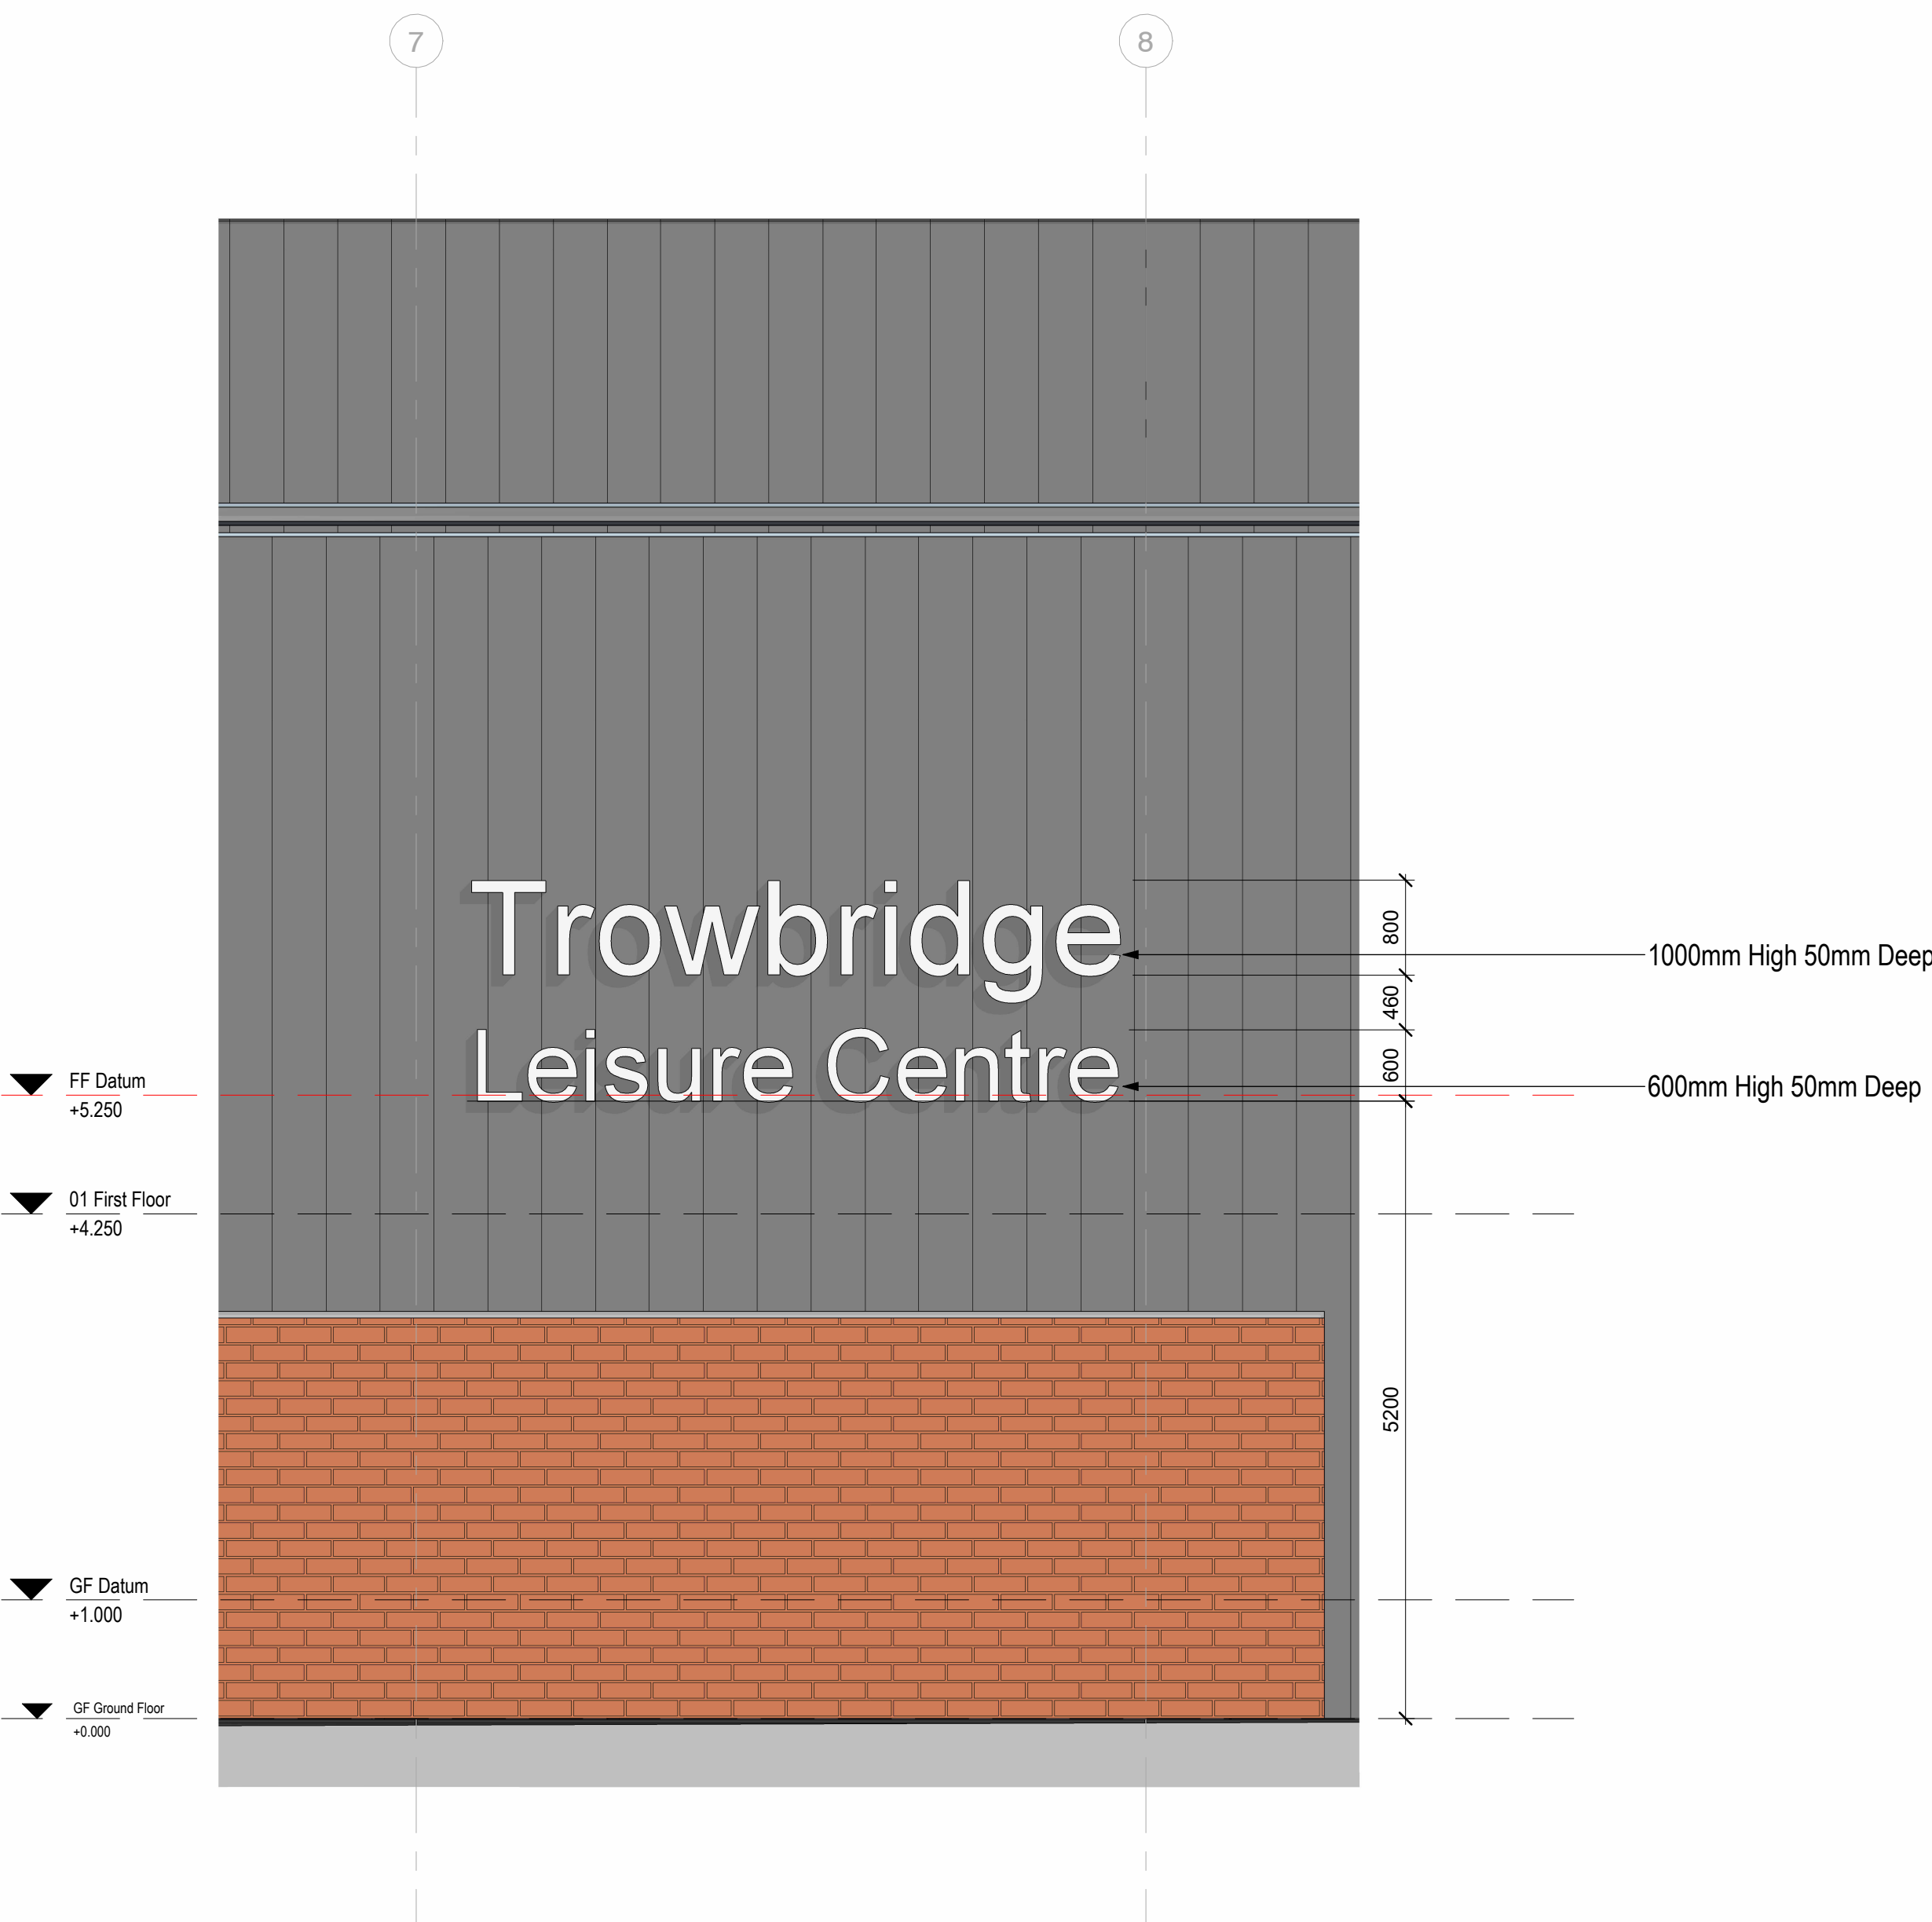


Sign 2 - South West Elevation
1 : 50

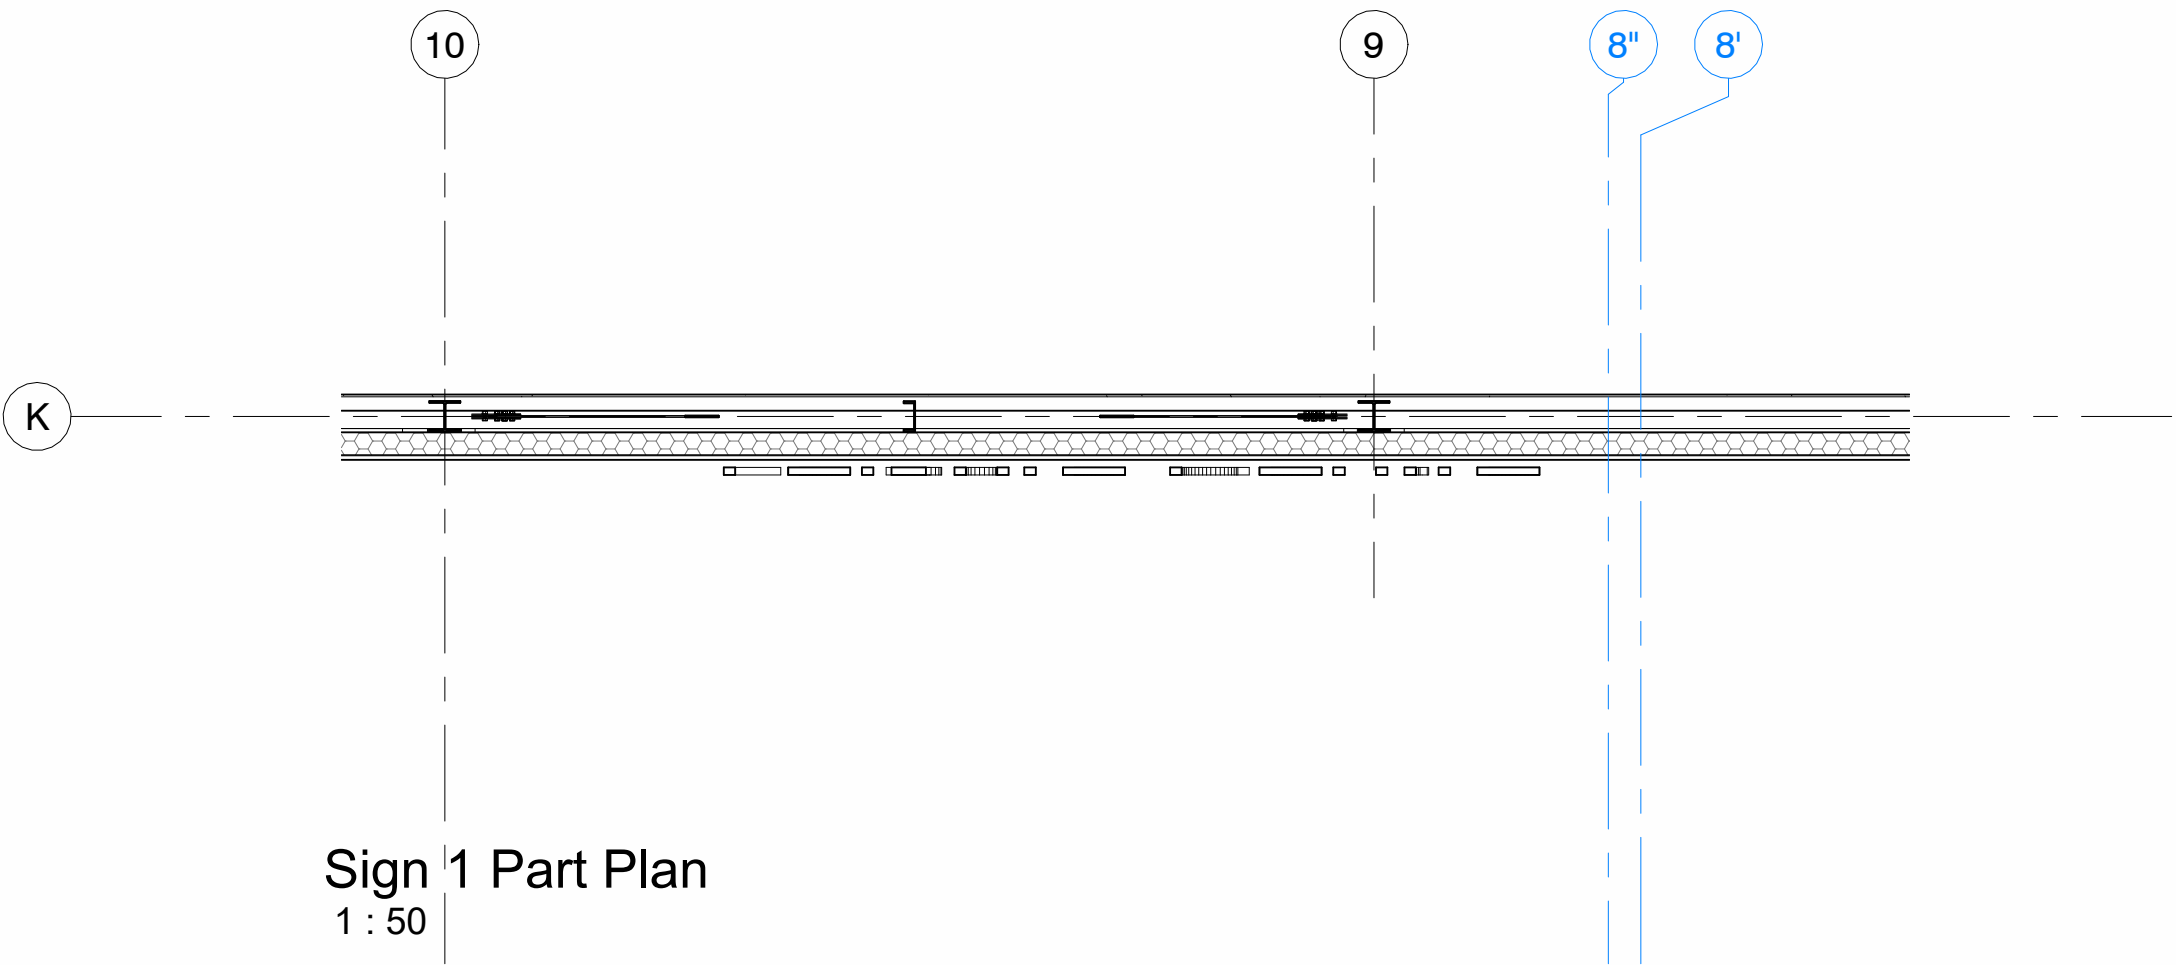

Sign 1 Part Plan
1 : 50

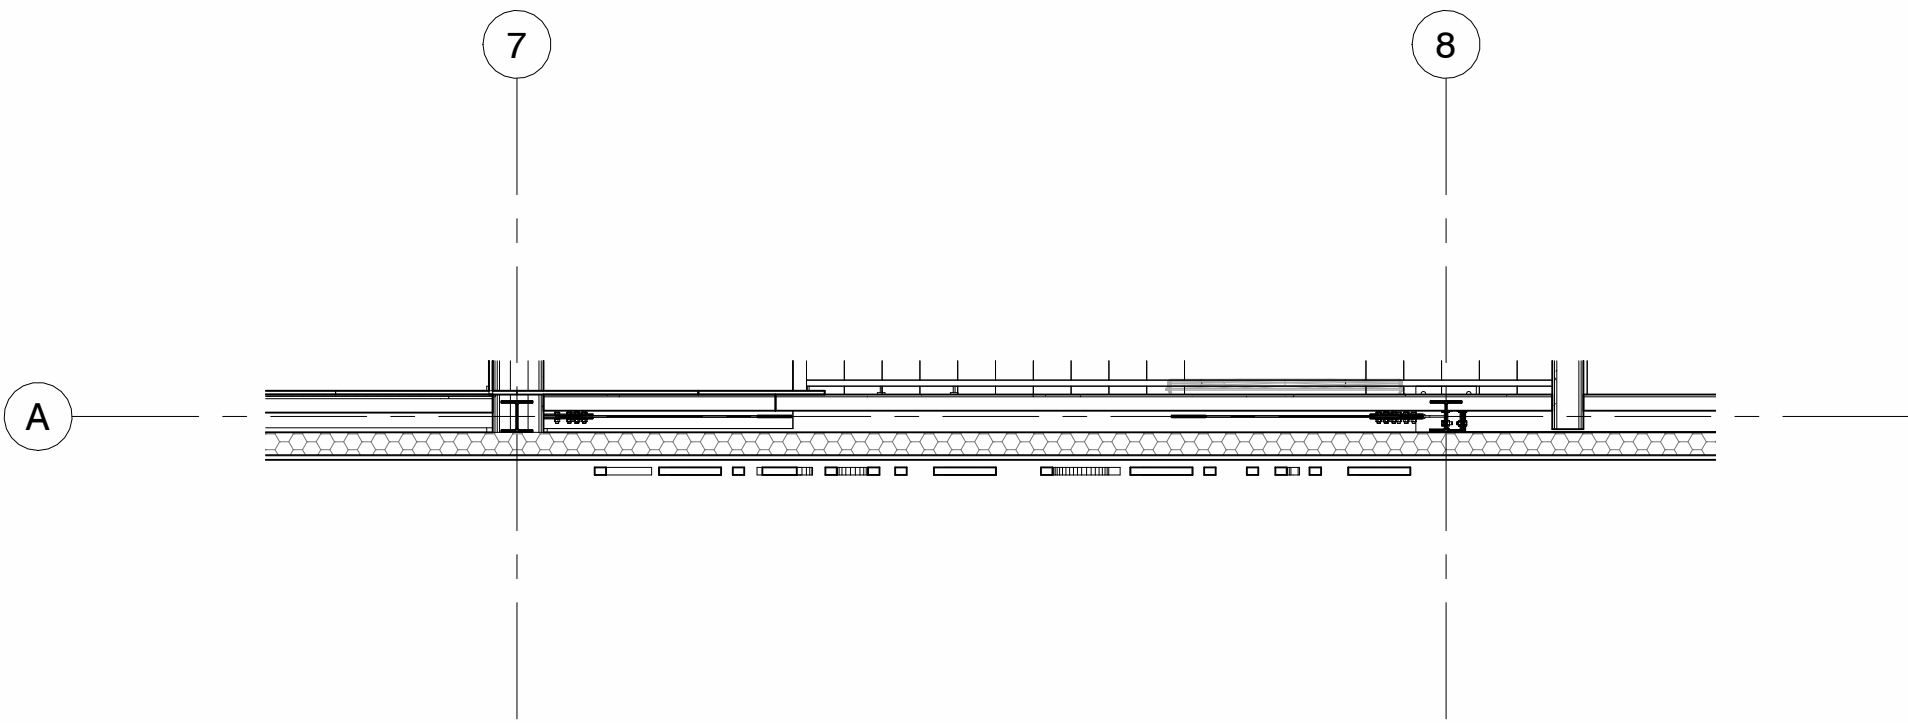

Sign 2 Part Plan
1 : 50

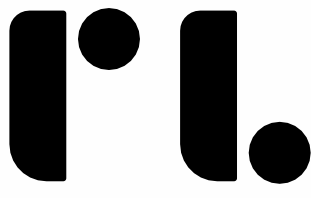

Roberts Limbrick

03333 405 500
mail@robertslimbrick.com
robertslimbrick.com

Registered Office England No. 06658029

Project Name

Trowbridge Leisure Centre

Client Name

Alliance Leisure

Drawing Title

Signage Elevations

Scale

As indicated • A1

Project No.

11120

Status

A3

Purpose Of Issue

Issued for Planning

Project	Org	Vol	Level	Form	Role
11120	• RL	• XX	• ZZ	• DR	• A

Number

67201

Revision

C01