


Existing Site Plan

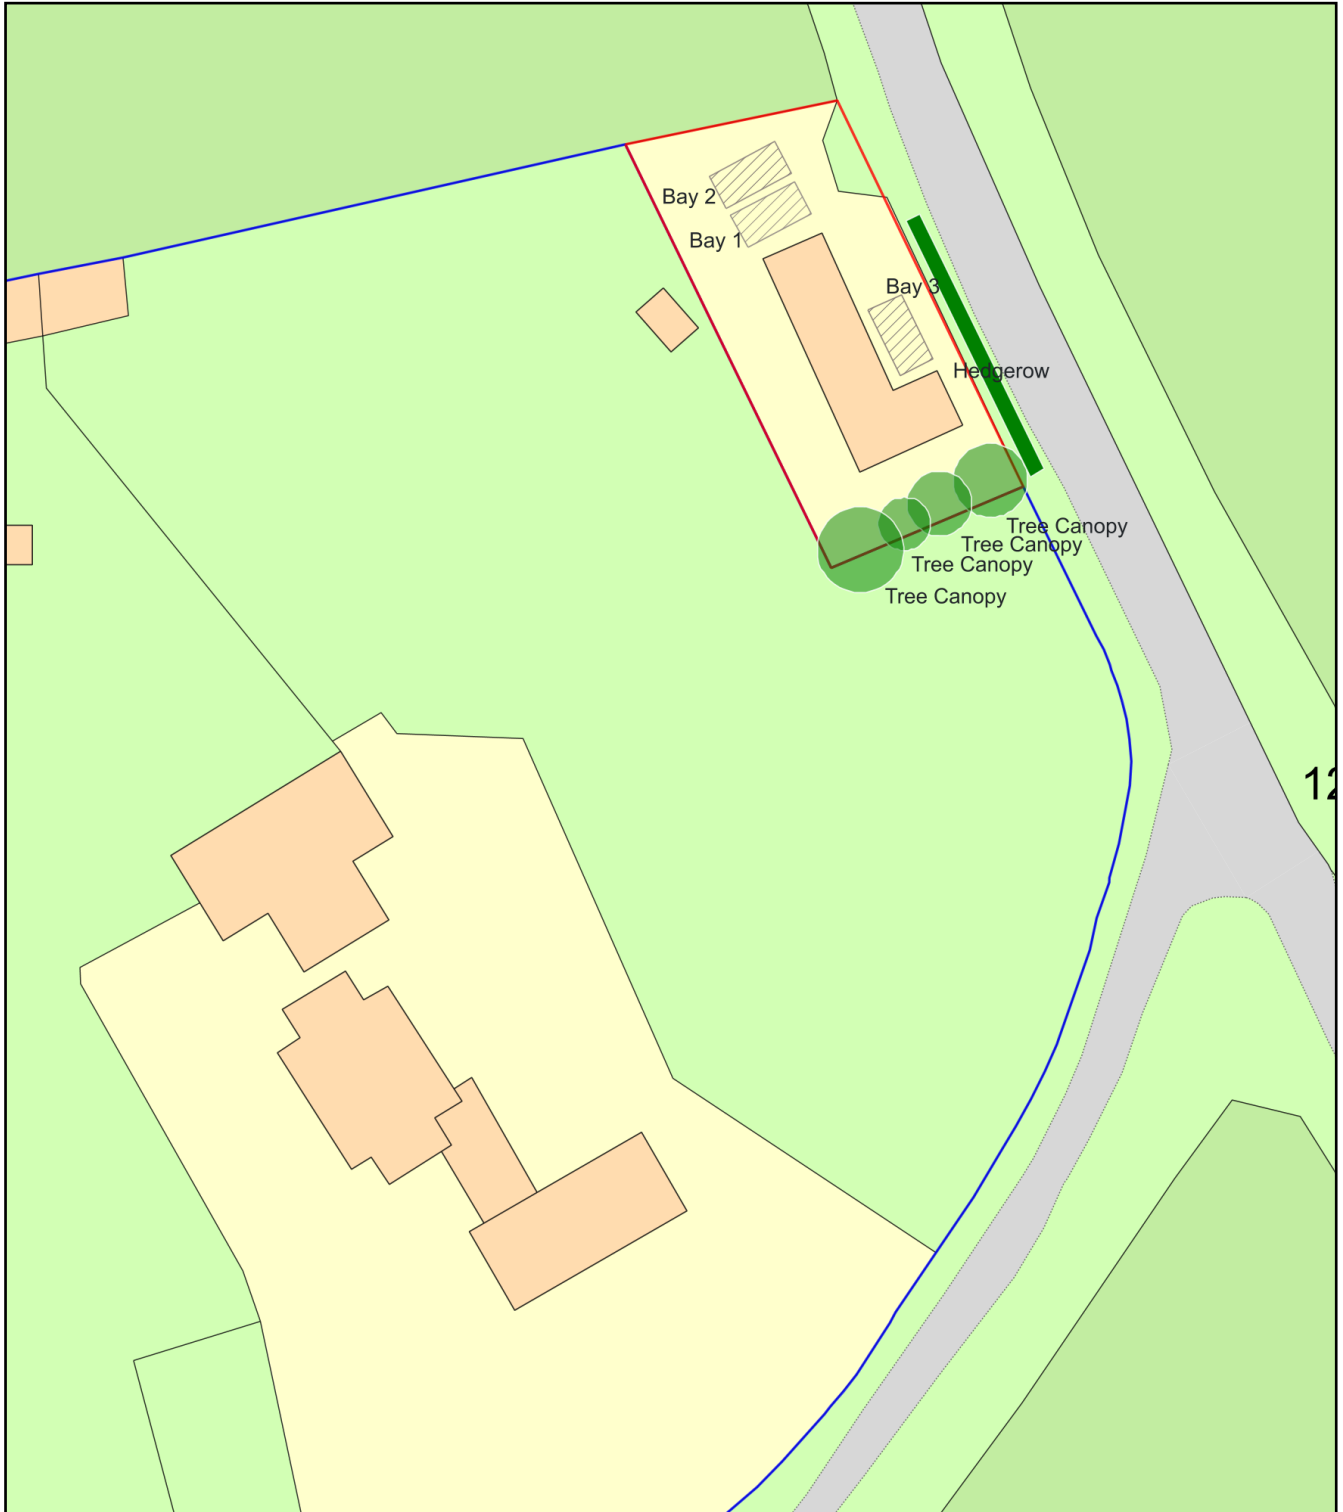

0 20
Metres



Plan Produced for: Mr and Mrs P Baker

Date Produced: 22 Jul 2026

Plan Reference Number: TQRQM26203133413153

Scale: 1:500 @ A4