




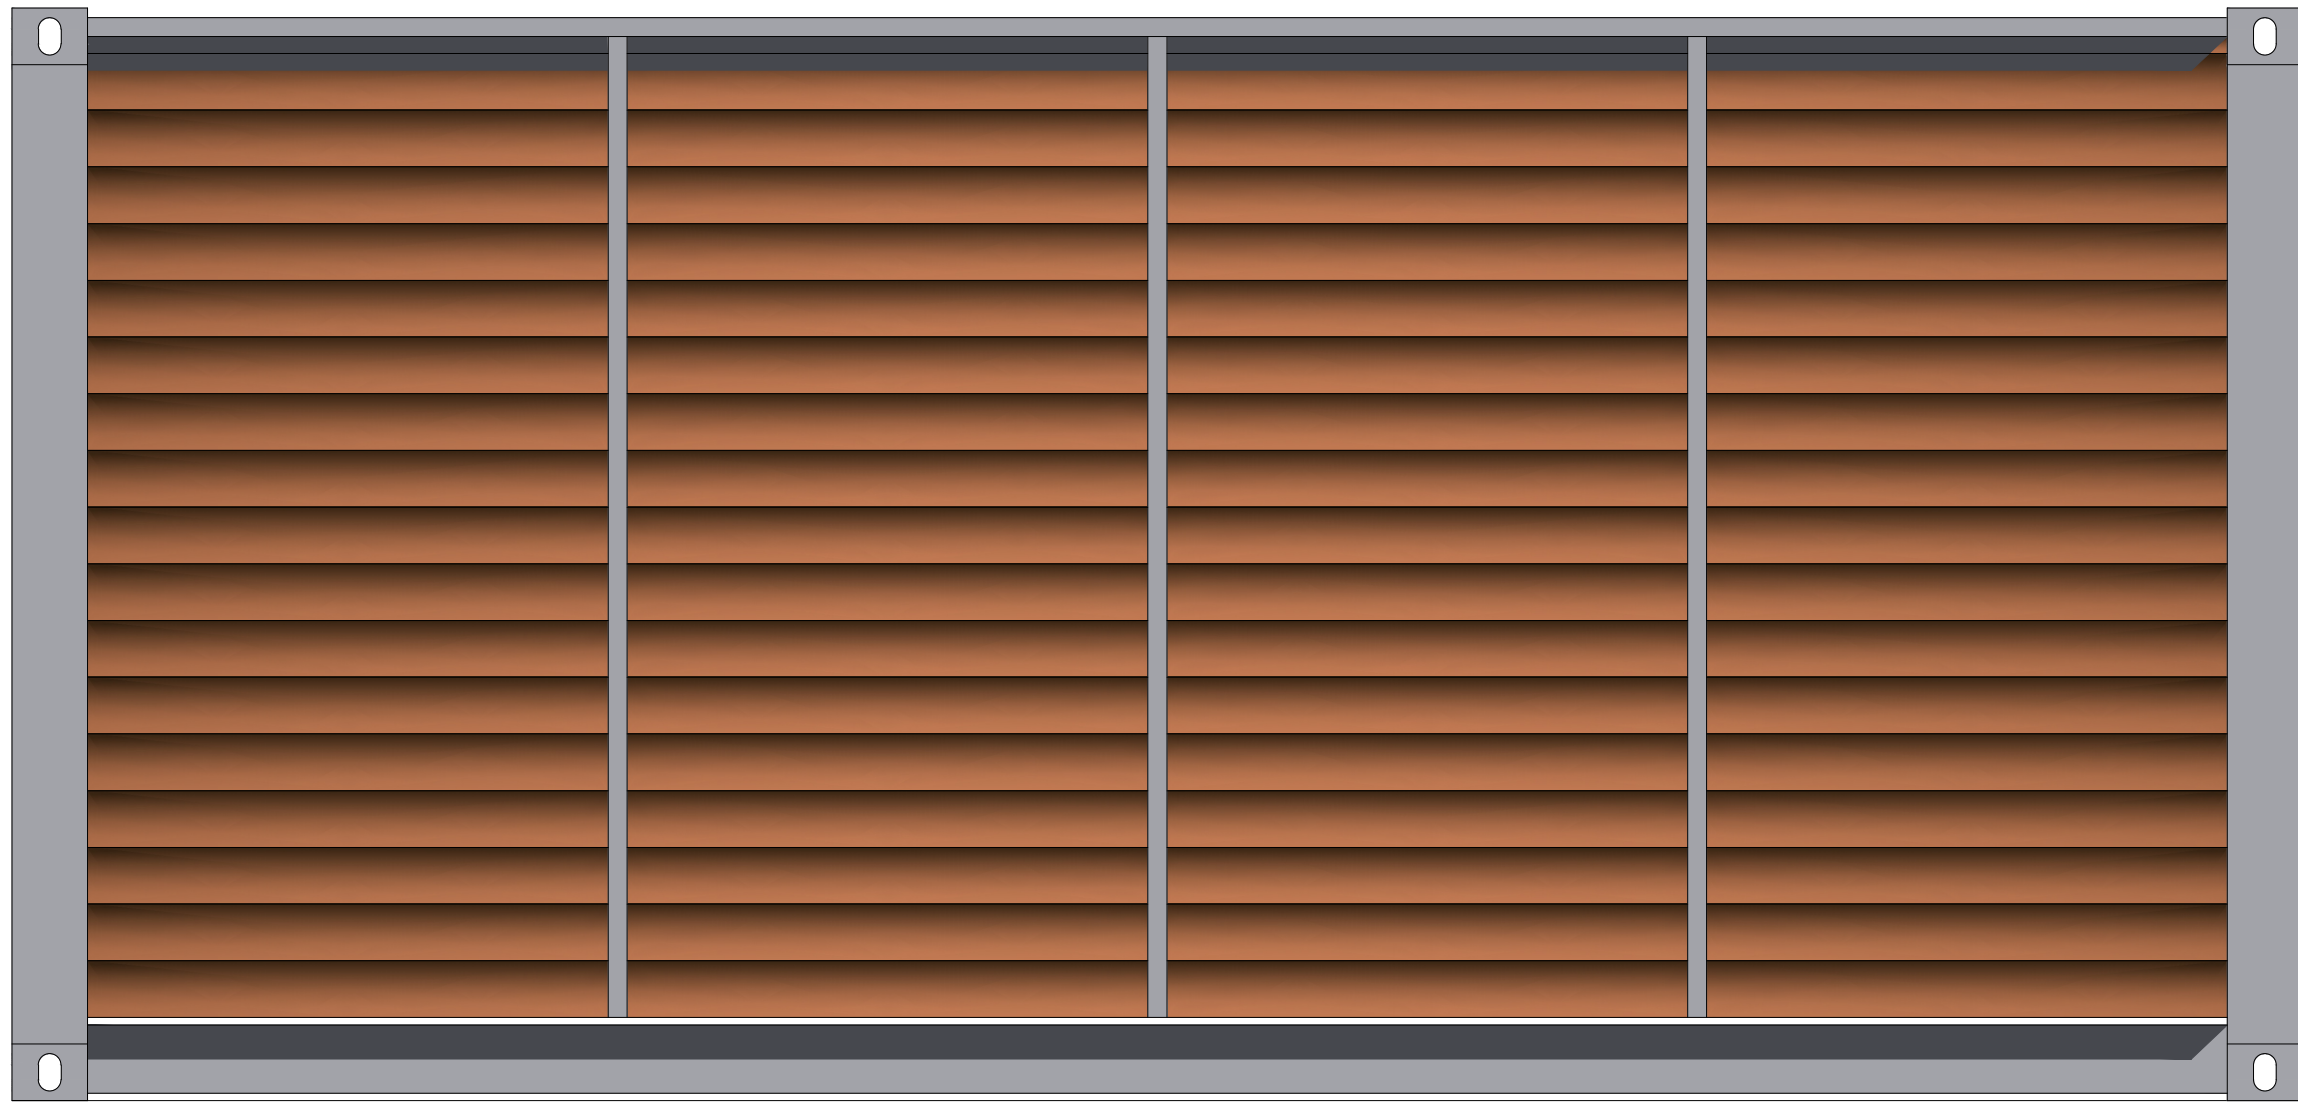


SIDE ELEVATION

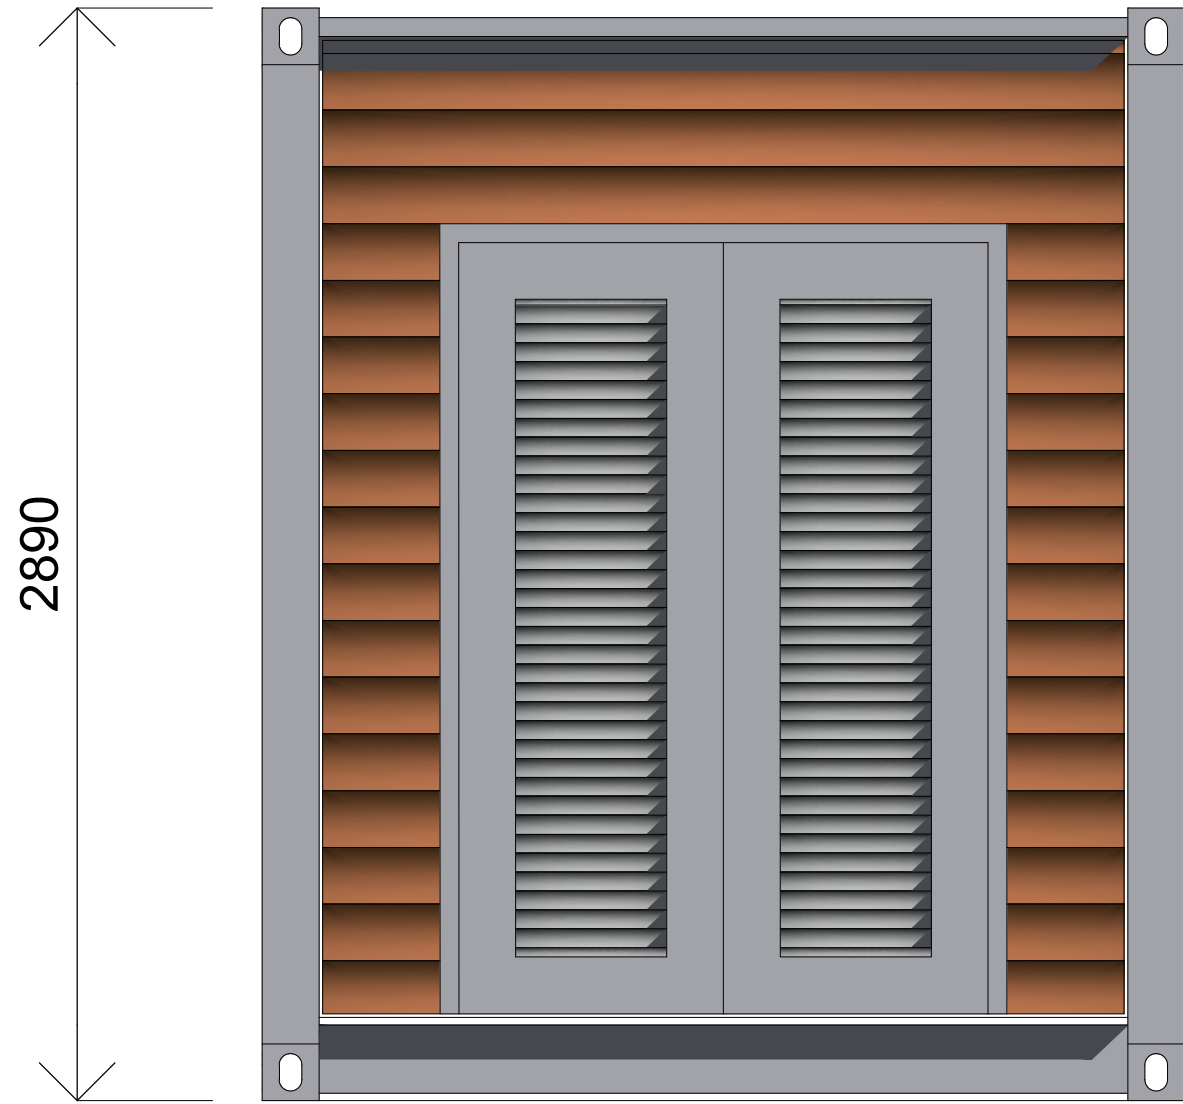


FRONT ELEVATION

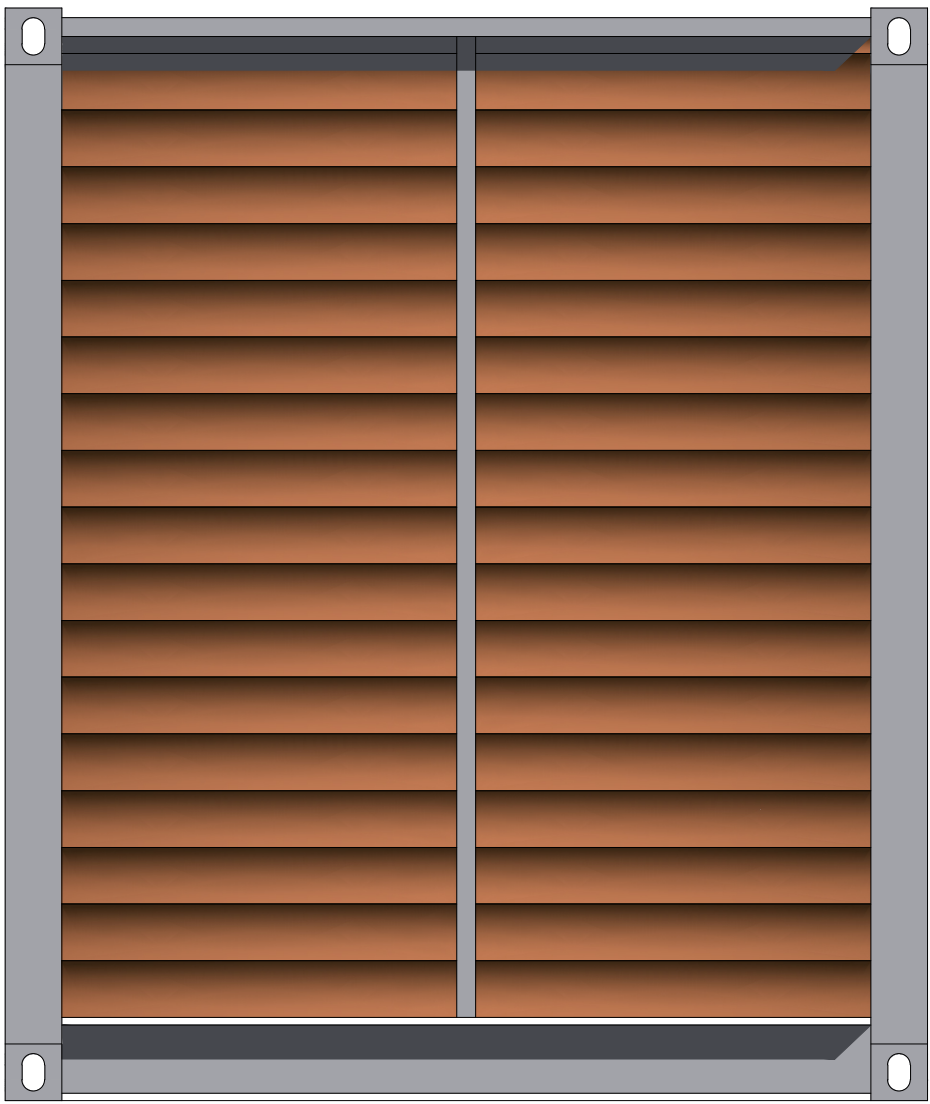

REAR ELEVATION

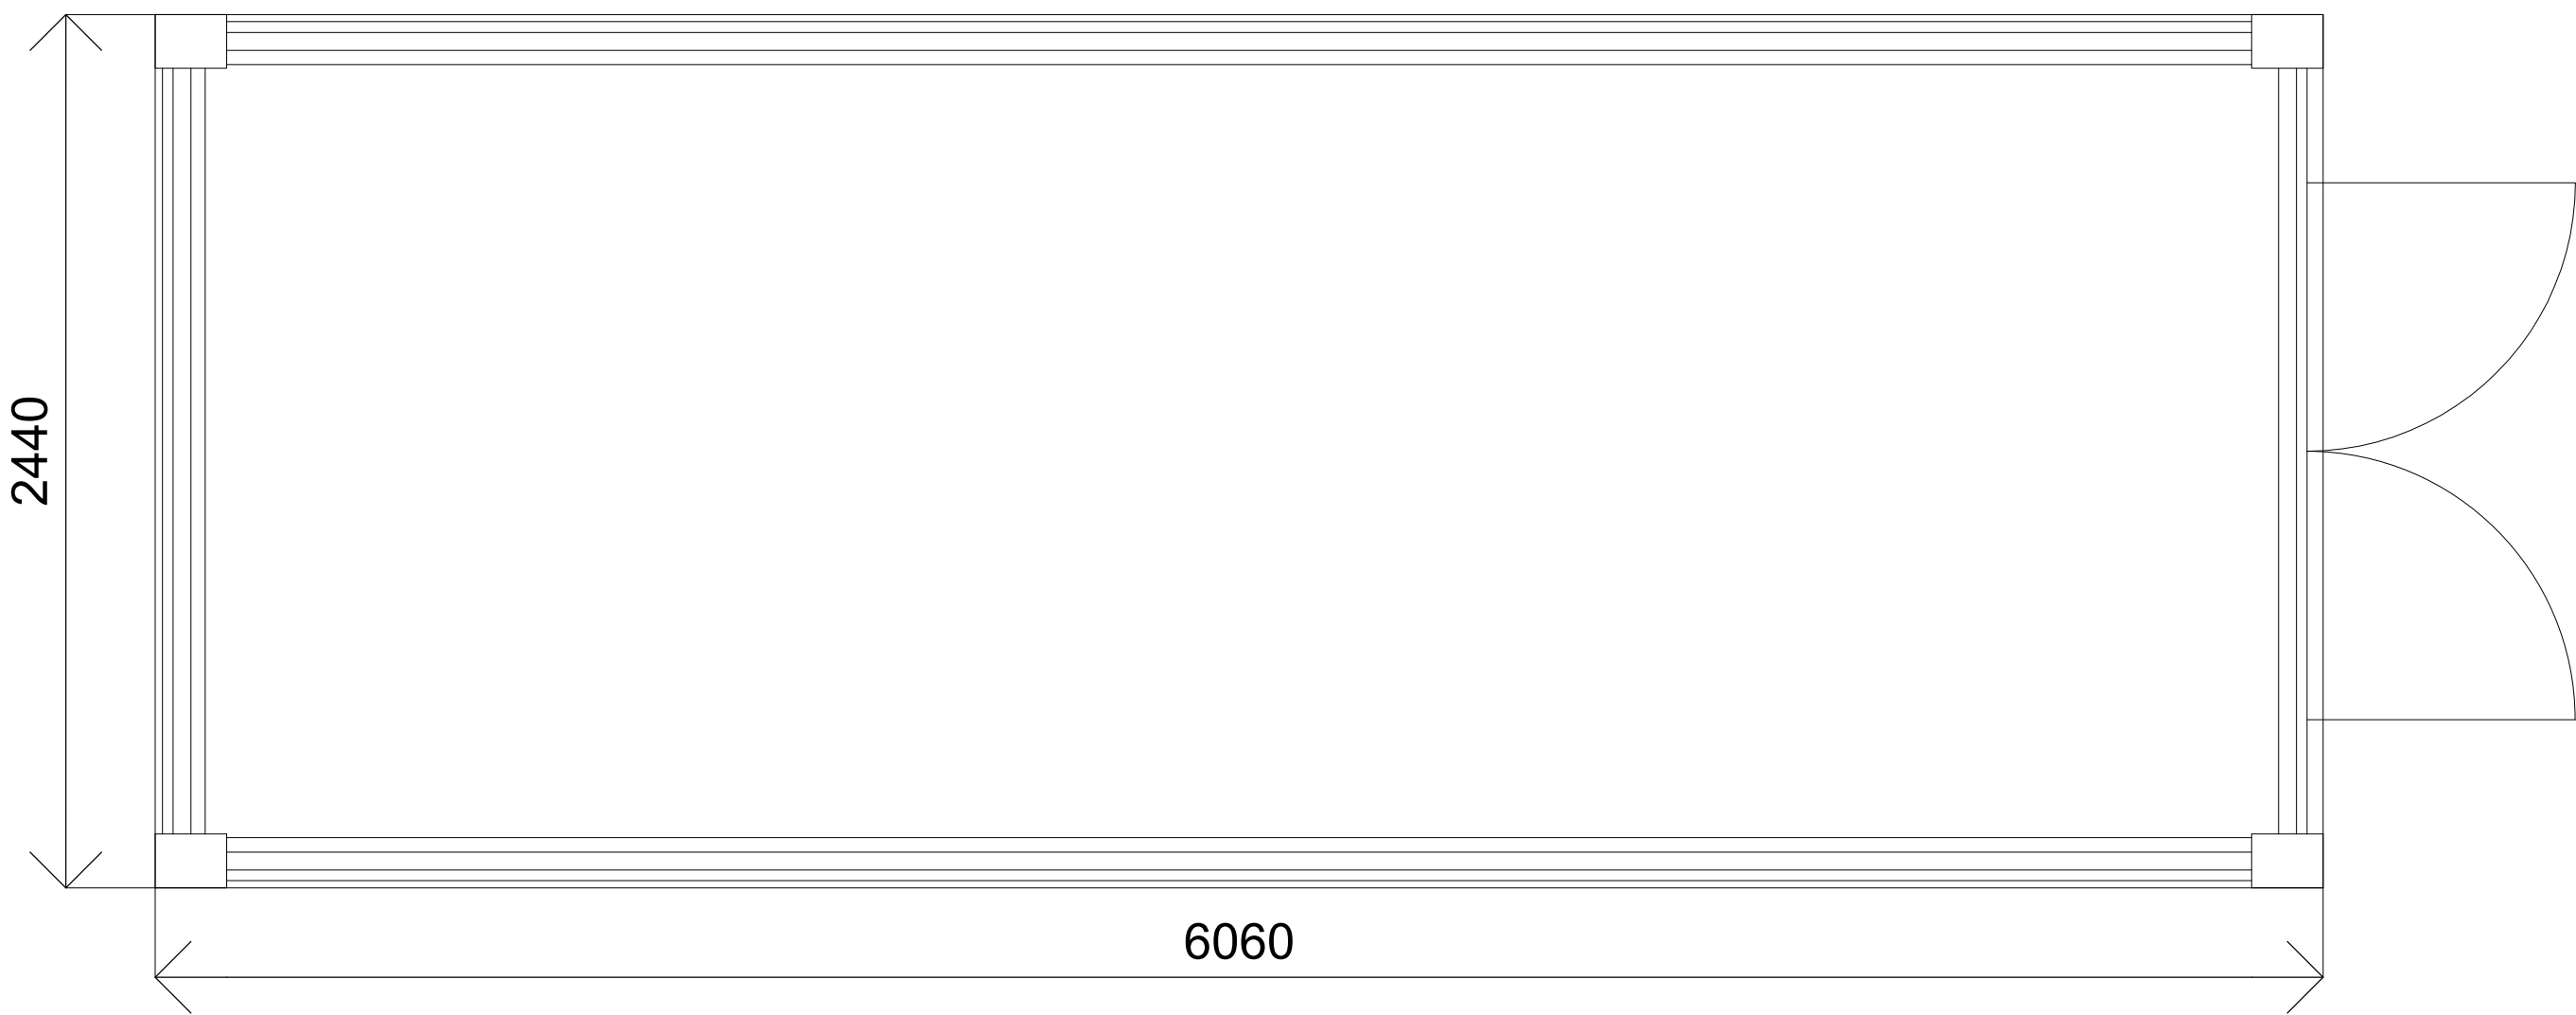

FLOOR PLAN

 

REVISIONS		
LNT Construction Unit 2, Helios 47, Isabella Road, Garforth, Leeds, LS25 2DY Tel: 0113 385 3850		
PROJECT		
TITLE		
PV BATTERY HOUSING		
SCALE		
1:20 @ A1		
DATE		
15.06.2026		
DWG NUMBER		
SD - A - 004.1		
DRAWN		
REVIEWED		
STATUS		
FOR PLANNING APPROVAL		
REVISION		
-		