




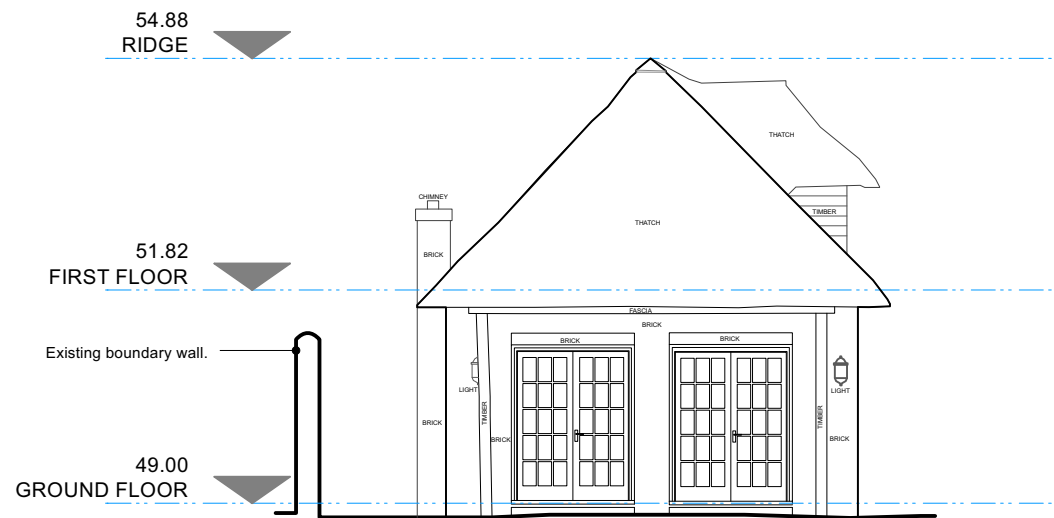


3 031.1 SOUTH ELEVATION

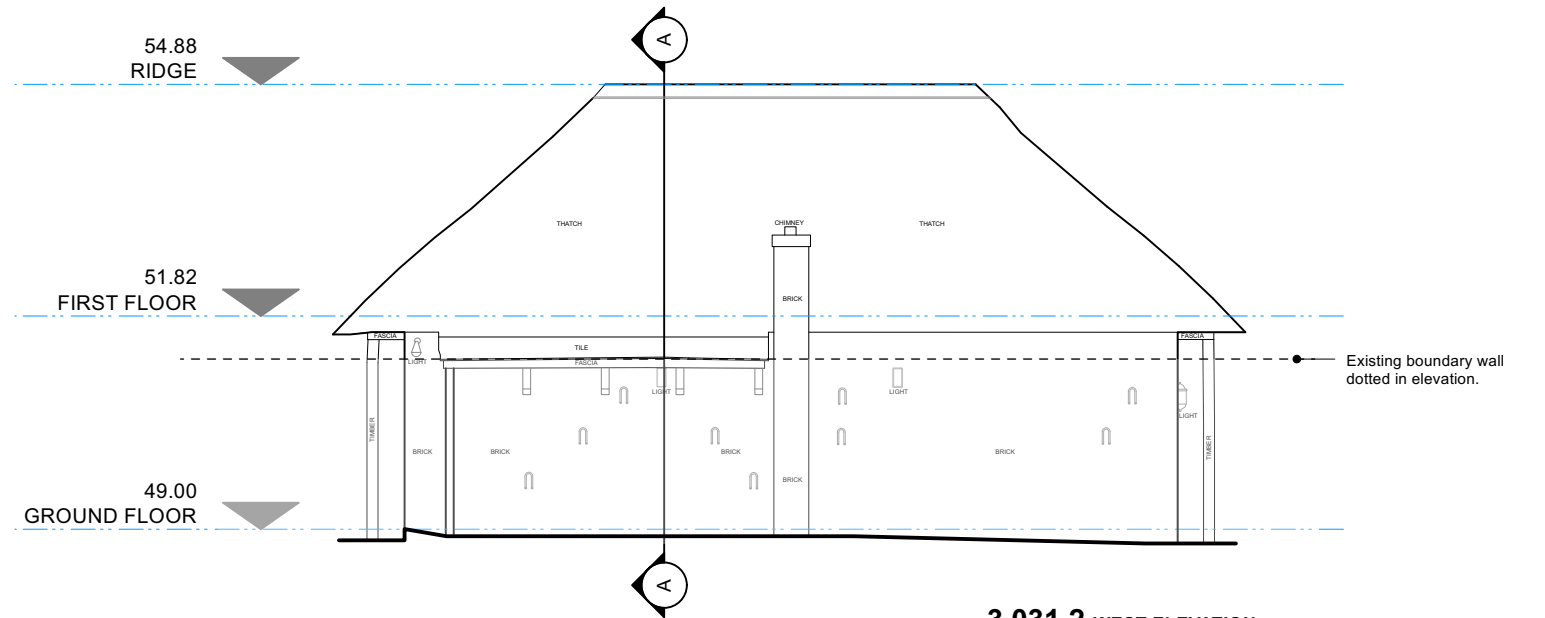


3 031.2 WEST ELEVATION

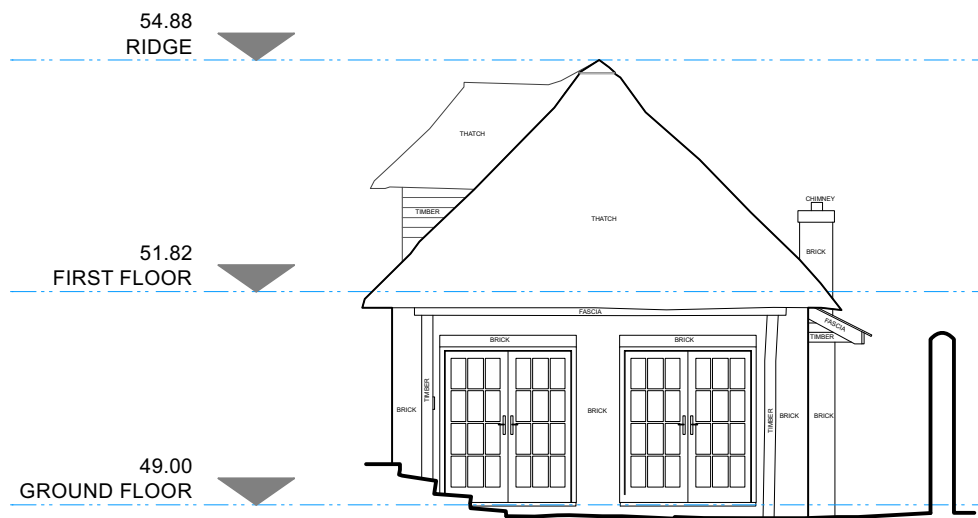

3 031.3 NORTH ELEVATION

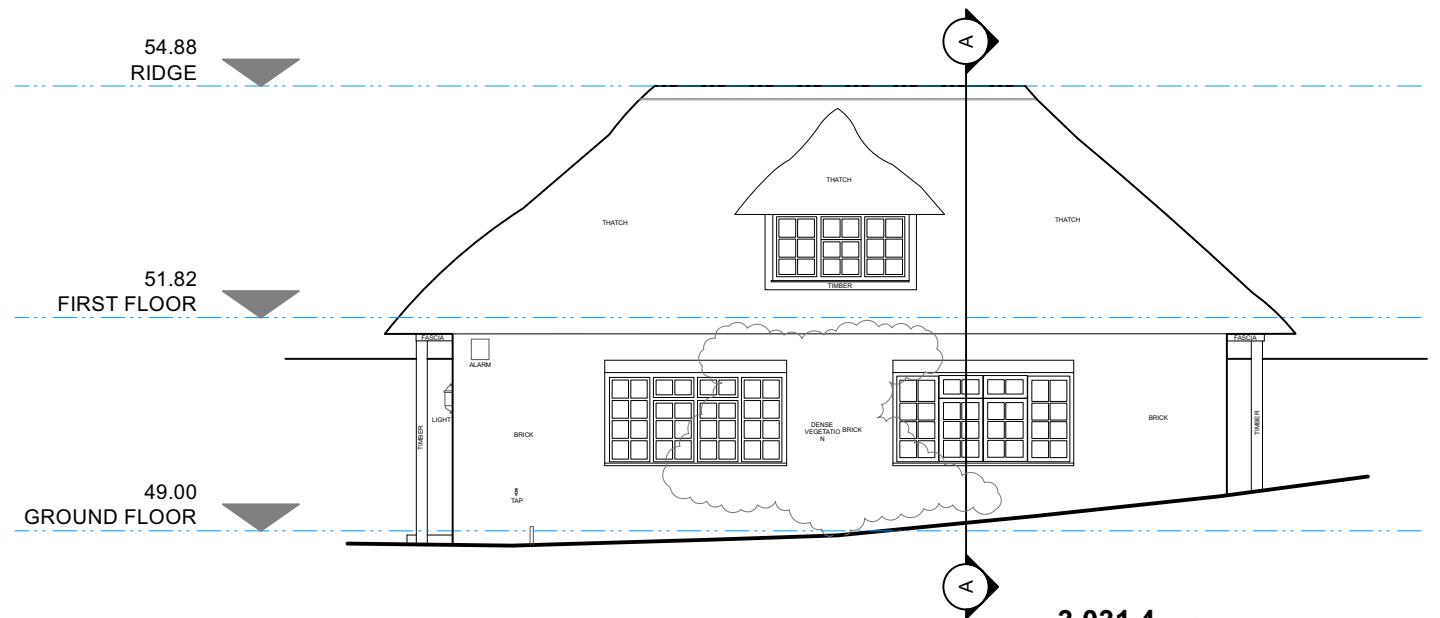

3 031.4 EAST ELEVATION

 

AB-W
architects

AB-W Architects
Agra Studio
Worton
SN10 5SE
m 07793971407
e adrian@ab-w.co.uk

AB-W Architects is a trade name of Adrian Biles-Wood Architects Ltd

Project : West Stowell House
Marlborough
SN8 4JU

Contents: EXISTING - Outbuilding Elevations

Date : 21/07/2026

Scale : 1:100 @ A3

Size : ISO A3

Drawing : 2502 / 3_031

P1