

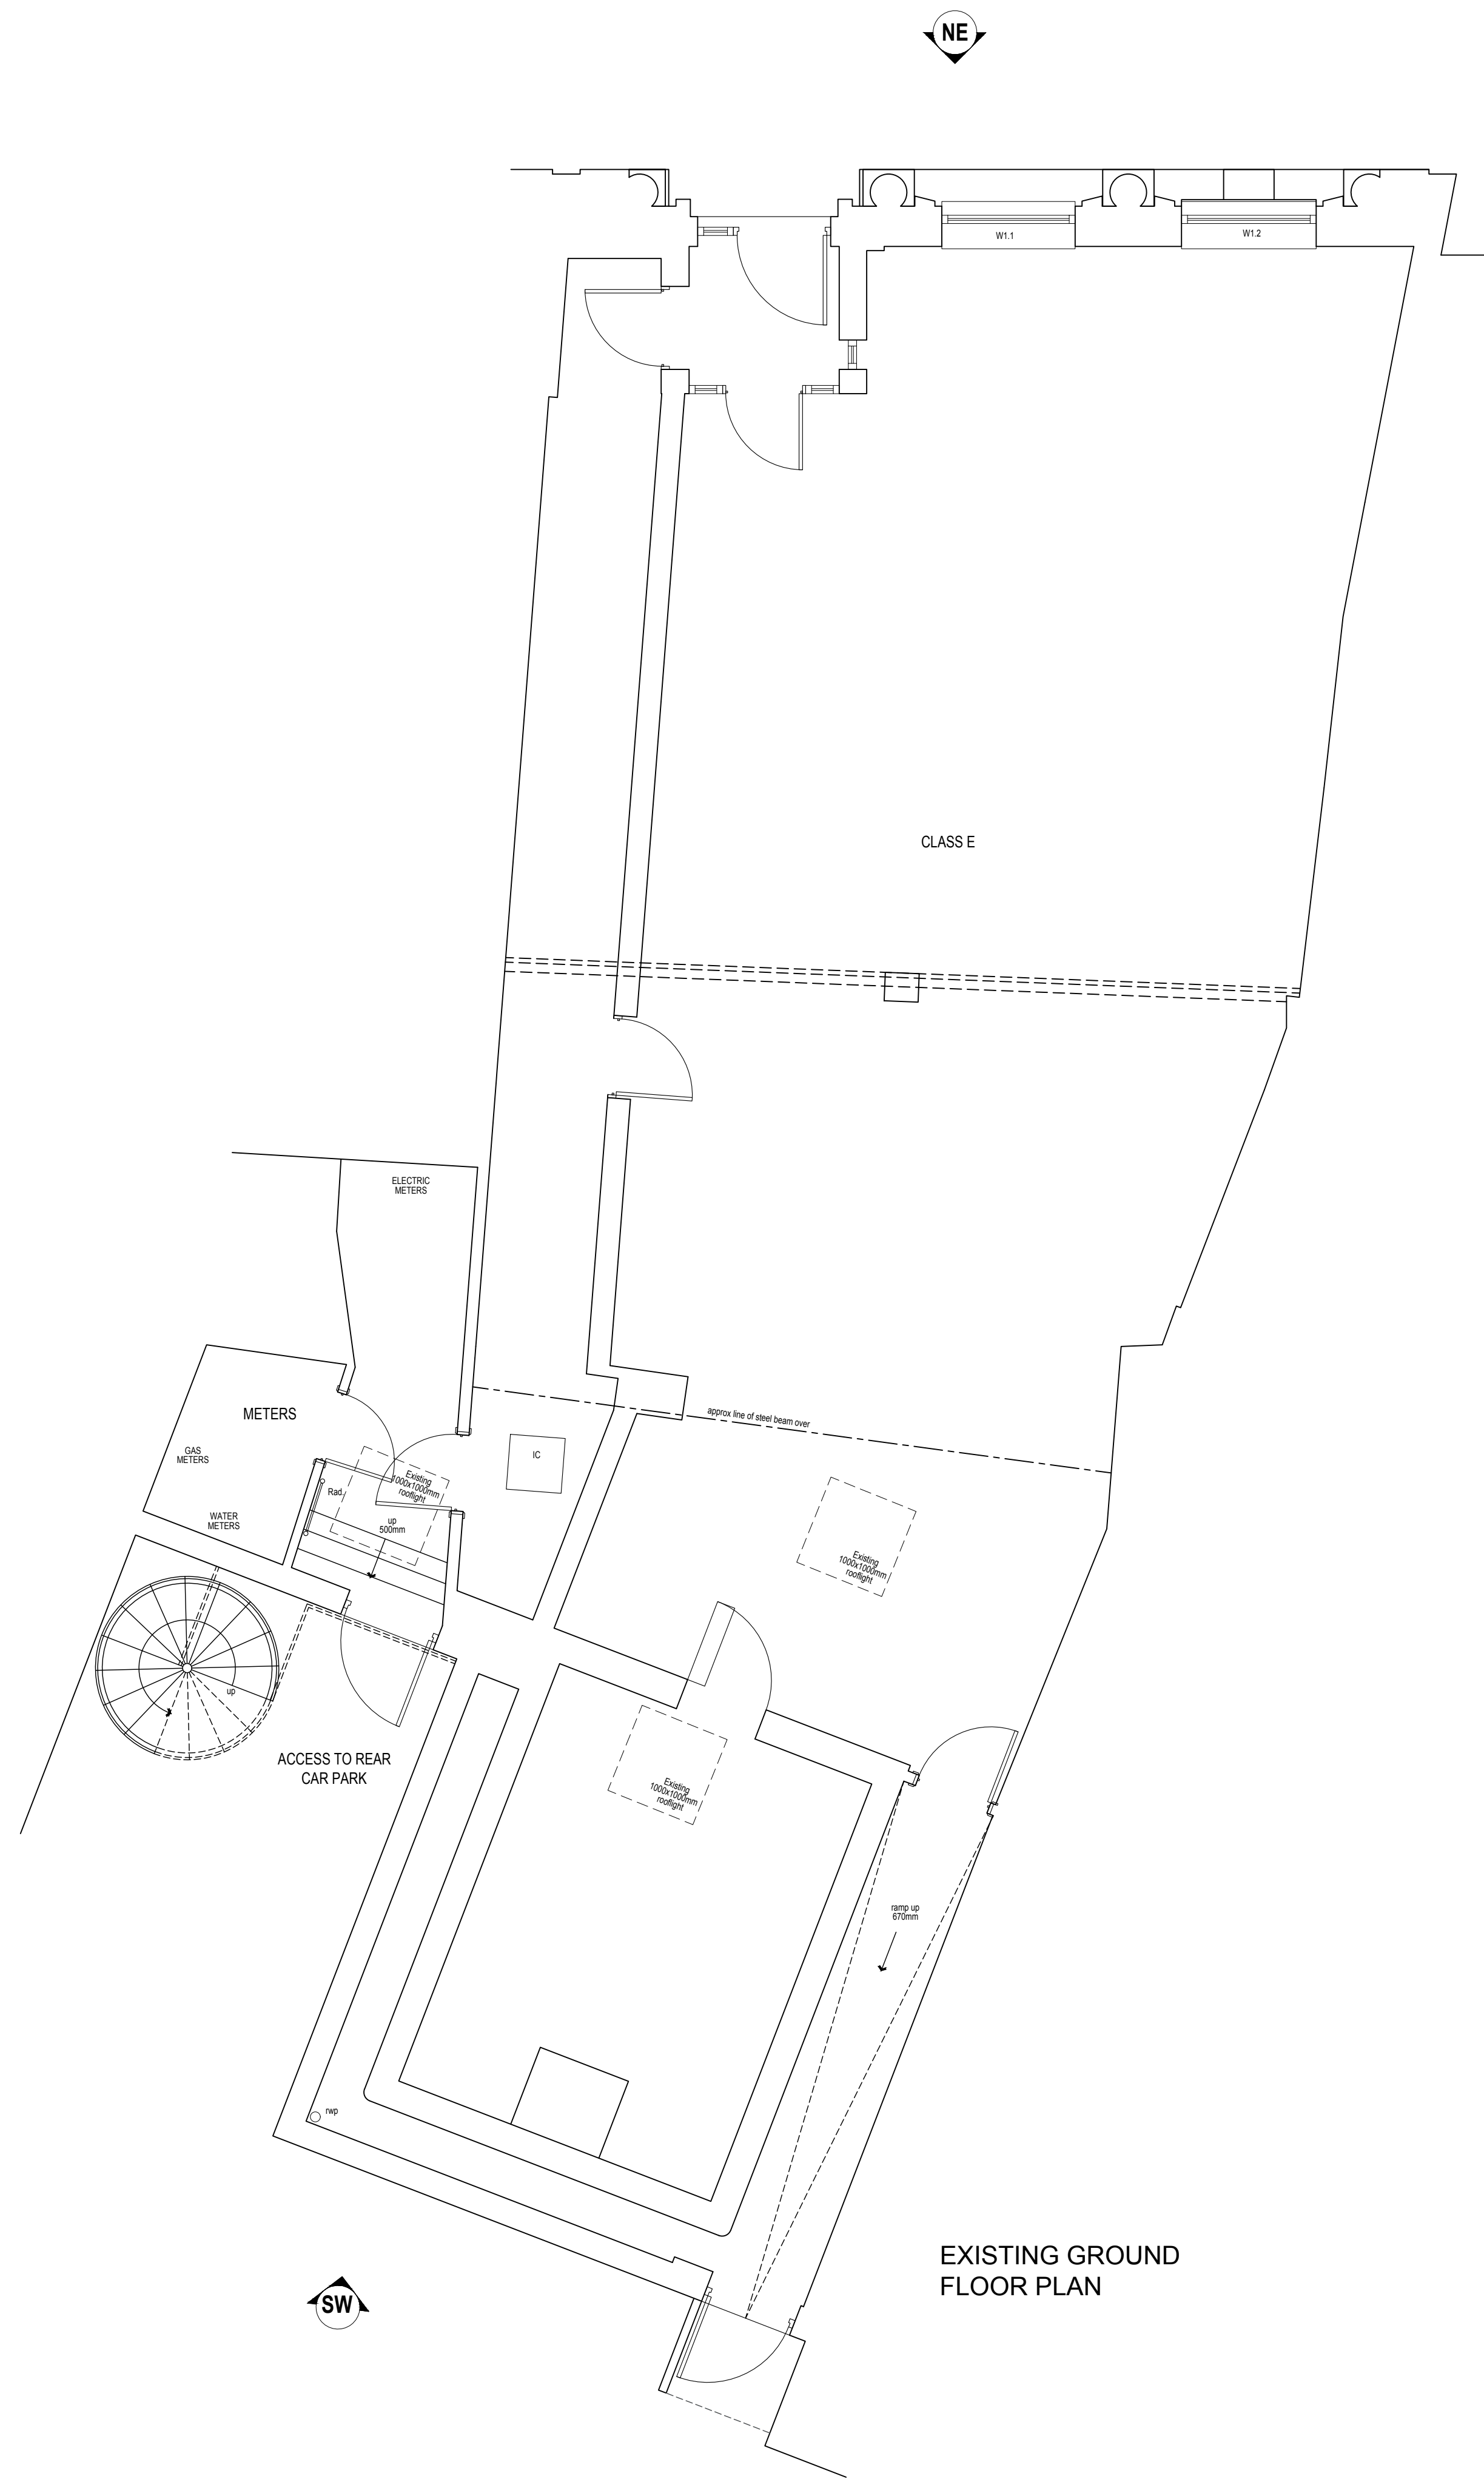


* COPYRIGHT. DO NOT SCALE EXCEPT FOR PLANNING PURPOSES. CHECK ALL DIMENSIONS ON SITE. THIS DRAWING IS ONLY TO BE USED ON THE SITE FOR WHICH DESIGNED

 

EXISTING GROUND FLOOR PLAN

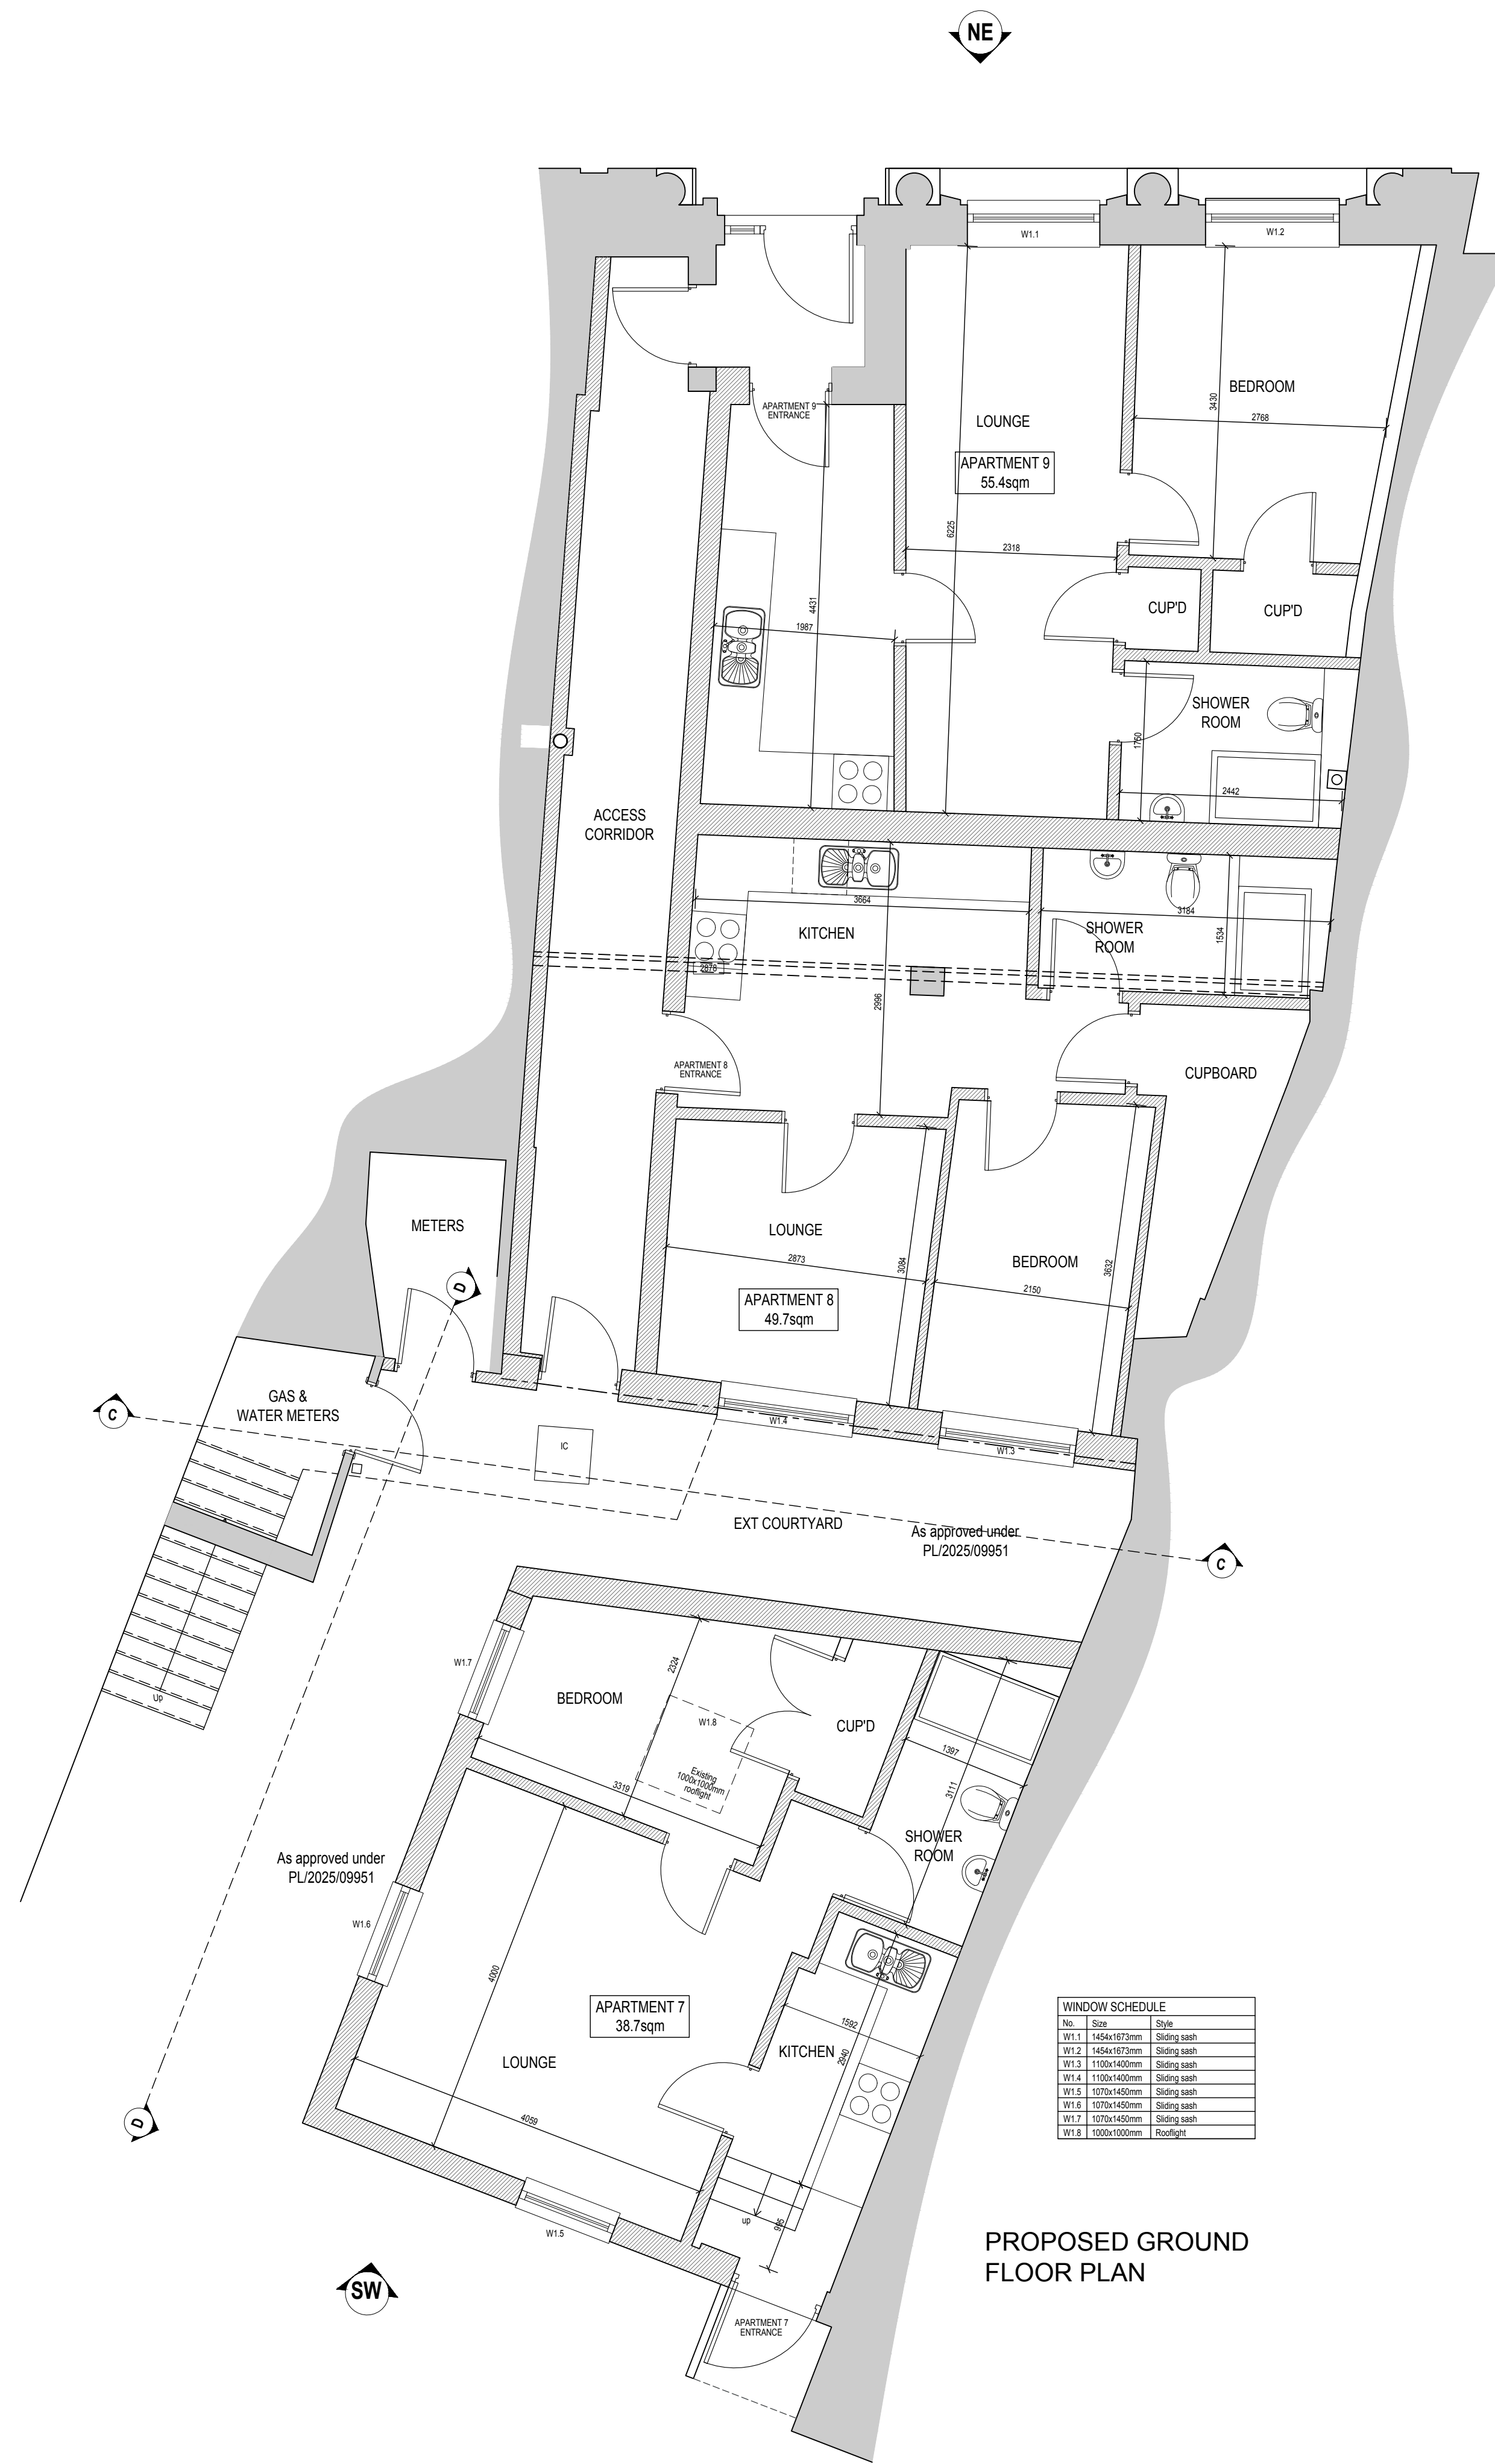

PROPOSED GROUND FLOOR PLAN

WINDOW SCHEDULE		
No.	Size	Style
W1.1	1454x1673mm	Sliding sash
W1.2	1454x1673mm	Sliding sash
W1.3	1100x1400mm	Sliding sash
W1.4	1100x1400mm	Sliding sash
W1.5	1070x1450mm	Sliding sash
W1.6	1070x1450mm	Sliding sash
W1.7	1070x1450mm	Sliding sash
W1.8	1000x1000mm	Fixedlight

REVISIONS		DATE
CLIENT MP2 DEVELOPMENTS LTD		
PROJECT WORKS AT: 2 MARKET PLACE CHIPPENHAM WILTSHIRE SN15 3HE		
TITLE PROPOSED GROUND FLOOR PLAN EXISTING GROUND FLOOR PLAN		
DESIGN: JA	SCALE: @ A1	1:50
CHECKED: --	SCALE: @ A3	1:100
DATE: JULY 25	REV: -	
DRG No: AA/25/23/51		

Armstrong
architecture

THE OLD BAKEHOUSE, 21 TIMBER STREET,
CHIPPENHAM, WILTSHIRE, SN15 3HE
01245 404 004 info@armstrongarchitecture.co.uk