




EXISTING FRONT ELEVATION (north-east)
Scale 1:100



EXISTING SIDE ELEVATION (north-west 1)
Scale 1:100




EXISTING SIDE ELEVATION (north-west 2)
Scale 1:100

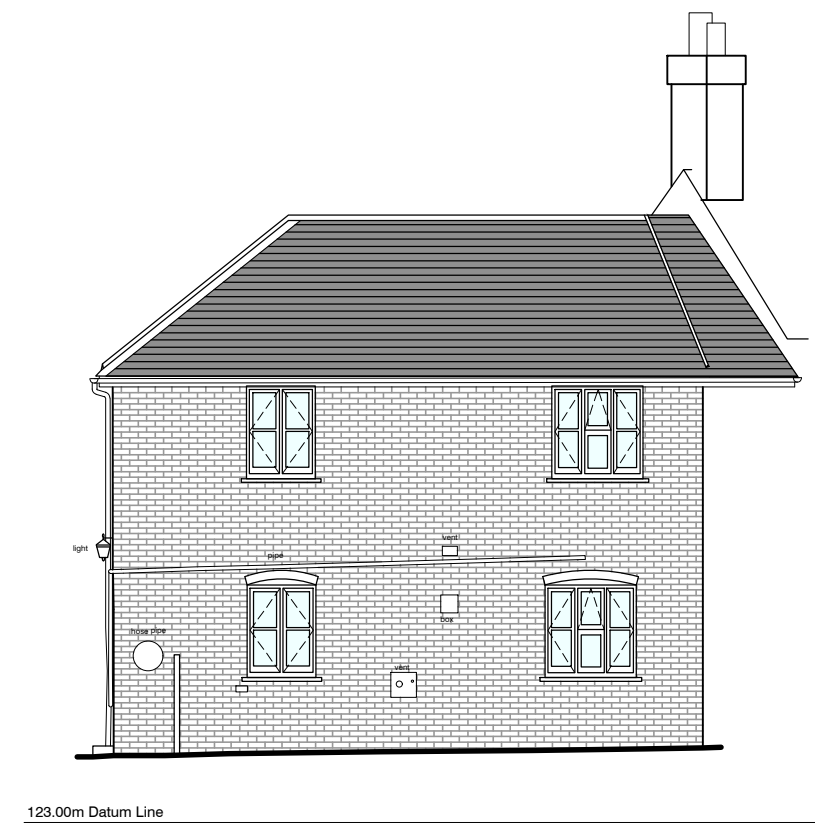


EXISTING REAR ELEVATION (south-west 1)
Scale 1:100



EXISTING REAR ELEVATION (south-west 2)
Scale 1:100

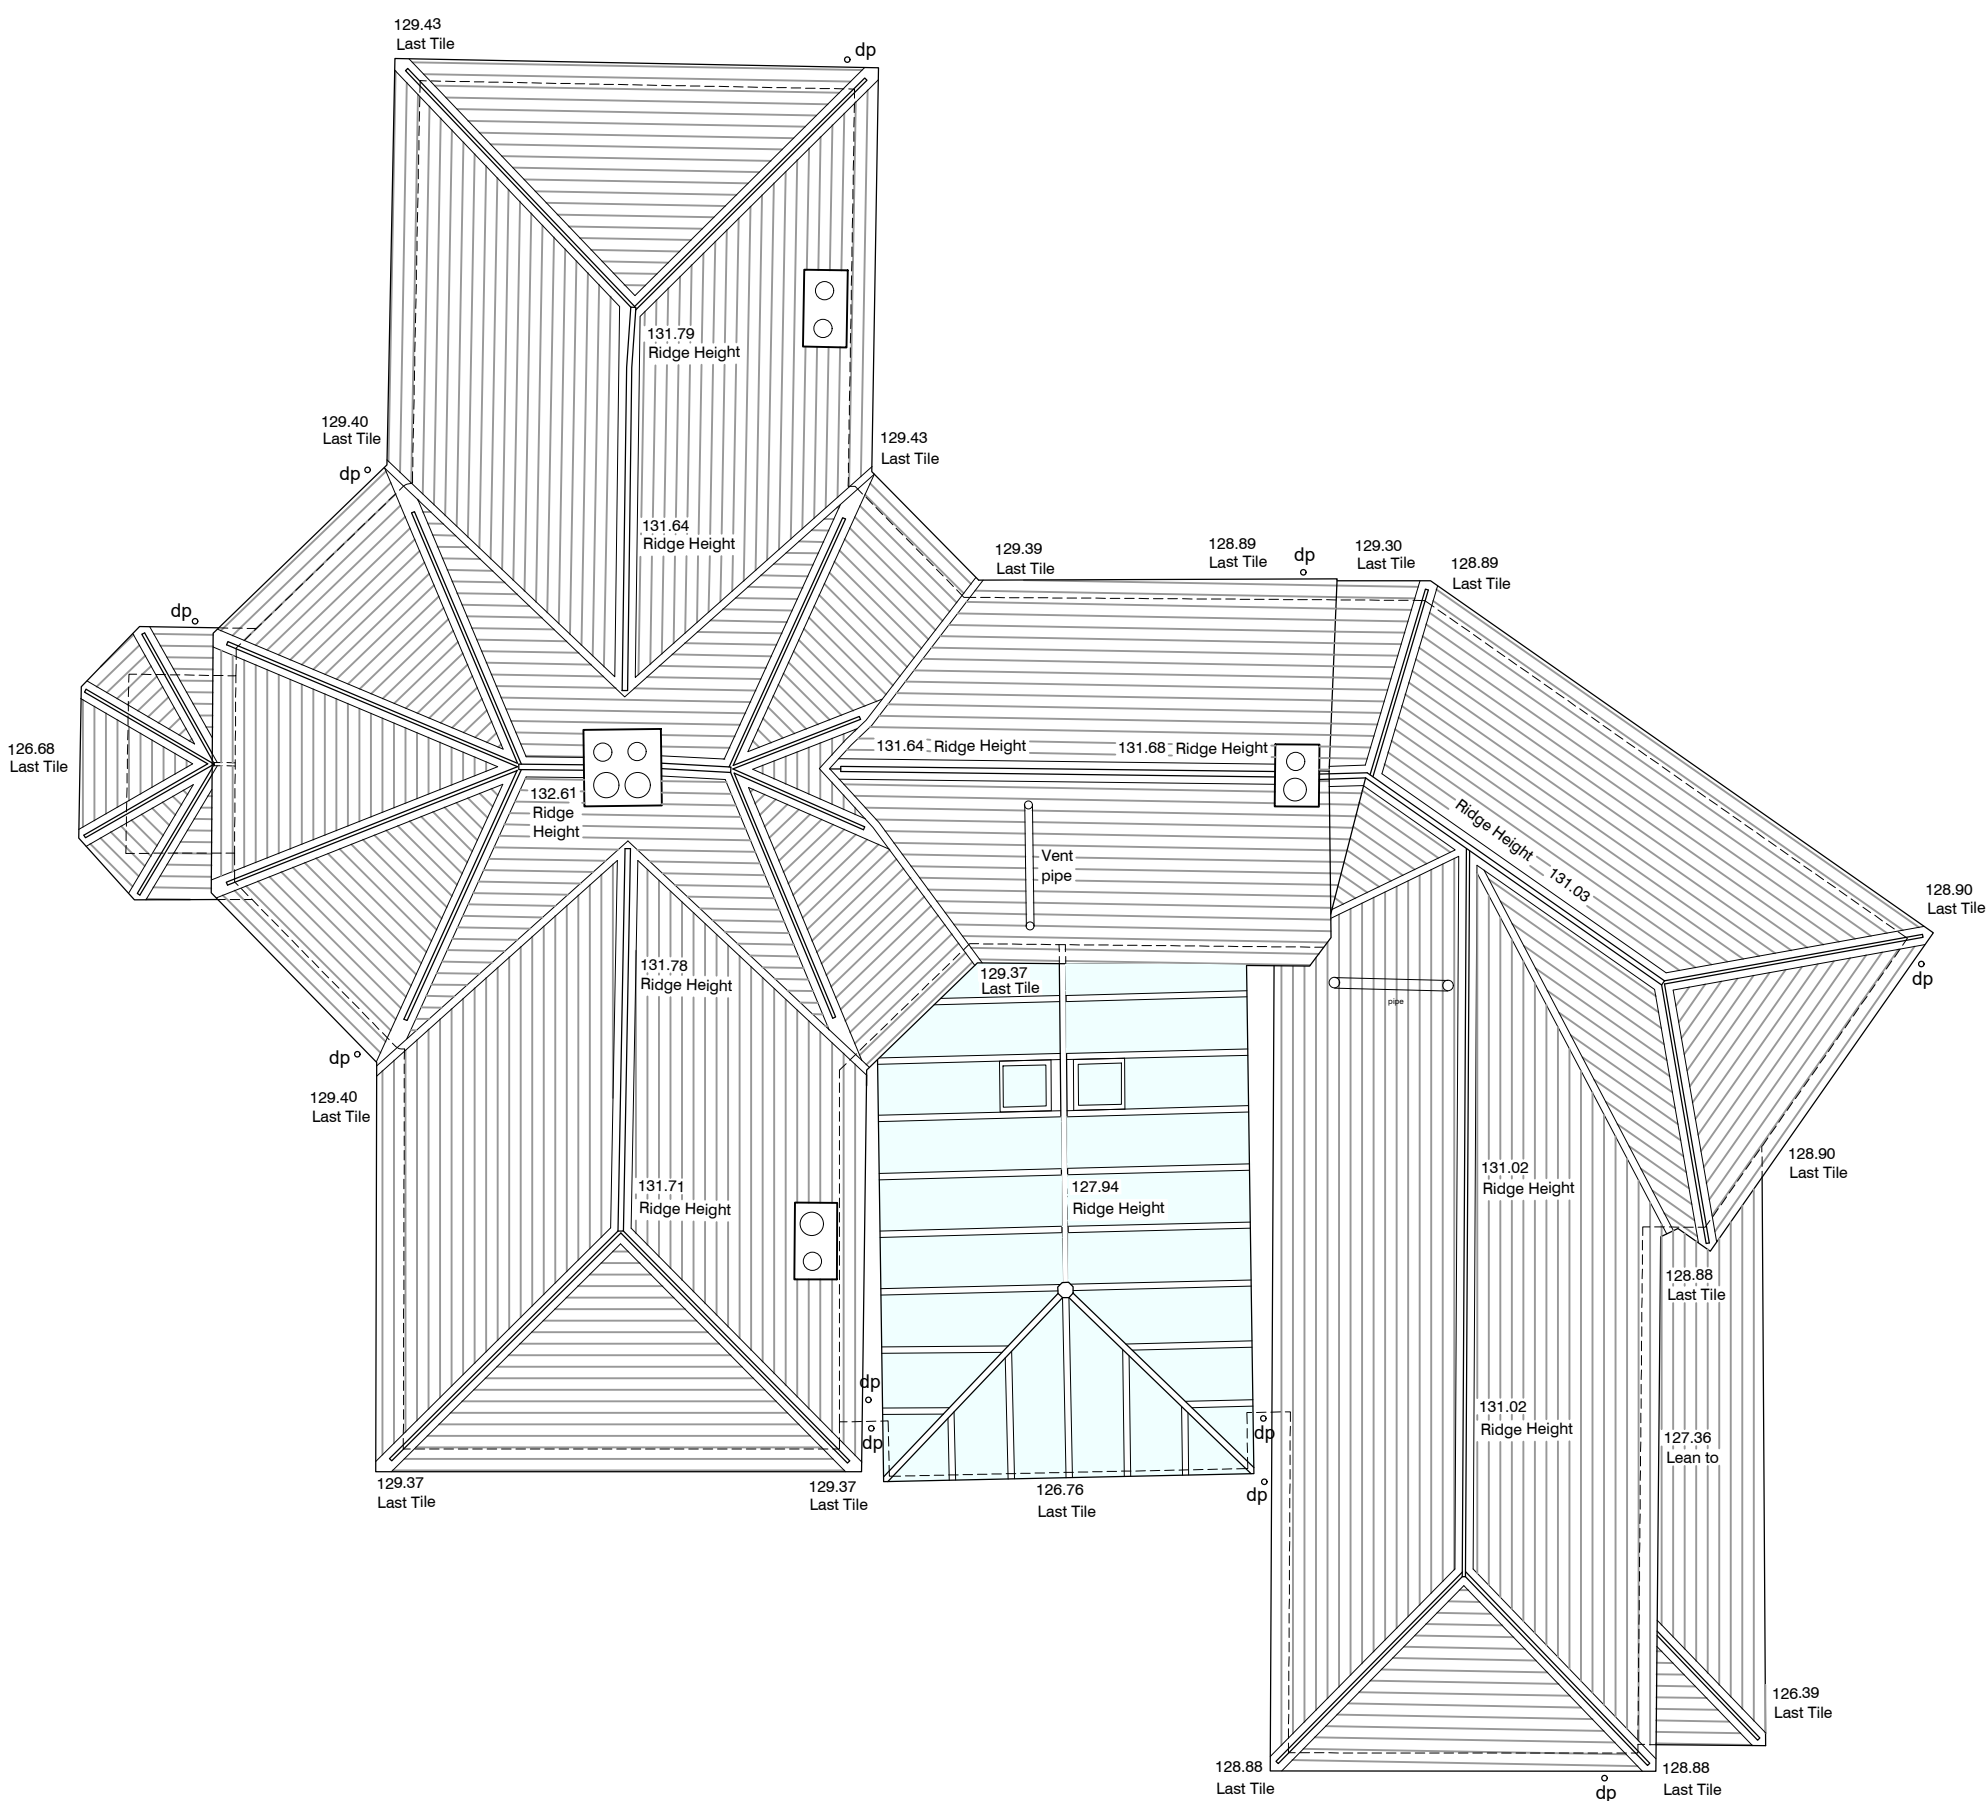


EXISTING ROOF PLAN
Scale 1:100

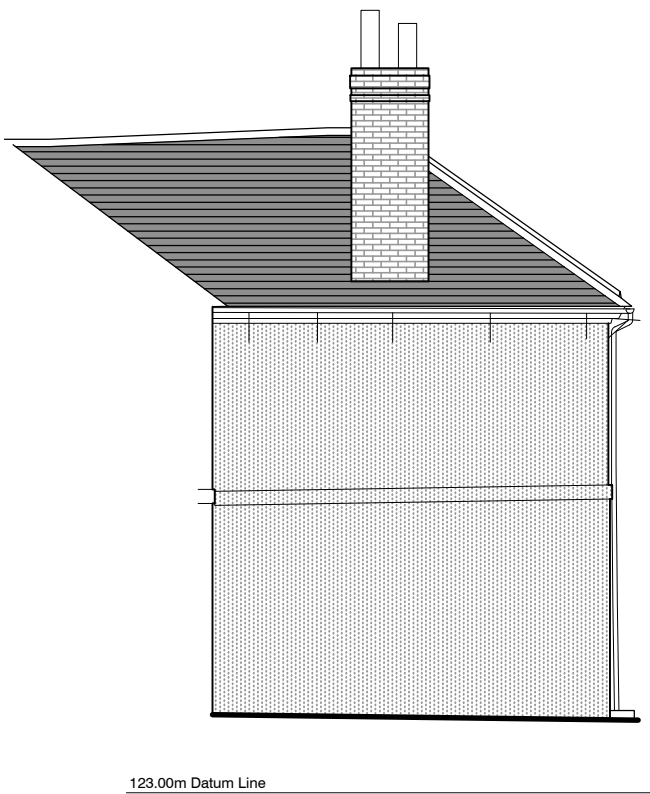


EXISTING SIDE ELEVATION (north-west 3)
Scale 1:100





EXISTING SIDE ELEVATION (south-east)
Scale 1:100

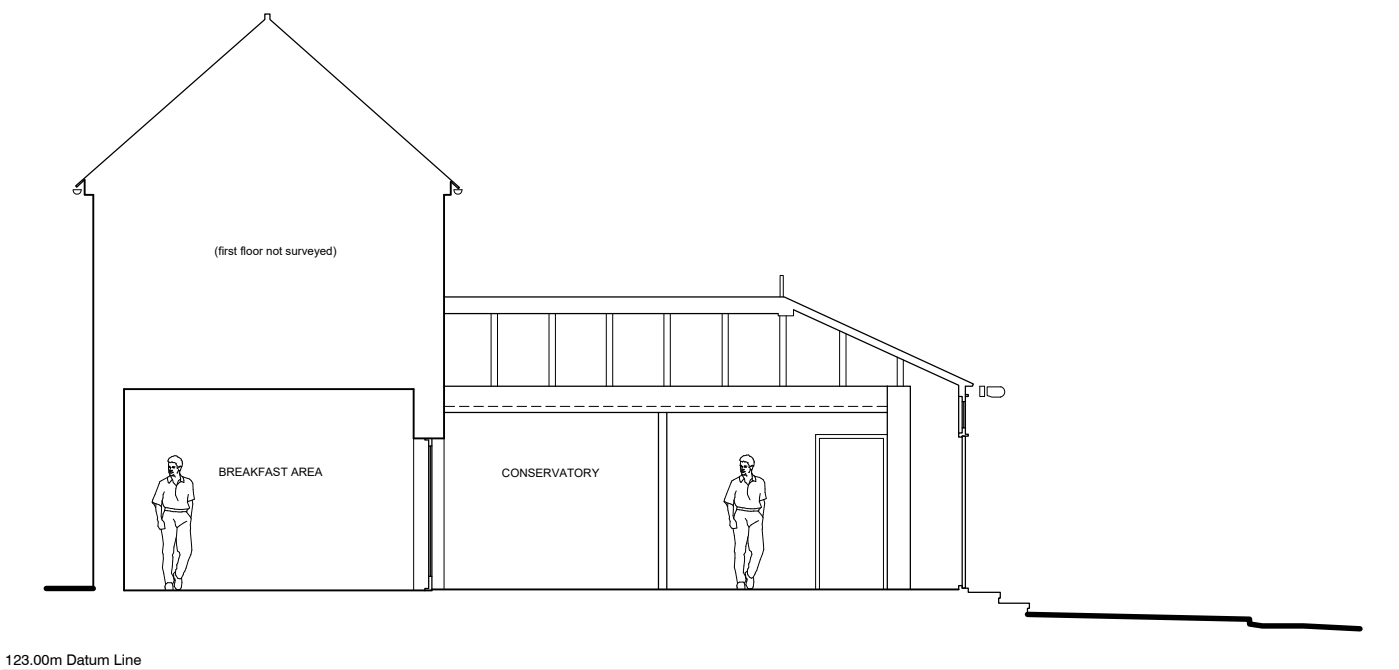

EXISTING SECTION A - A
Scale 1:100

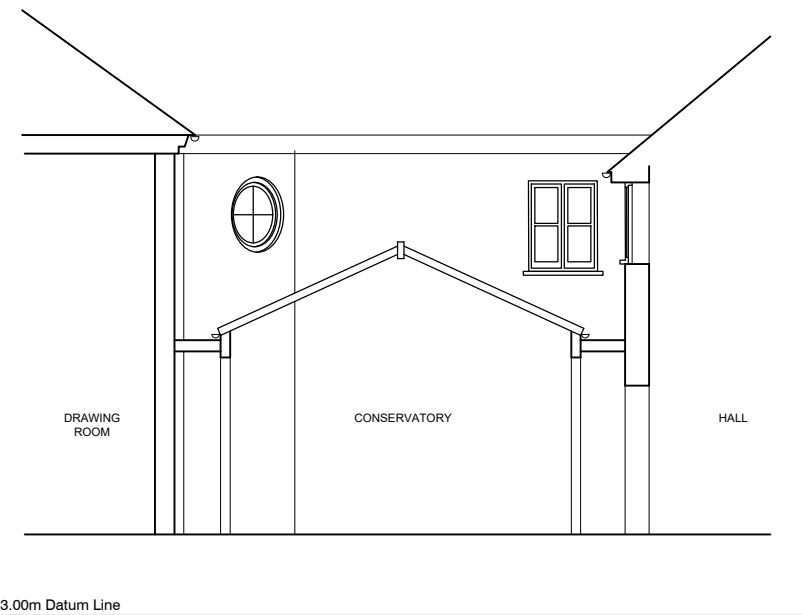

EXISTING SECTION B - B
Scale 1:100

  

JOB TITLE		DRAWING NUMBER			REV	
Replacement Conservatory With New Infill Extension at Manor Farm, Ramsbury, Wiltshire, SN8 2RG		Manor Farm - Existing - 02				
		REVISIONS				
For Mr and Mrs Mitchell						
DRAWING TITLE		SCALE	DATE	DRAWN BY	PAPER SIZE	JOB No.
Existing Elevations, Roof Plan and Section A - A and B - B		As Indicated	March 26	AJA	A1	1696



Ground Floor
6 Pelhams Court
Marlborough
Wiltshire SN8 2AG

T. 01672 518 278
E. info@tuttlearchserv.co.uk
f [facebook.com/tuttlearchserv](https://www.facebook.com/tuttlearchserv)
W. tuttlearchserv.co.uk