

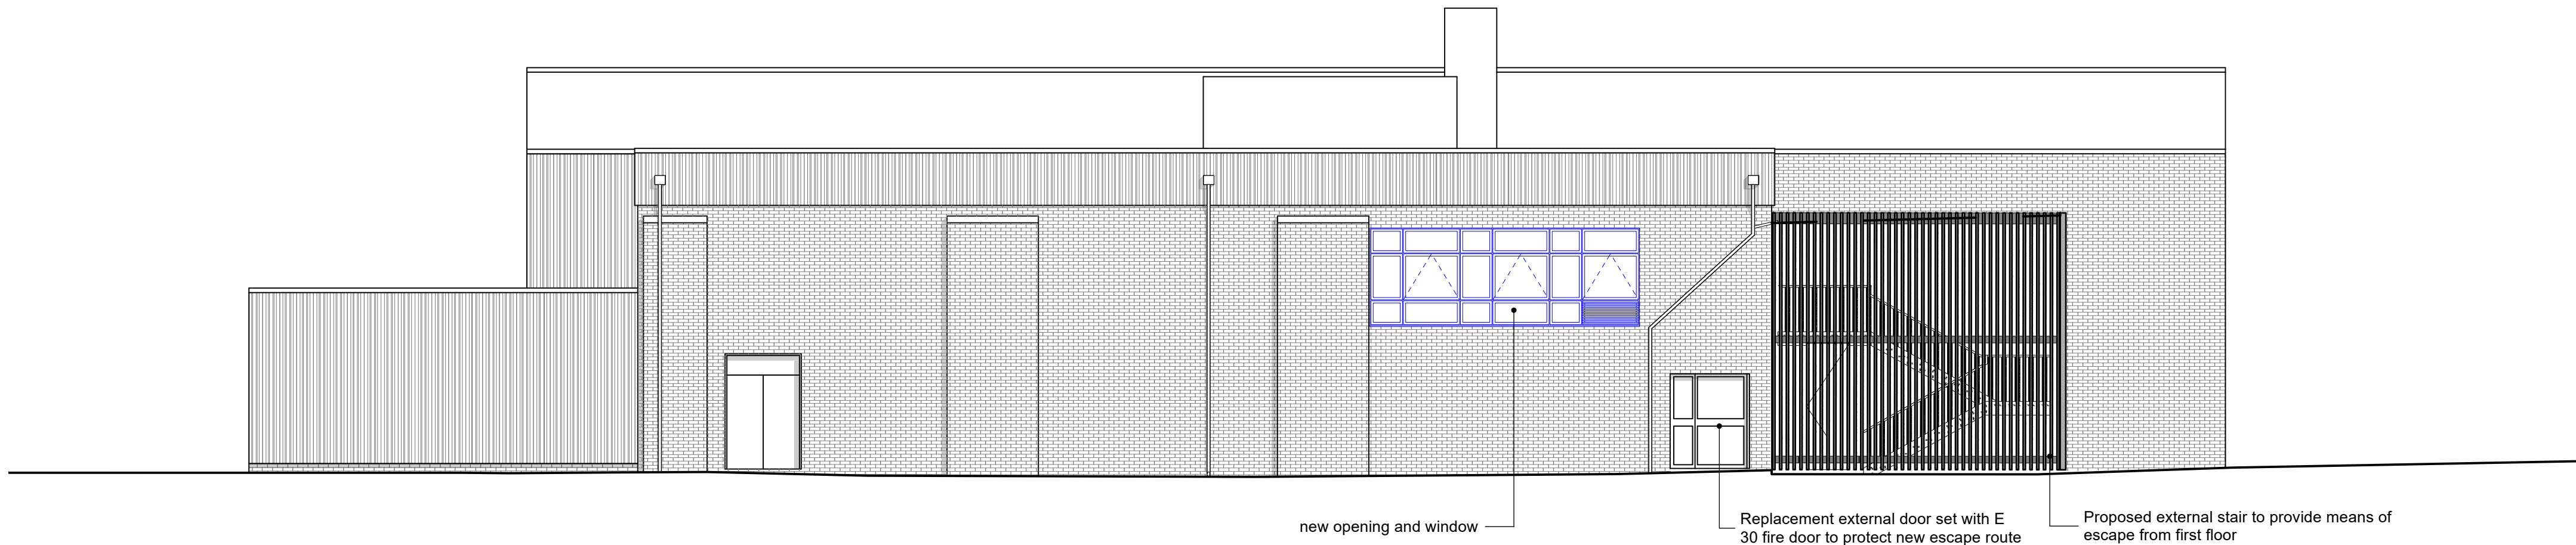


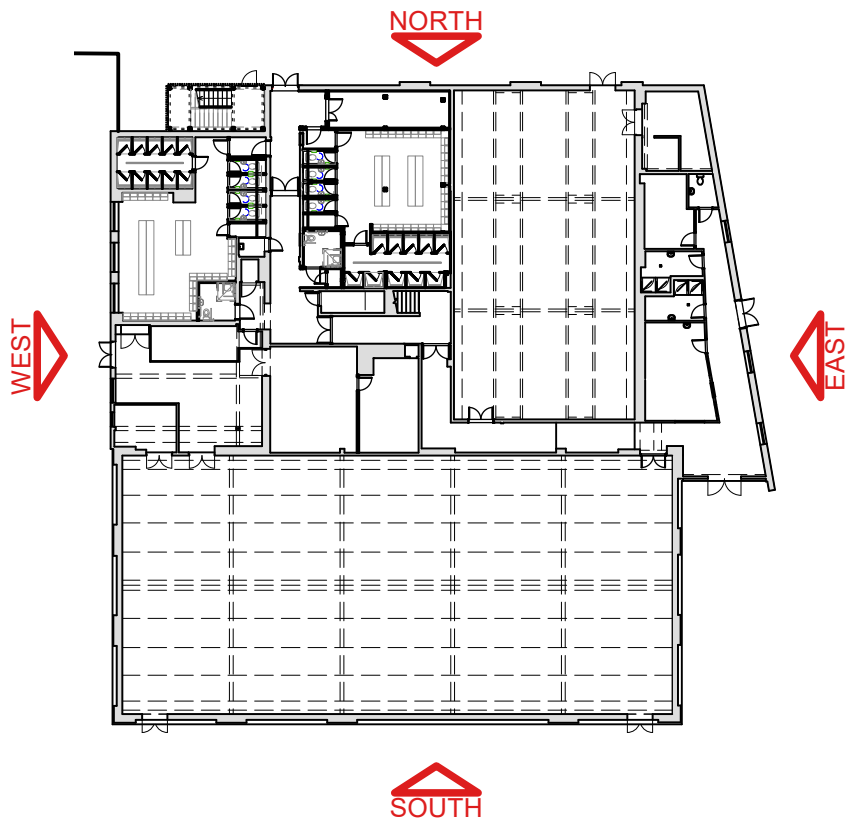

1 **Proposed North Elevation**
Scale: 1:100

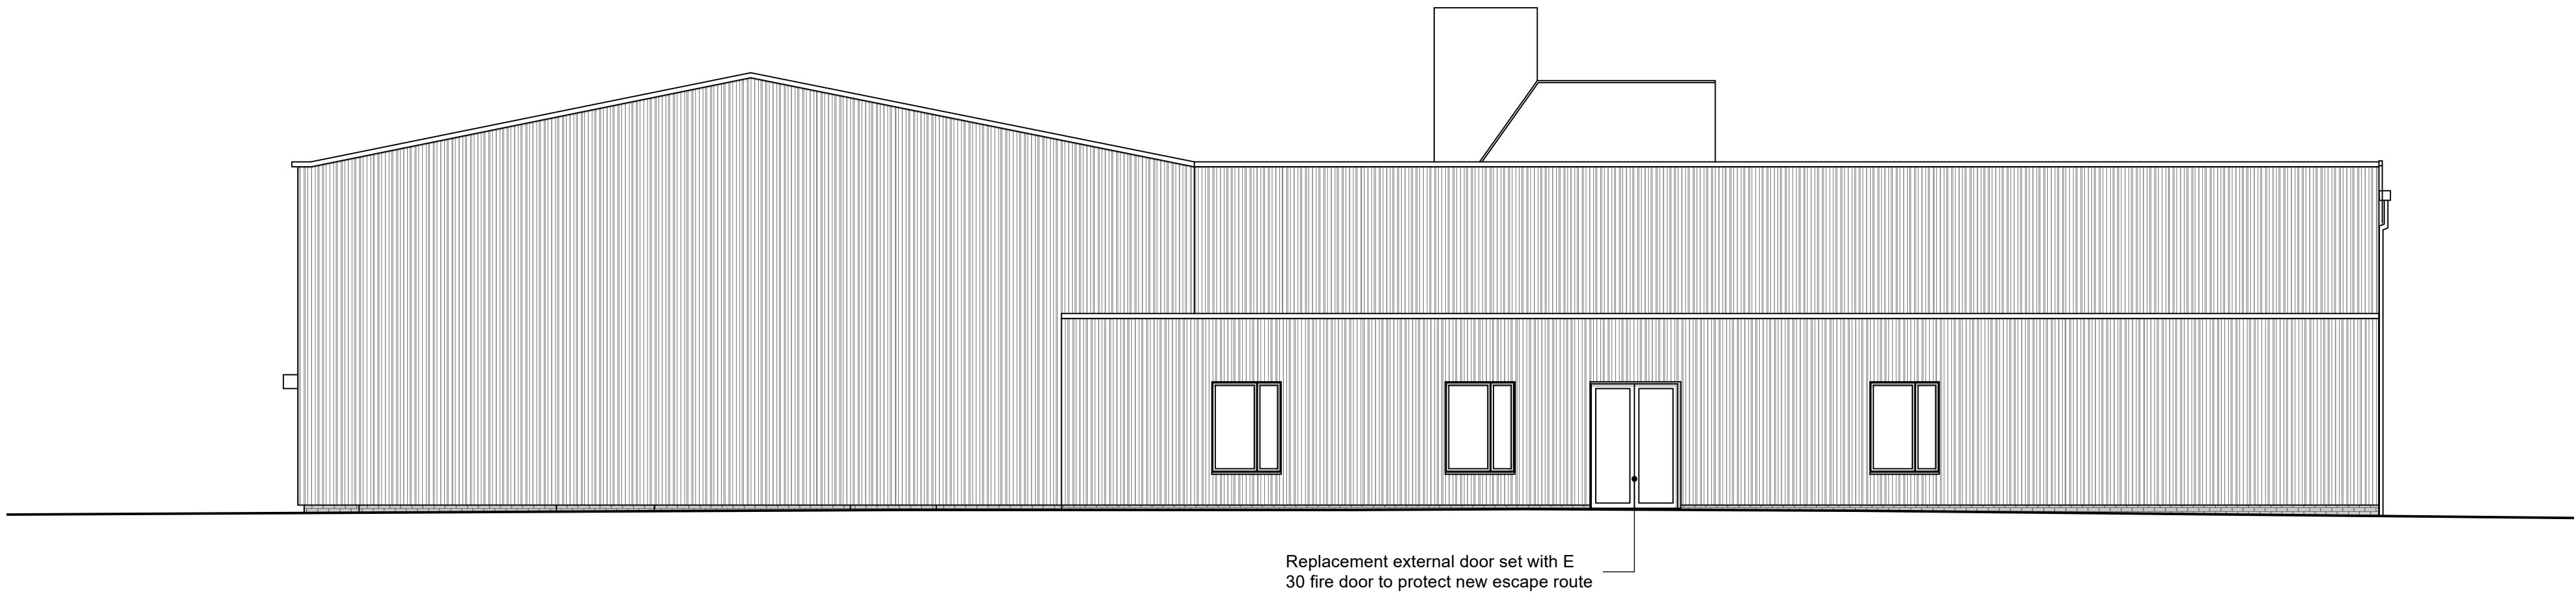

2 **Proposed East Elevation**
Scale: 1:100