

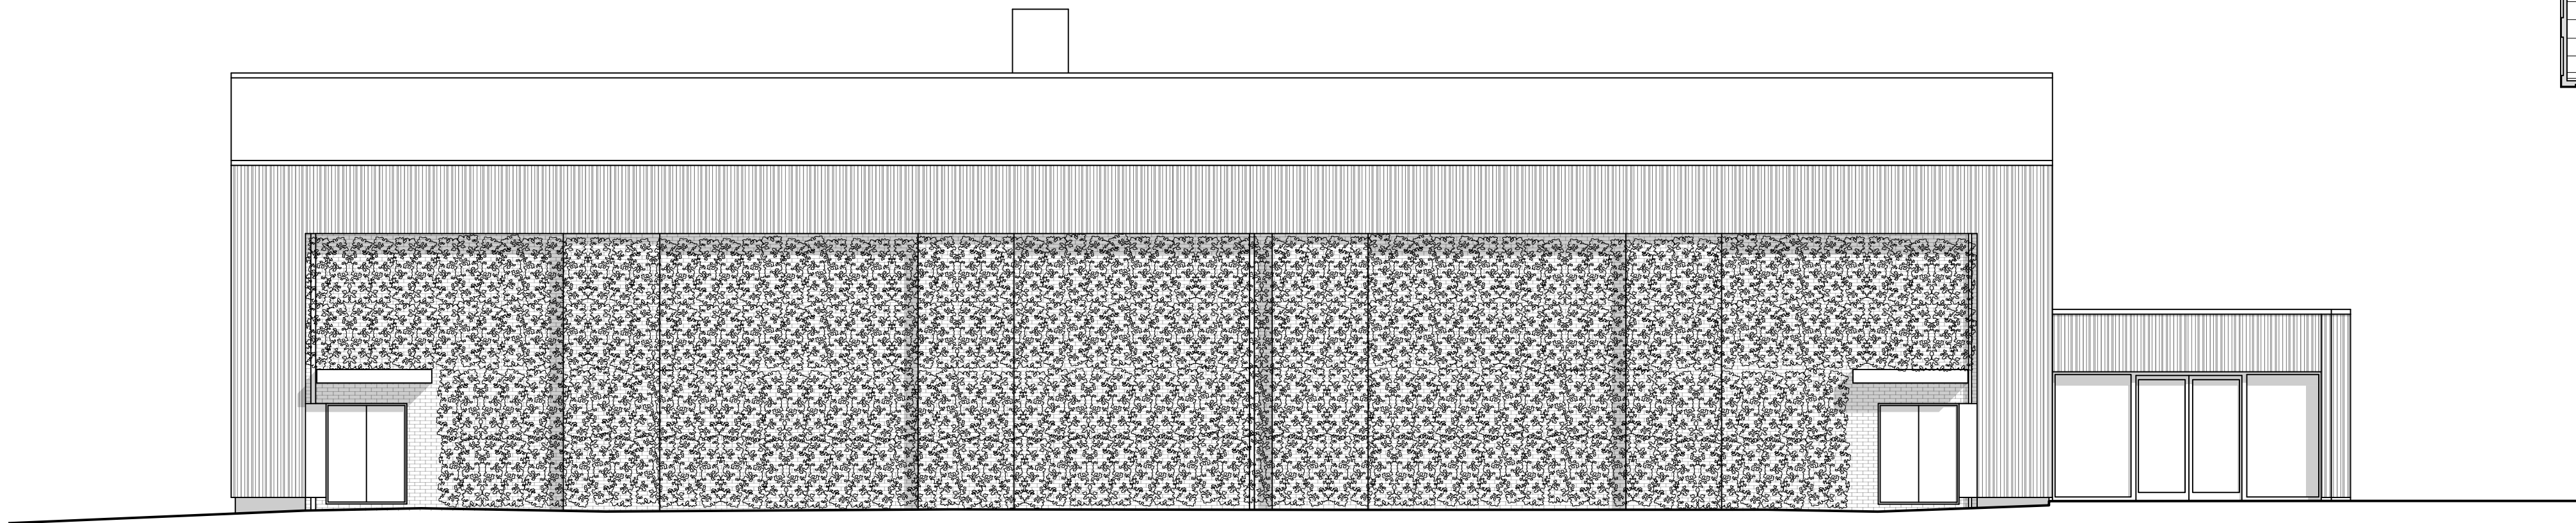


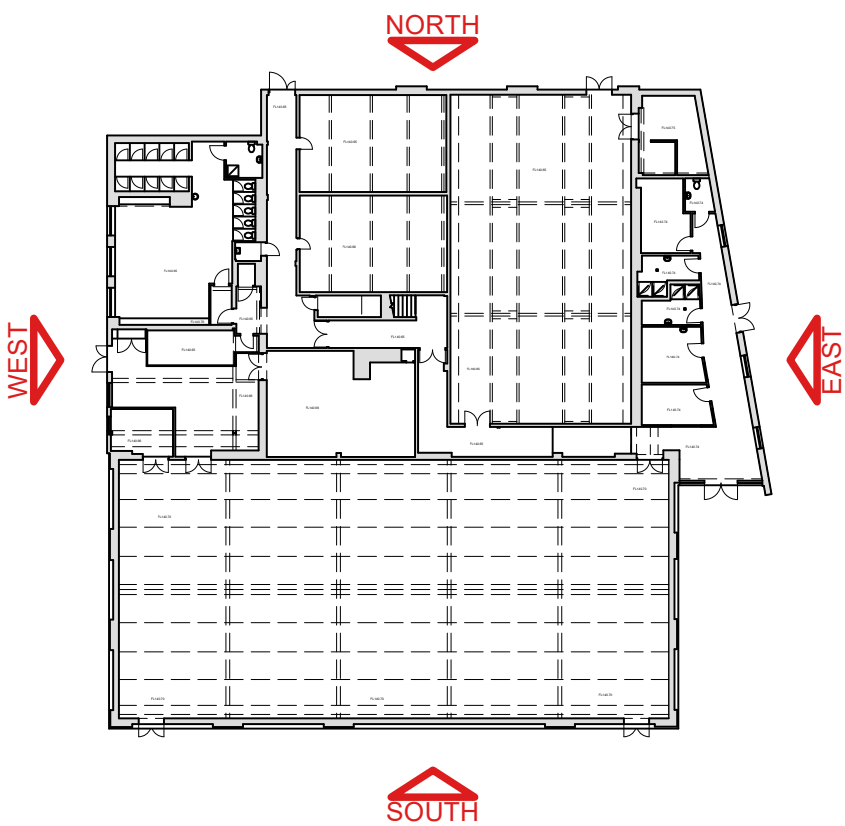

1 Existing South Elevation
Scale: 1:100

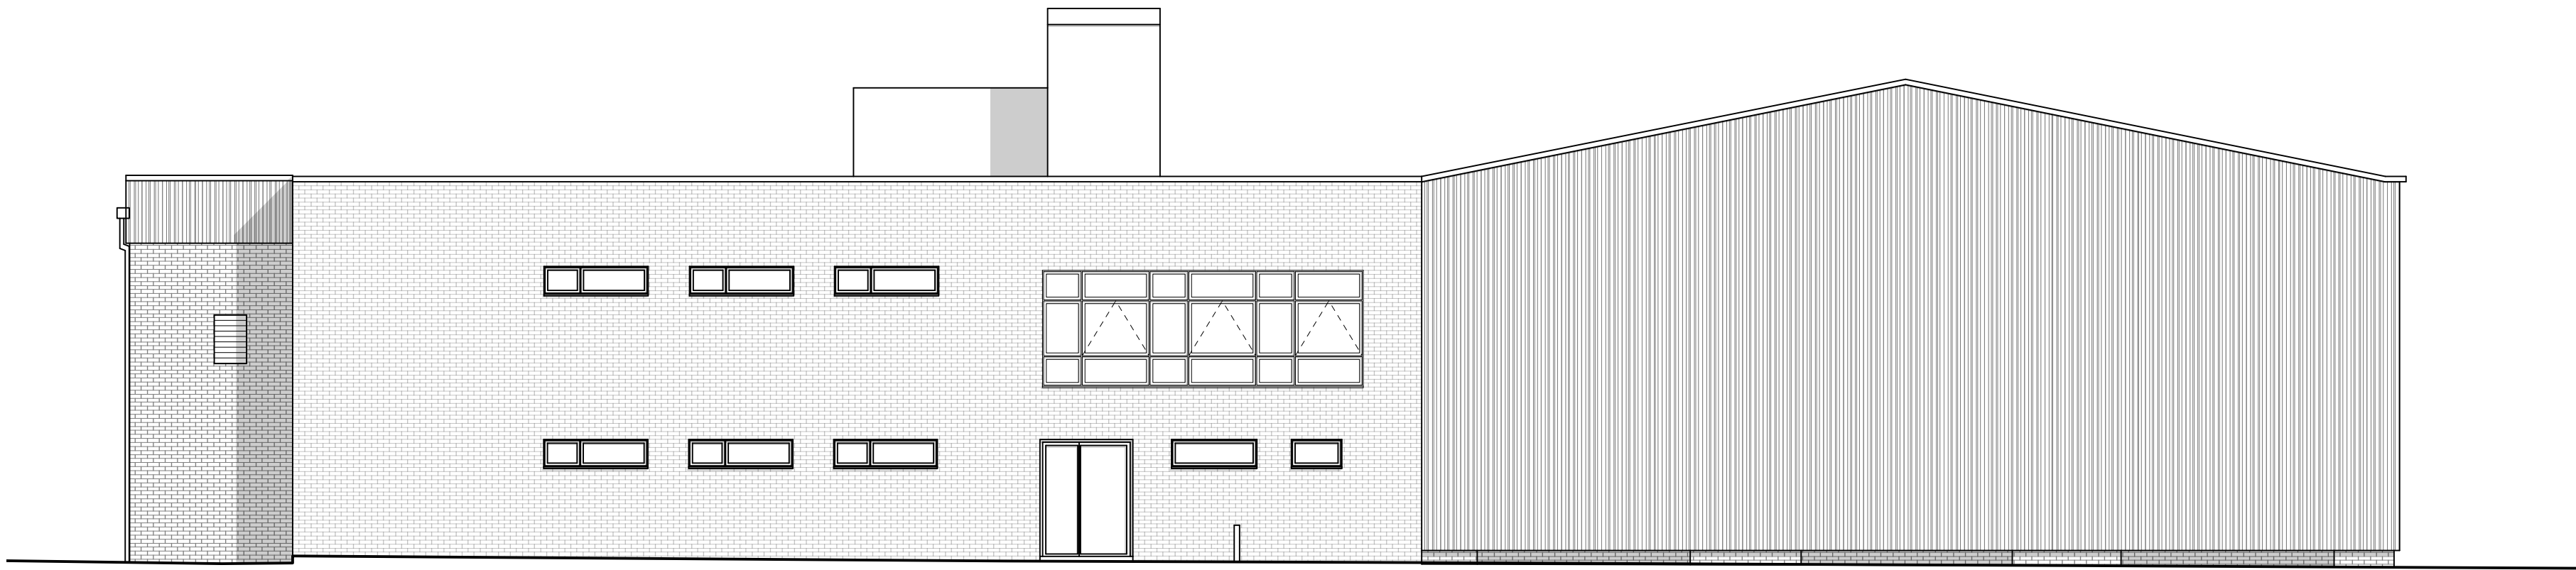

2 Existing West Elevation
Scale: 1:100