



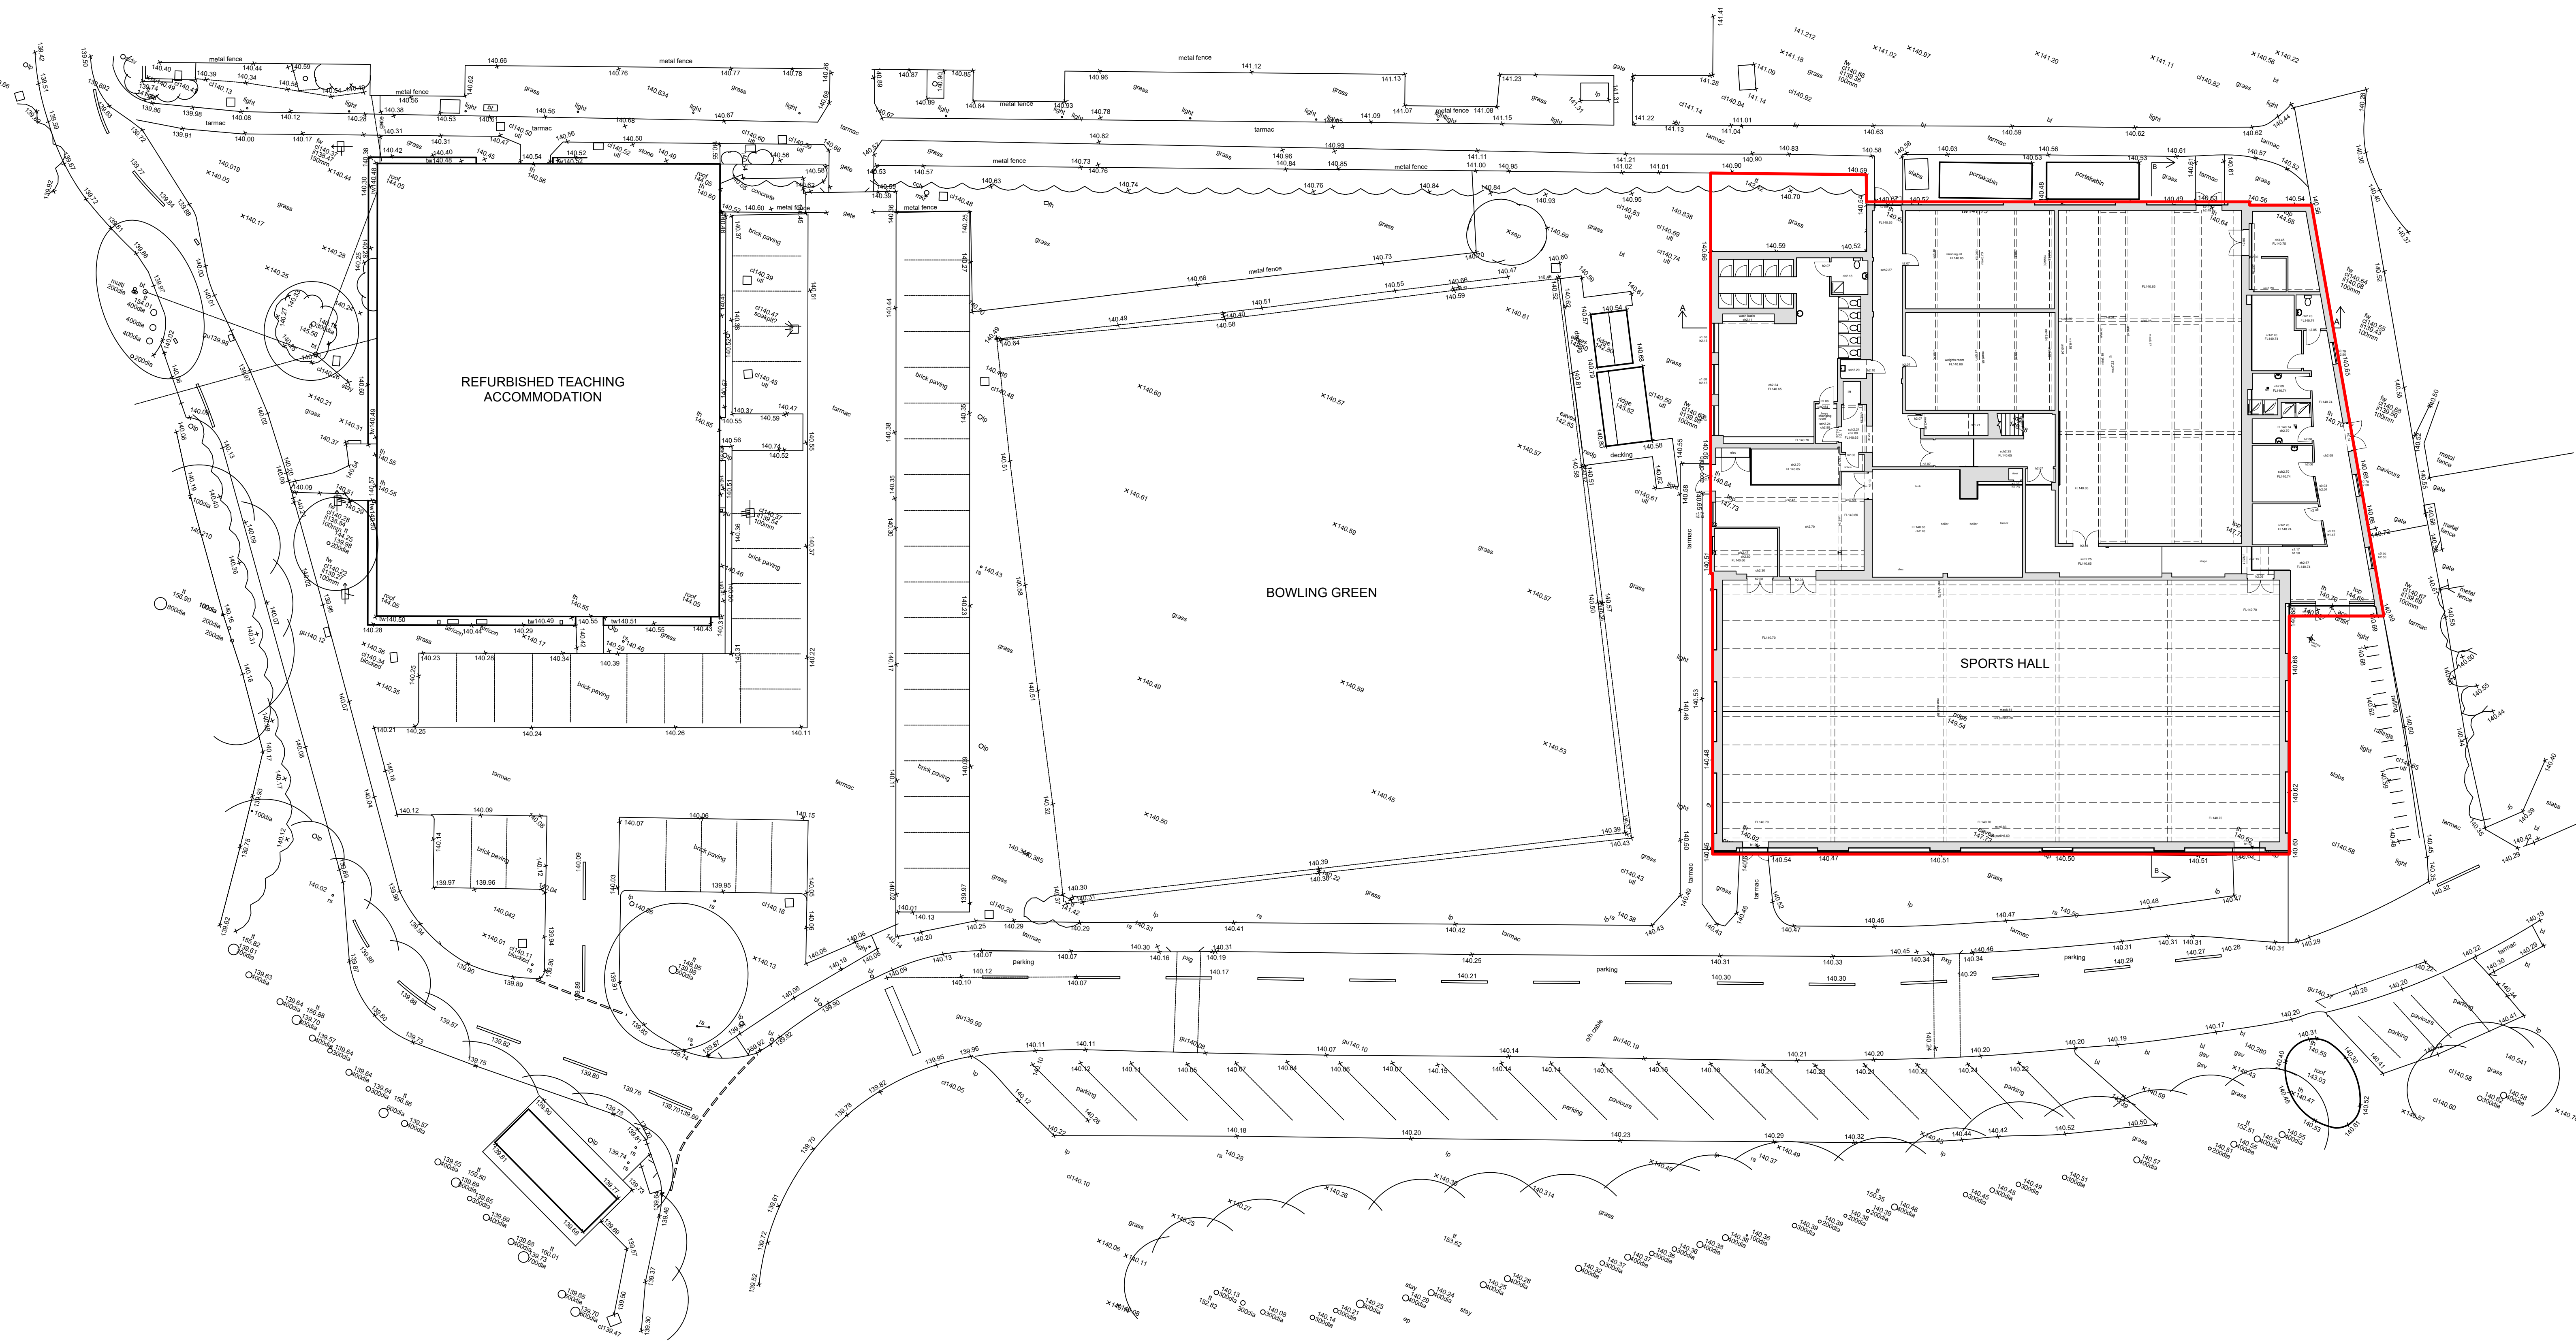

Footprint Architects Ltd  
The South Suite, Third Floor, Helting House  
35 Richmond Hill, Bournemouth, BH2 6HT  
01202 818966  
hello@footprintarchitects.co.uk  
www.footprintarchitects.co.uk

1:200 @ A1

 

Notes: Unless otherwise stated, this drawing is for information only. Do not scale, unless for planning purposes. Use figured dimensions only. Check all dimensions on site and advise of any discrepancies before commencing work on site. Copyright Footprint Architects Ltd.

| #   | Date       | Revision                             | Note |
|-----|------------|--------------------------------------|------|
| P01 | 22/07/2026 | Lawful Development Certificate Issue |      |

Wellington Academy Sports Hall | Tidworth  
Created: January 2026

| Existing Site Plan                                                 | Project Ref: 7432    | 1:100 @ A1 |
|--------------------------------------------------------------------|----------------------|------------|
| Drawing No: Project - Origin - Zone - Level - Type - Role - Number | Status:              | Rev:       |
| 7432 - FTPT - EA - 01 - DR - A 08-0002                             | S2 - For Information | P01        |