



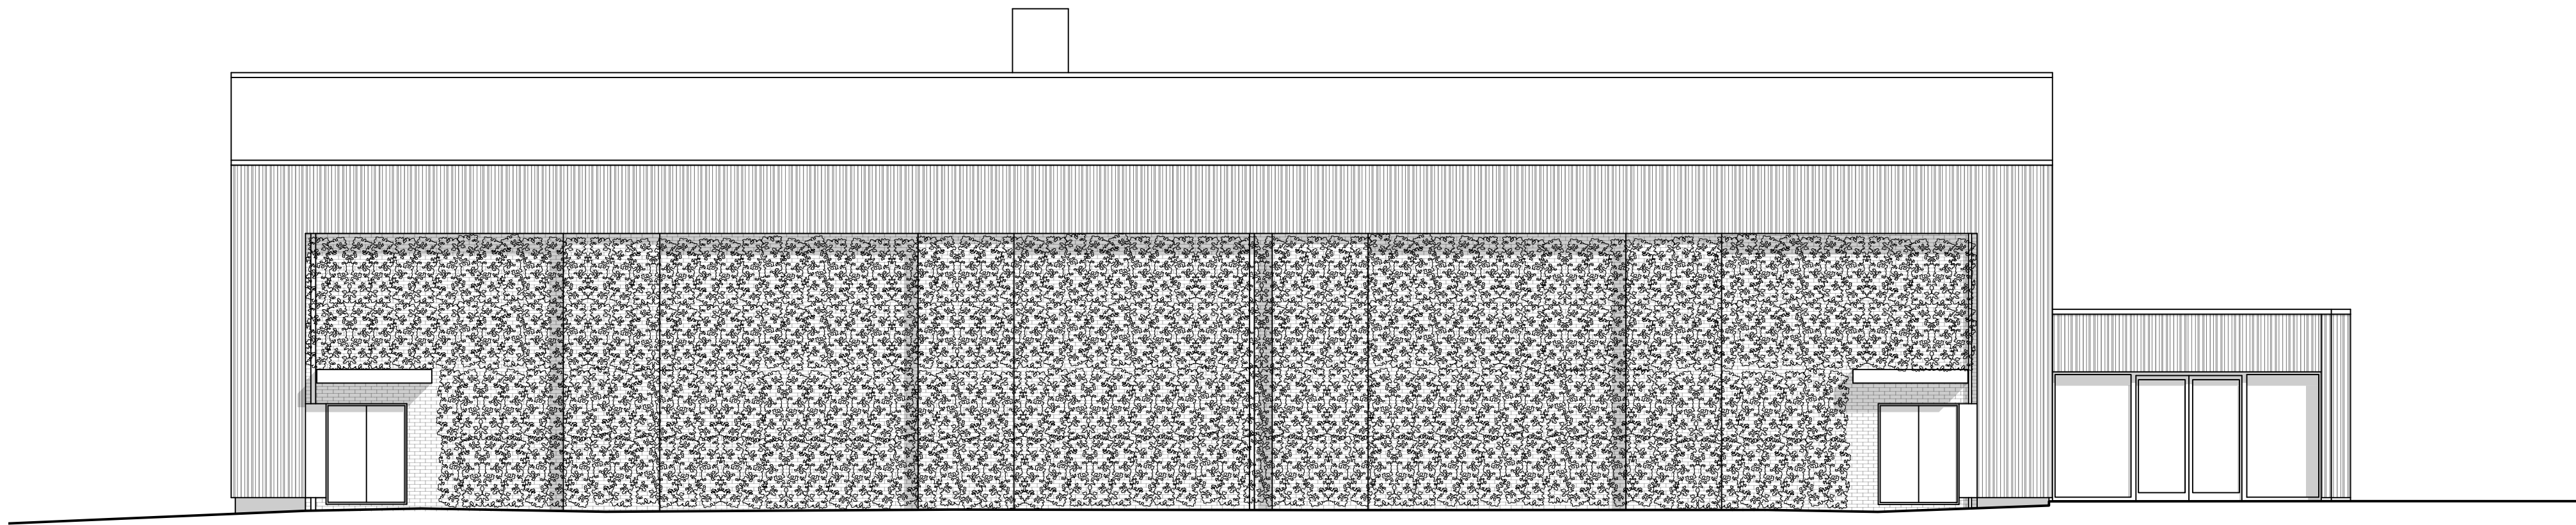

1 Existing South Elevation (no change)
Scale: 1:100

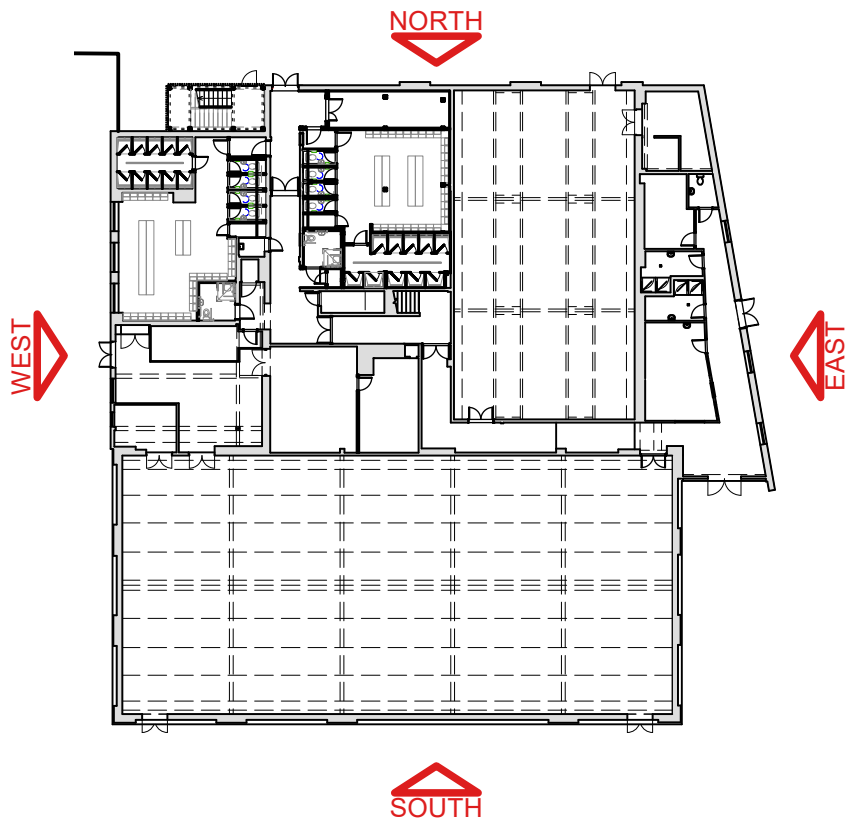

2 Proposed West Elevation
Scale: 1:100