






Front Elevation - EXISTING
Scale in meters (m)

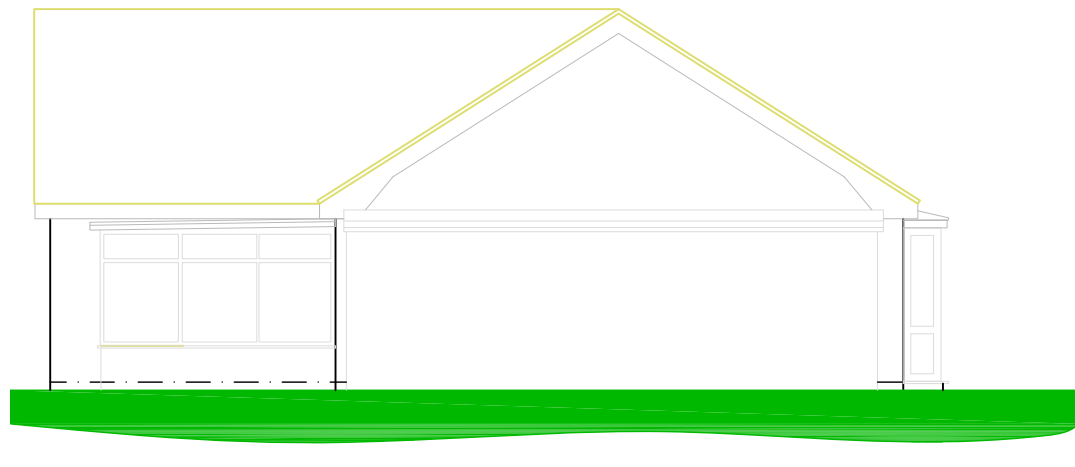

LH Elevation - EXISTING
Scale in meters (m)

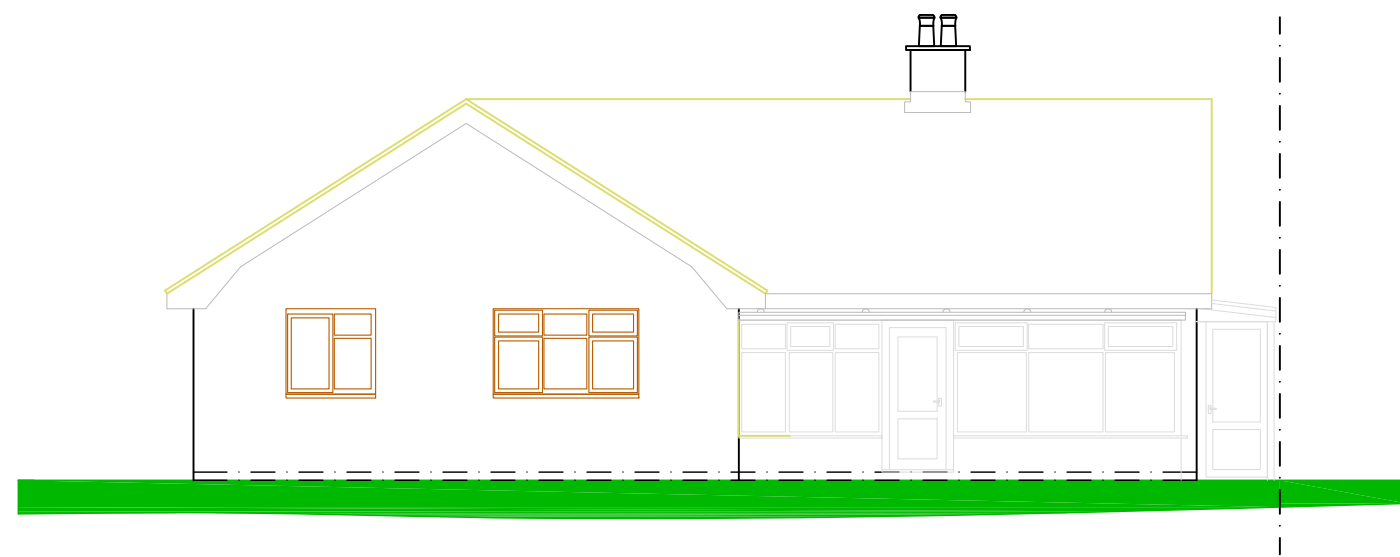


Rear Elevation - EXISTING
Scale in meters (m)

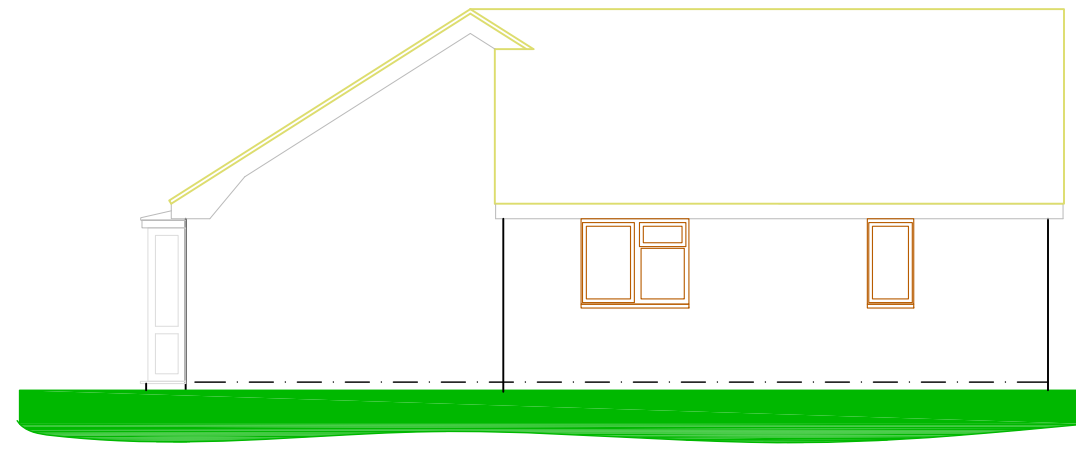


RH Elevation - EXISTING
Scale in meters (m)




Front Elevation - PROPOSED
Scale in meters (m)

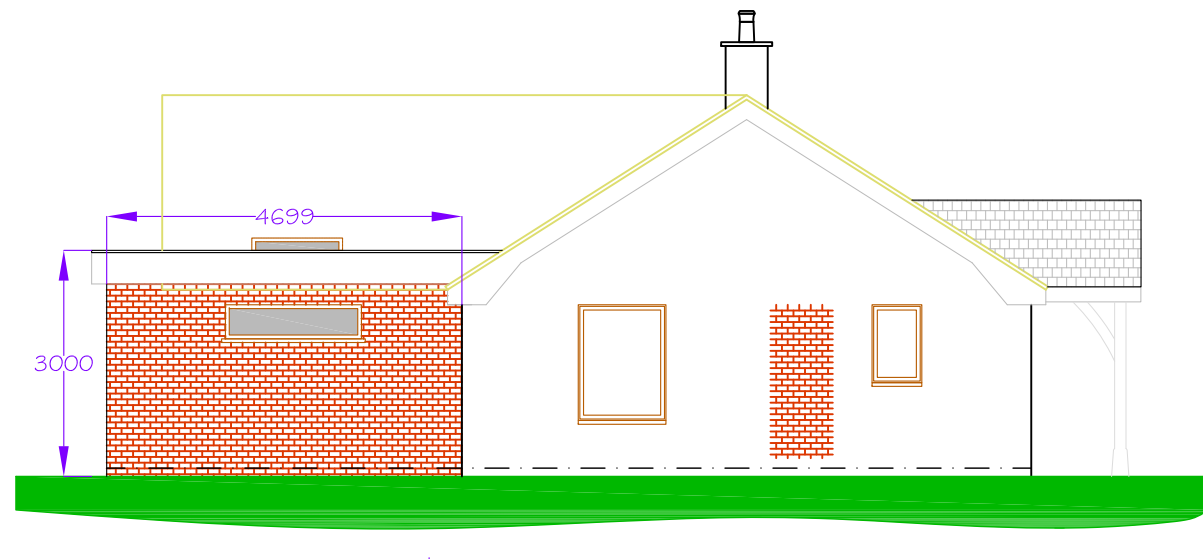


LH Elevation - PROPOSED
Scale in meters (m)

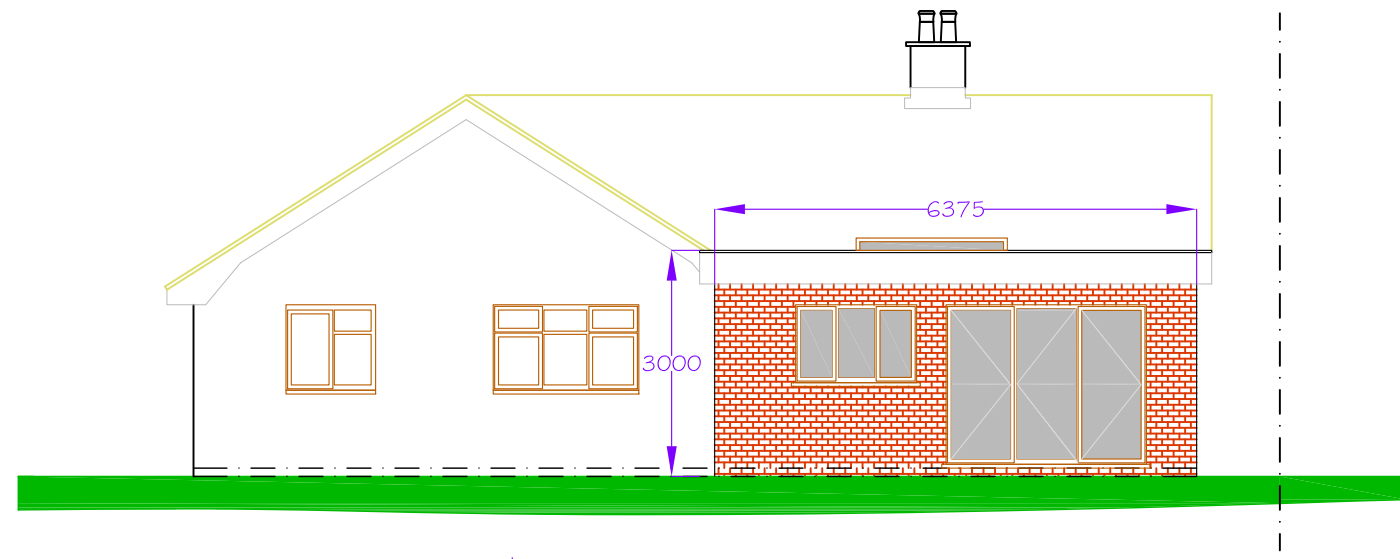


Rear Elevation - PROPOSED
Scale in meters (m)

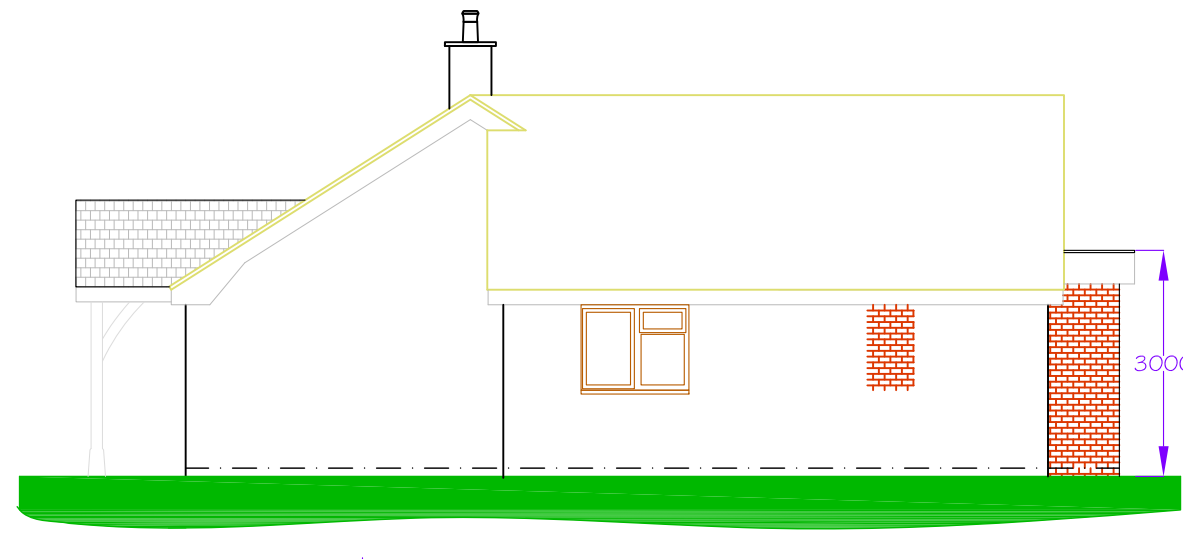


RH Elevation - PROPOSED
Scale in meters (m)

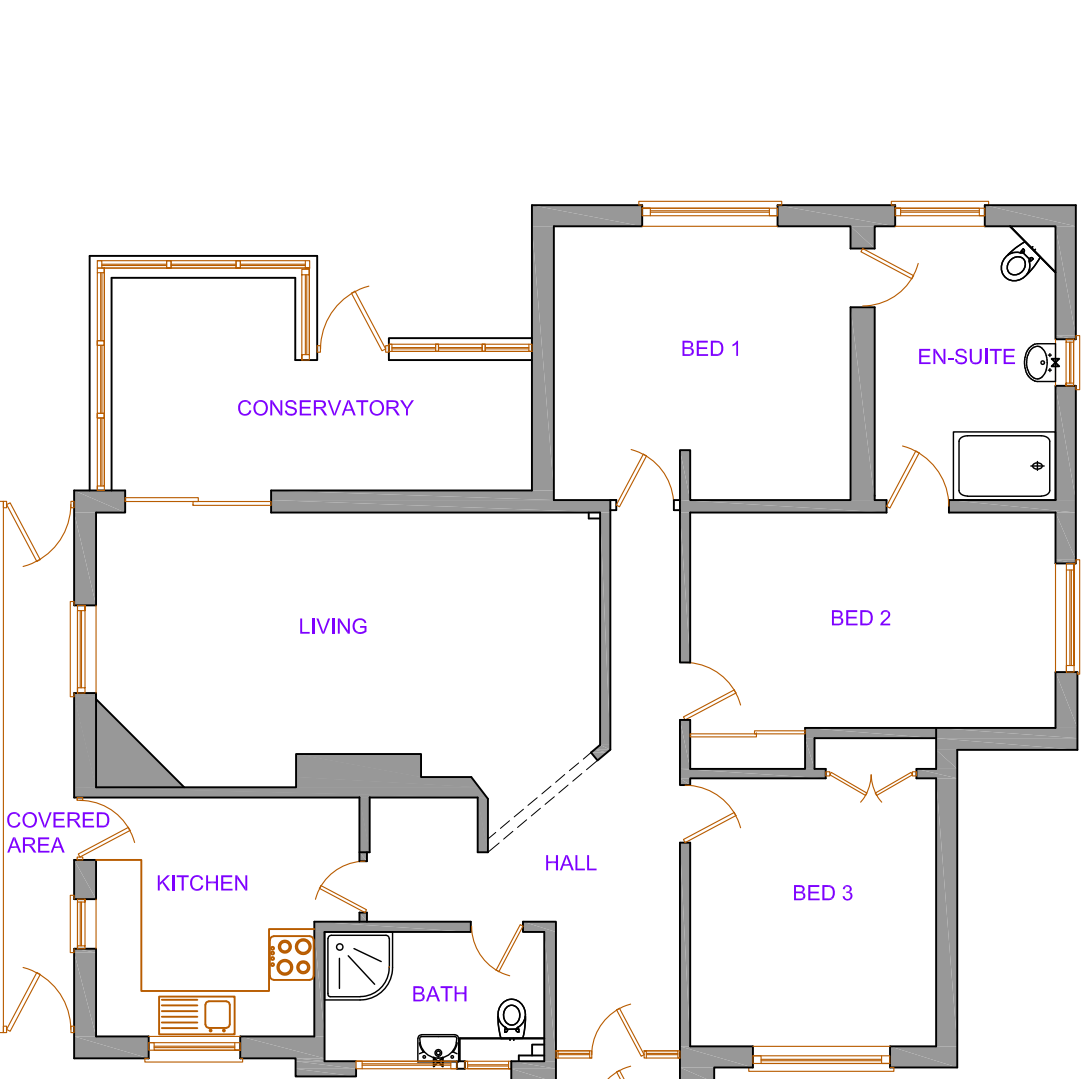


Ground Floor Plan - EXISTING
Scale in meters (m)

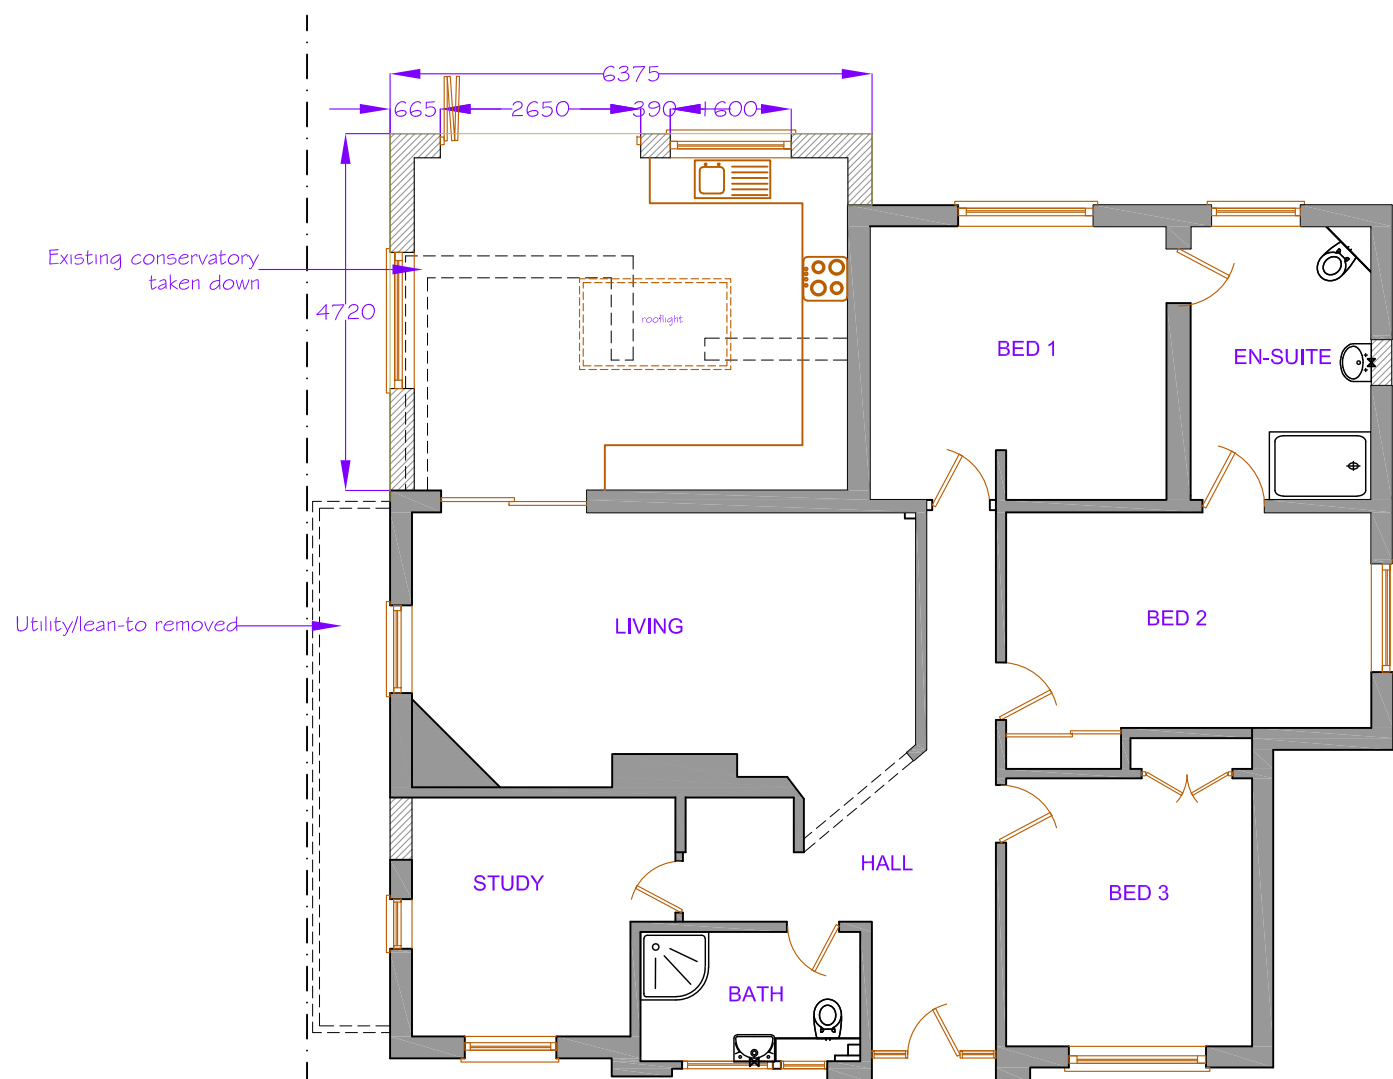


Ground Floor Plan - PROPOSED
Scale in meters (m)

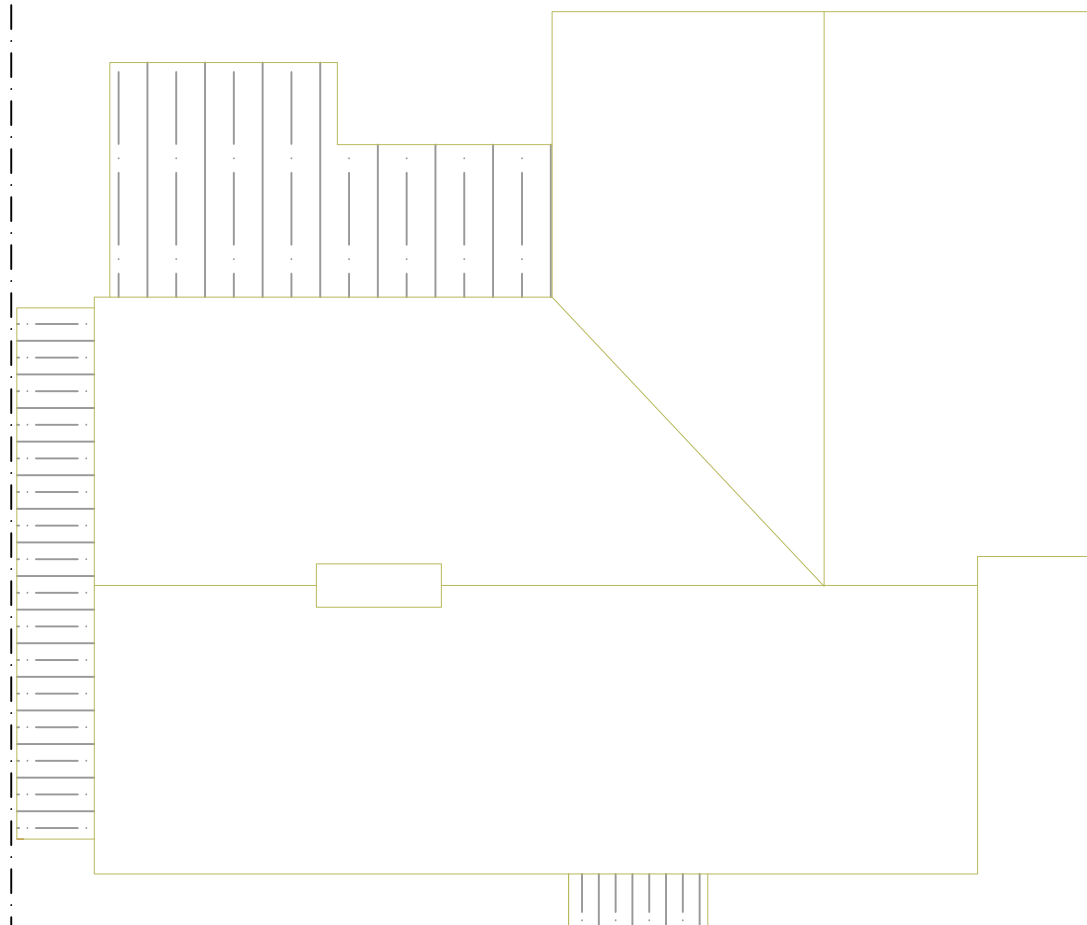


Roof Plan - EXISTING
Scale in meters (m)

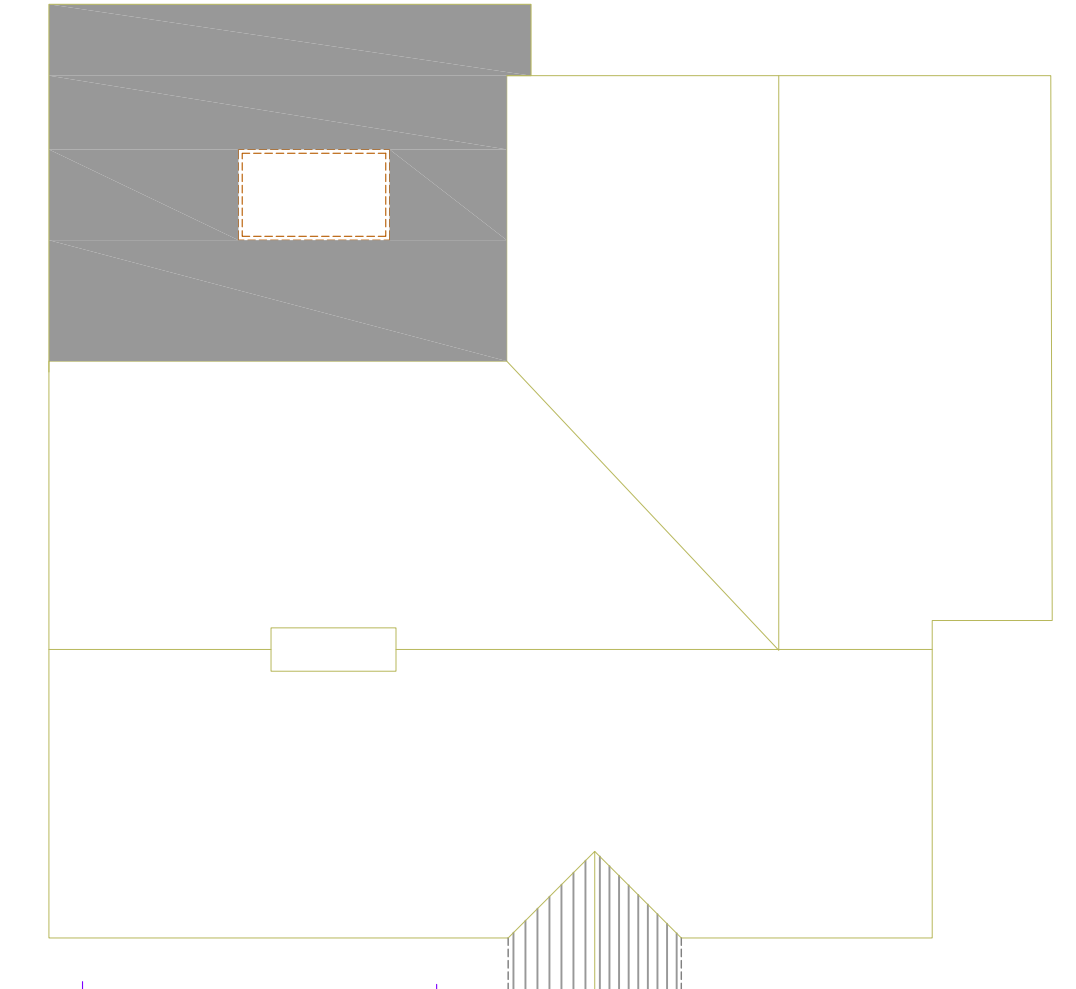


Roof Plan - PROPOSED
Scale in meters (m)

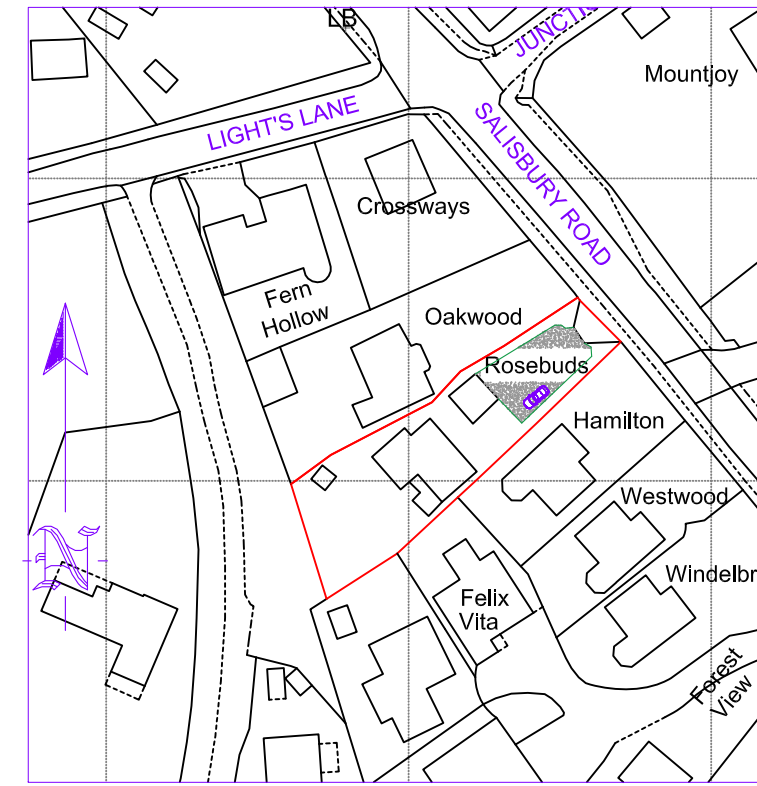

LOCATION PLAN 1:1250
Scale in meters (m)

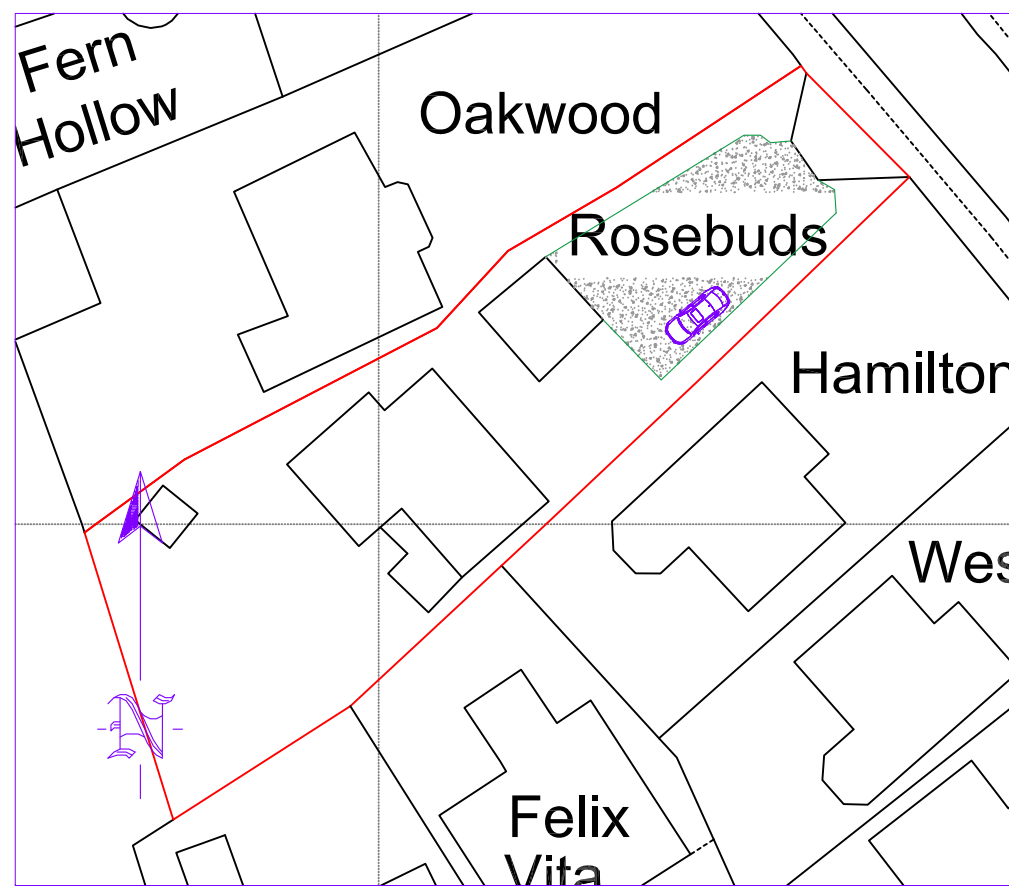

BLOCK PLAN EXISTING 1:500
Scale in meters (m)

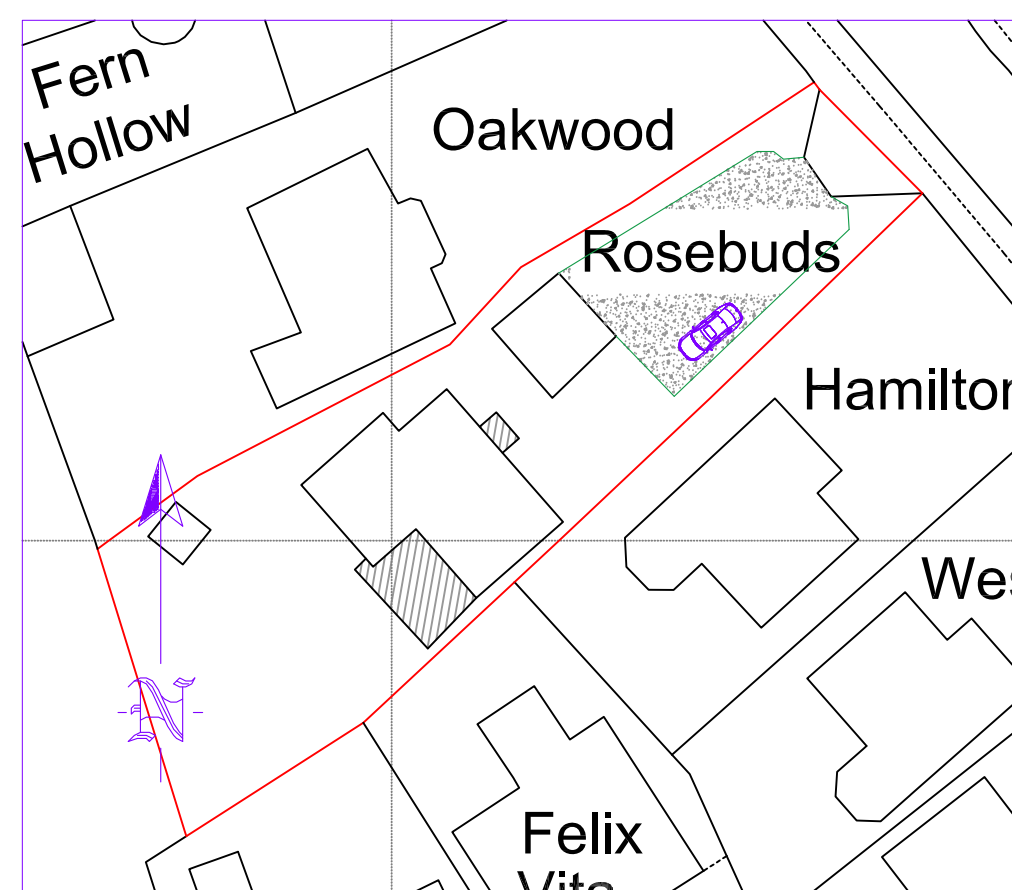

BLOCK PLAN PROPOSED 1:500
Scale in meters (m)

Rev	Date	Amendment
REVISIONS		
Castlemore Ltd Chartered Building Surveyors		
8 Burford Close, Christchurch, Dorset, BH23 2QF Tel: 01202 486666 Email: admin@castlemoreltd.co.uk		
Client Mr M Kenward		
Site Address: Rosebuds, Southampton Road, Alderbury SP5 3AF		
Project Rear extension and porch		
Drawing Title EXISTING AND PROPOSED PLANS AND ELEVATIONS SITE PLAN LOCATION PLAN		
Drawing No. 3139-01		Revision: -
Drawn I.j.b.	Date 06/07/2026	Scale 1:100 1:1250 1:500 (A1)