



Kimberley Architecture

Kington St Michael, Wiltshire
info@kimberleyarchitecture.co.uk
www.kimberleyarchitecture.co.uk

General notes

This document and its design content is copyright @. It shall be read in conjunction with all other associated project information including models, specifications, schedules and related consultants documents. Do not scale from documents. All dimensions to be checked on site. Immediately report any discrepancies, errors or omissions on this document to Kimberley Architecture in writing. If in doubt please ASK.

Revisions


Rev	Date	Description
-----	------	-------------

Client	Tom & Natasha
Project	Albion Cottage East Tytherton

Title	Proposed North & South Elevations
-------	-----------------------------------


Scale(s)	Project No.
1:100 / A3	2601
Purpose of Issue	Status
Planning	DRAFT

Drawing No.	Revision
2601-103	

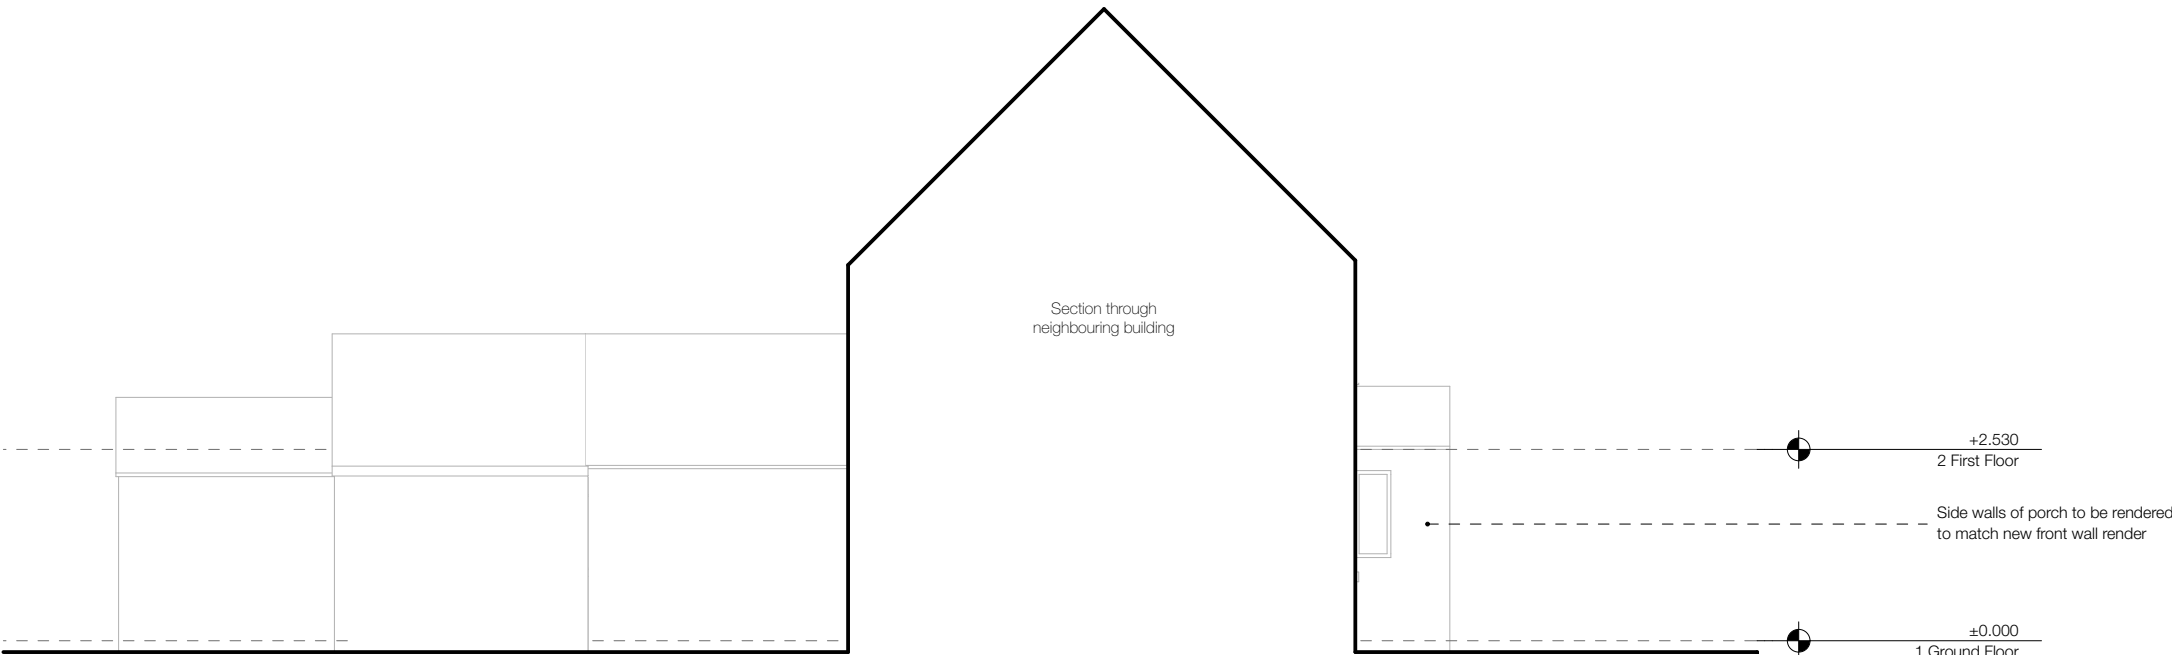

Proposed North Elevation

(As Existing)

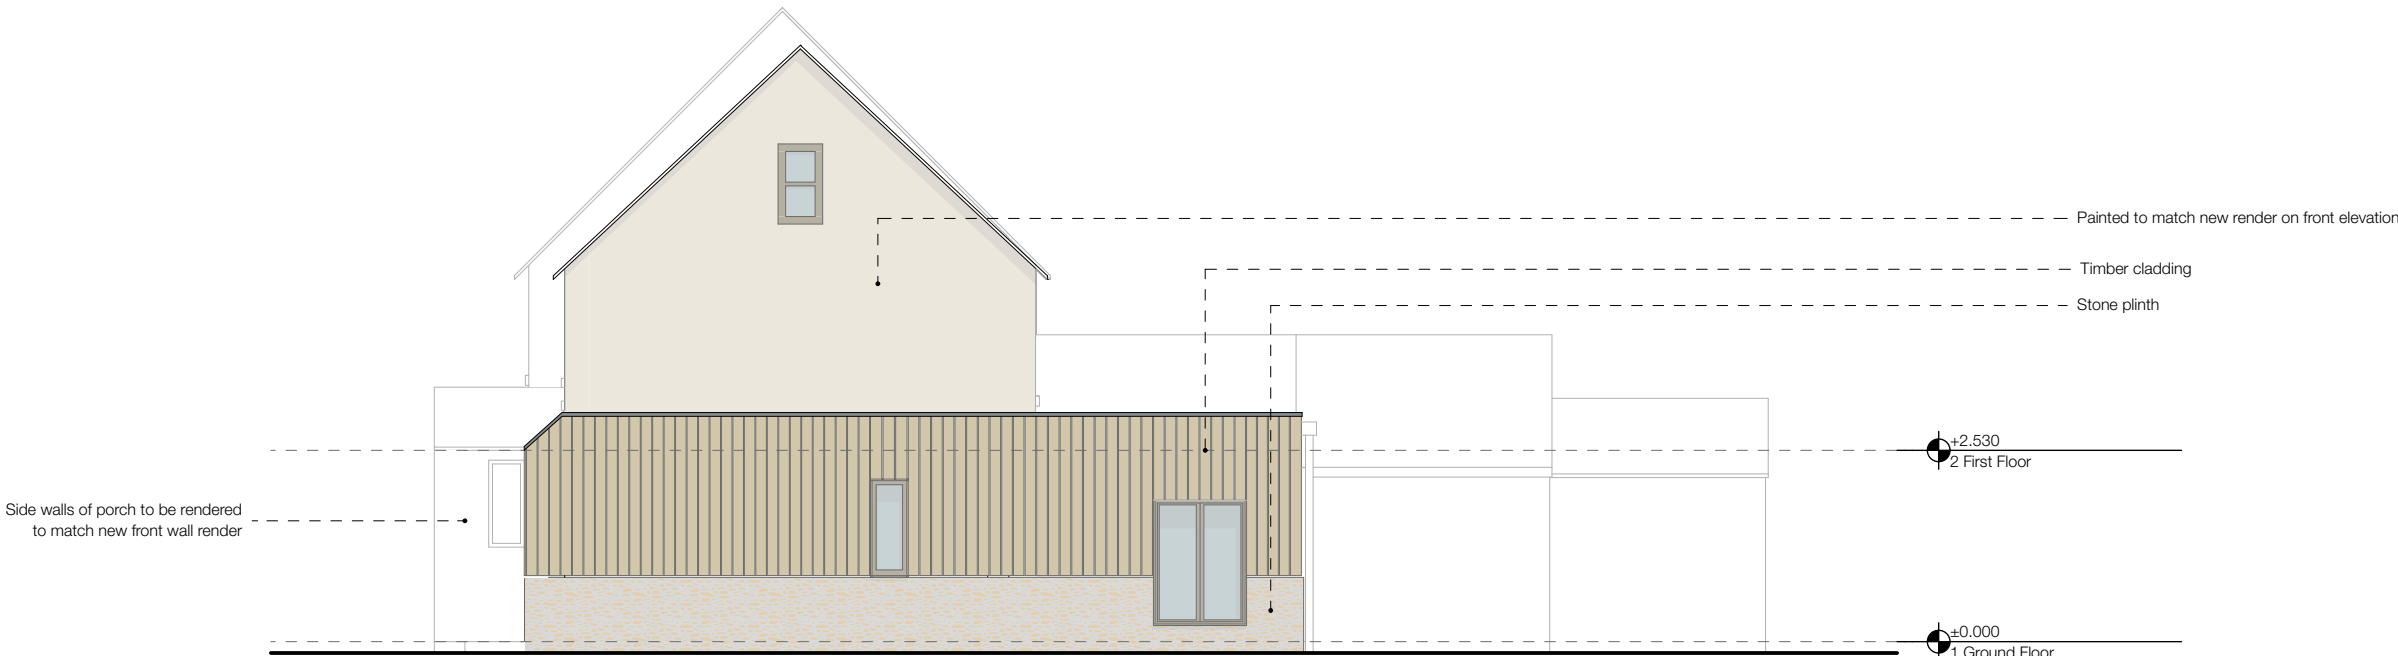

Proposed South Elevation

