



NOTES:
This drawing is copyright of the Architectural Designer and must not be used without their permission. All dimensions to be checked on site. Discrepancies and omissions to be reported immediately to the Architectural Designer.



Scale 1:50 @ A1 - 1:100 @ A3


DRAWING LEGEND	
	Existing
	Above/Below
	Soil & Vent Pipe
	Air Admittance Valve
	Rainwater Pipe
	Gully
	Existing Levels
	Existing Ceiling Level
	Radiator
	Towel Radiator
	Grassed Banking
	Boundary Line

SURVEYED ON: 16 / 05 / 26

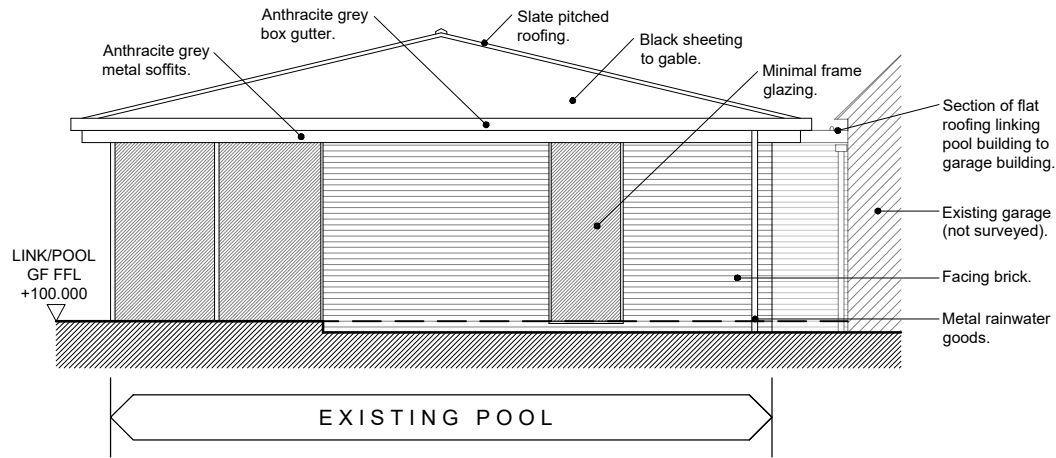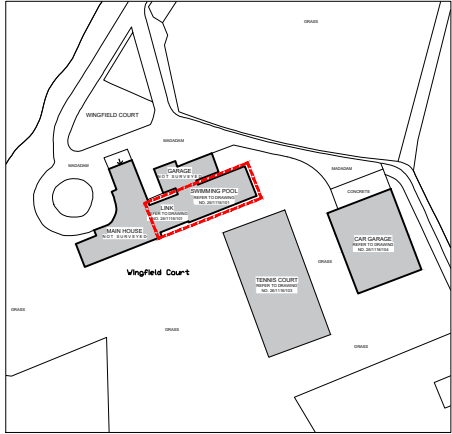


Existing East Elevation (Link & Pool)

1:50 A1 (1:100 @ A3)

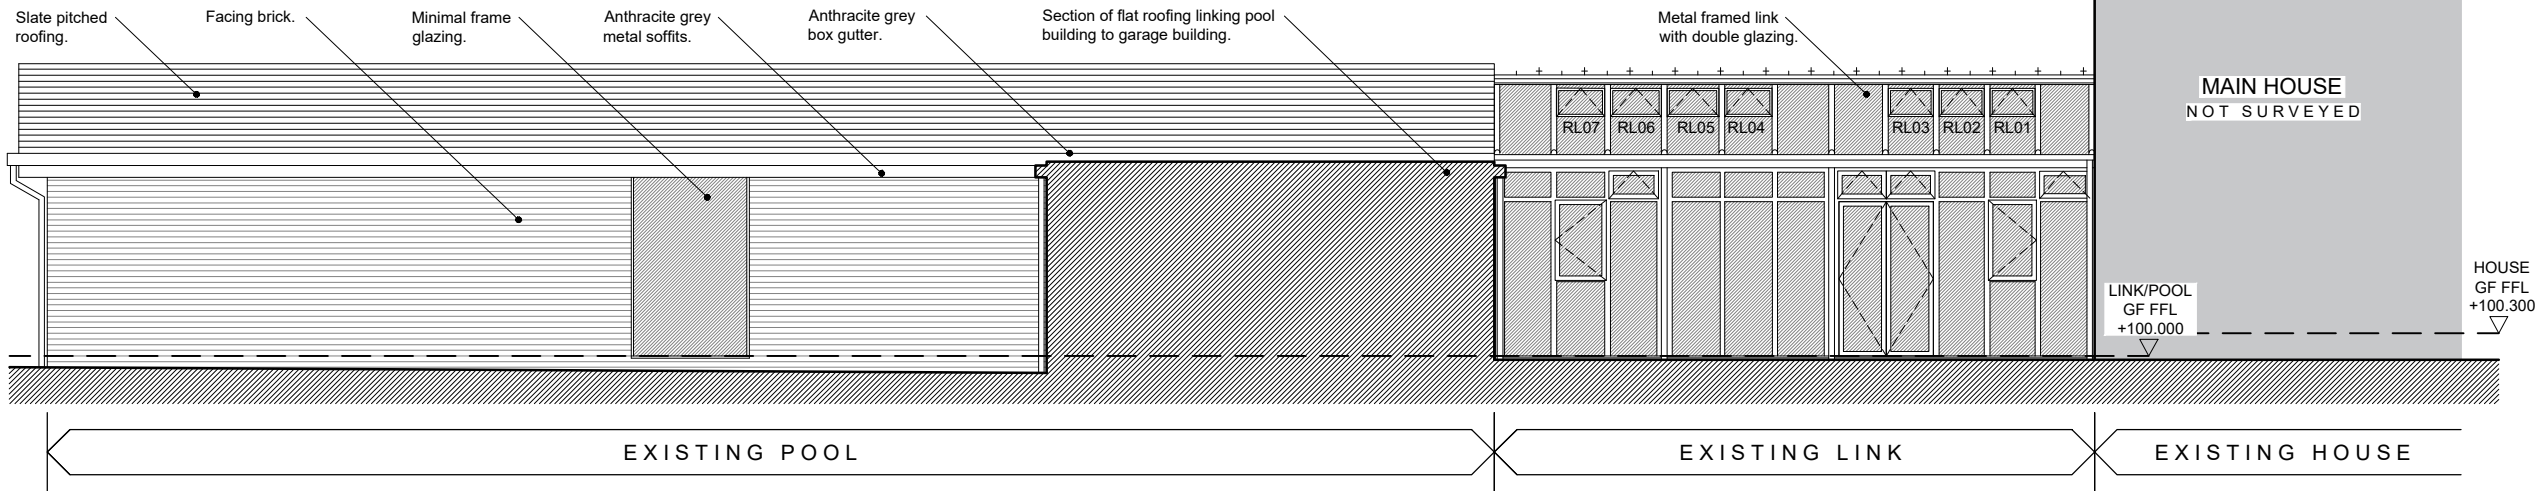

Existing North Elevation (Link & Pool)

1:50 A1 (1:100 @ A3)

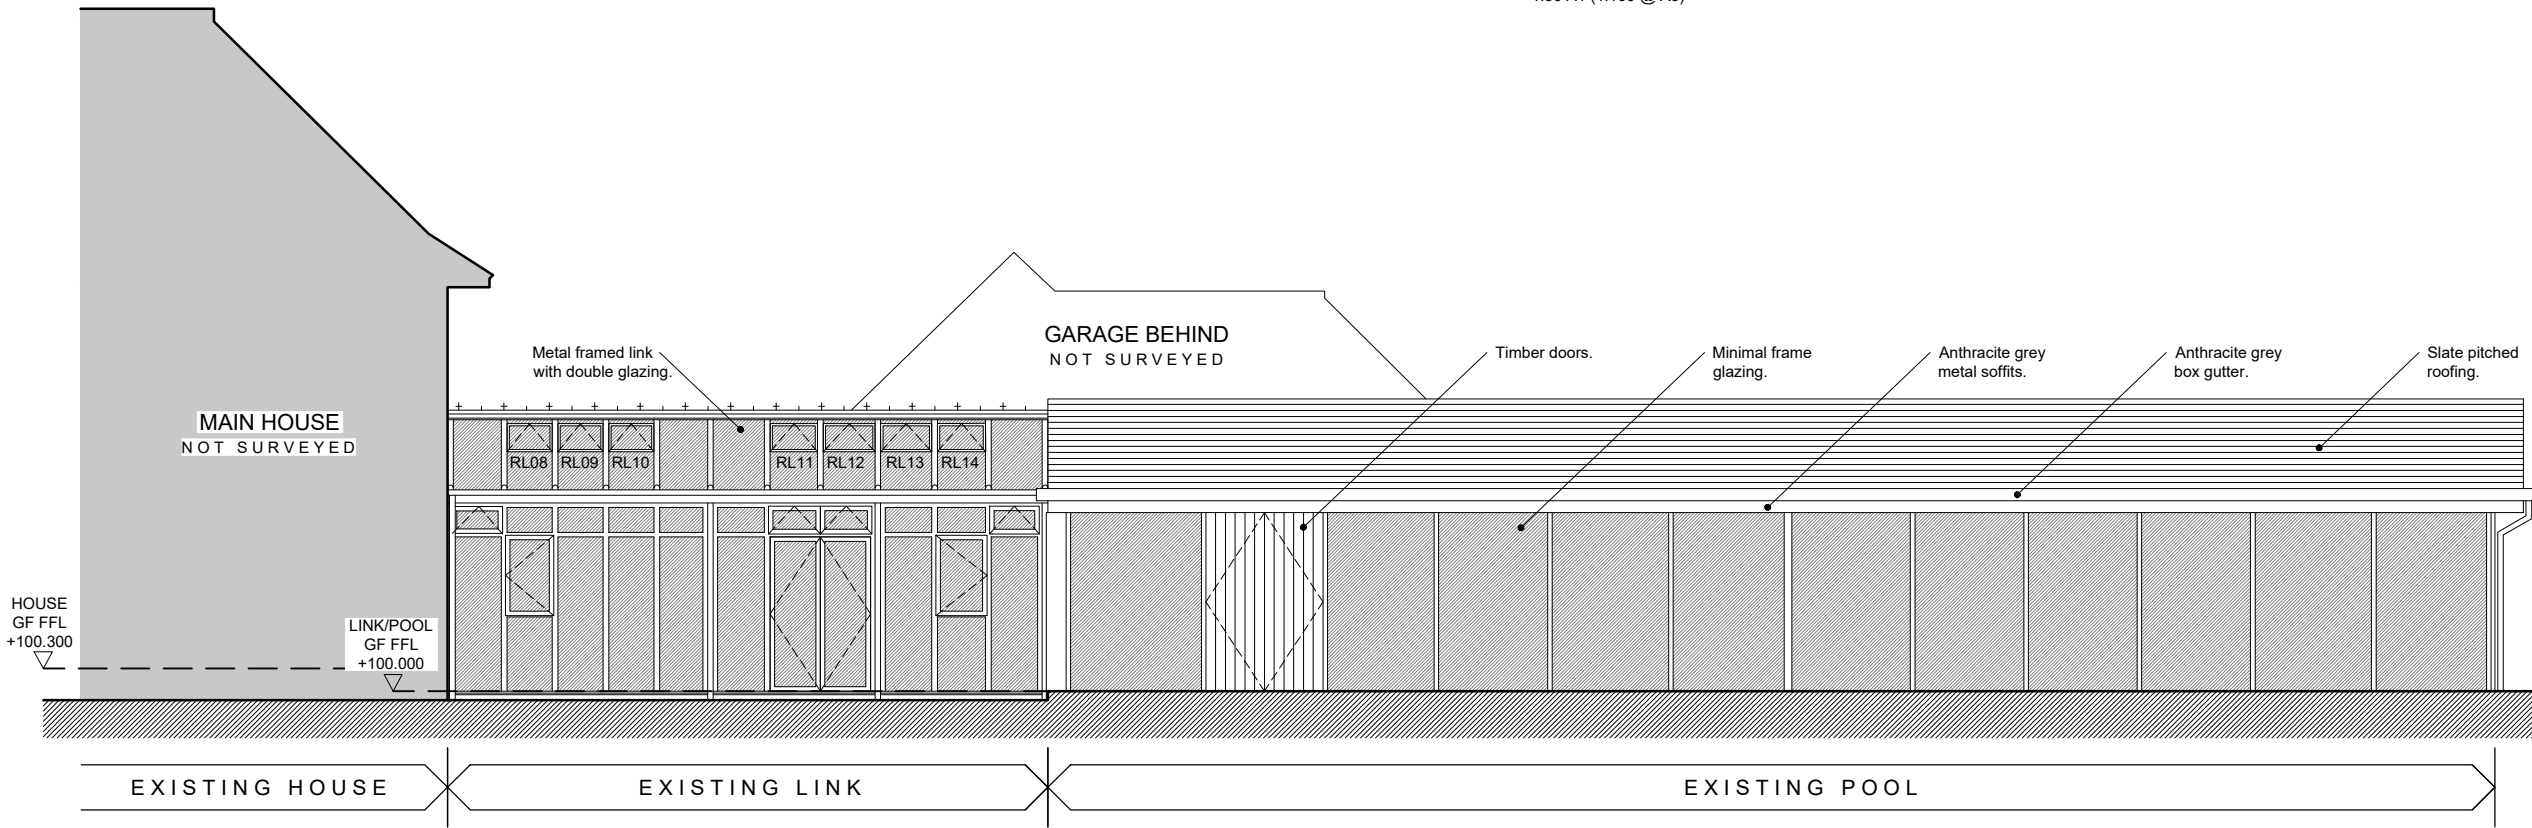

Existing South Elevation (Link & Pool)

1:50 A1 (1:100 @ A3)

Rev	Revision	Date
-----	----------	------



Macey's Architectural Design & Development Ltd
15 Craybourne Road, Melksham, Wiltshire, SN12 7DH
Email: benmacey@maddltd.co.uk Tel: 07867417112

Title: Existing Link & Pool Elevations
Retrospective Lawful Development at
Project: Wingfield Court, Arnolds Hill,
Wingfield, Wiltshire, BA14 9LB
Client: Mrs Hildegard Edwards
Drawing Scale: 1:50 A1 (1:100 @ A3)
Drawing Date: May 2026

Drawing Number: 26/1116/102