
 




NOTES:
This drawing is copyright of the Architectural Designer and must not be used without their permission. All dimensions to be checked on site. Discrepancies and omissions to be reported immediately to the Architectural Designer.

 


Scale 1:100 @ A1 - 1:200 @ A3

DRAWING LEGEND	
	Existing
	Above/Below
	SVP Soil & Vent Pipe
	AAV Air Admittance Valve
	RWP Rainwater Pipe
	G Gully
	+100.000 Existing Levels
	2380 Existing Ceiling Level
	Radiator
	Towel Radiator
	Grassed Banking
	Boundary Line


SURVEYED ON: 16 / 05 / 26

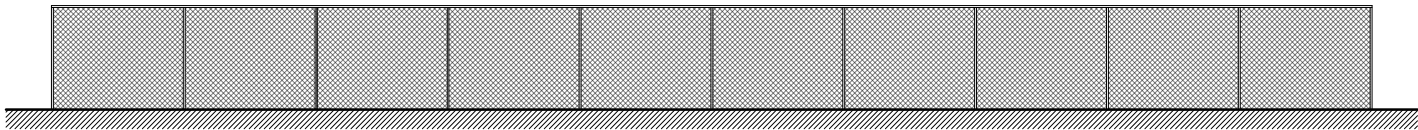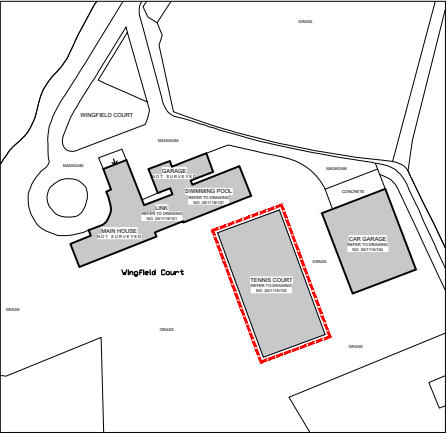

Existing East Elevation (Tennis Court)
1:100 A1 (1:200 @ A3)

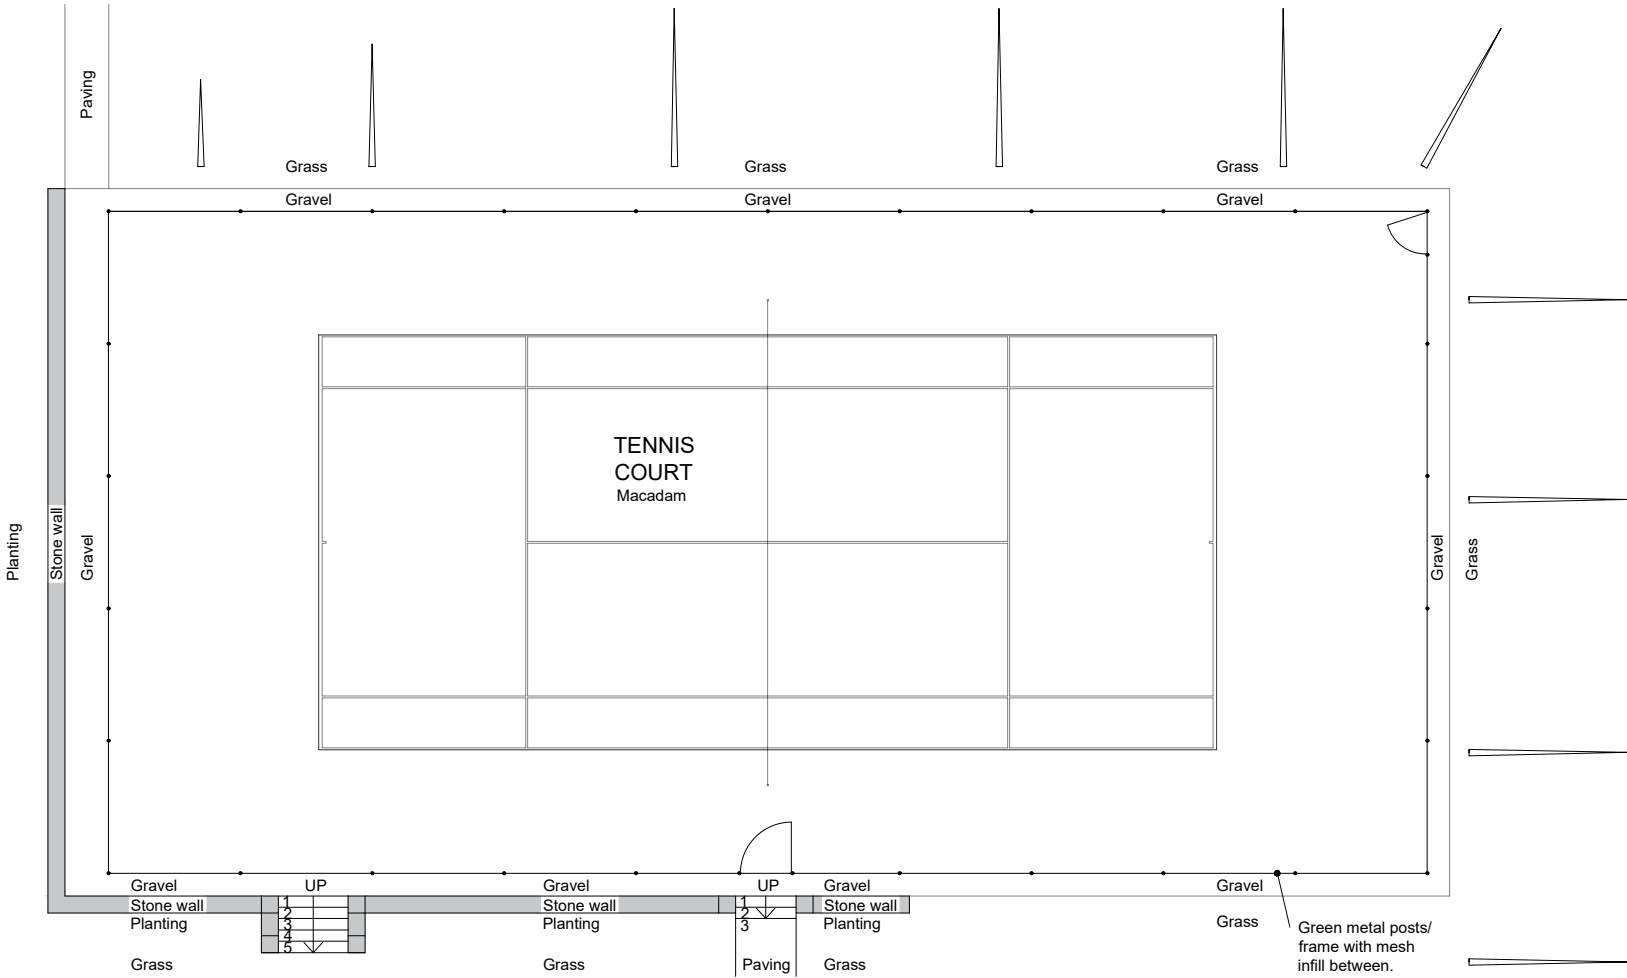

Existing Plan (Tennis Court)
1:100 A1 (1:200 @ A3)

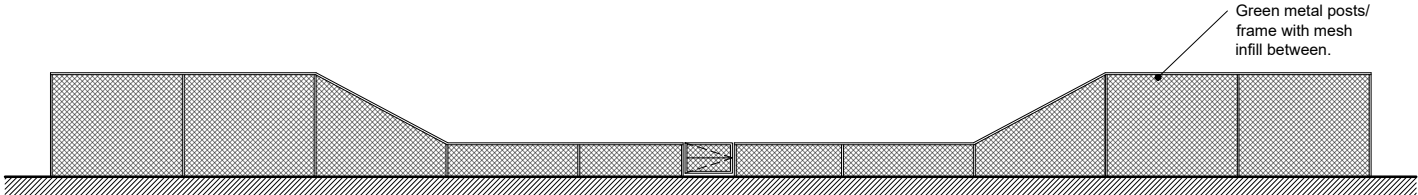

Existing West Elevation (Tennis Court)
1:100 A1 (1:200 @ A3)

Existing West Elevation (Tennis Court)
1:100 A1 (1:200 @ A3)

Existing West Elevation (Tennis Court)
1:100 A1 (1:200 @ A3)

-	-	-
Rev	Revision	Date



Macey's Architectural Design & Development Ltd
15 Craybourne Road, Melksham, Wiltshire, SN12 7DH
Email: benmacey@maddltd.co.uk Tel: 07867417112

Title: Existing Tennis Court Plans & Eles
Retrospective Lawful Development at
Project: Wingfield Court, Arnolds Hill,
Wingfield, Wiltshire, BA14 9LB
Client: Mrs Hildegard Edwards
Drawing Scale: 1:100 A1 (1:200 @ A3)
Drawing Date: May 2026

Drawing Number: 26/1116/103