




EXISTING SURVEY DRAWING ONLY.
NOT TO BE USED FOR CONSTRUCTION.

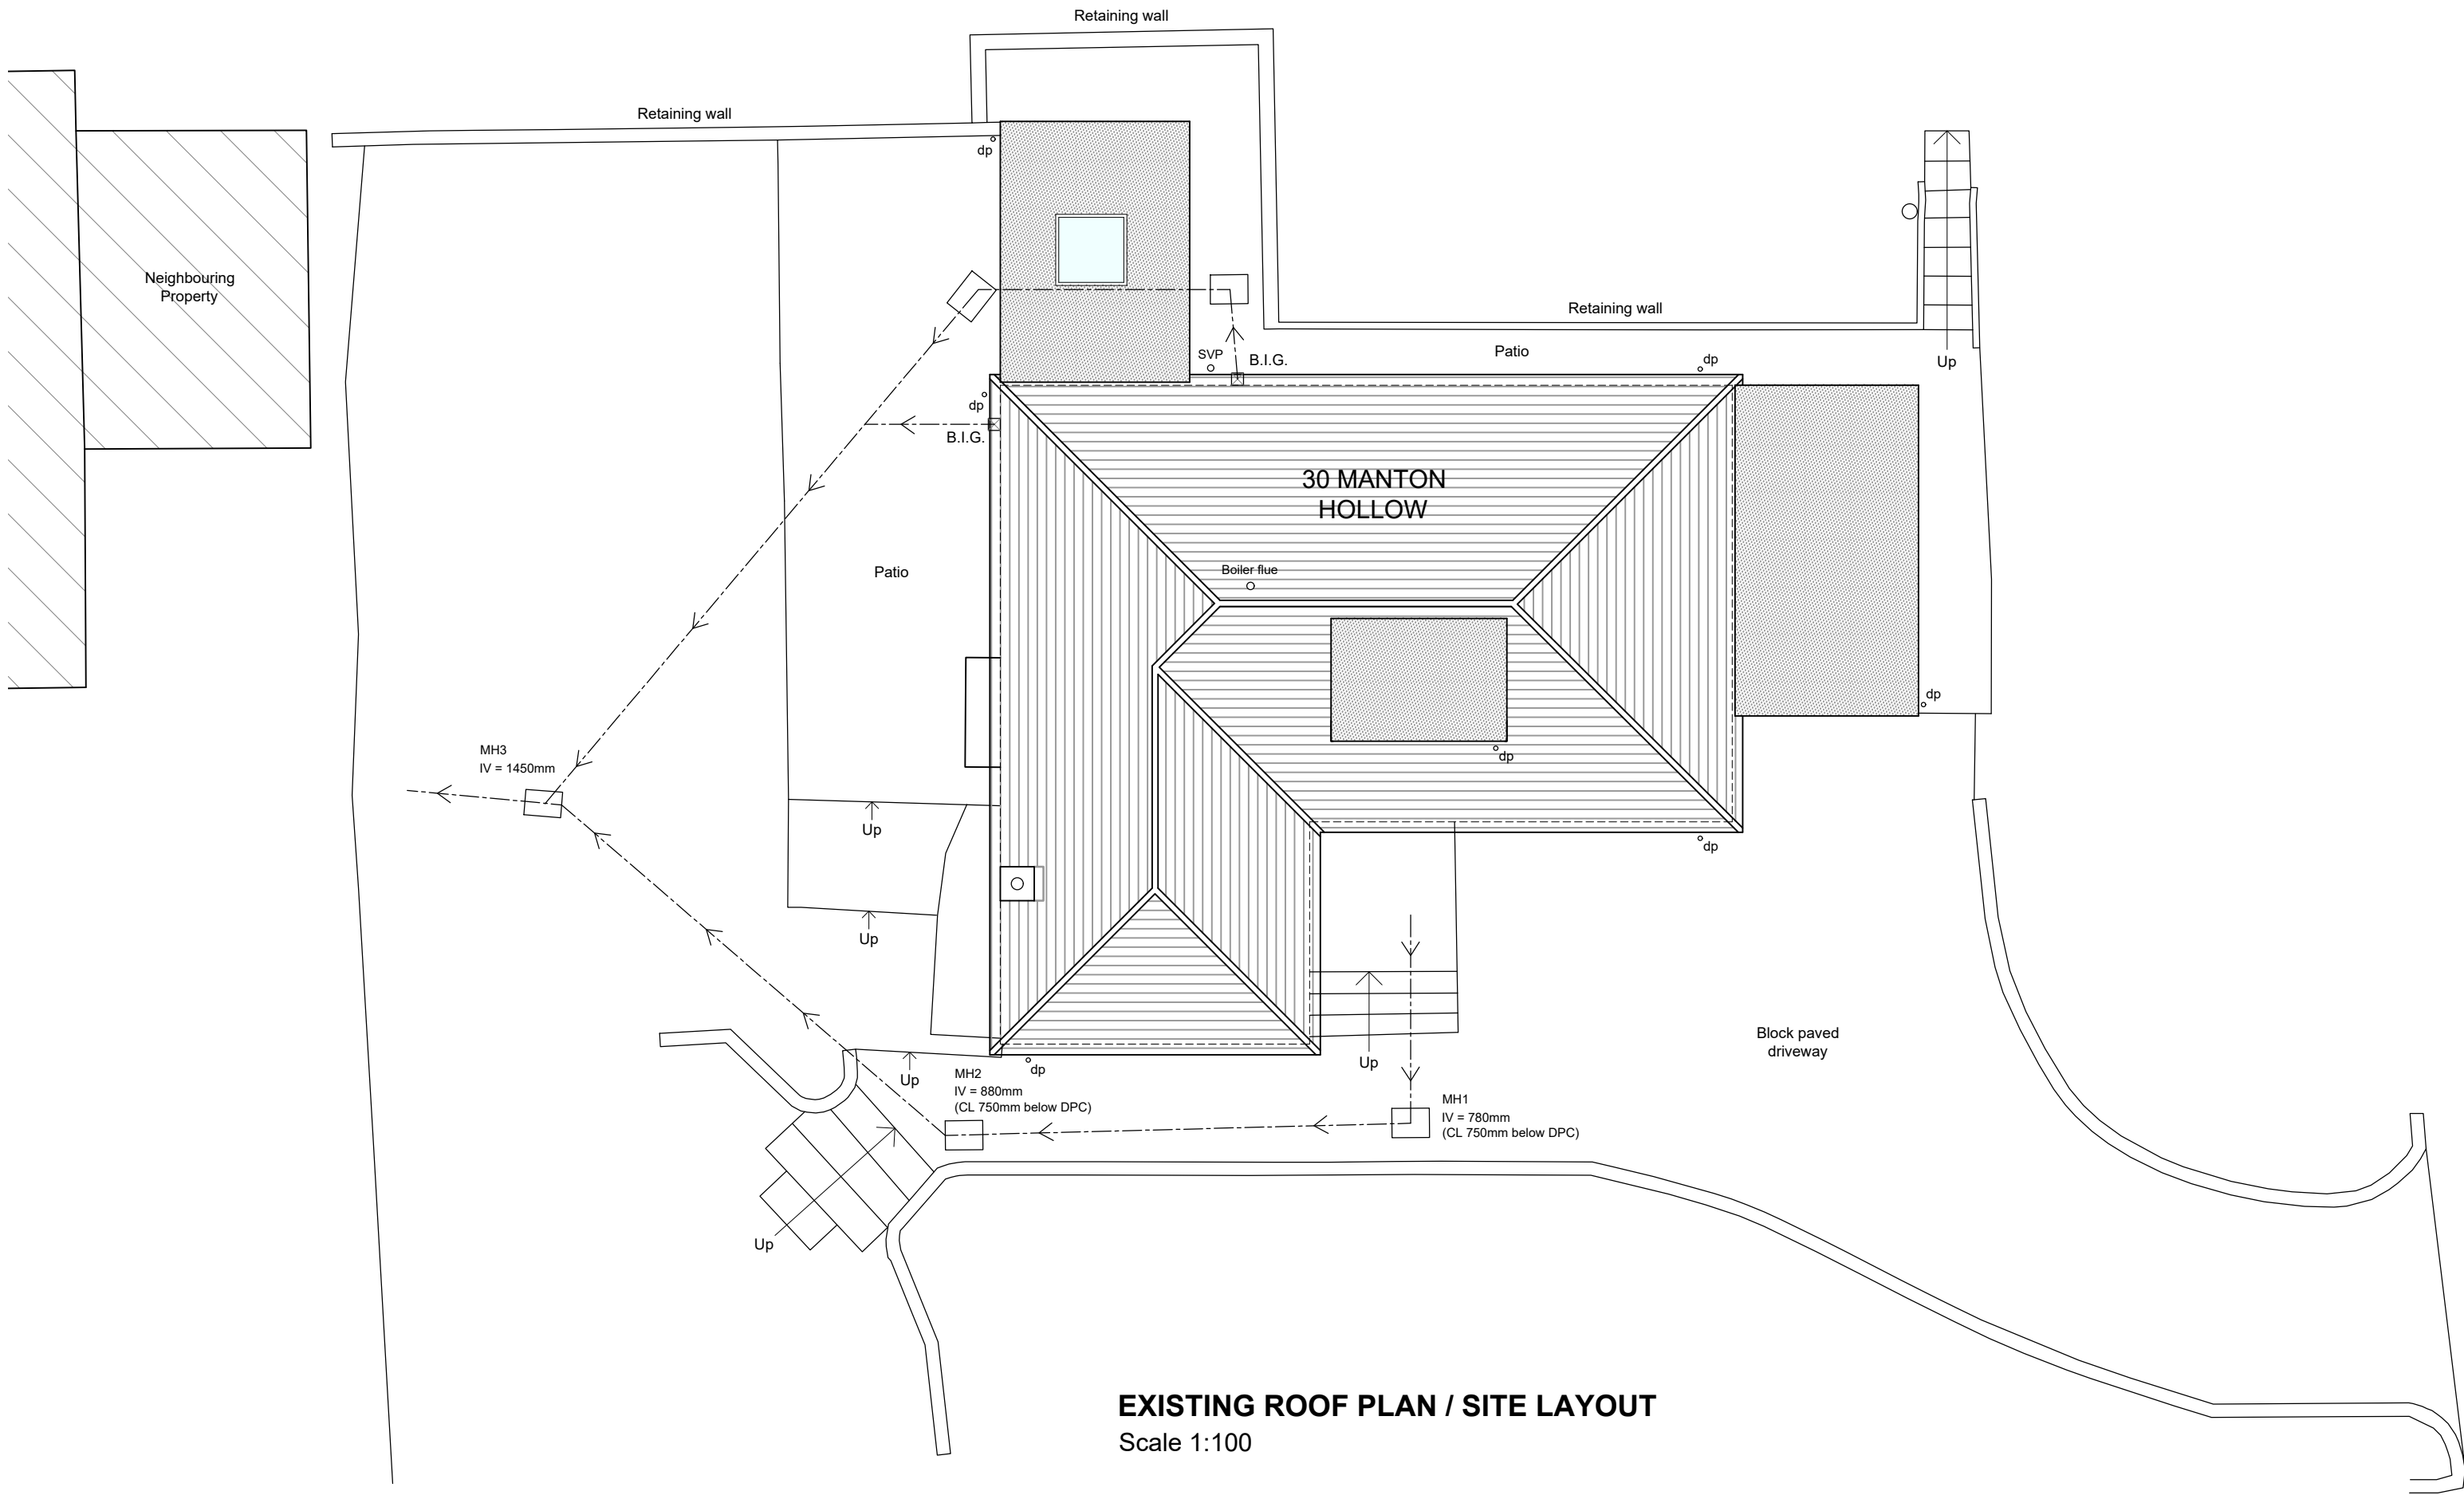


Ordnance Survey (c) Crown Copyright 2026. All rights reserved. Licence number 100022432
EXISTING SITE LOCATION PLAN
Scale 1:1250

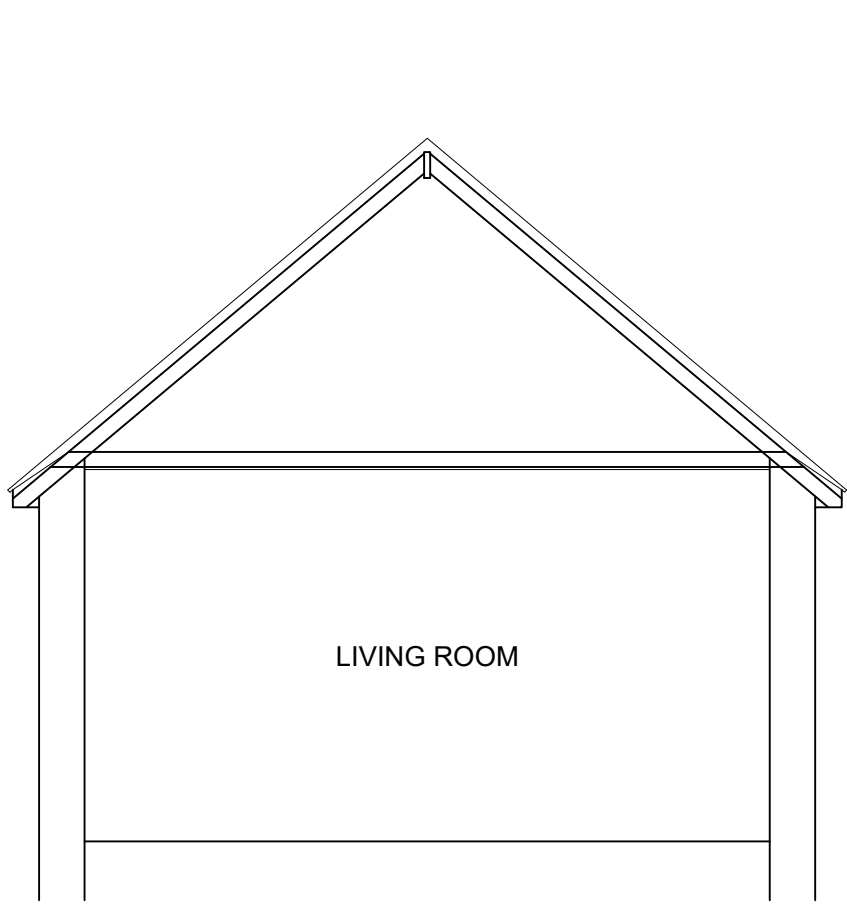


EXISTING SECTION A - A
Scale 1:50

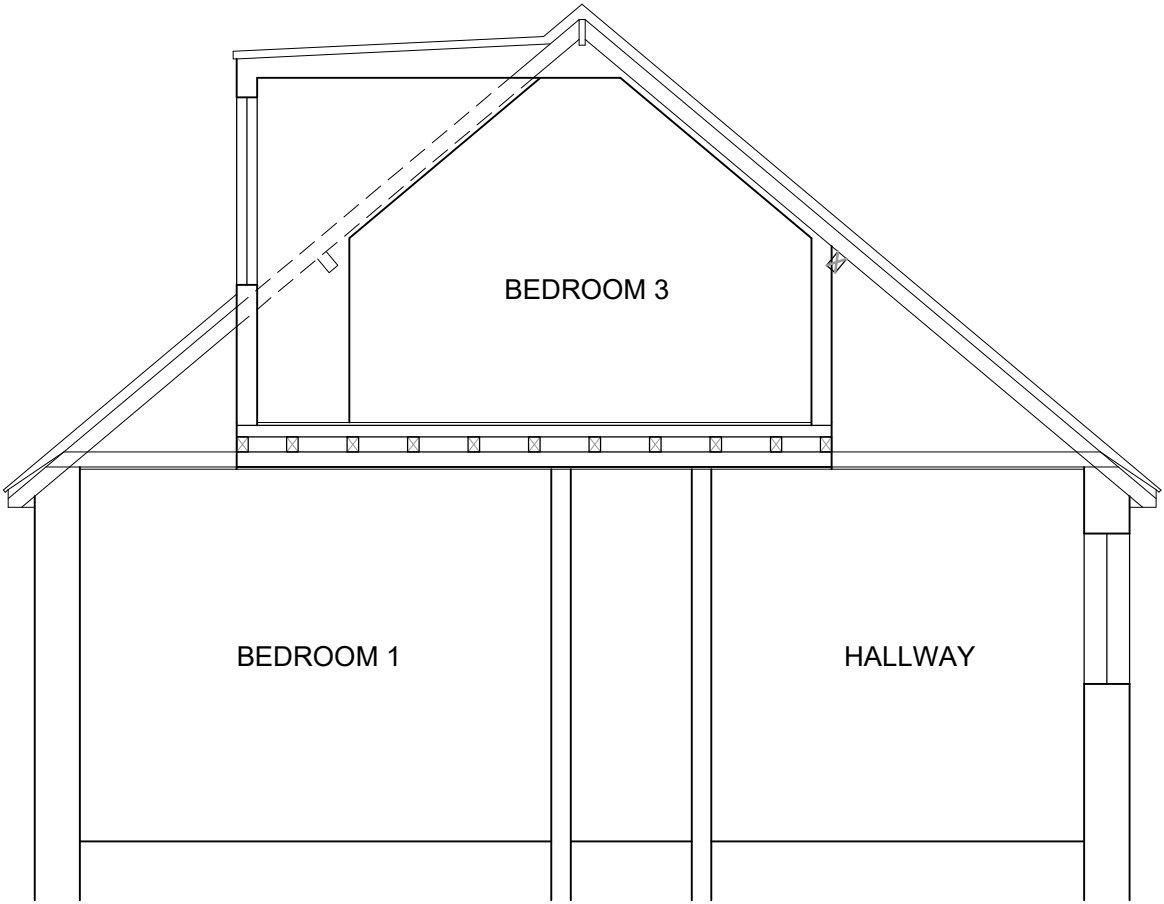

EXISTING SECTION B - B
Scale 1:50

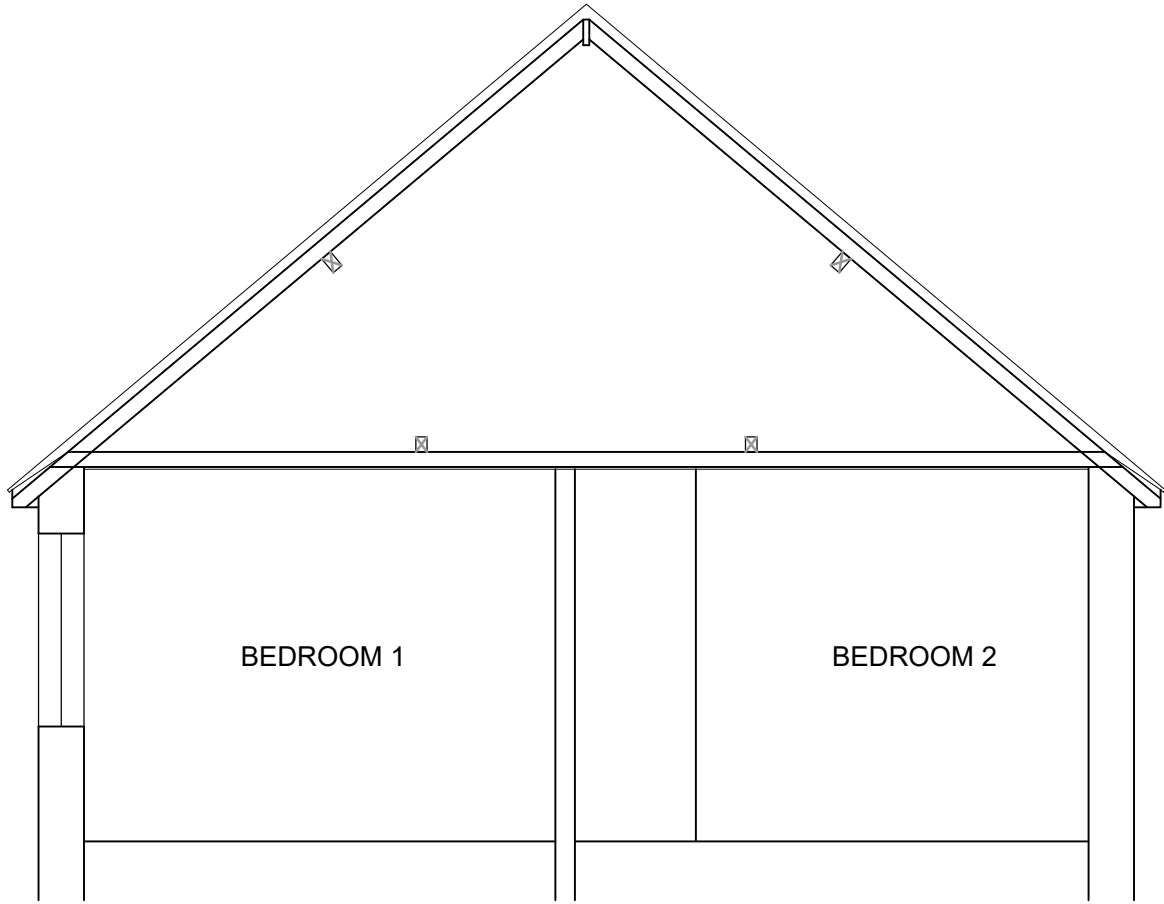

EXISTING SECTION C - C
Scale 1:50

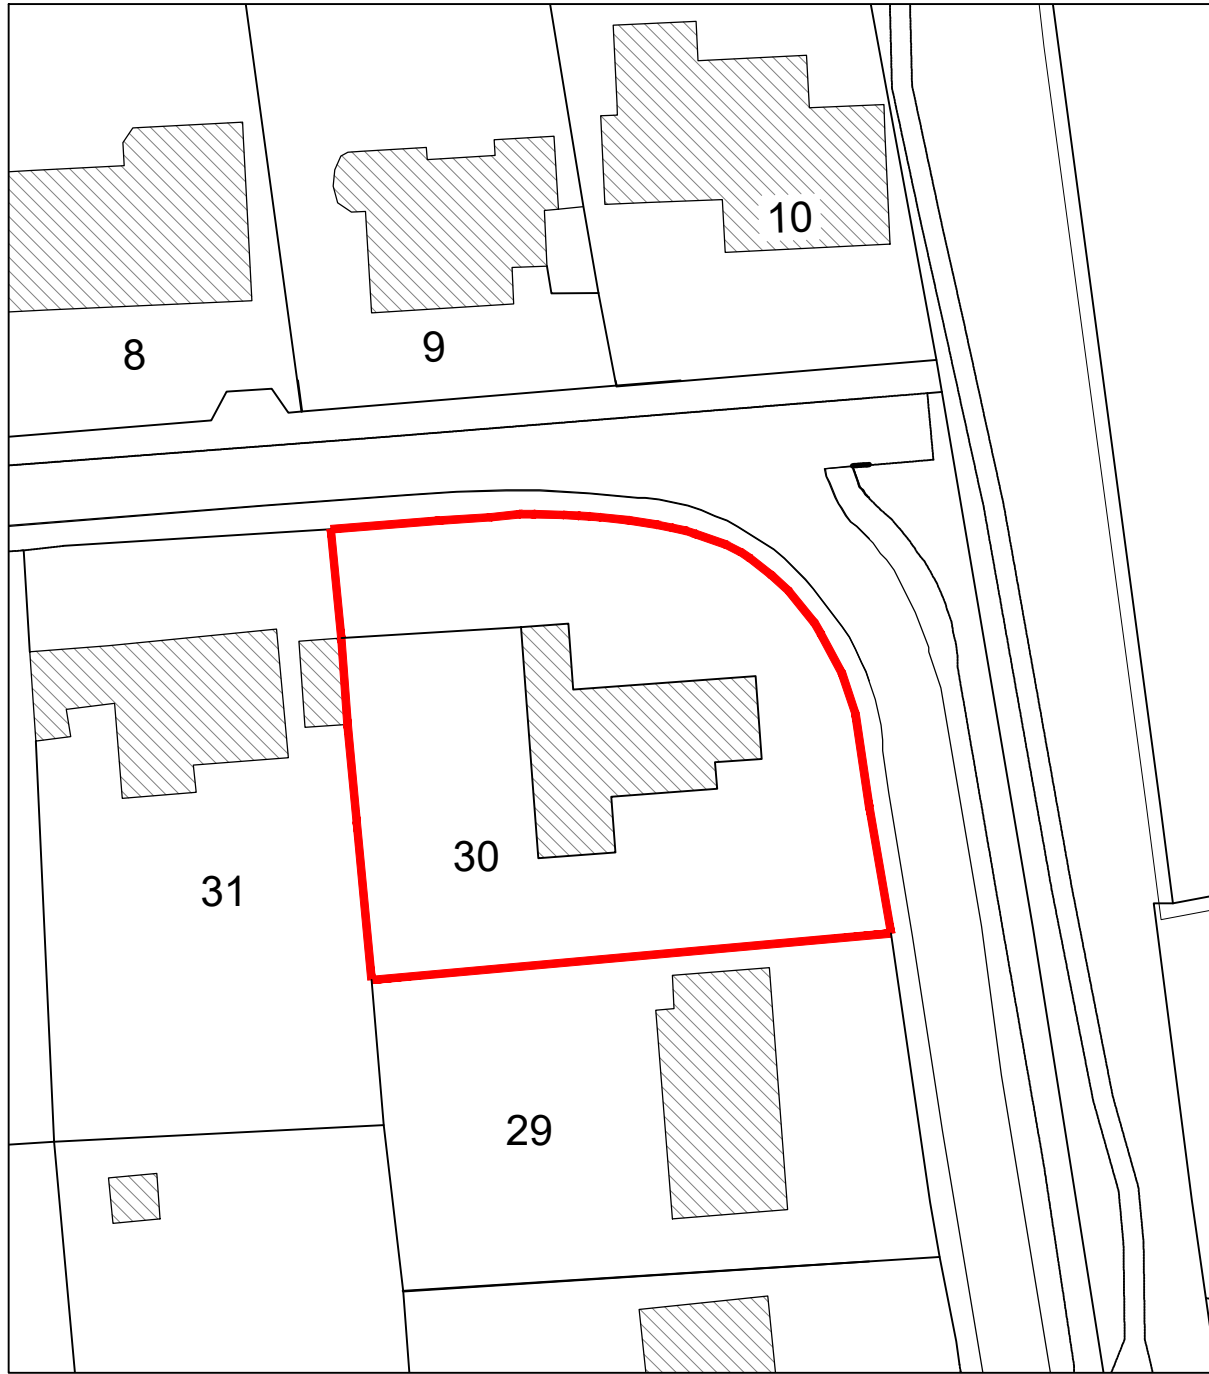

EXISTING BLOCK PLAN
Scale 1:500



JOB TITLE		DRAWING NUMBER		REV	
30 Manton Hollow, Manton, Marlborough, SN8 1RR		30 Manton Hollow - Existing - 02			
For Mr and Mrs Randall		REVISIONS			
DRAWING TITLE		SCALE	DATE	DRAWN BY	PAPER SIZE
Existing Roof Plan / Site Layout, Section A - A, B - B, C - C, Site Location Plan and Block Plan		As Indicated	May 26	AJA	A1
					JOB No.
					1702



Ground Floor
6 Pelhams Court
Marlborough
Wiltshire SN8 2AG

T. 01672 518 278
E. info@tuttlearchserv.co.uk
F. facebook.com/tuttlearchserv
W. tuttlearchserv.co.uk