




DRAWING FOR PLANNING PURPOSES ONLY.
NOT TO BE USED FOR CONSTRUCTION.

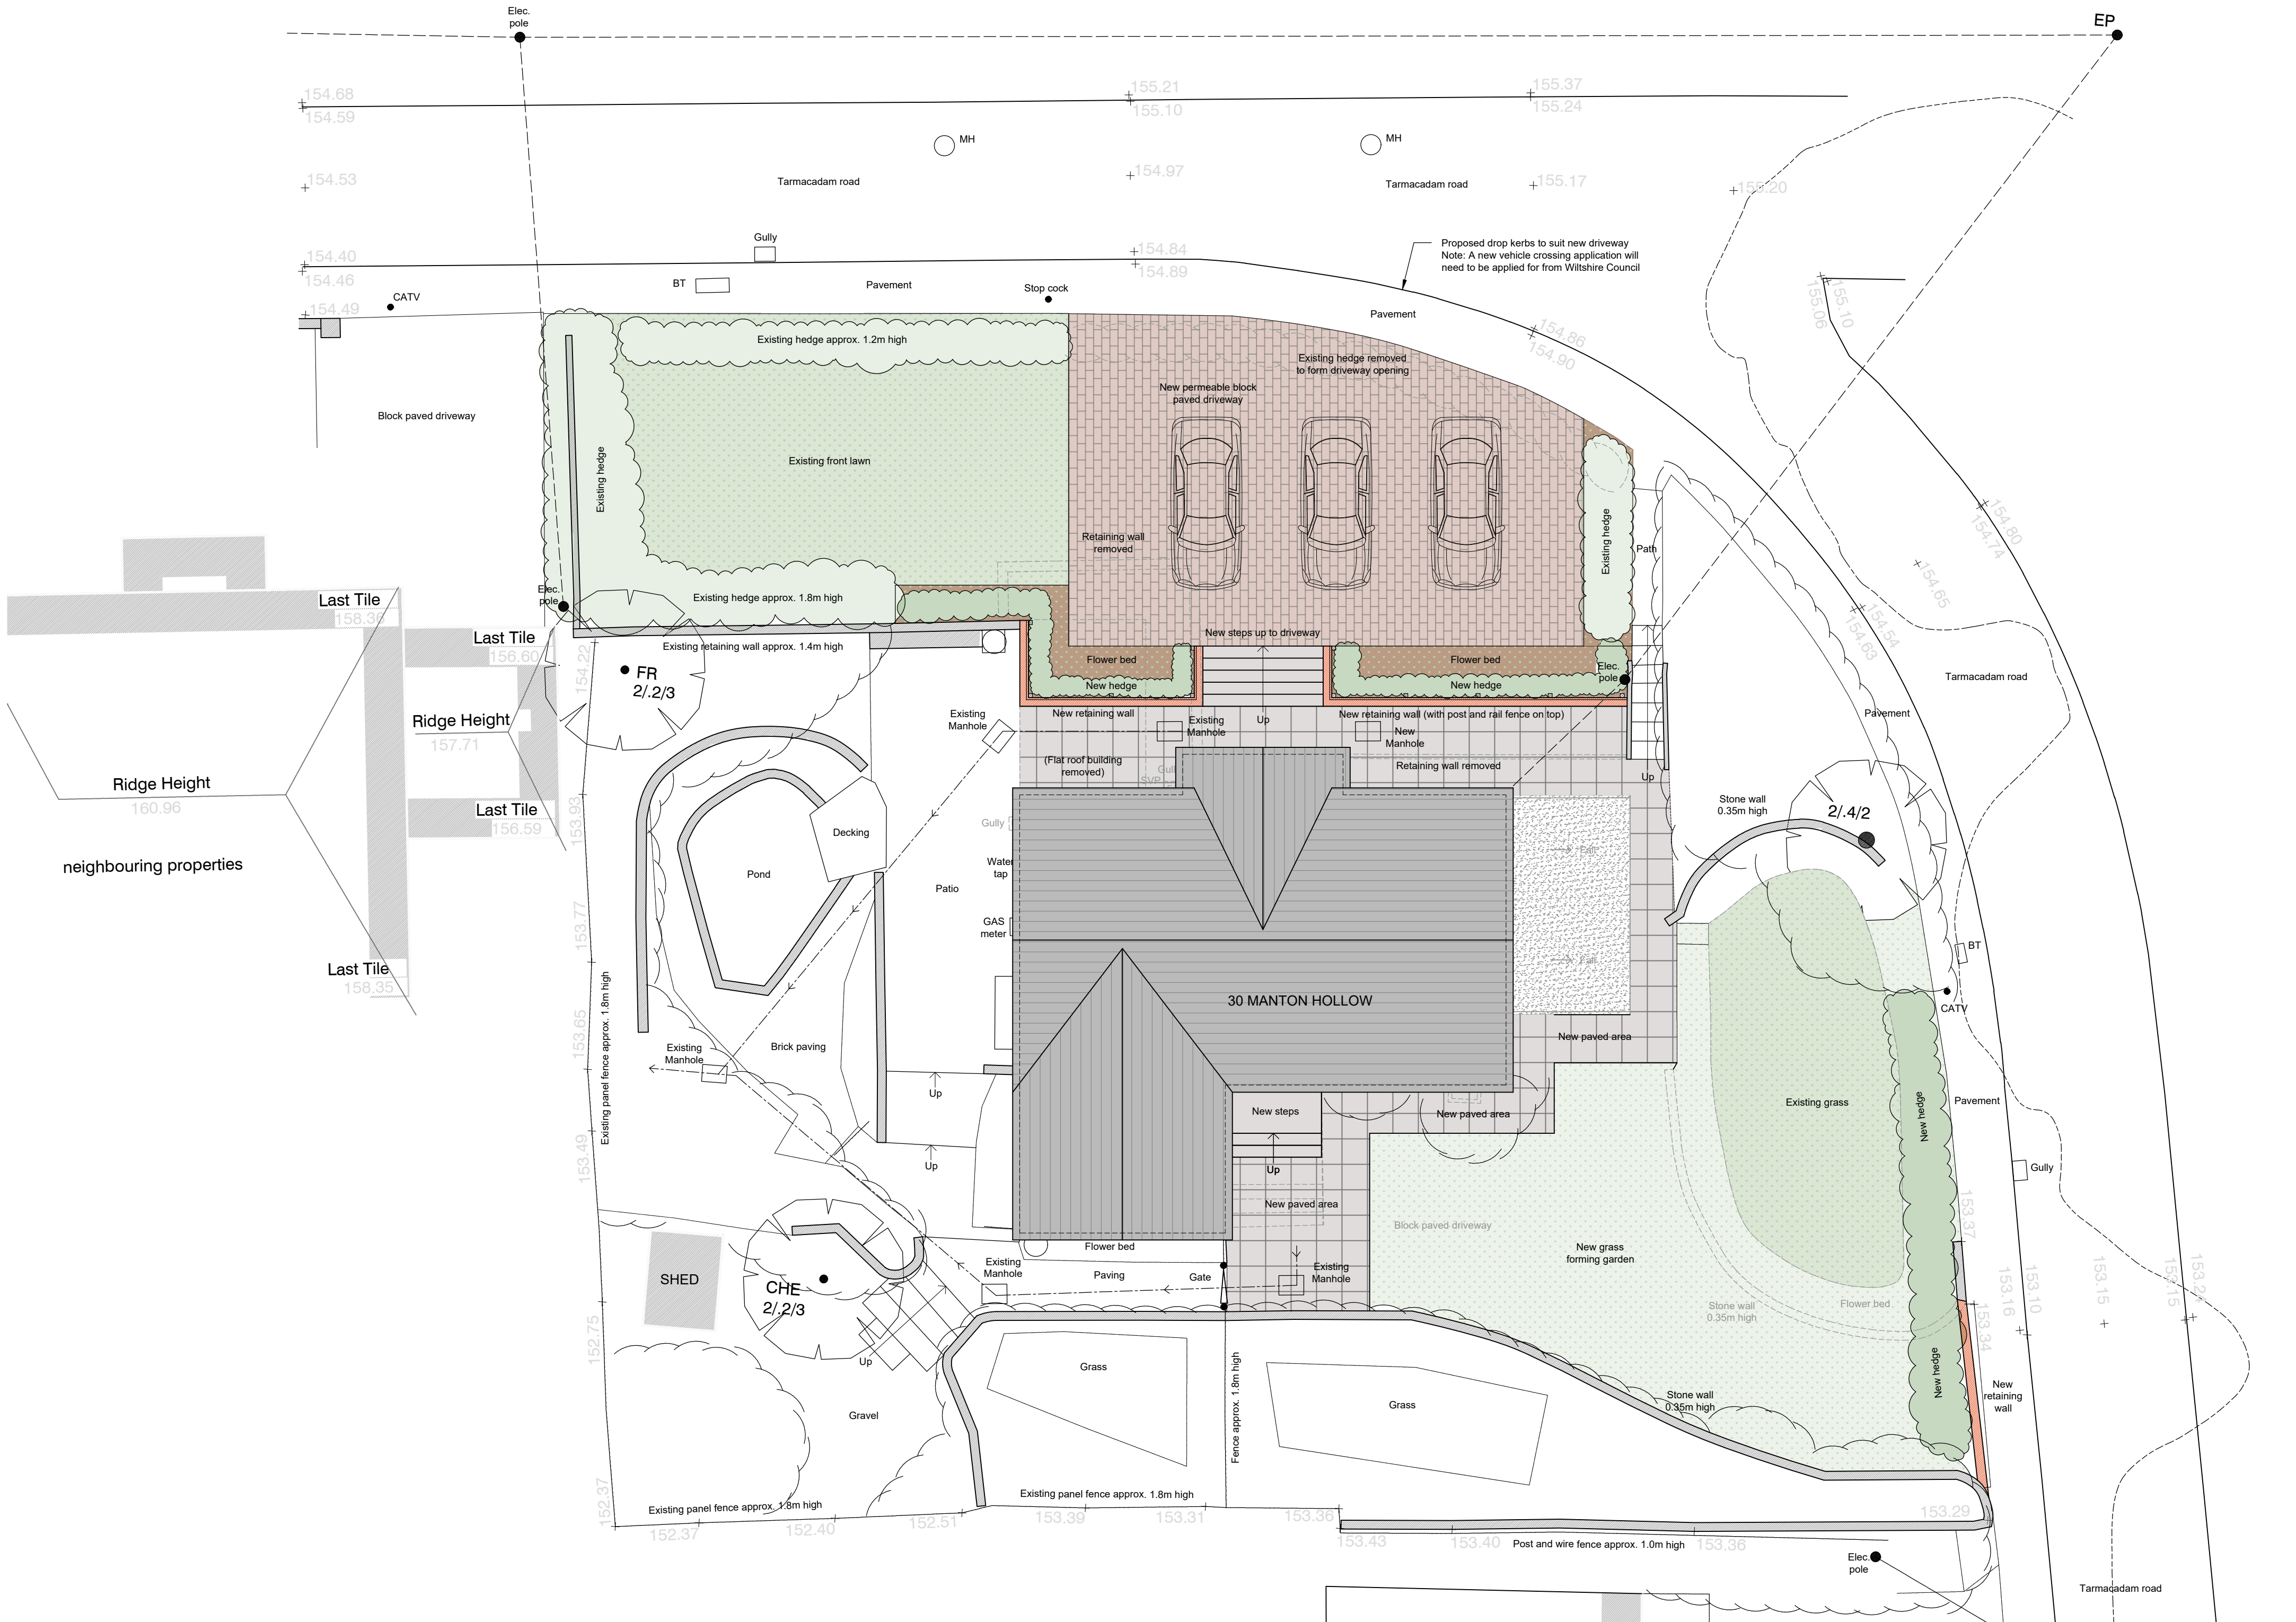

PROPOSED SITE LAYOUT / ROOF PLAN
Scale 1:100

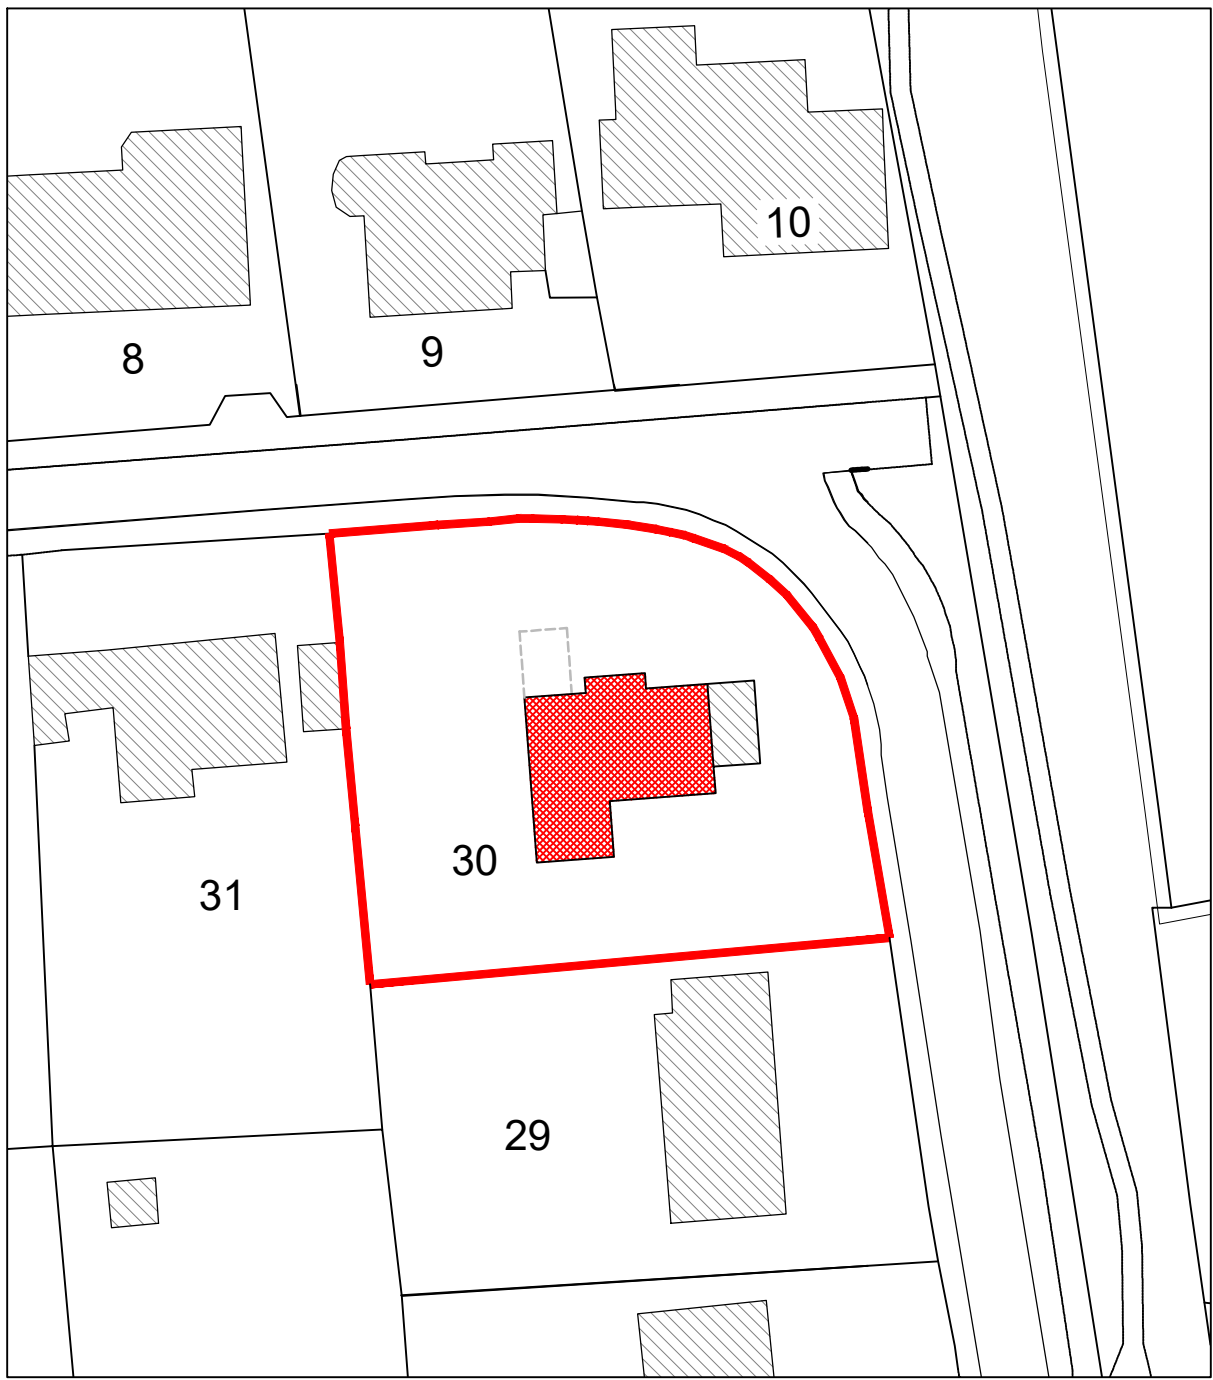

PROPOSED BLOCK PLAN
Scale 1:500

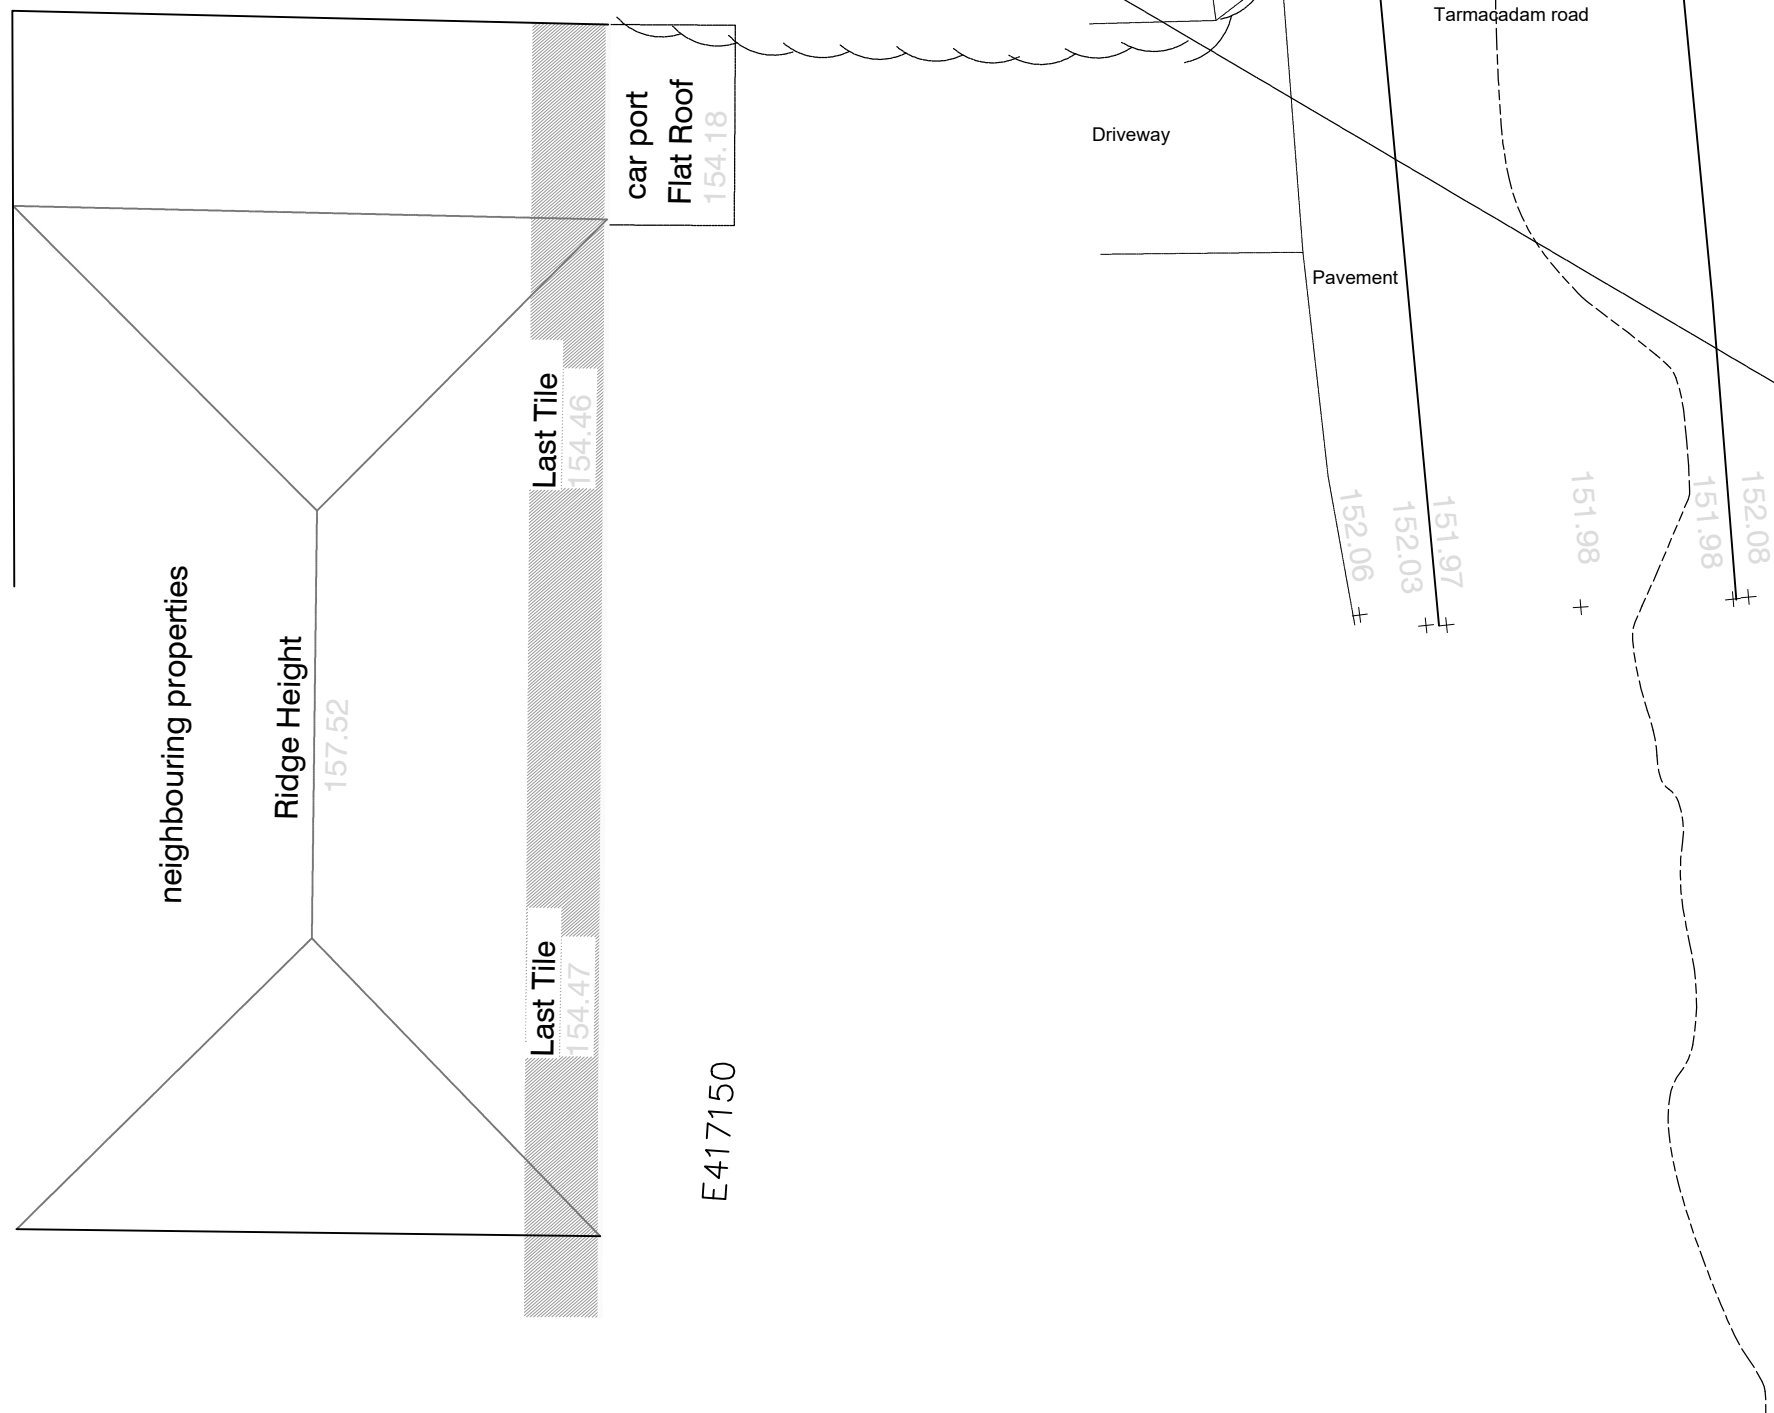

JOB TITLE		DRAWING NUMBER		REV	
30 Manton Hollow, Manton, Marlborough, SN8 1RR		30 Manton Hollow - Proposed - 05			
For Mr and Mrs Randall		REVISIONS			
DRAWING TITLE		SCALE	DATE	DRAWN BY	PAPER SIZE
Proposed Site Layout / Roof Plan and Proposed Block Plan		As Indicated	June 26	AJA	A1
					JOB No.
					1702

Ground Floor
6 Pelham Court
Marlborough
Wiltshire SN8 2AG

T: 01672 518 279
E: info@tuttlearchserv.co.uk
F: facebook.com/tuttlearchserv
W: tuttlearchserv.co.uk