



EXISTING SURVEY DRAWING ONLY.
NOT TO BE USED FOR CONSTRUCTION.

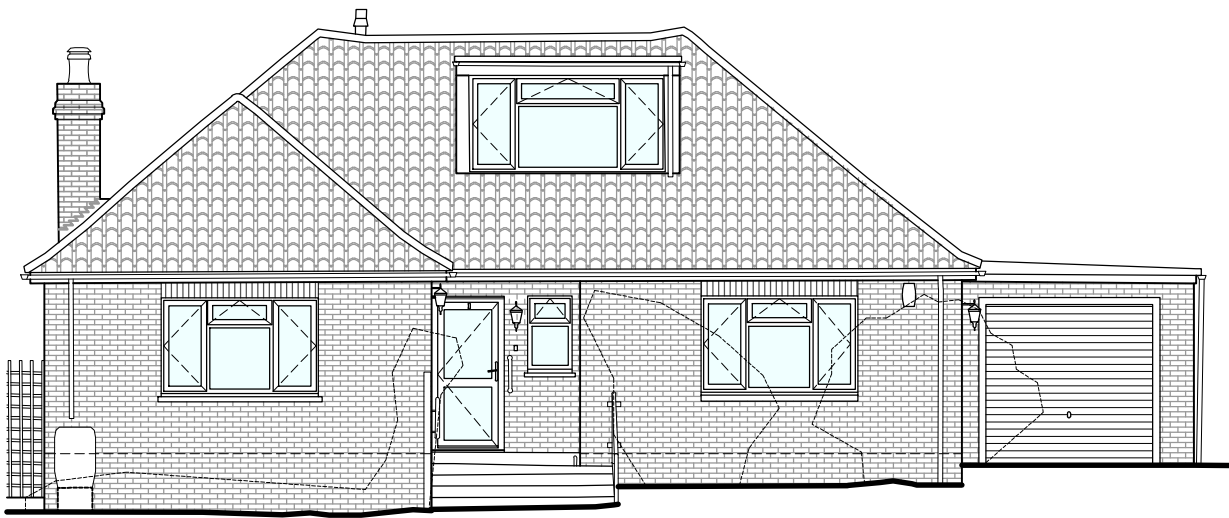


EXISTING FRONT ELEVATION (south)
Scale 1:100

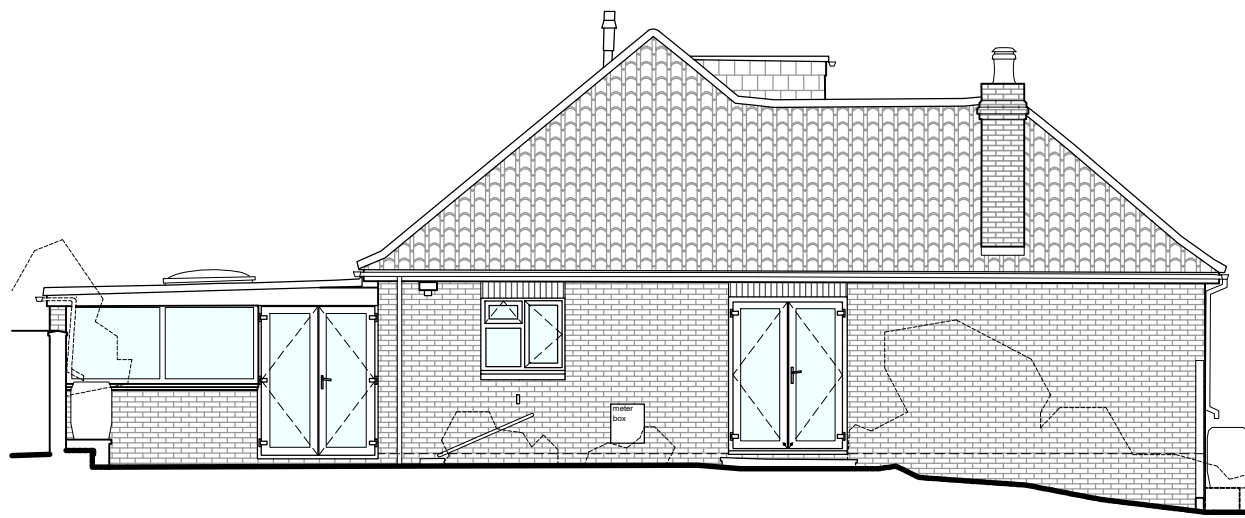


EXISTING SIDE ELEVATION (west)
Scale 1:100




EXISTING REAR ELEVATION (north)
Scale 1:100

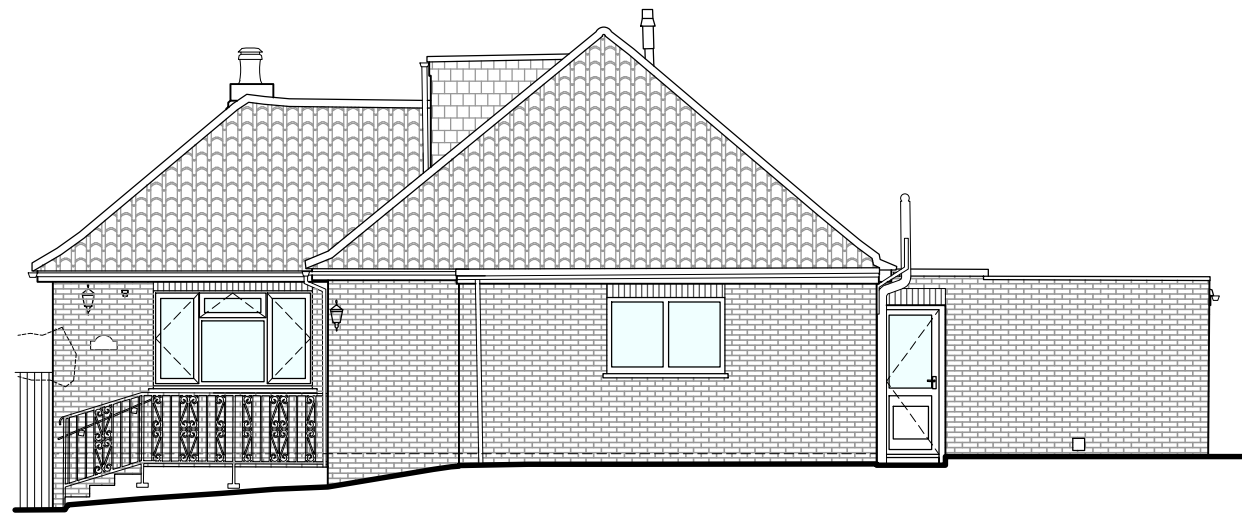

EXISTING SIDE ELEVATION (east)
Scale 1:100

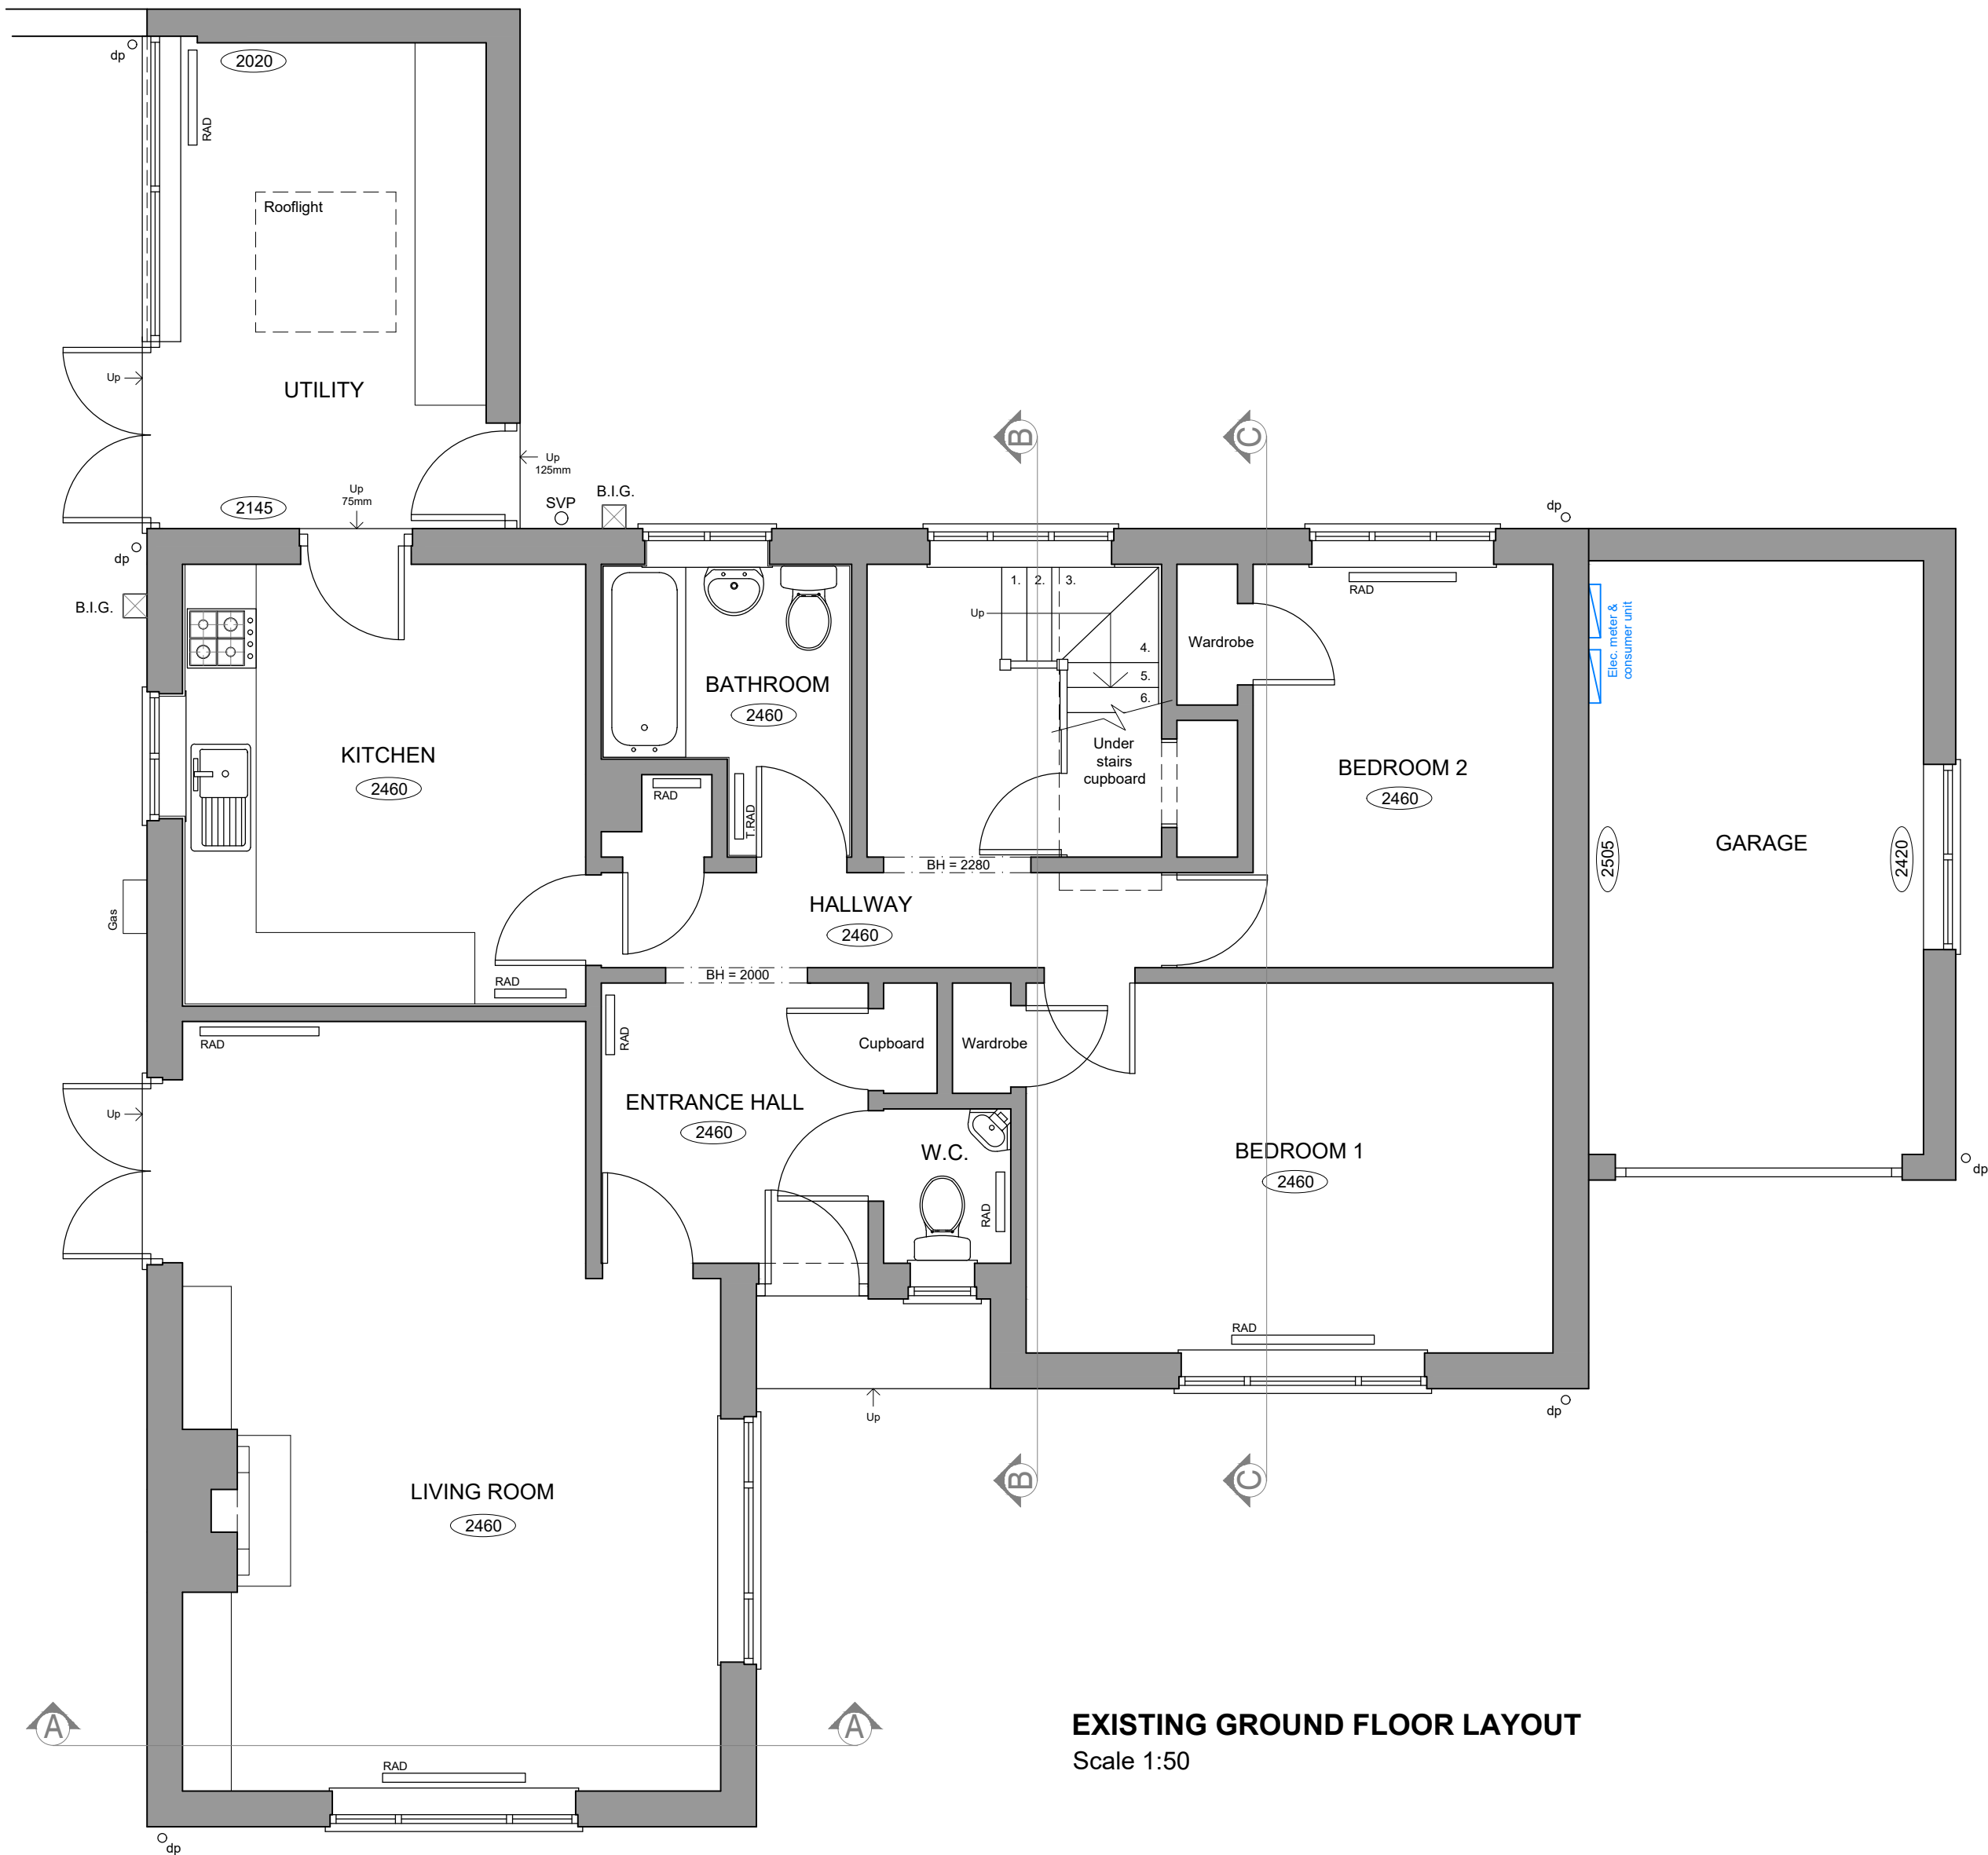


EXISTING GROUND FLOOR LAYOUT
Scale 1:50

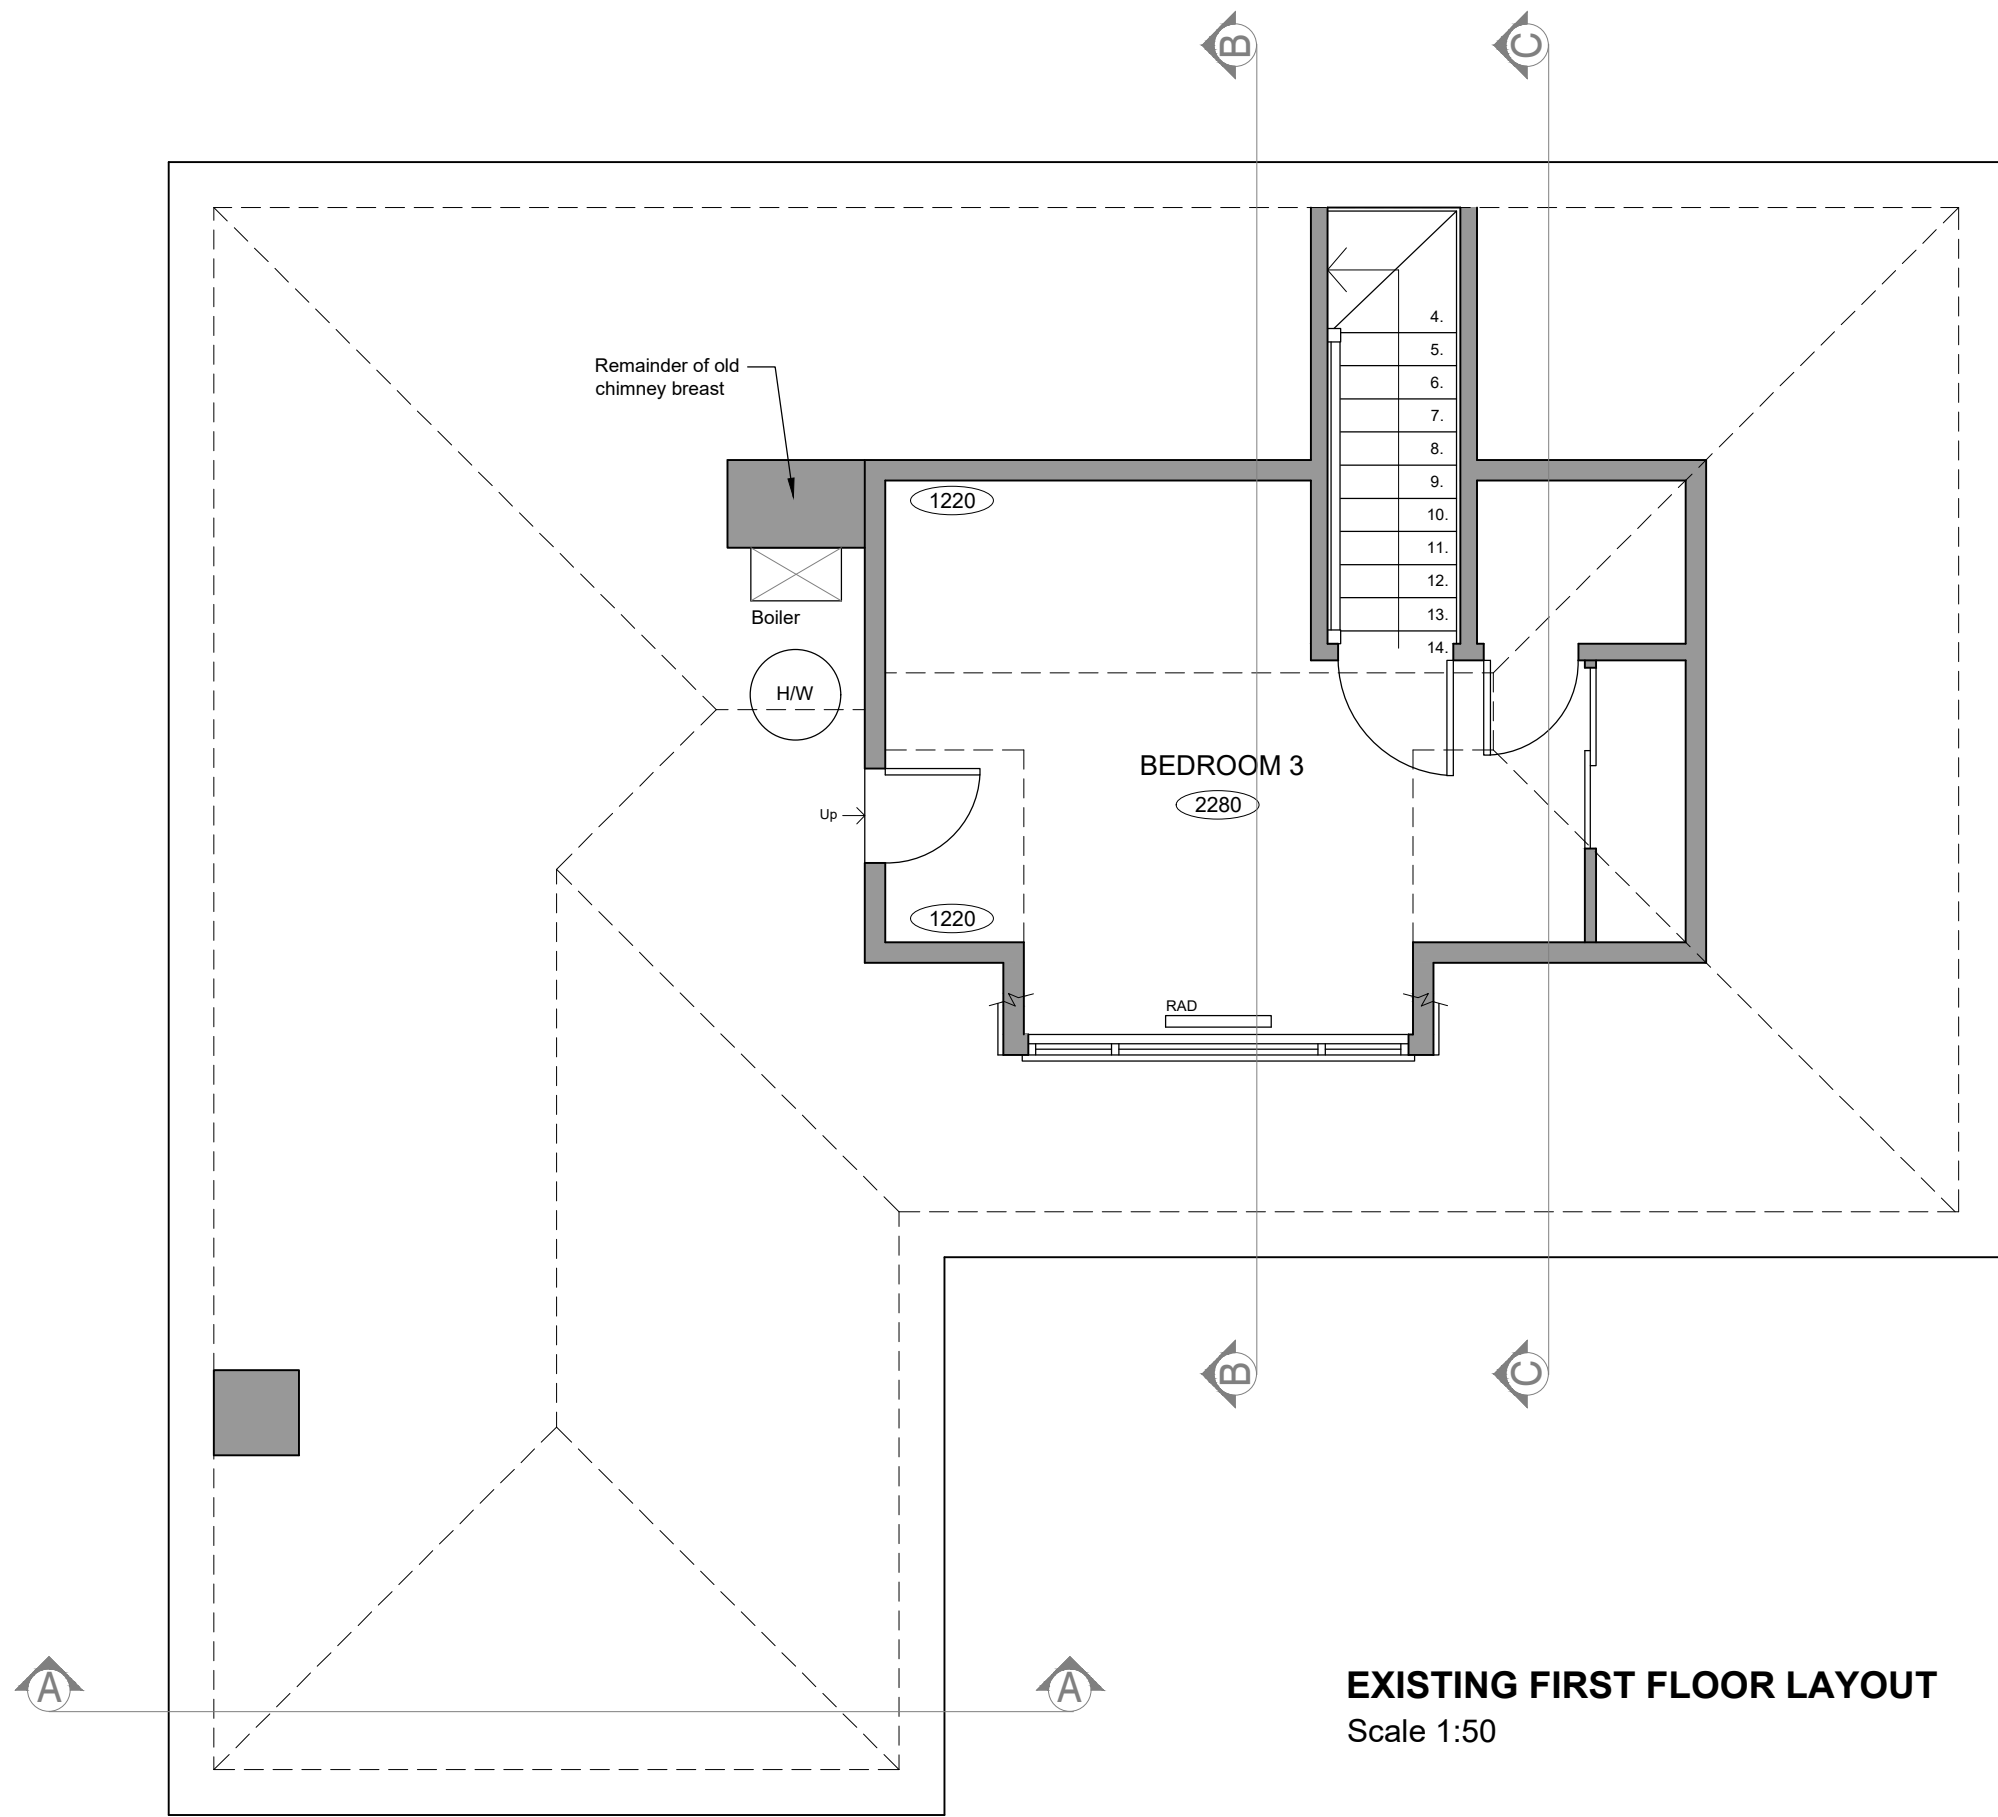

EXISTING FIRST FLOOR LAYOUT
Scale 1:50

JOB TITLE		DRAWING NUMBER		REV	
30 Manton Hollow, Manton, Marlborough, SN8 1RR		30 Manton Hollow - Existing - 01			
For Mr and Mrs Randall		REVISIONS			
DRAWING TITLE		SCALE	DATE	DRAWN BY	PAPER SIZE
Existing Elevations, Ground and First Floor Layout		As Indicated	May 26	AJA	A1
					JOB No.
					1702

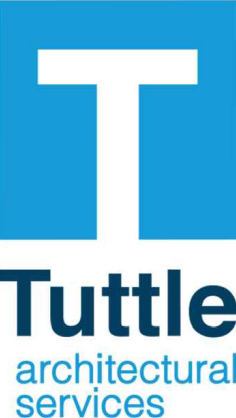

Ground Floor
6 Pelhams Court
Marlborough
Wiltshire SN8 2AG

T. 01672 518 278
E. info@tuttlearchserv.co.uk
F. facebook.com/tuttlearchserv
W. tuttlearchserv.co.uk