


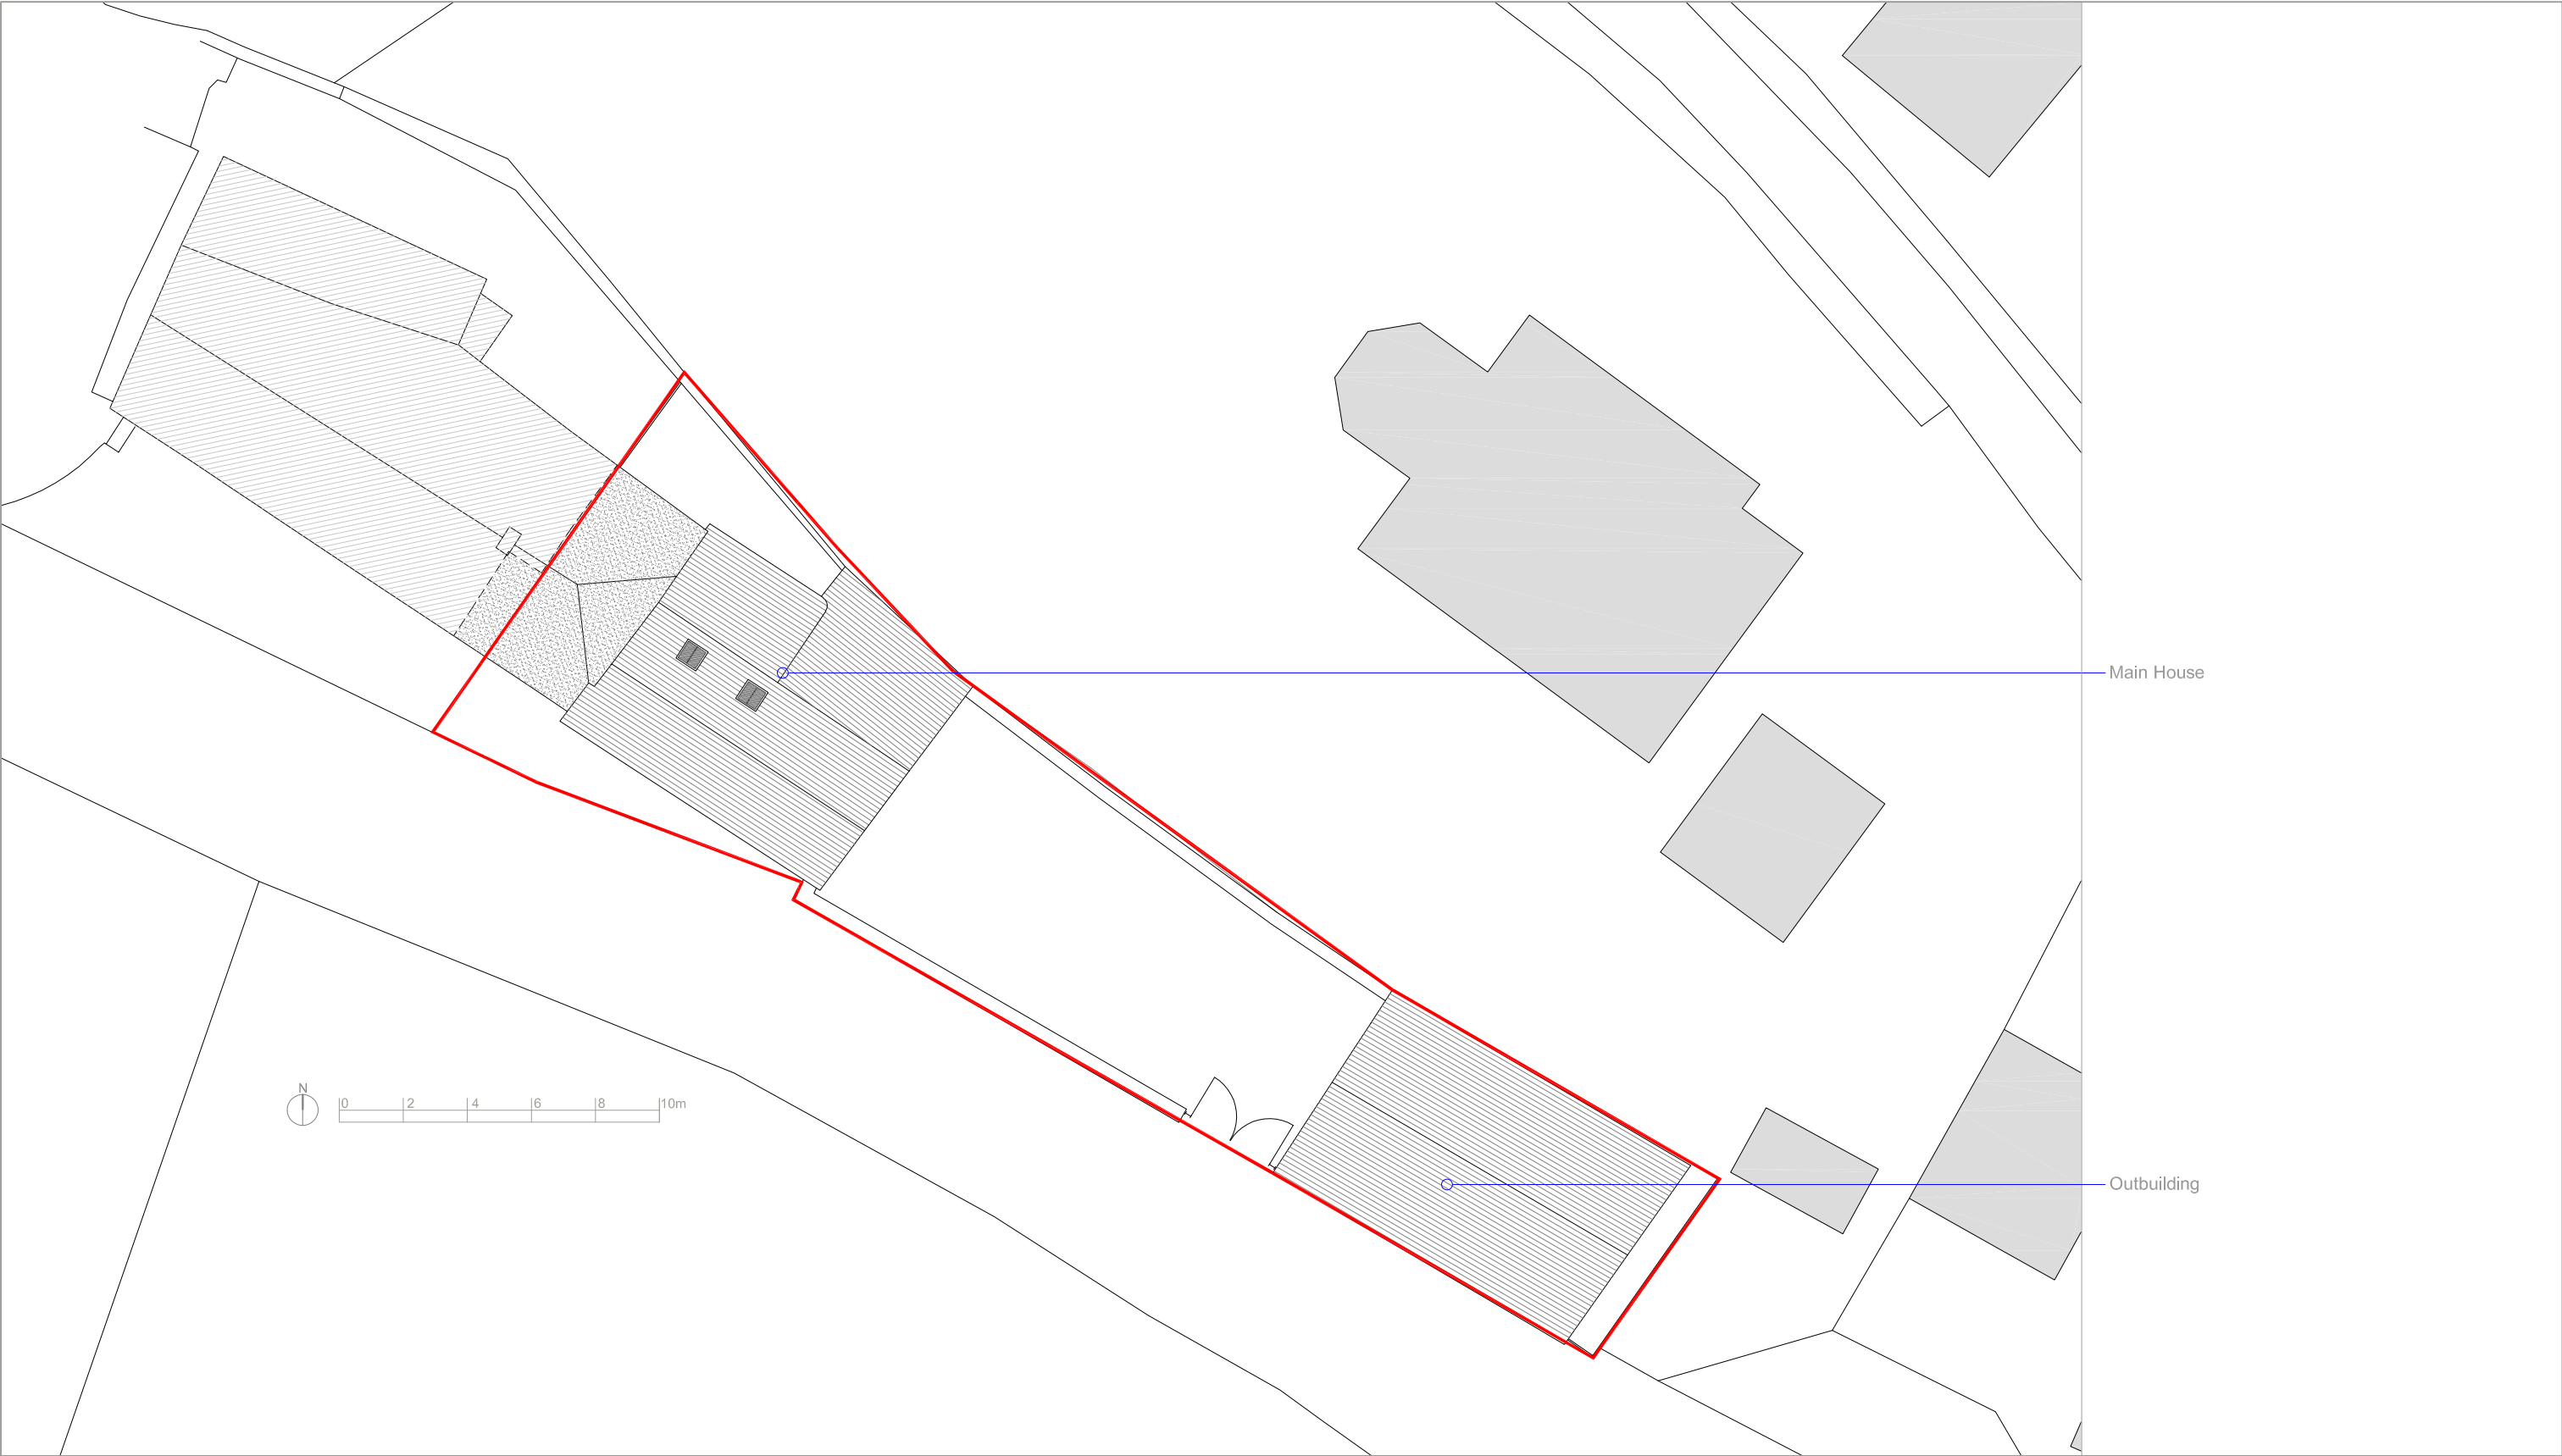

Blank area for notes or additional information.

Mott - Little Thenford

Alterations & Outbuilding Conversion
Site / Roof Plan - Existing

date	Jul '26
drawn	ae
checked	
cad ref	
scale	1:200@A3

job no	dwg no	rev
2151	P-02	-

Use figured dimensions only. All levels and dimensions to be checked on site. Drawing to be read in conjunction with all relevant information.
©Alistair Ellen Architect. All rights reserved.

alistair@alistairellen.co.uk
07771 956771
www.alistairellen.co.uk

Dormers, The Green, Hinton Charterhouse, Bath
BA2 7TJ

Alistair Ellen Architect