



1 Drive Thru - South West Elevation
1 : 100




2 Drive Thru - West Elevation
1 : 100



3 Drive Thru - North East Elevation
1 : 100



4 Drive Thru - East Elevation
1 : 100

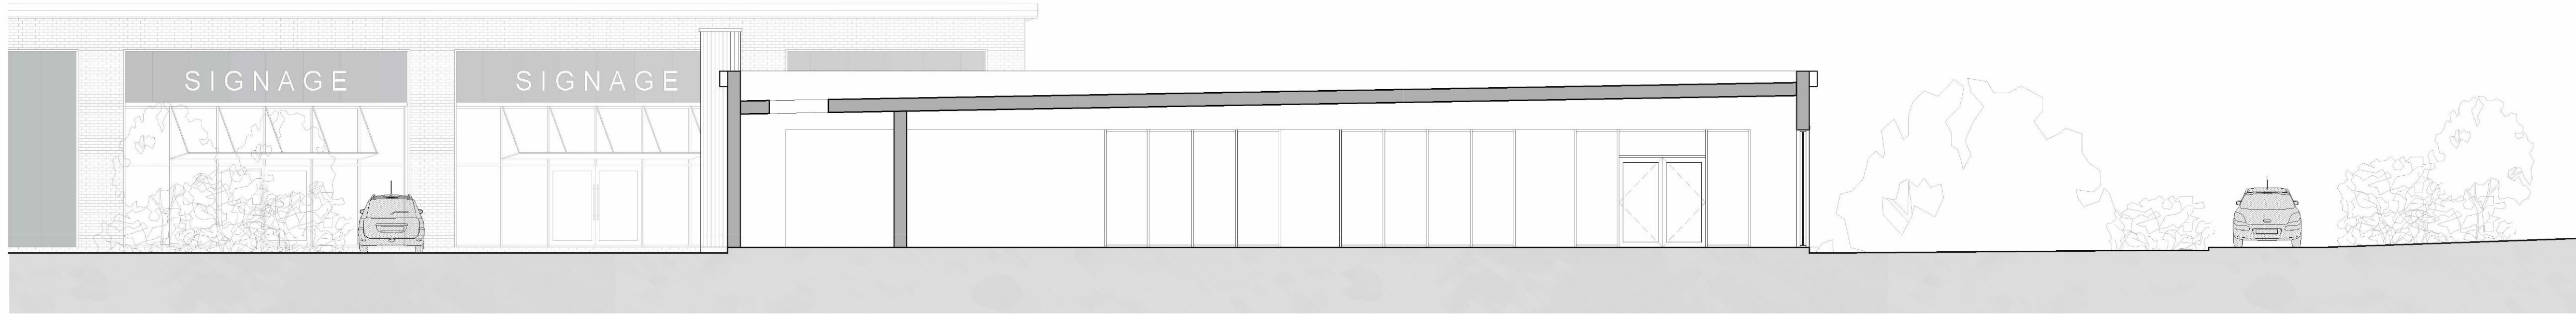

5 Typical Drive Thru Section
1 : 100

MATERIALS KEY:	
1.	Buff brick with projecting brick detailing
2.	Kingspan AWP wall cladding panels Colour - RAL 7016
3.	Timber vertical cladding
4.	Kingspan RW trapezoidal roofing panels Colour - Goosewing Grey
5.	Aluminium window and doors Colour - RAL 7016
6.	Aluminium rainwater goods, fascias & verges Colour - RAL 7016

Date	Description	DM	A
18/08/26	Updated to suit comments		

ANGUS MEEK ARCHITECTS

Cedar Yard, 290A Gloucester Road, Bristol, BS7 8PD
T 0117 942 8286 E architecture@angusmeek.co.uk

Job Name:
**Hawkeridge
Westbury**

Drawing Title:
Drive Thru Elevations

Drawing Status:
PLANNING

Client:
HRBP Ltd.

Scale
1 : 100 @ A1

Date
June 2026

Job No.
2884

Stage
P.

Drawing No.
402

Rev.
A

© Angus Meek Partnership. Not to be reproduced in part or whole, without consent.
Any discrepancies to be reported to the architect. Contractors to verify all dimensions and sizes on site.