


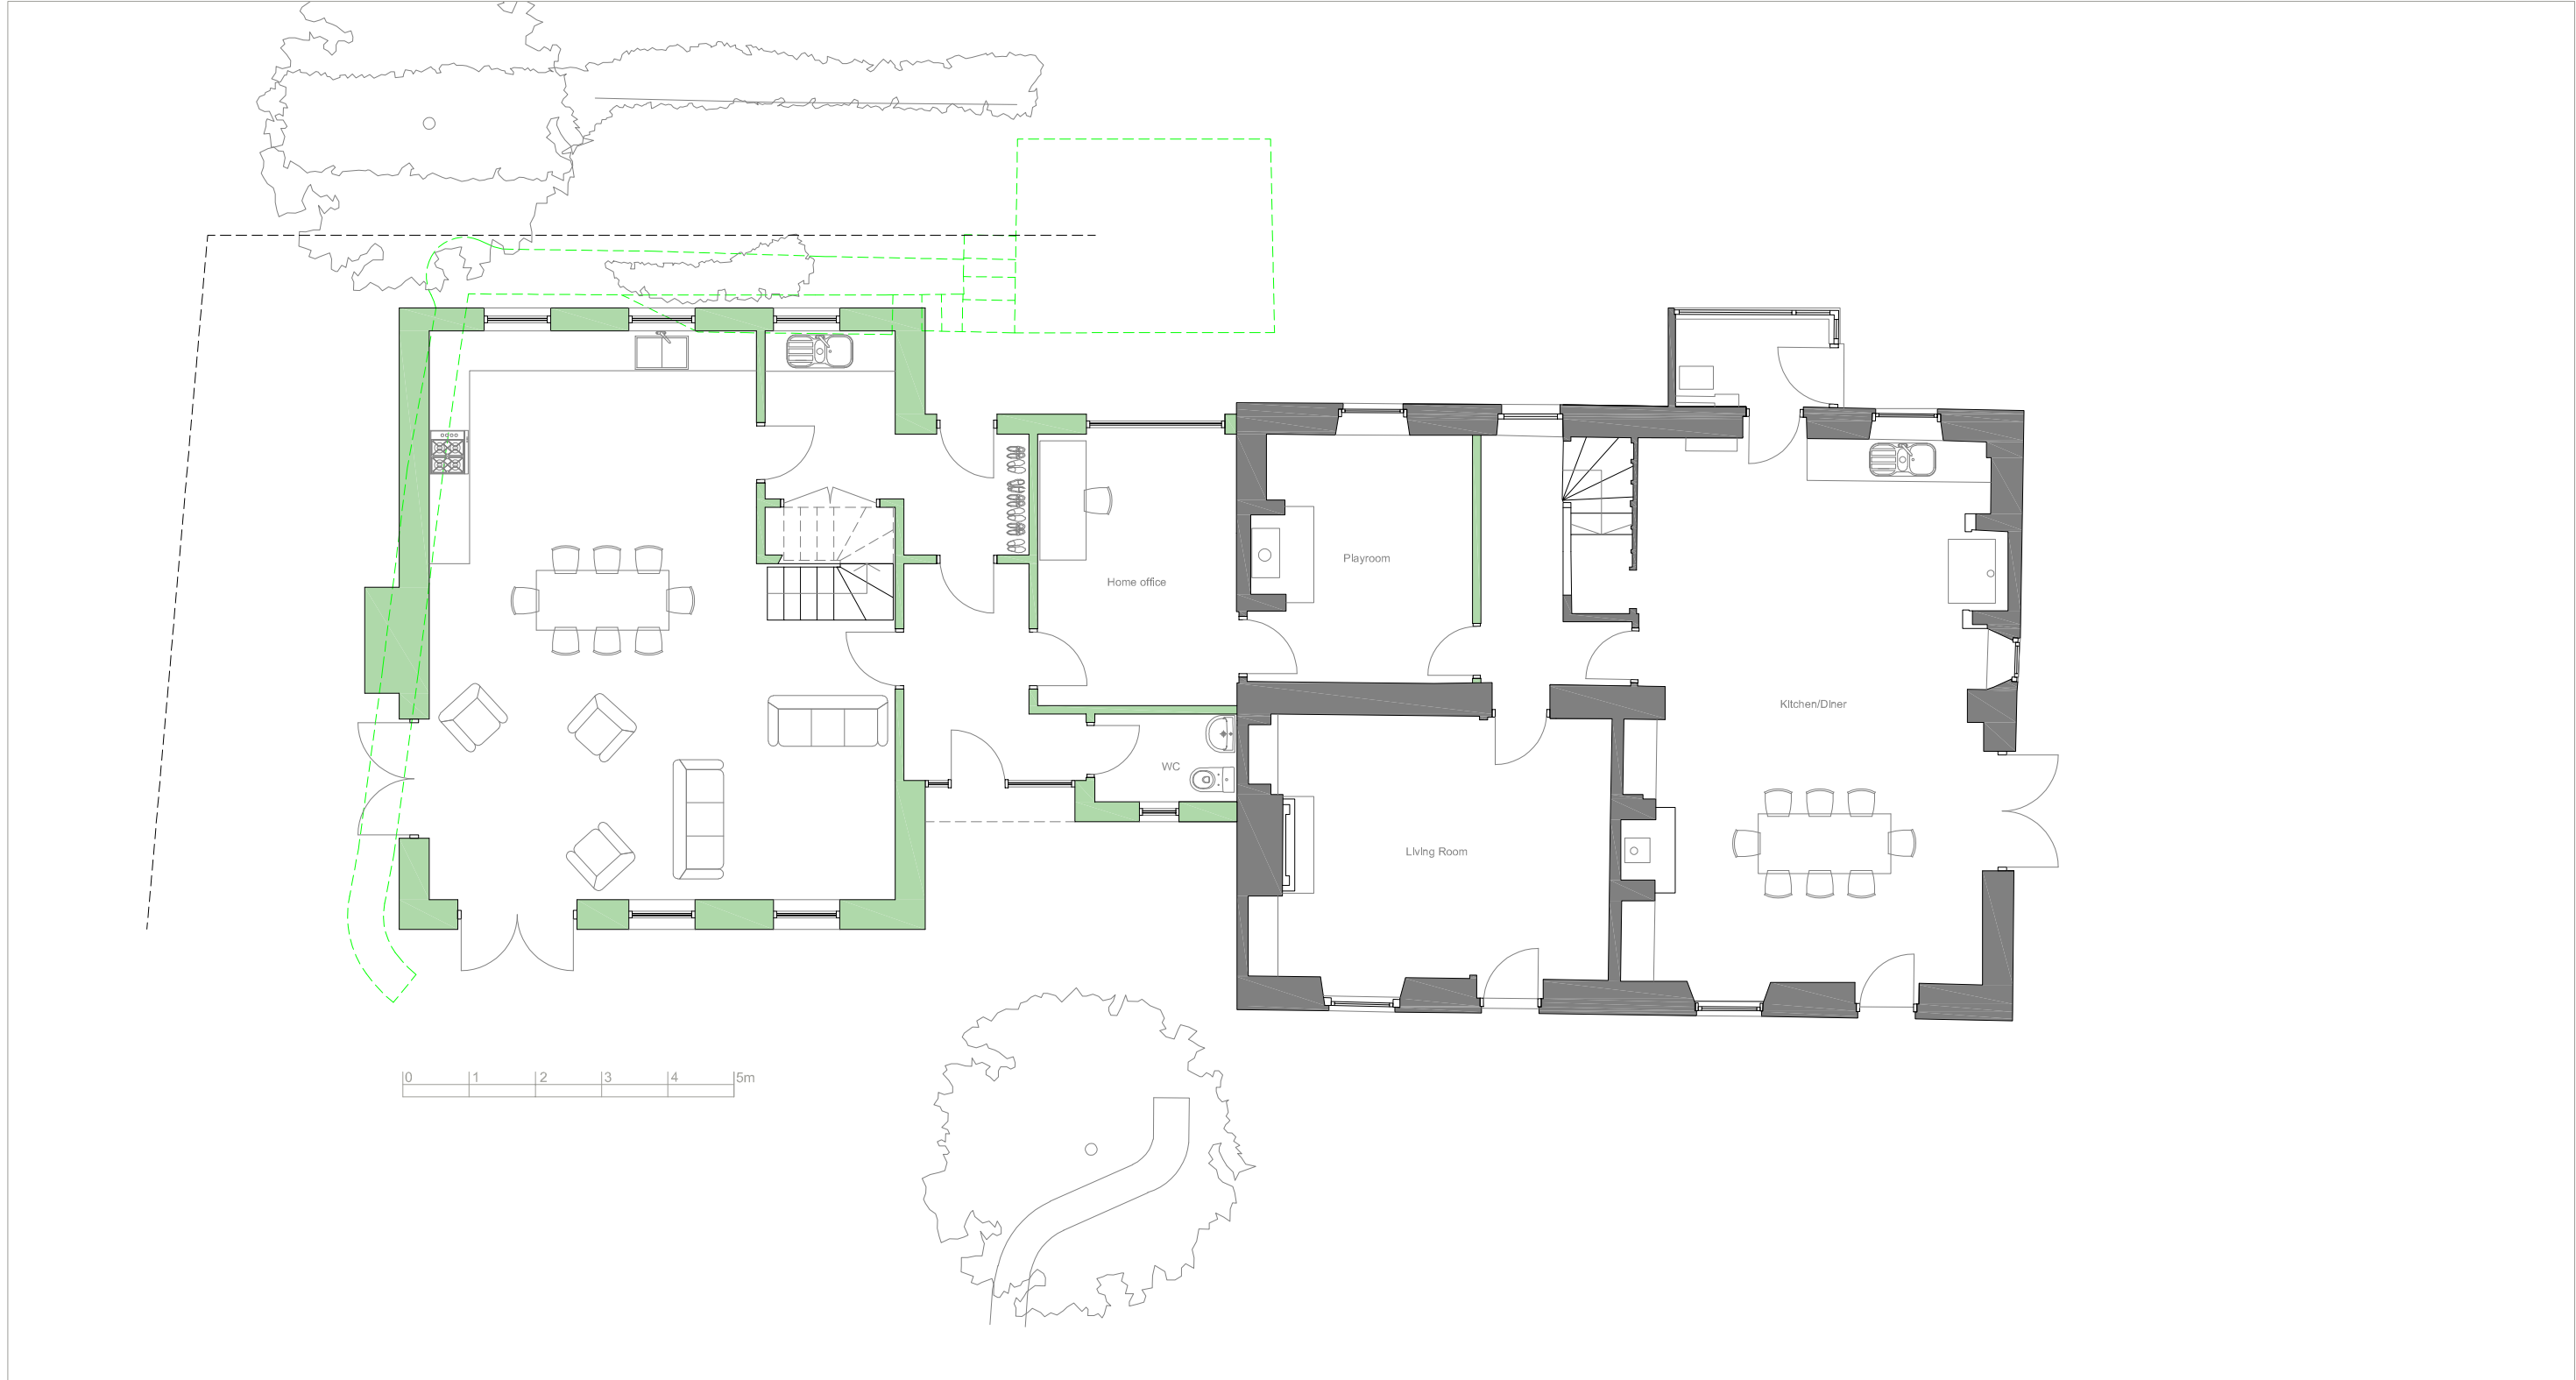

Architectural drawing area with horizontal lines for notes or additional drawings.

Walker - Elbow Cottage

Refurbishment & Extension

Proposed Ground Floor Plan

date

Nov '25

drawn

ae

checked

cad ref

job no

2137

dwg no

P-09

rev

G

scale

1:100@A3

Use figured dimensions only. All levels and dimensions to be checked on site. Drawing to be read in conjunction with all relevant information.

©Alistair Ellen Architect. All rights reserved.

alistair@alistairellen.co.uk

07771 956771

www.alistairellen.co.uk

Dormers, The Green, Hinton Charterhouse, Bath

BA2 7TJ

Alistair Ellen Architect

