




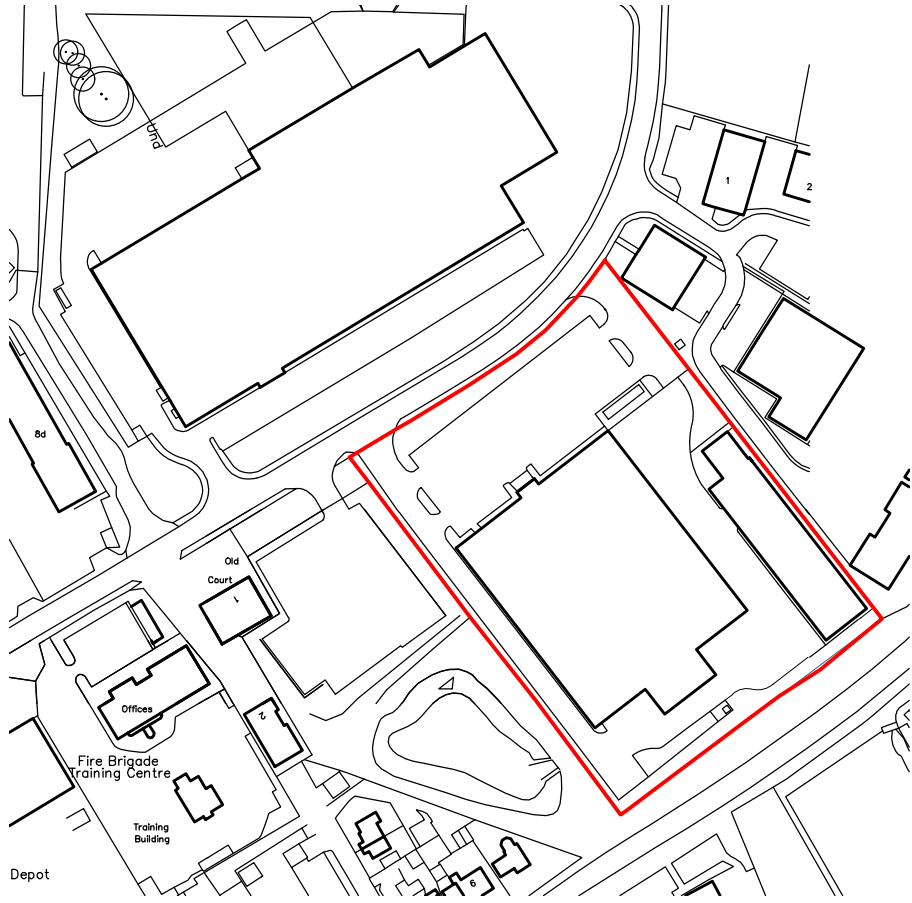

LOCATION PLAN
SCALE 1:2500

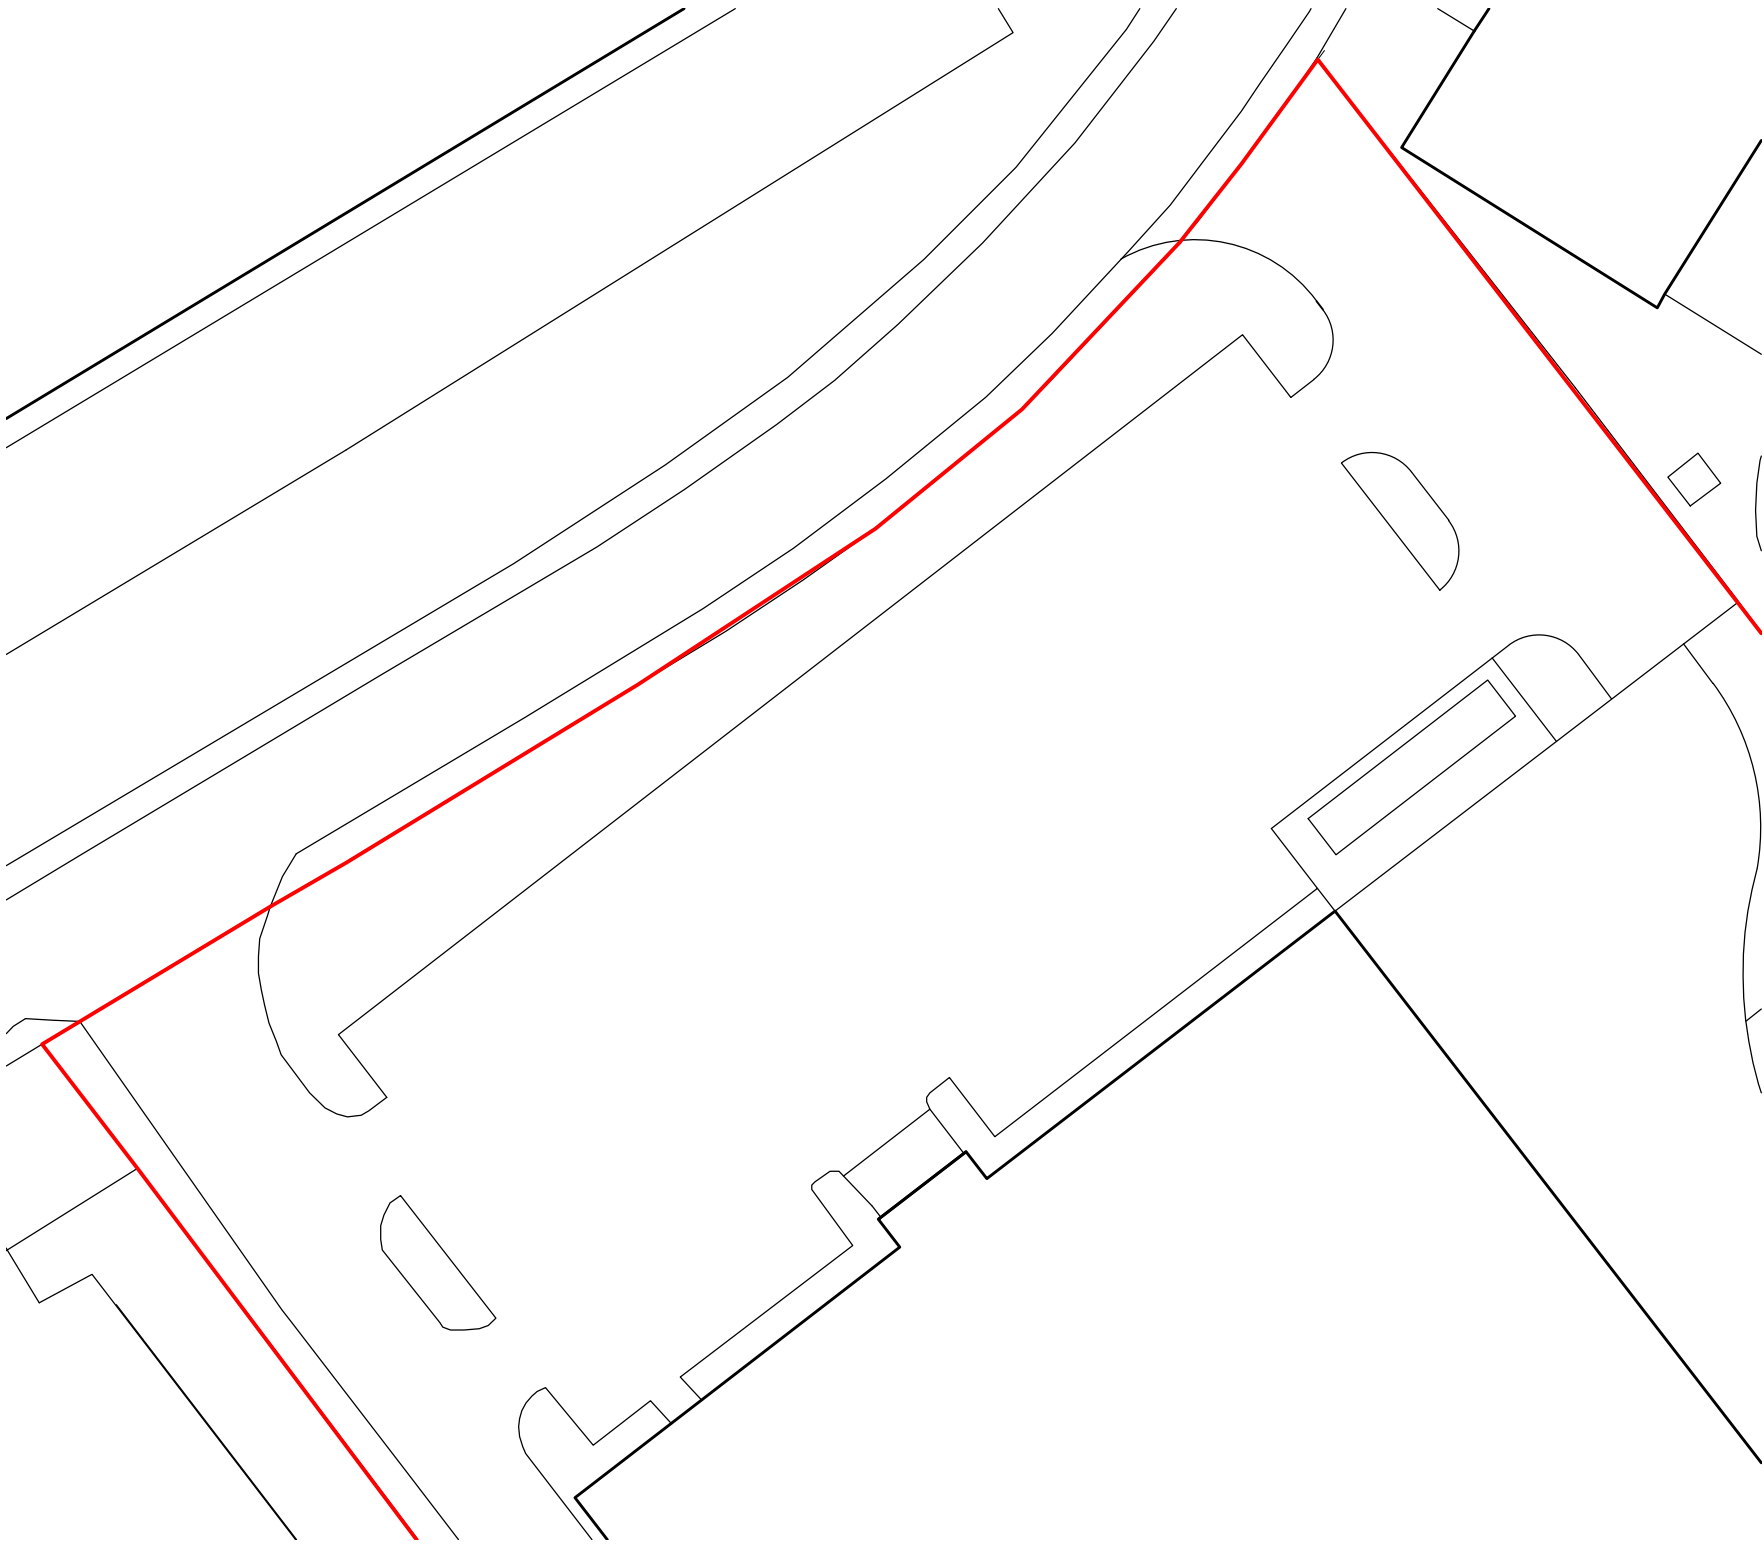

EXISTING
SITE PLAN
SCALE 1:500

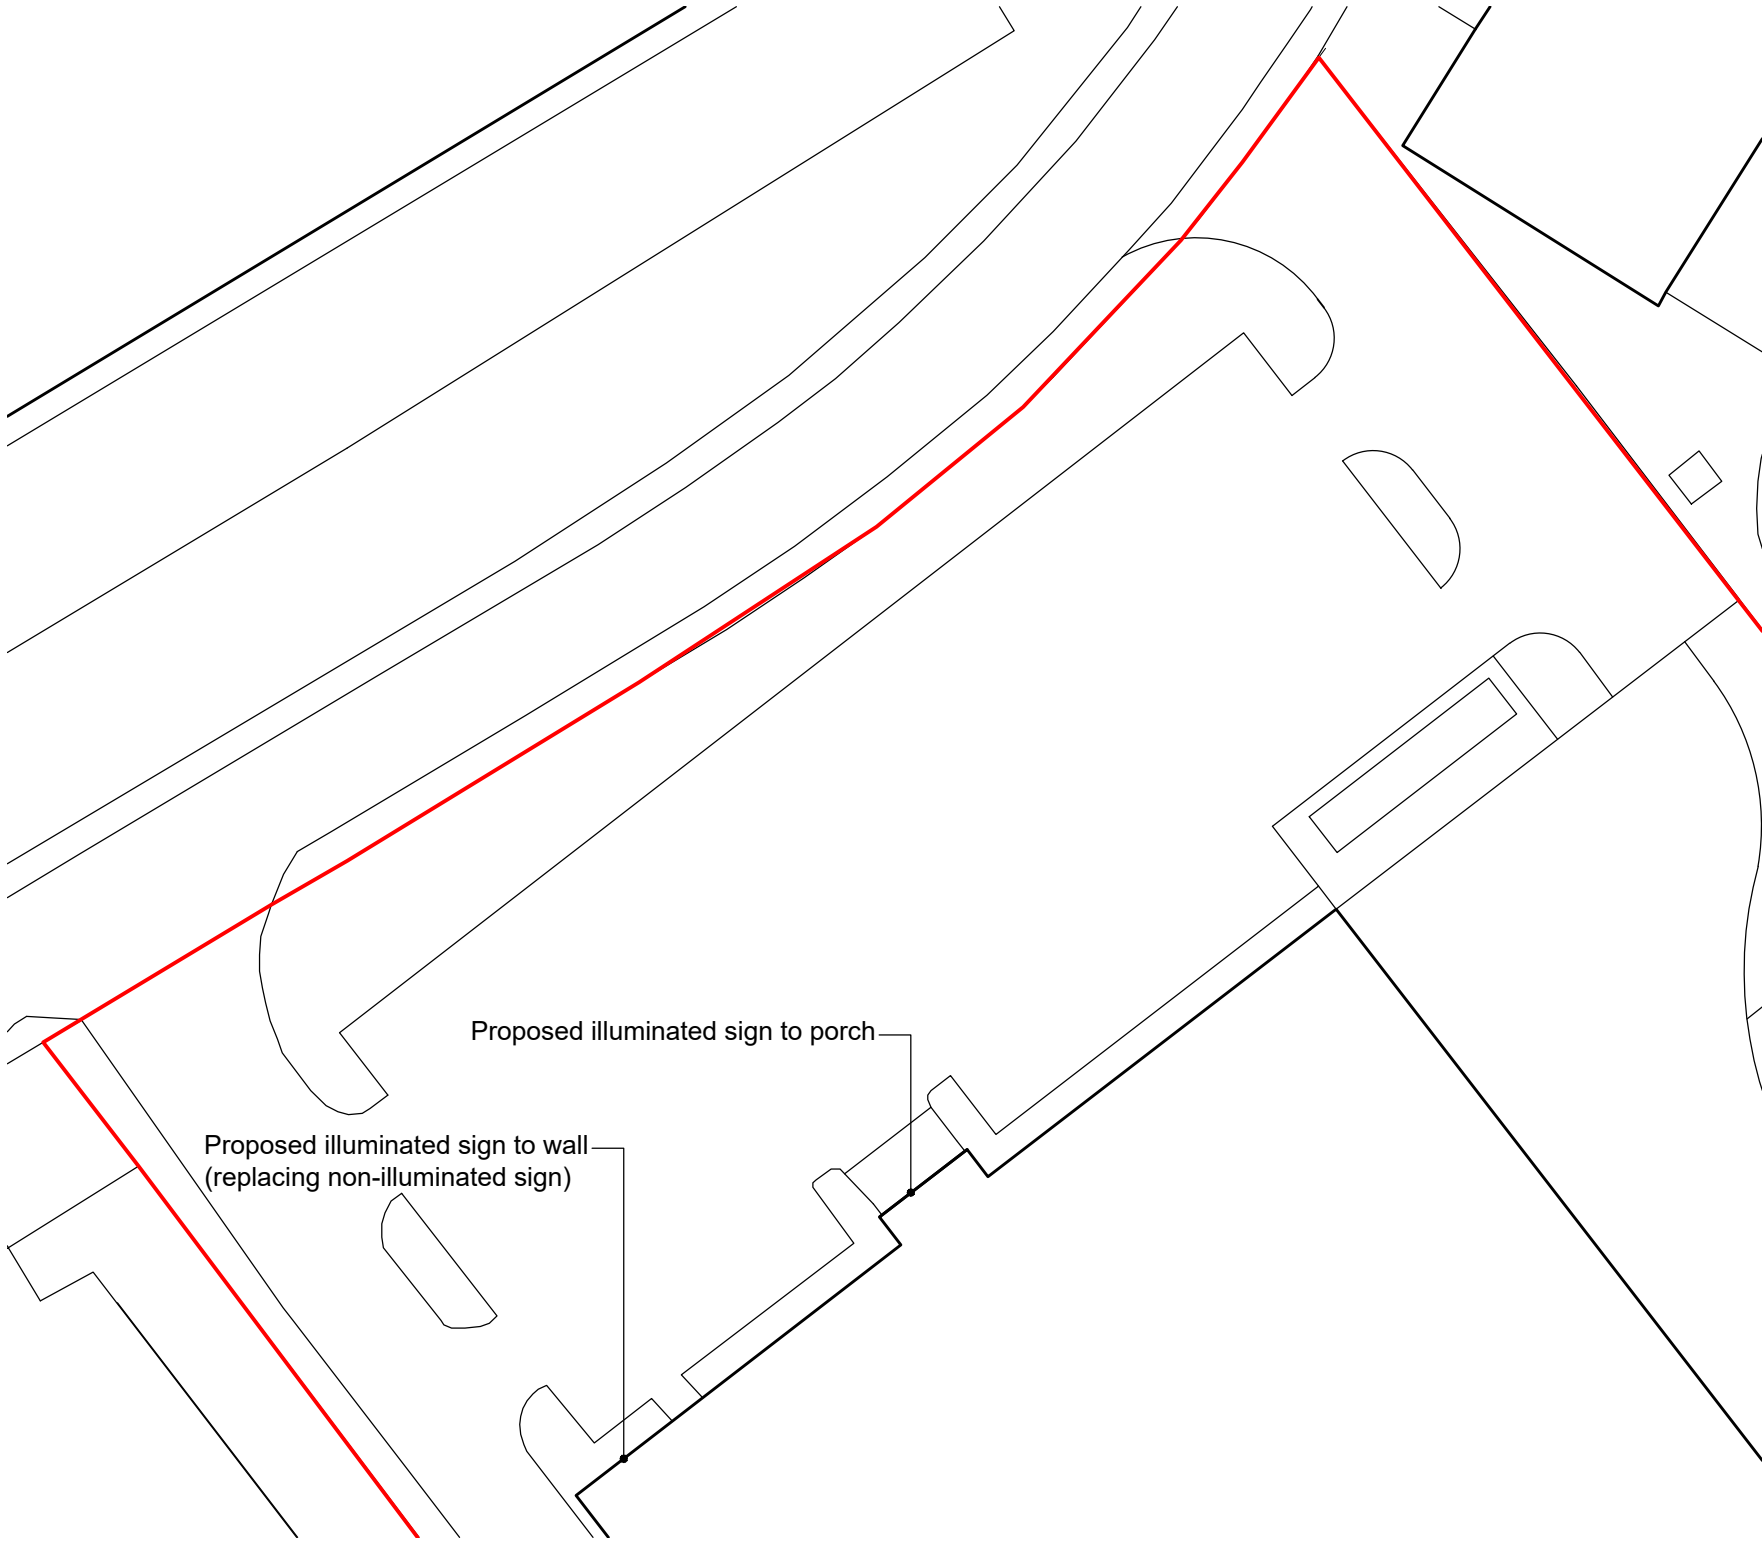

PROPOSED
SITE PLAN
SCALE 1:500


THIS DRAWING IS COPYRIGHT
Contractor must take site sizes

Any discrepancies between the
drawing and site conditions
should be reported to the
Principal Designer

NOTE:
THIS DRAWING HAS BEEN
PREPARED FROM ARCHIVE
INFORMATION. THE SITE MUST
BE INSPECTED AND CHECK
DIMENSIONS TAKEN PRIOR TO
ANY WORK BEING CARRIED
OUT, ON OR OFF SITE.



EXISTING
FRONT (NORTH WEST) ELEVATION
SCALE 1:100

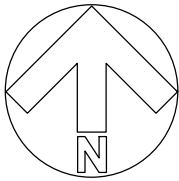

0 1m 2m 3m 4m 5m 6m


Scale bar (1:100)

0 10m 20m 30m

Scale bar (1:500)

0 50m 100m 150m

Scale bar (1:2500)

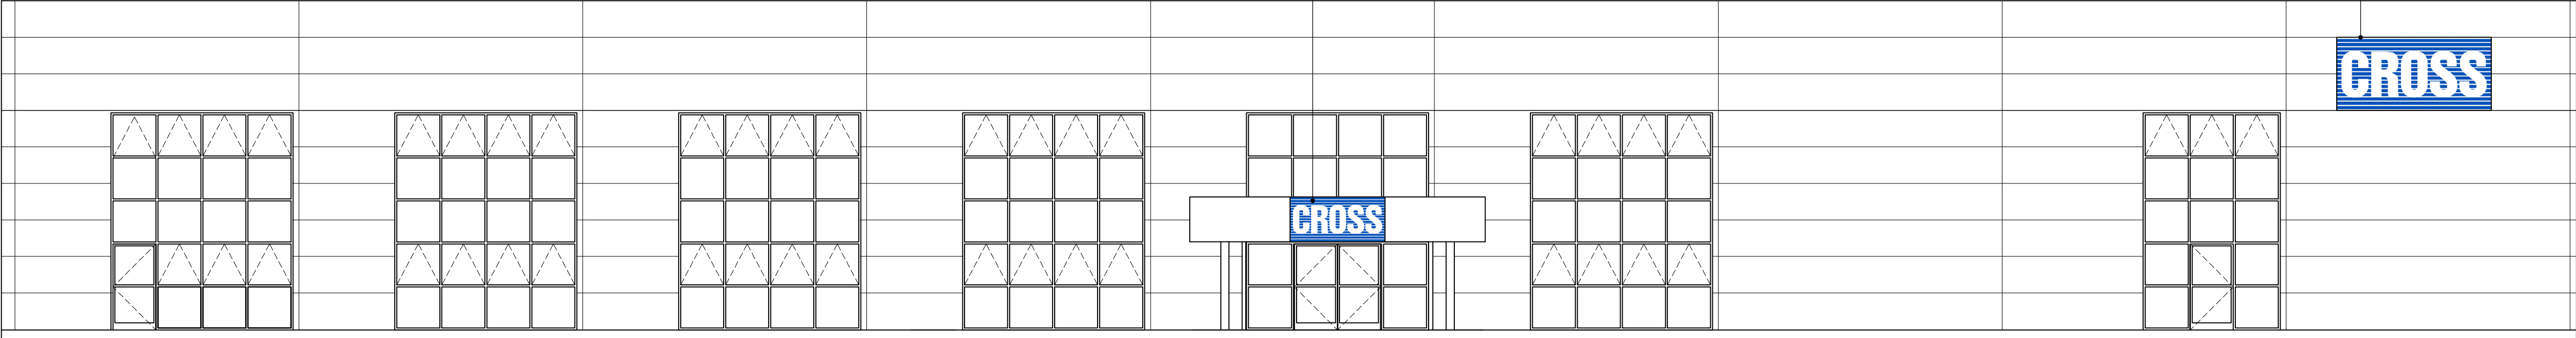

PROPOSED
FRONT (NORTH WEST) ELEVATION
SCALE 1:100

Rev.	Date		Init
CLIENT			
CROSS MANUFACTURING CO. (1938) LTD			
PROJECT			
PROPOSED SIGNAGE			
DRAWING			
LOCATION PLAN, EXISTING AND PROPOSED SITE PLANS AND FRONT ELEVATIONS			
DRAWN:	Date:	Scale:	
ALK	07/07/2026	as stated	
Drawing number:		@ A1	
	4517-01	Rev.	
DOLMAN			
ARCHITECTURAL DESIGNERS BUILDING SURVEYORS			
COST CONSULTANTS CDM PRINCIPAL DESIGNERS			
Sussex House			
Bath Road			
Devizes			
Wiltshire SN10 2AF			
Tel: 01380 729456			
Web: www.dolmansurveyors.co.uk			
Email: info@dolmansurveyors.co.uk			