
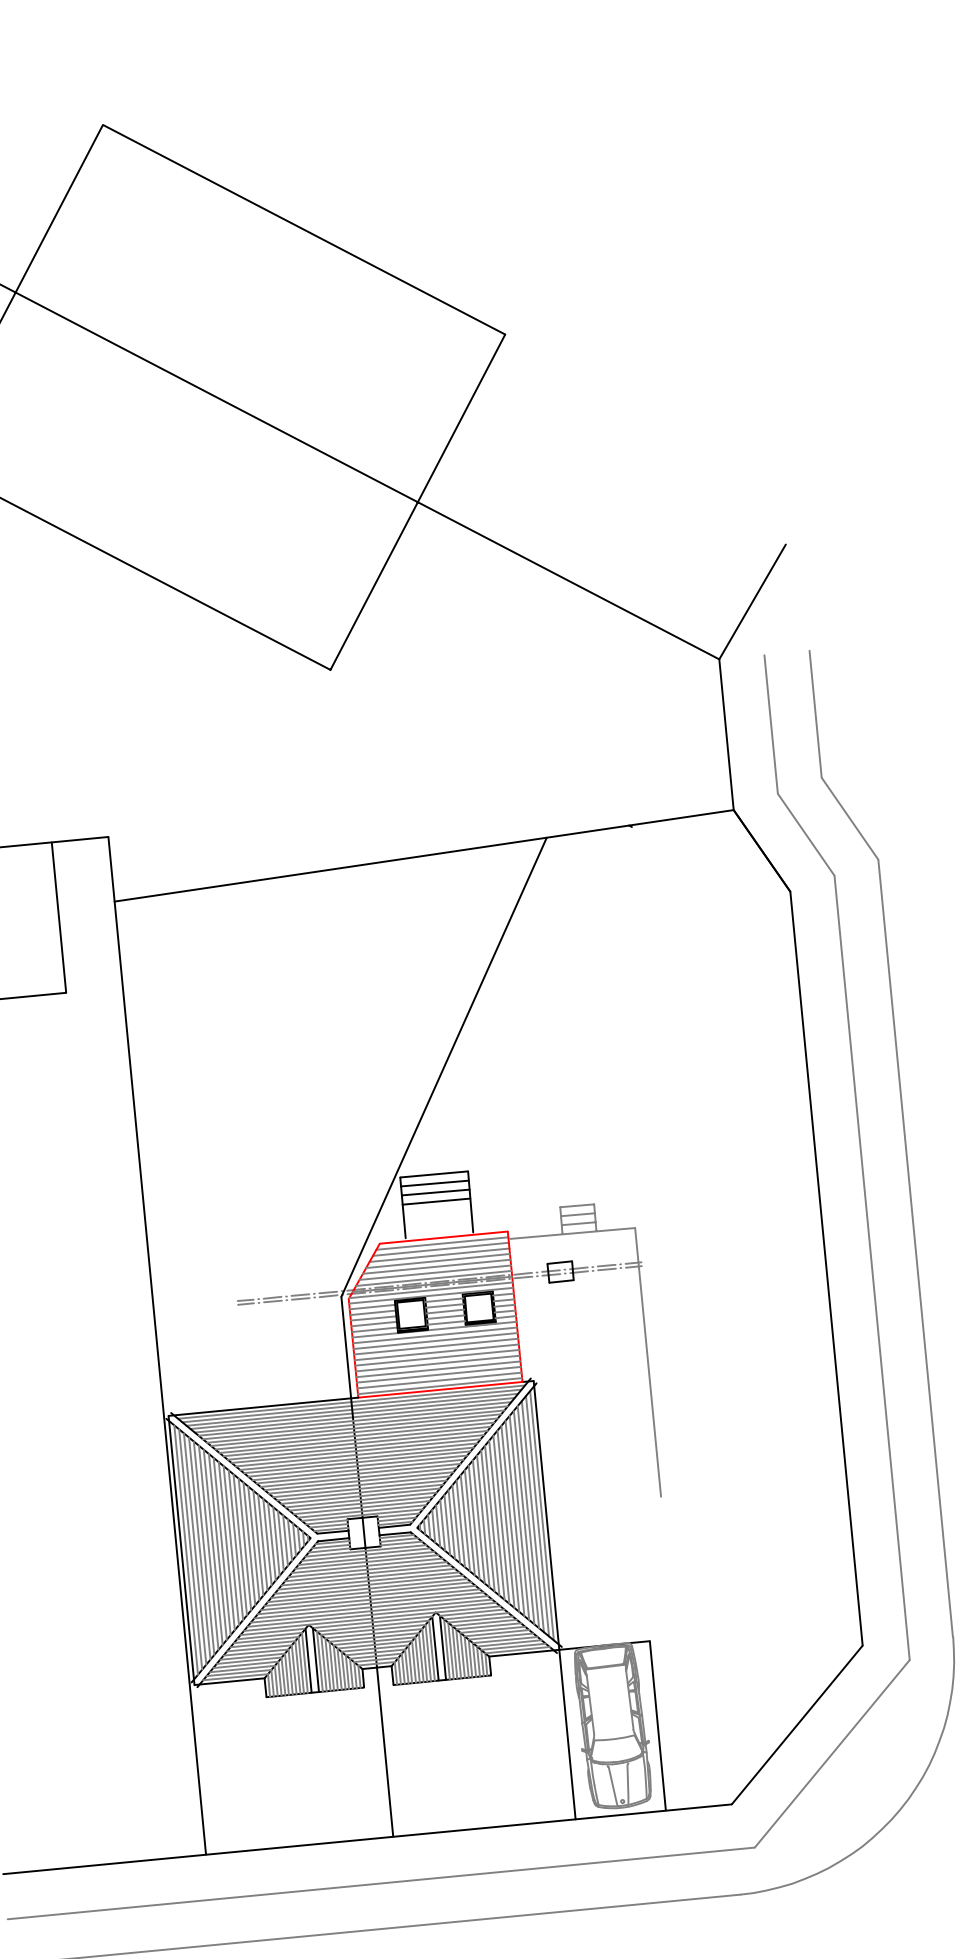


SITE PLAN 1:200

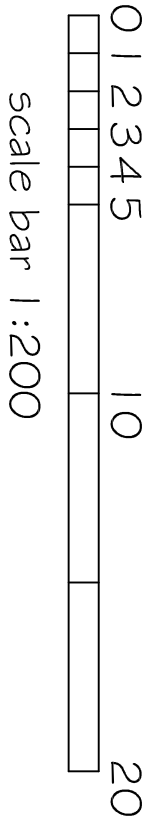

SJF PLANNING
& DESIGN SERVICE

01225 792078 simon@earthbehl@gmail.com

PROPOSED SINGLE STOREY REAR
EXTENSION

CLIENT MR D STANNARD

LOCATION 4 LUXFIELD ROAD
WARMINSTER
BA12 8HH

TITLE PROPOSED BLOCK PLAN 1:200

DRG NO	ISSUE	DATE
2624-2	1	JULY 2026