
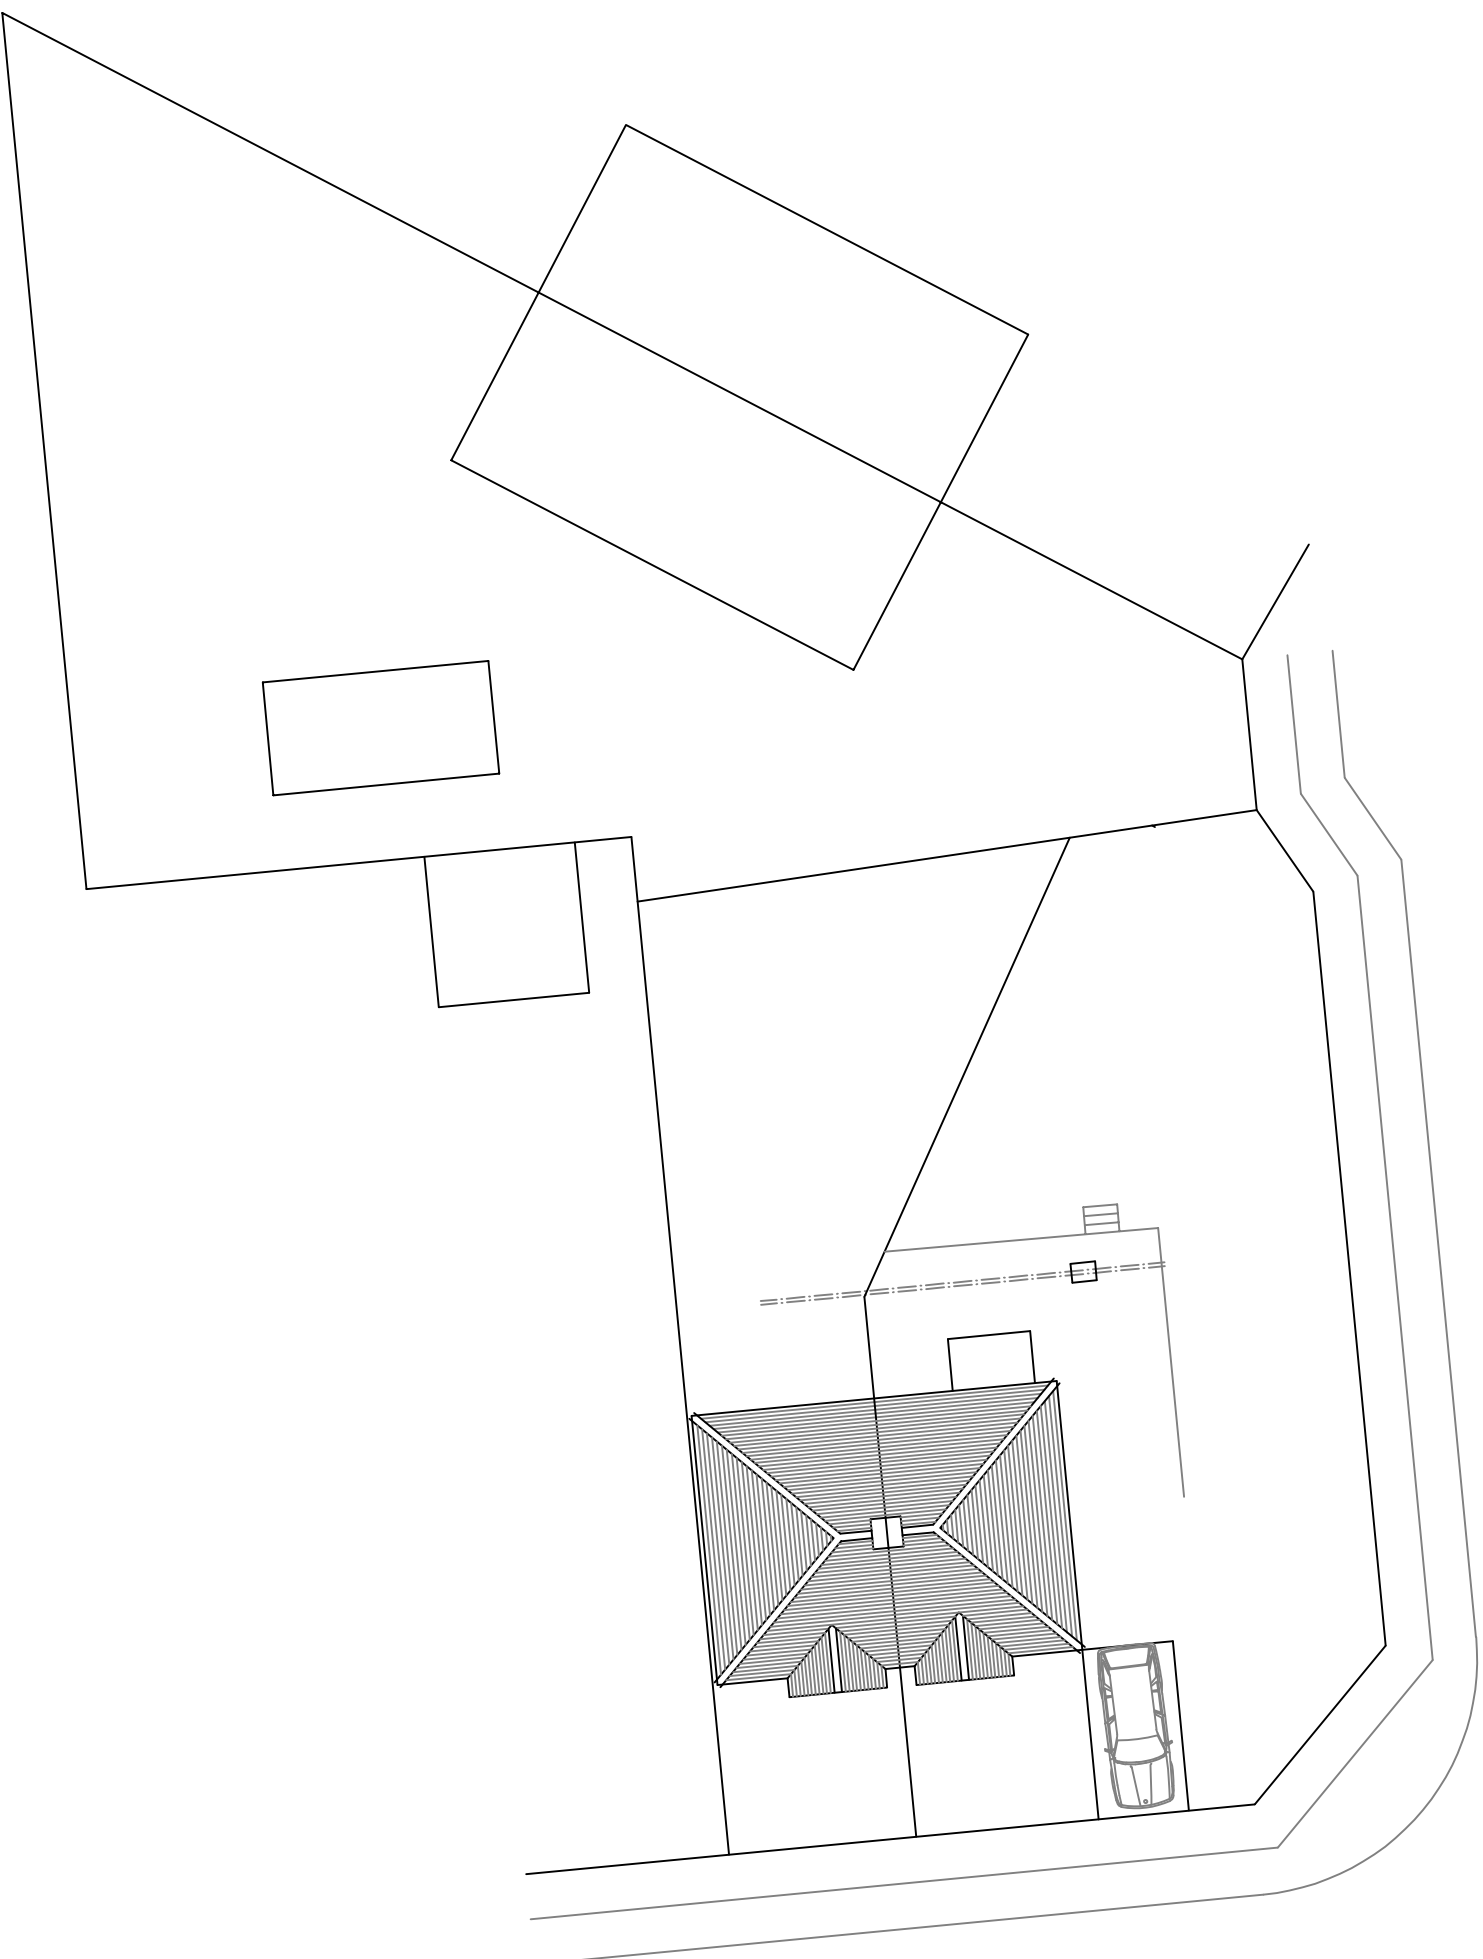


SITE PLAN 1:200

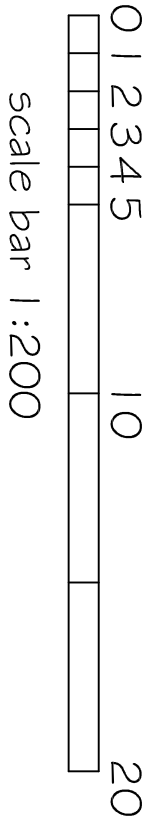

SJF PLANNING & DESIGN SERVICE		
01225 792078 simon@earthbeel@gmail.com		
PROPOSED	SINGLE STOREY REAR EXTENSION	
CLIENT	MR D STANNARD	
LOCATION	4 LUXFIELD ROAD WARMINSTER BA12 8HH	
TITLE	EXISTING BLOCK PLAN 1:200	
DRG NO	ISSUE	DATE
2624-3	1	JULY 2026