




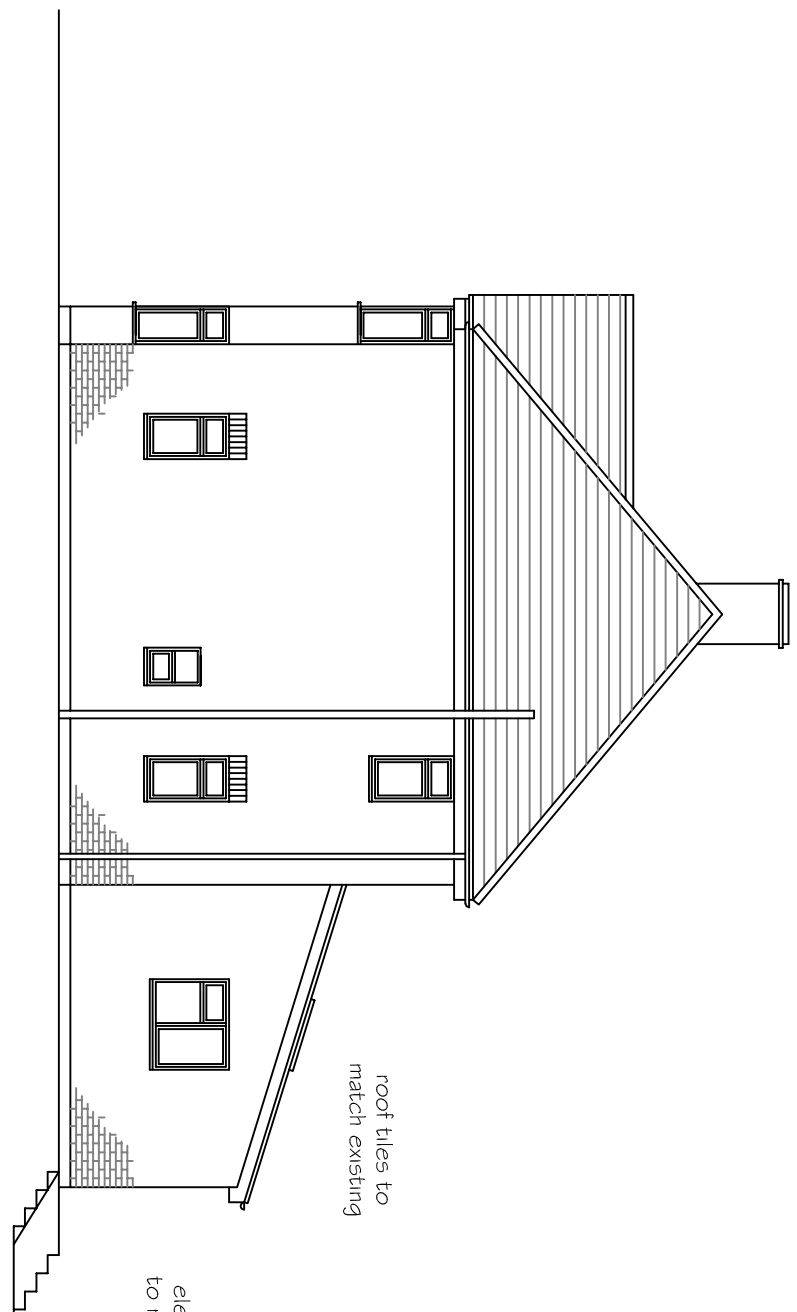


PROPOSED SIDE (NORTH) ELEVATION 1 : 100

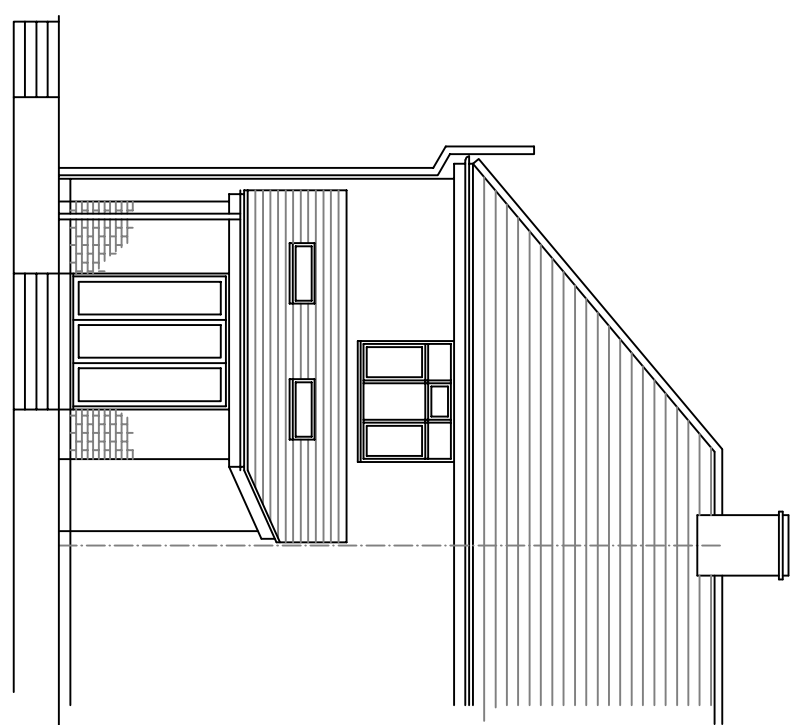


PROPOSED REAR (WEST) ELEVATION 1 : 100

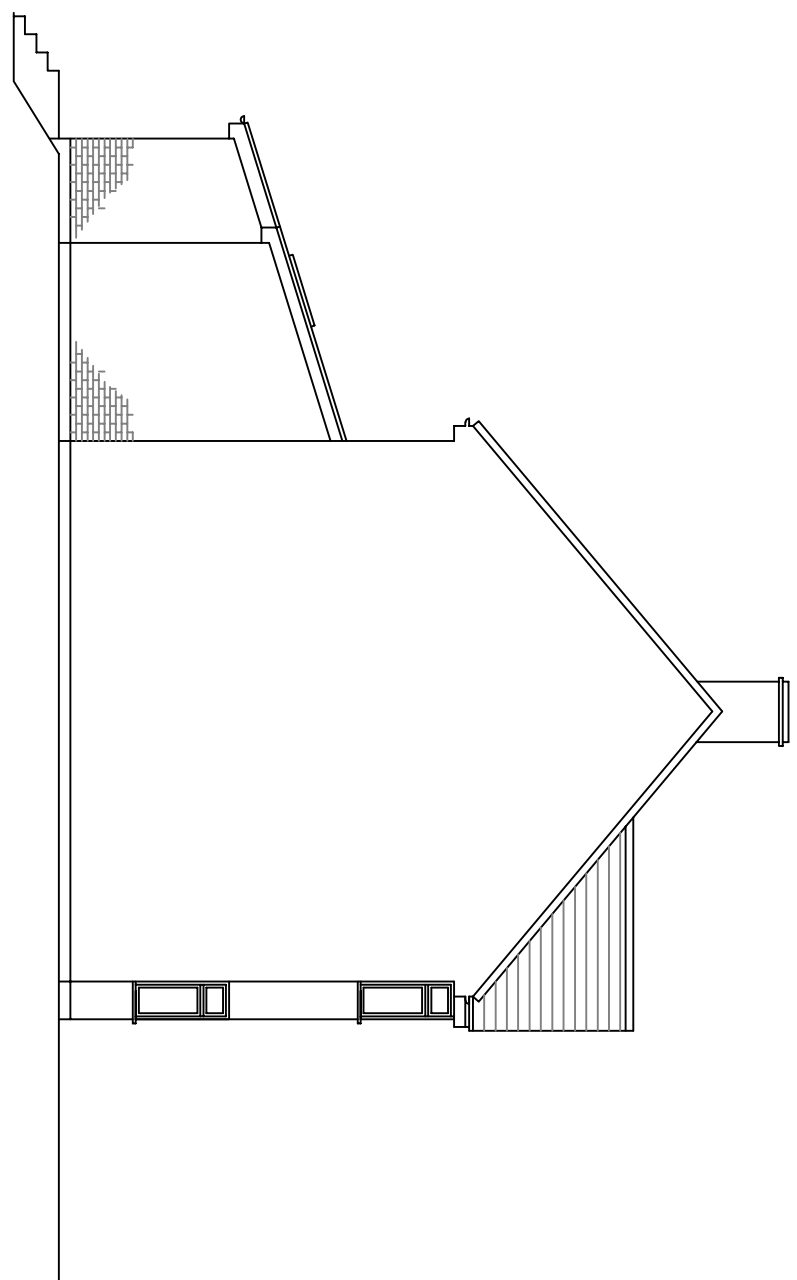


PROPOSED END (SOUTH) ELEVATION 1 : 100

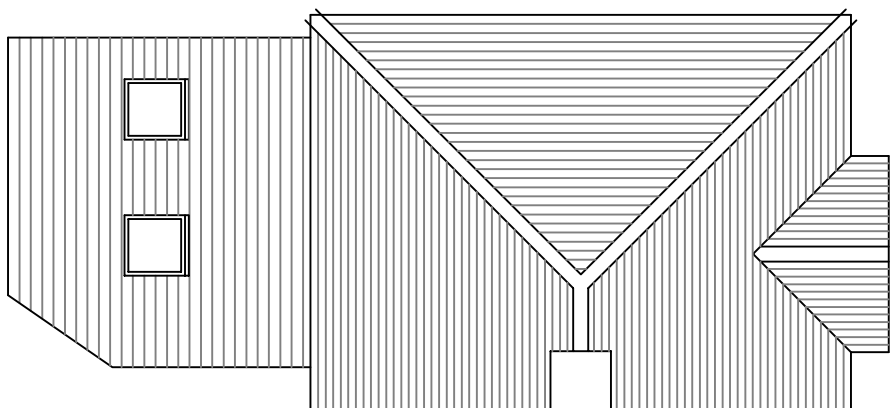


PROPOSED ROOF PLAN 1 : 100

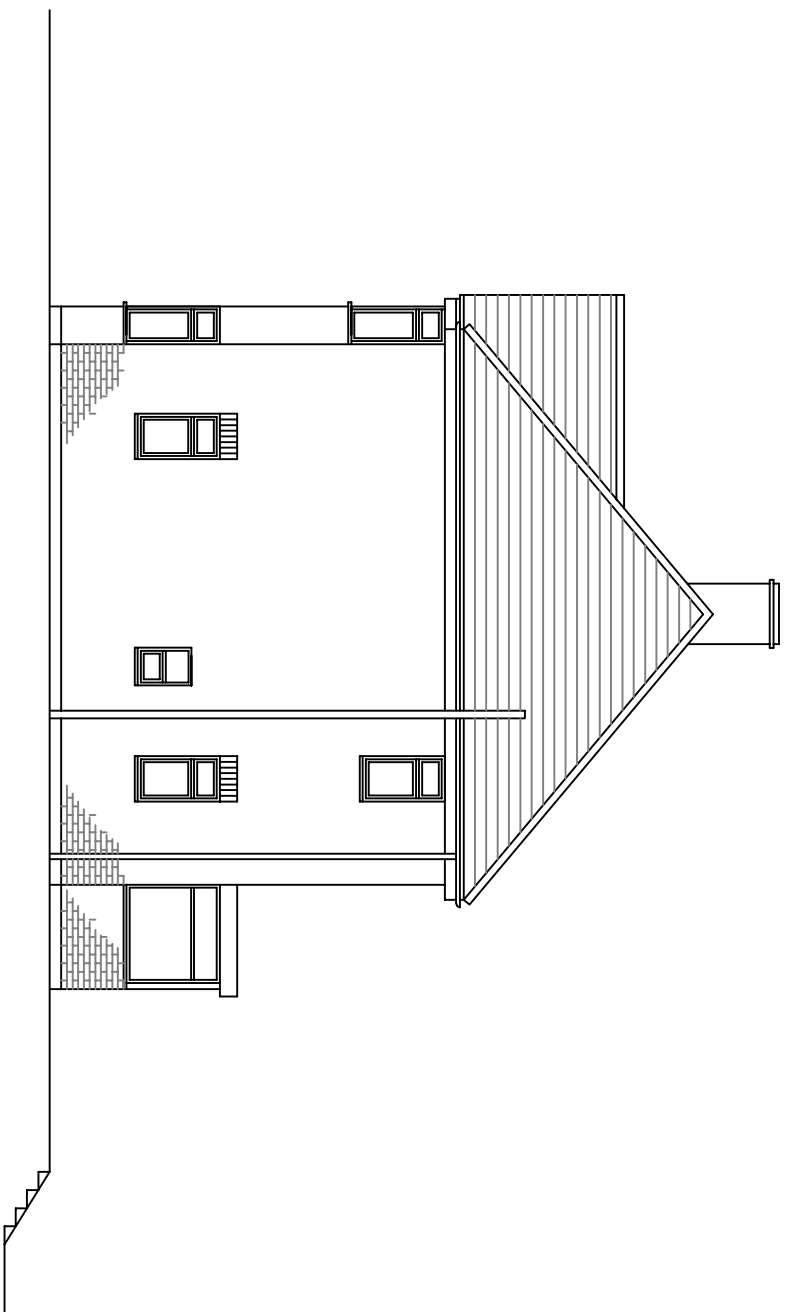


EXISTING SIDE (NORTH) ELEVATION 1 : 100

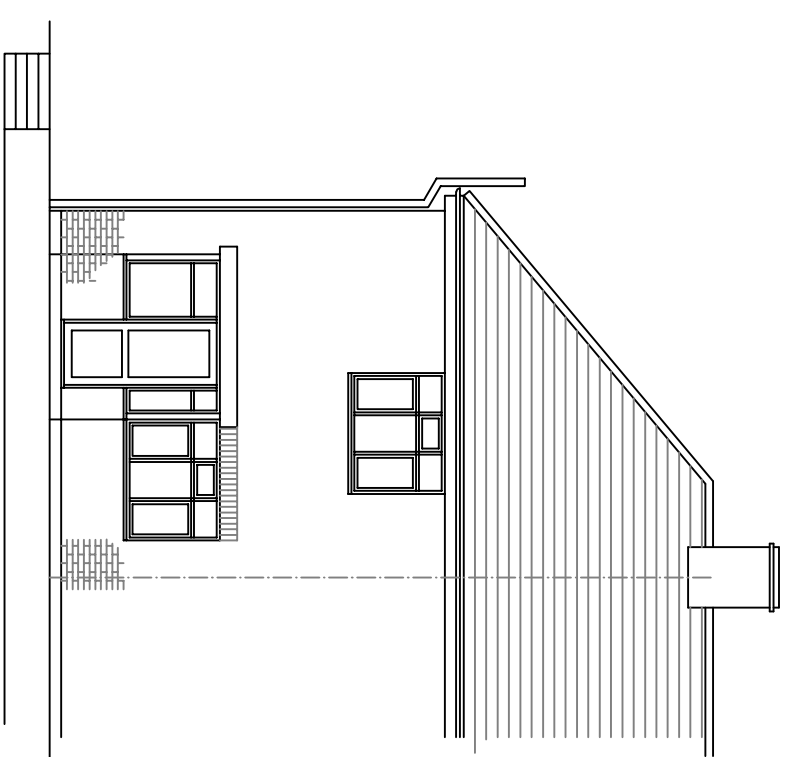



EXISTING REAR (WEST) ELEVATION 1 : 100

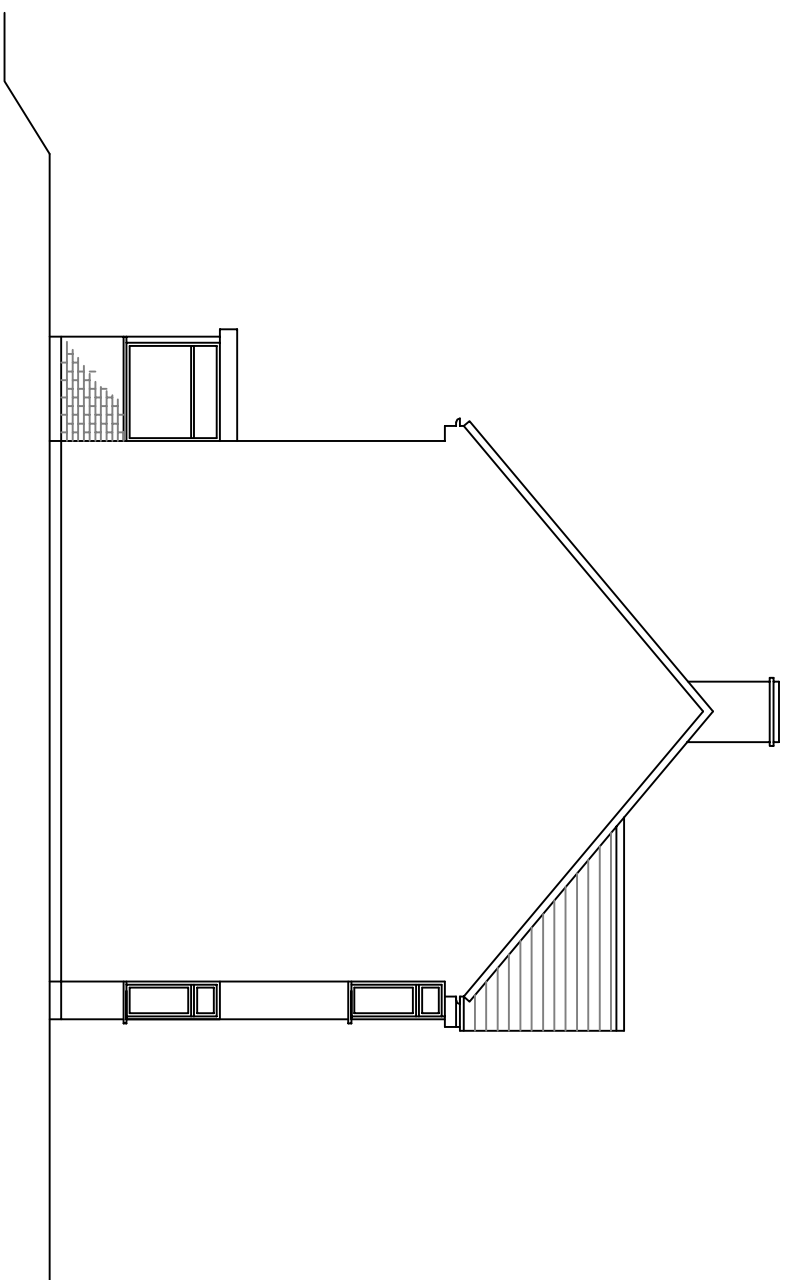


EXISTING END (SOUTH) ELEVATION 1 : 100

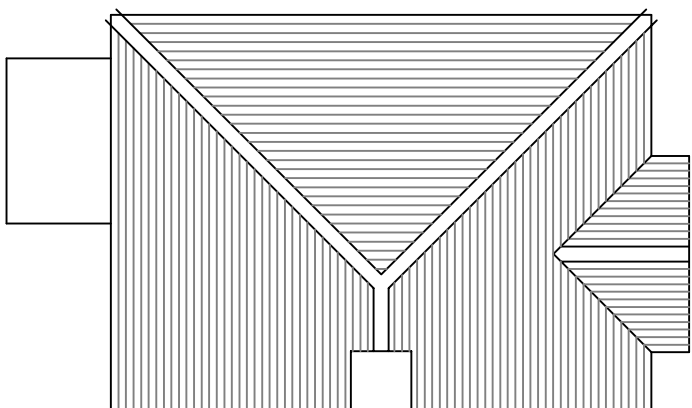


EXISTING ROOF PLAN 1 : 100

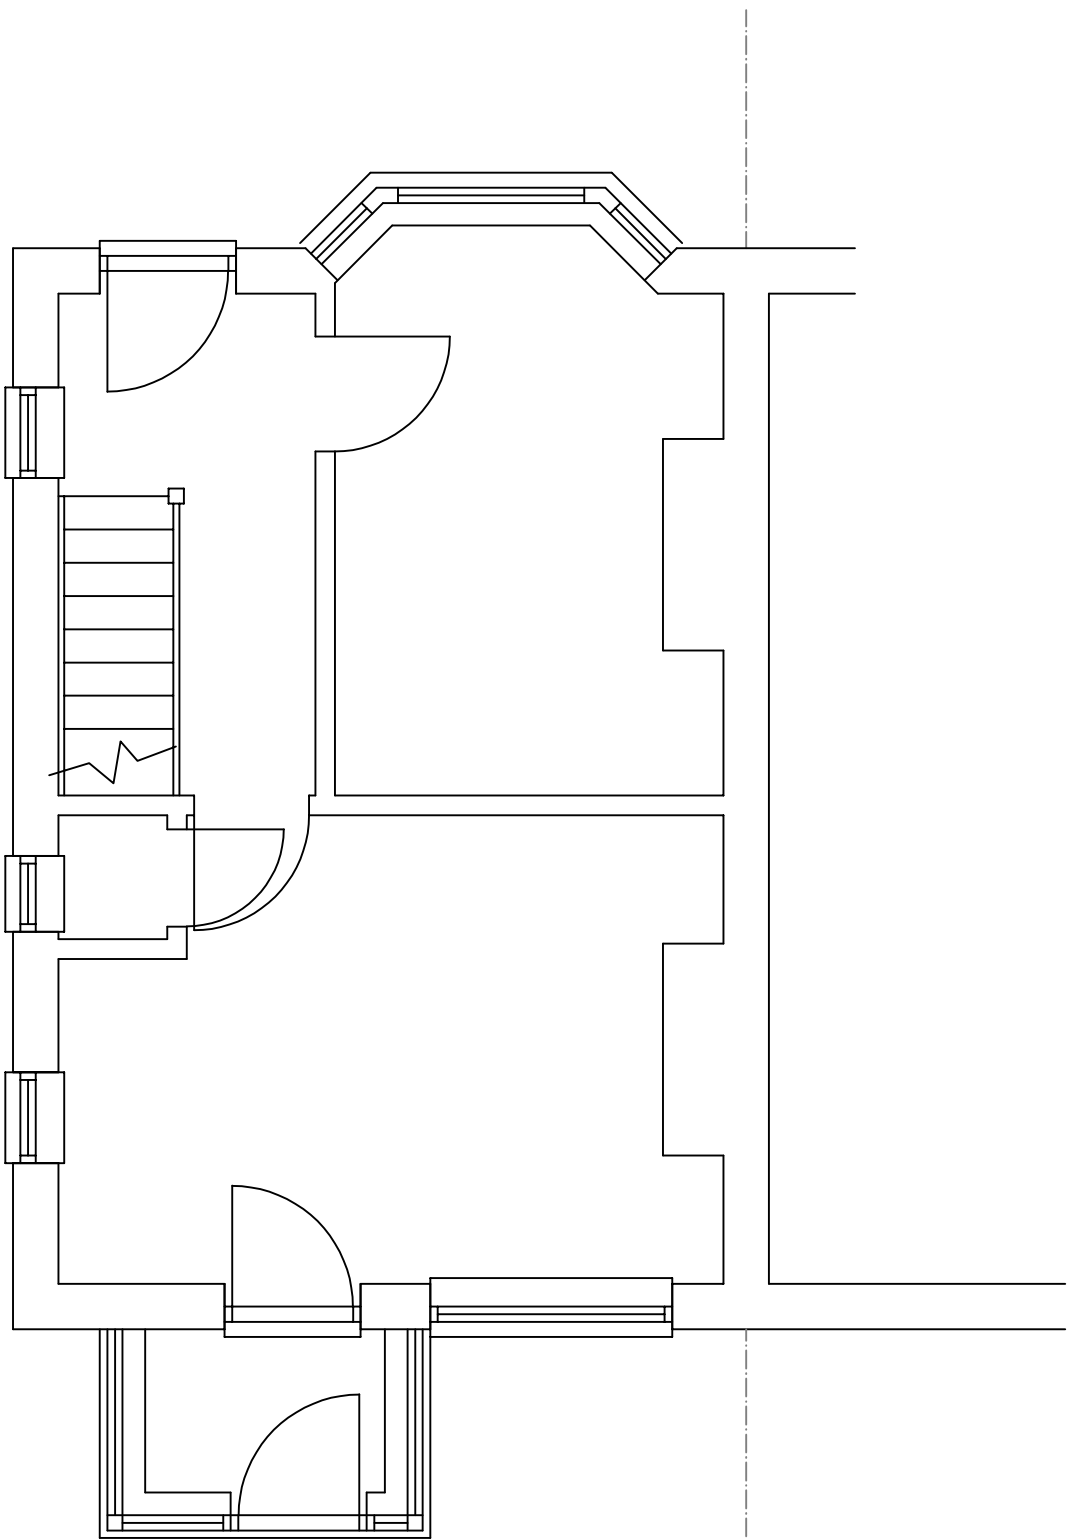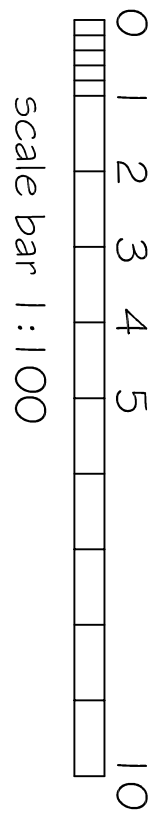

EXISTING GROUND FLOOR PLAN 1 : 50

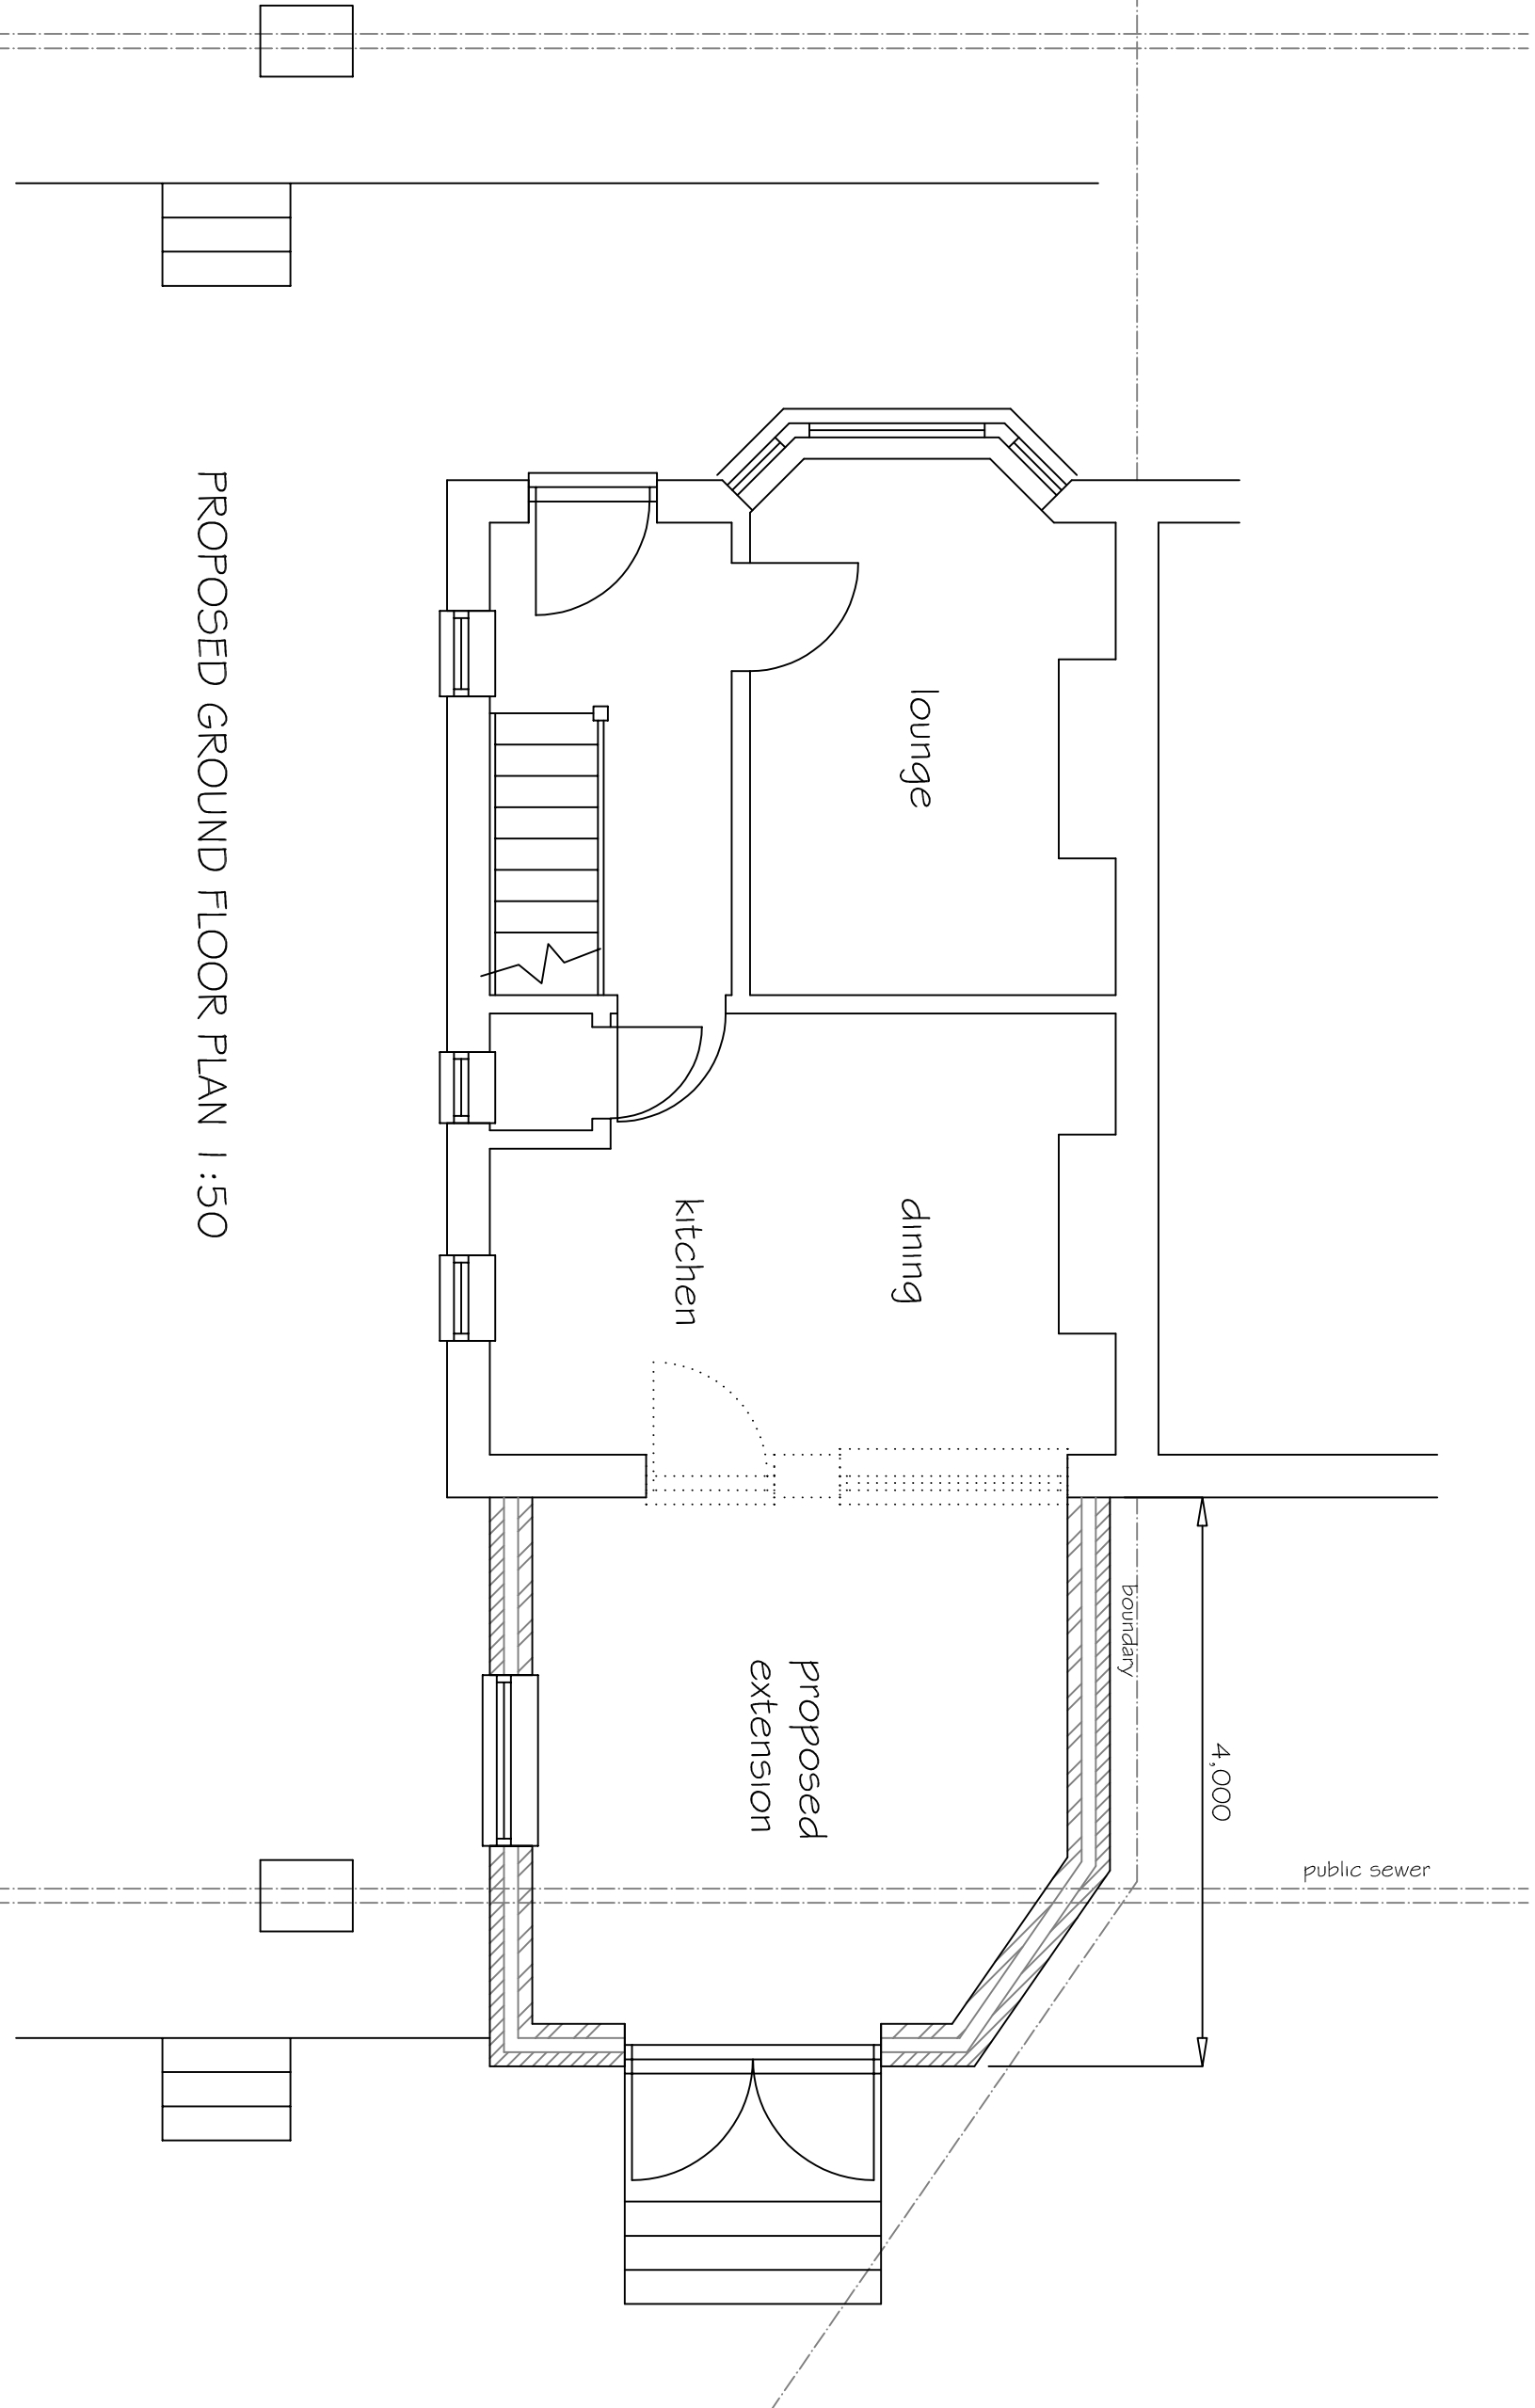

PROPOSED GROUND FLOOR PLAN 1 : 50

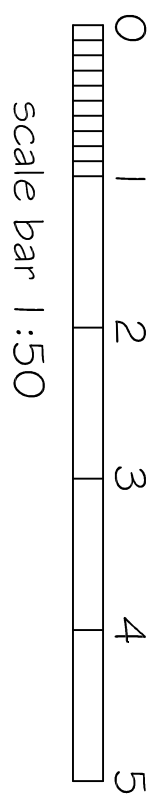

SJF PLANNING & DESIGN SERVICE 01225 782078 simon@sjfplanning.com			
PROPOSED SINGLE STOREY REAR EXTENSION			
CLIENT MR D STANNARD			
LOCATION 4 LUXFIELD ROAD WARMINGSTER BA12 8HH			
TITLE PROPOSED PLANS			
DRG NO	ISSUE	DATE	
2624-1	1	JULY 2026	