



NOTES:
All dimensions must be checked on site and not
scaled from this drawing.

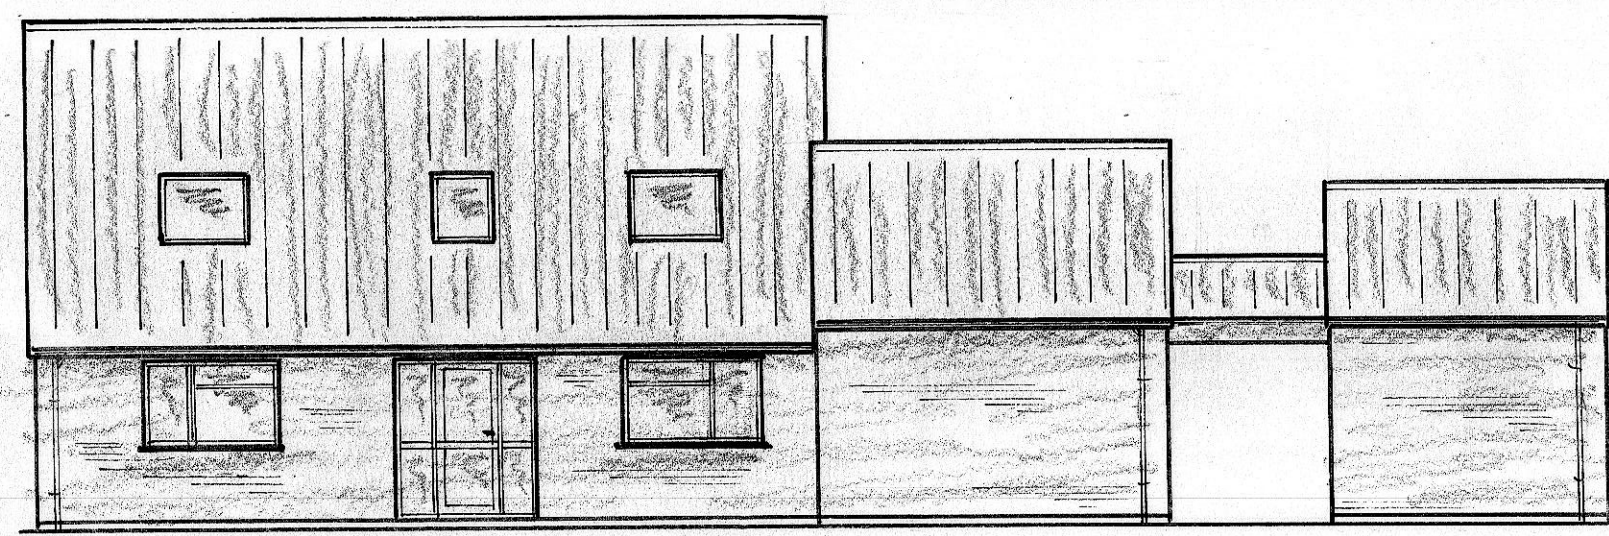

EXISTING FRONT ELEVATION 1:100




EXISTING SIDE ELEVATION

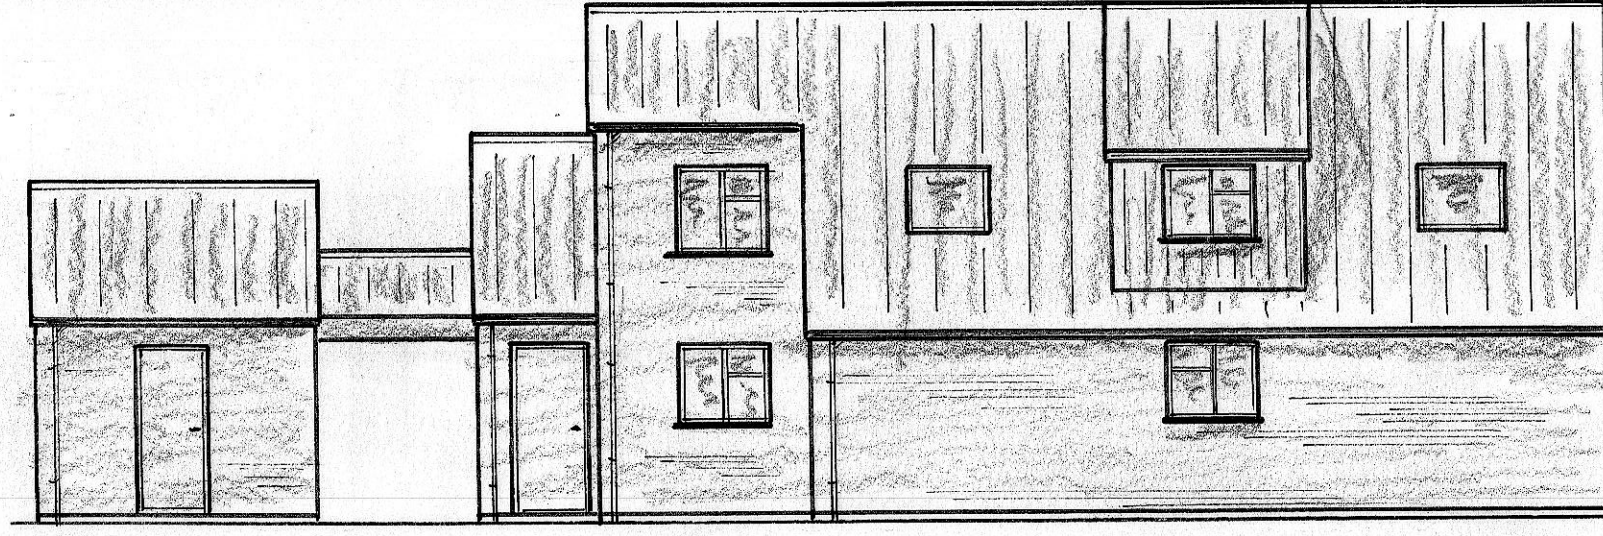


EXISTING SIDE ELEVATION



EXISTING RGNZ ELEVATION

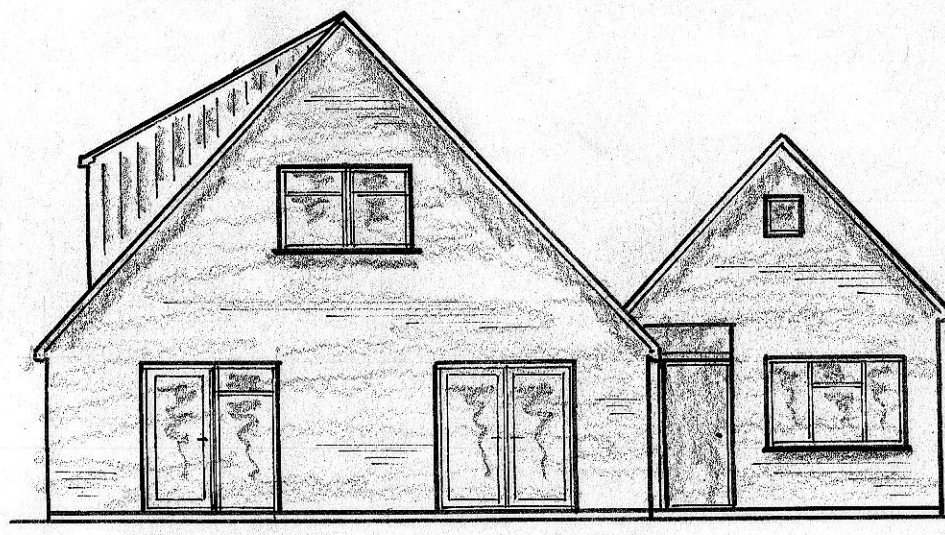

PROPOSED FRONT ELEVATION

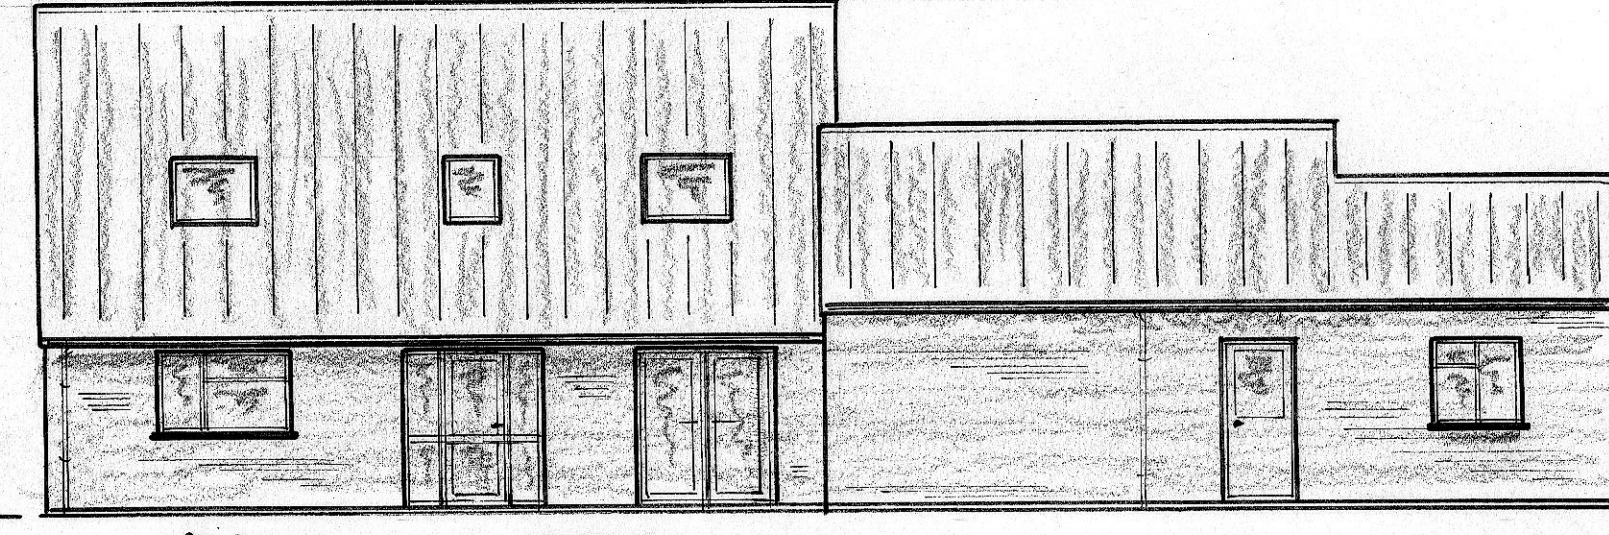


PROPOSED SIDE ELEVATION




PROPOSED SIDE ELEVATION




PROPOSED RGAR ELEVATION

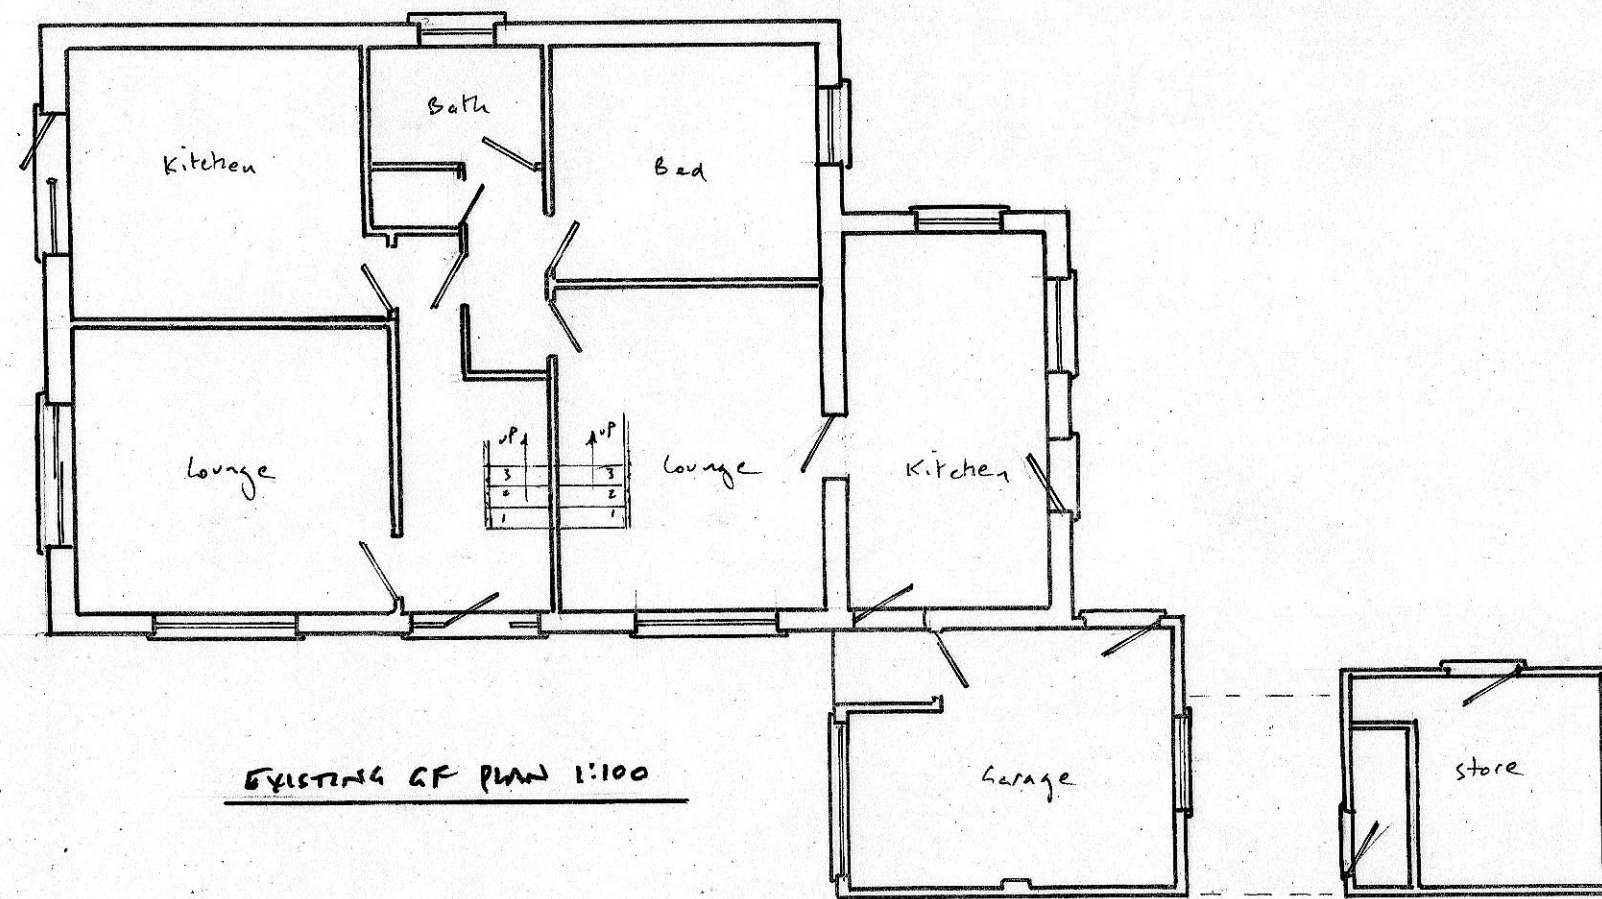


EXISTING GF PLAN 1:100

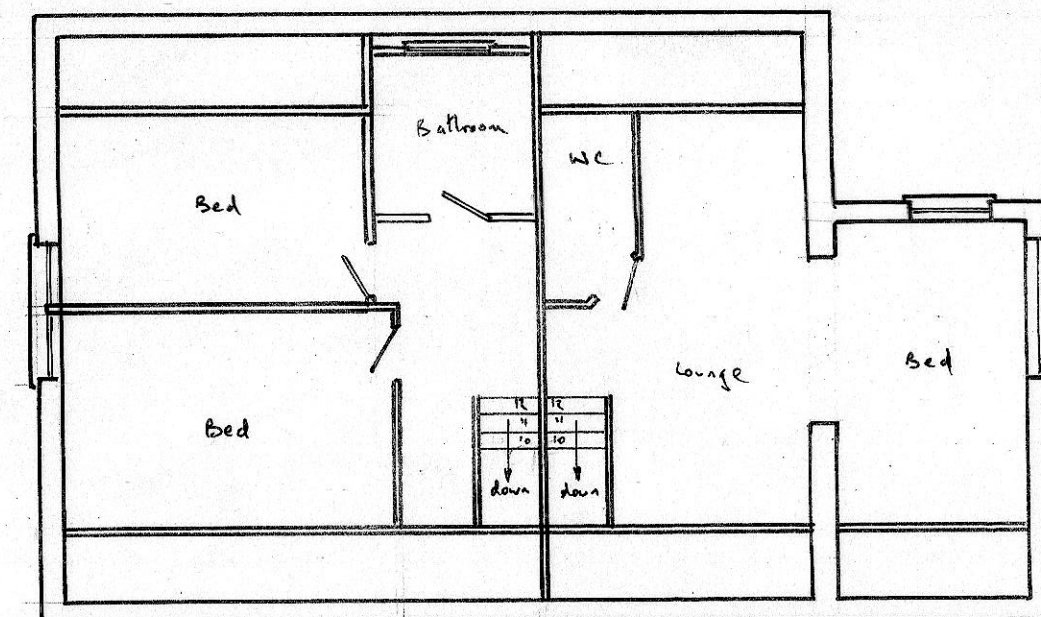


EXISTING FF PLAN

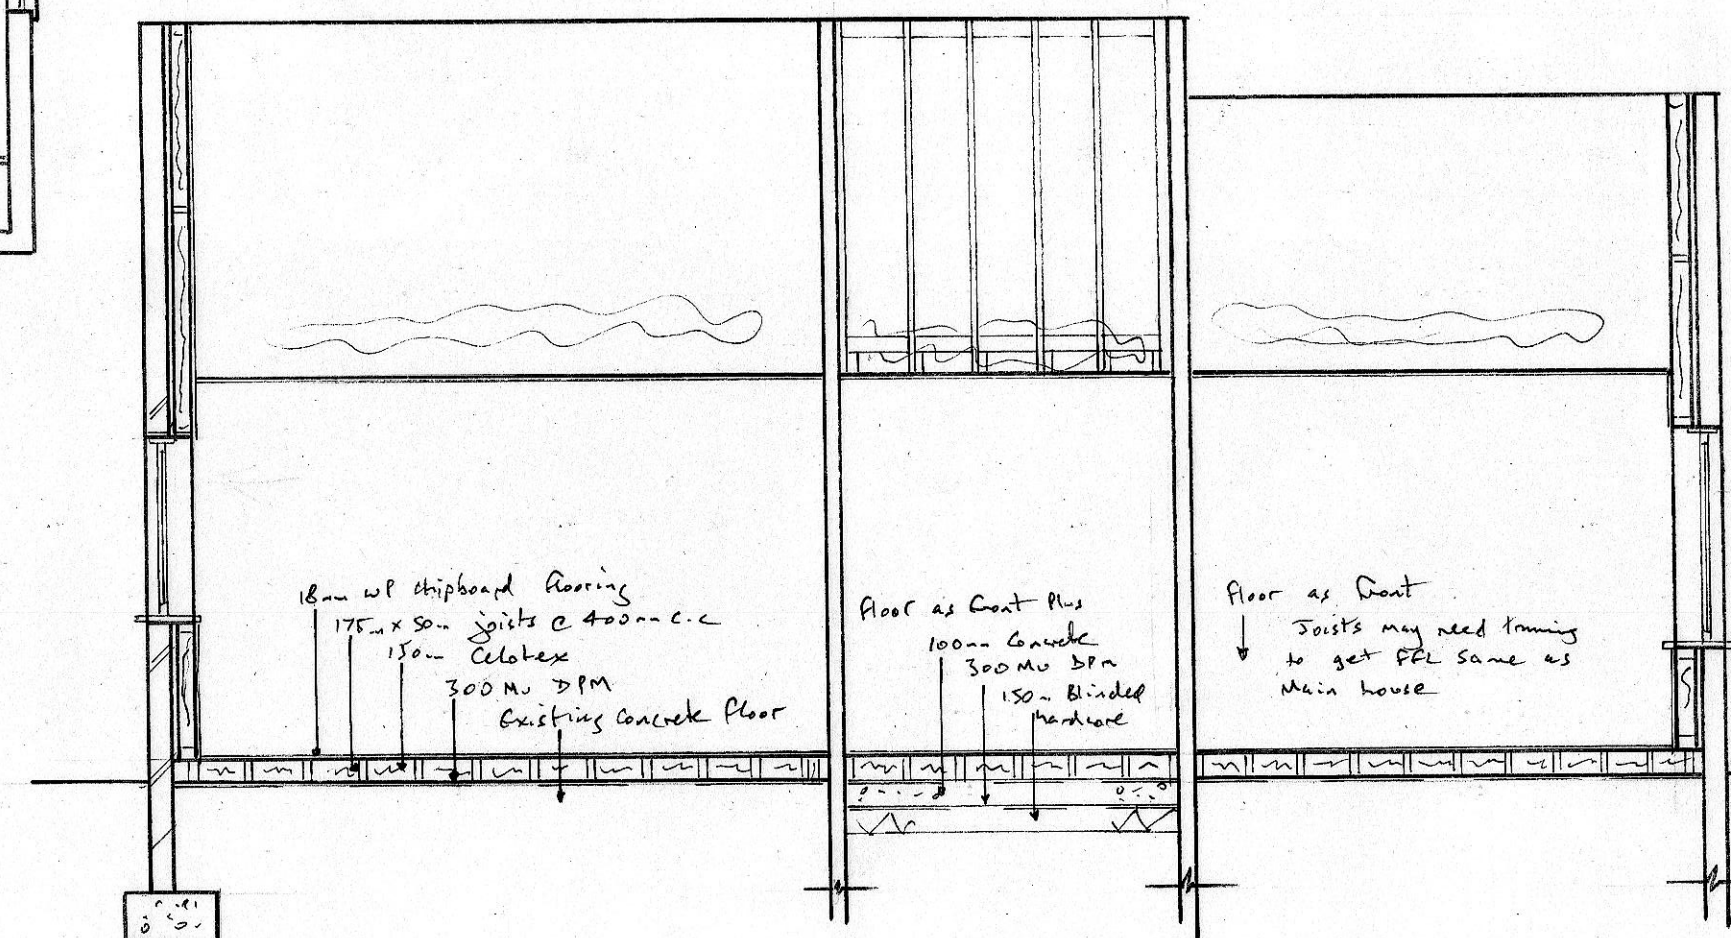


SECTION A-A 1:50

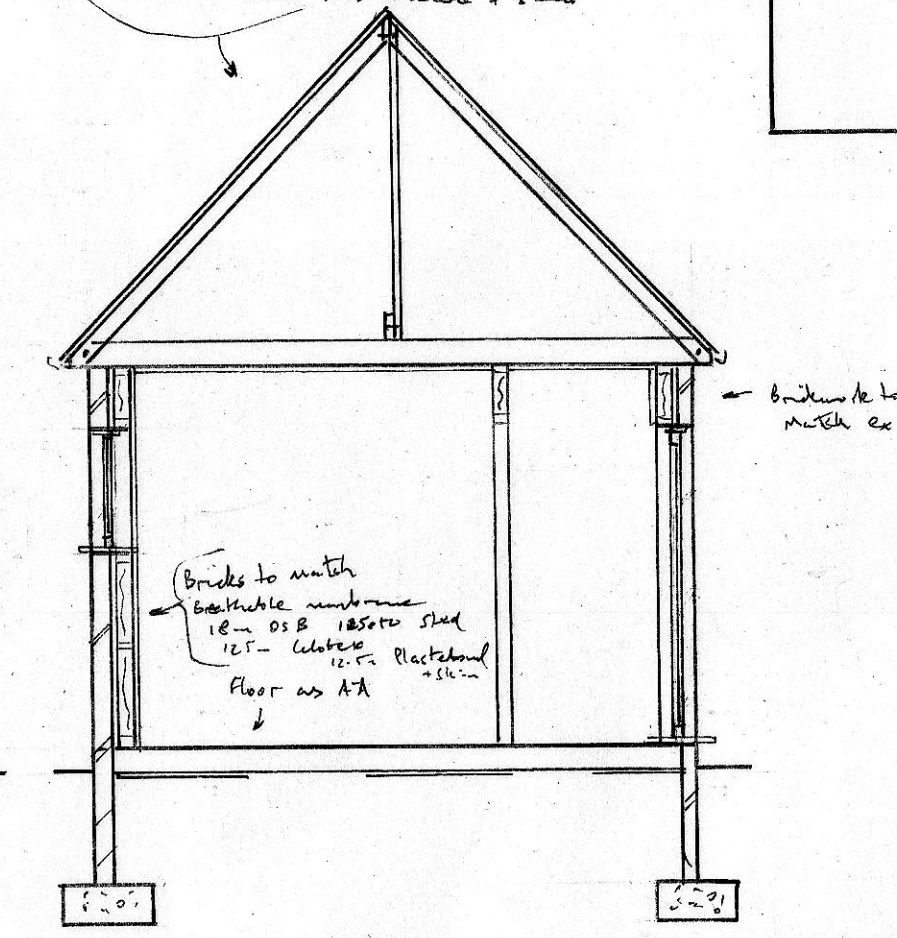

SECTION B-B

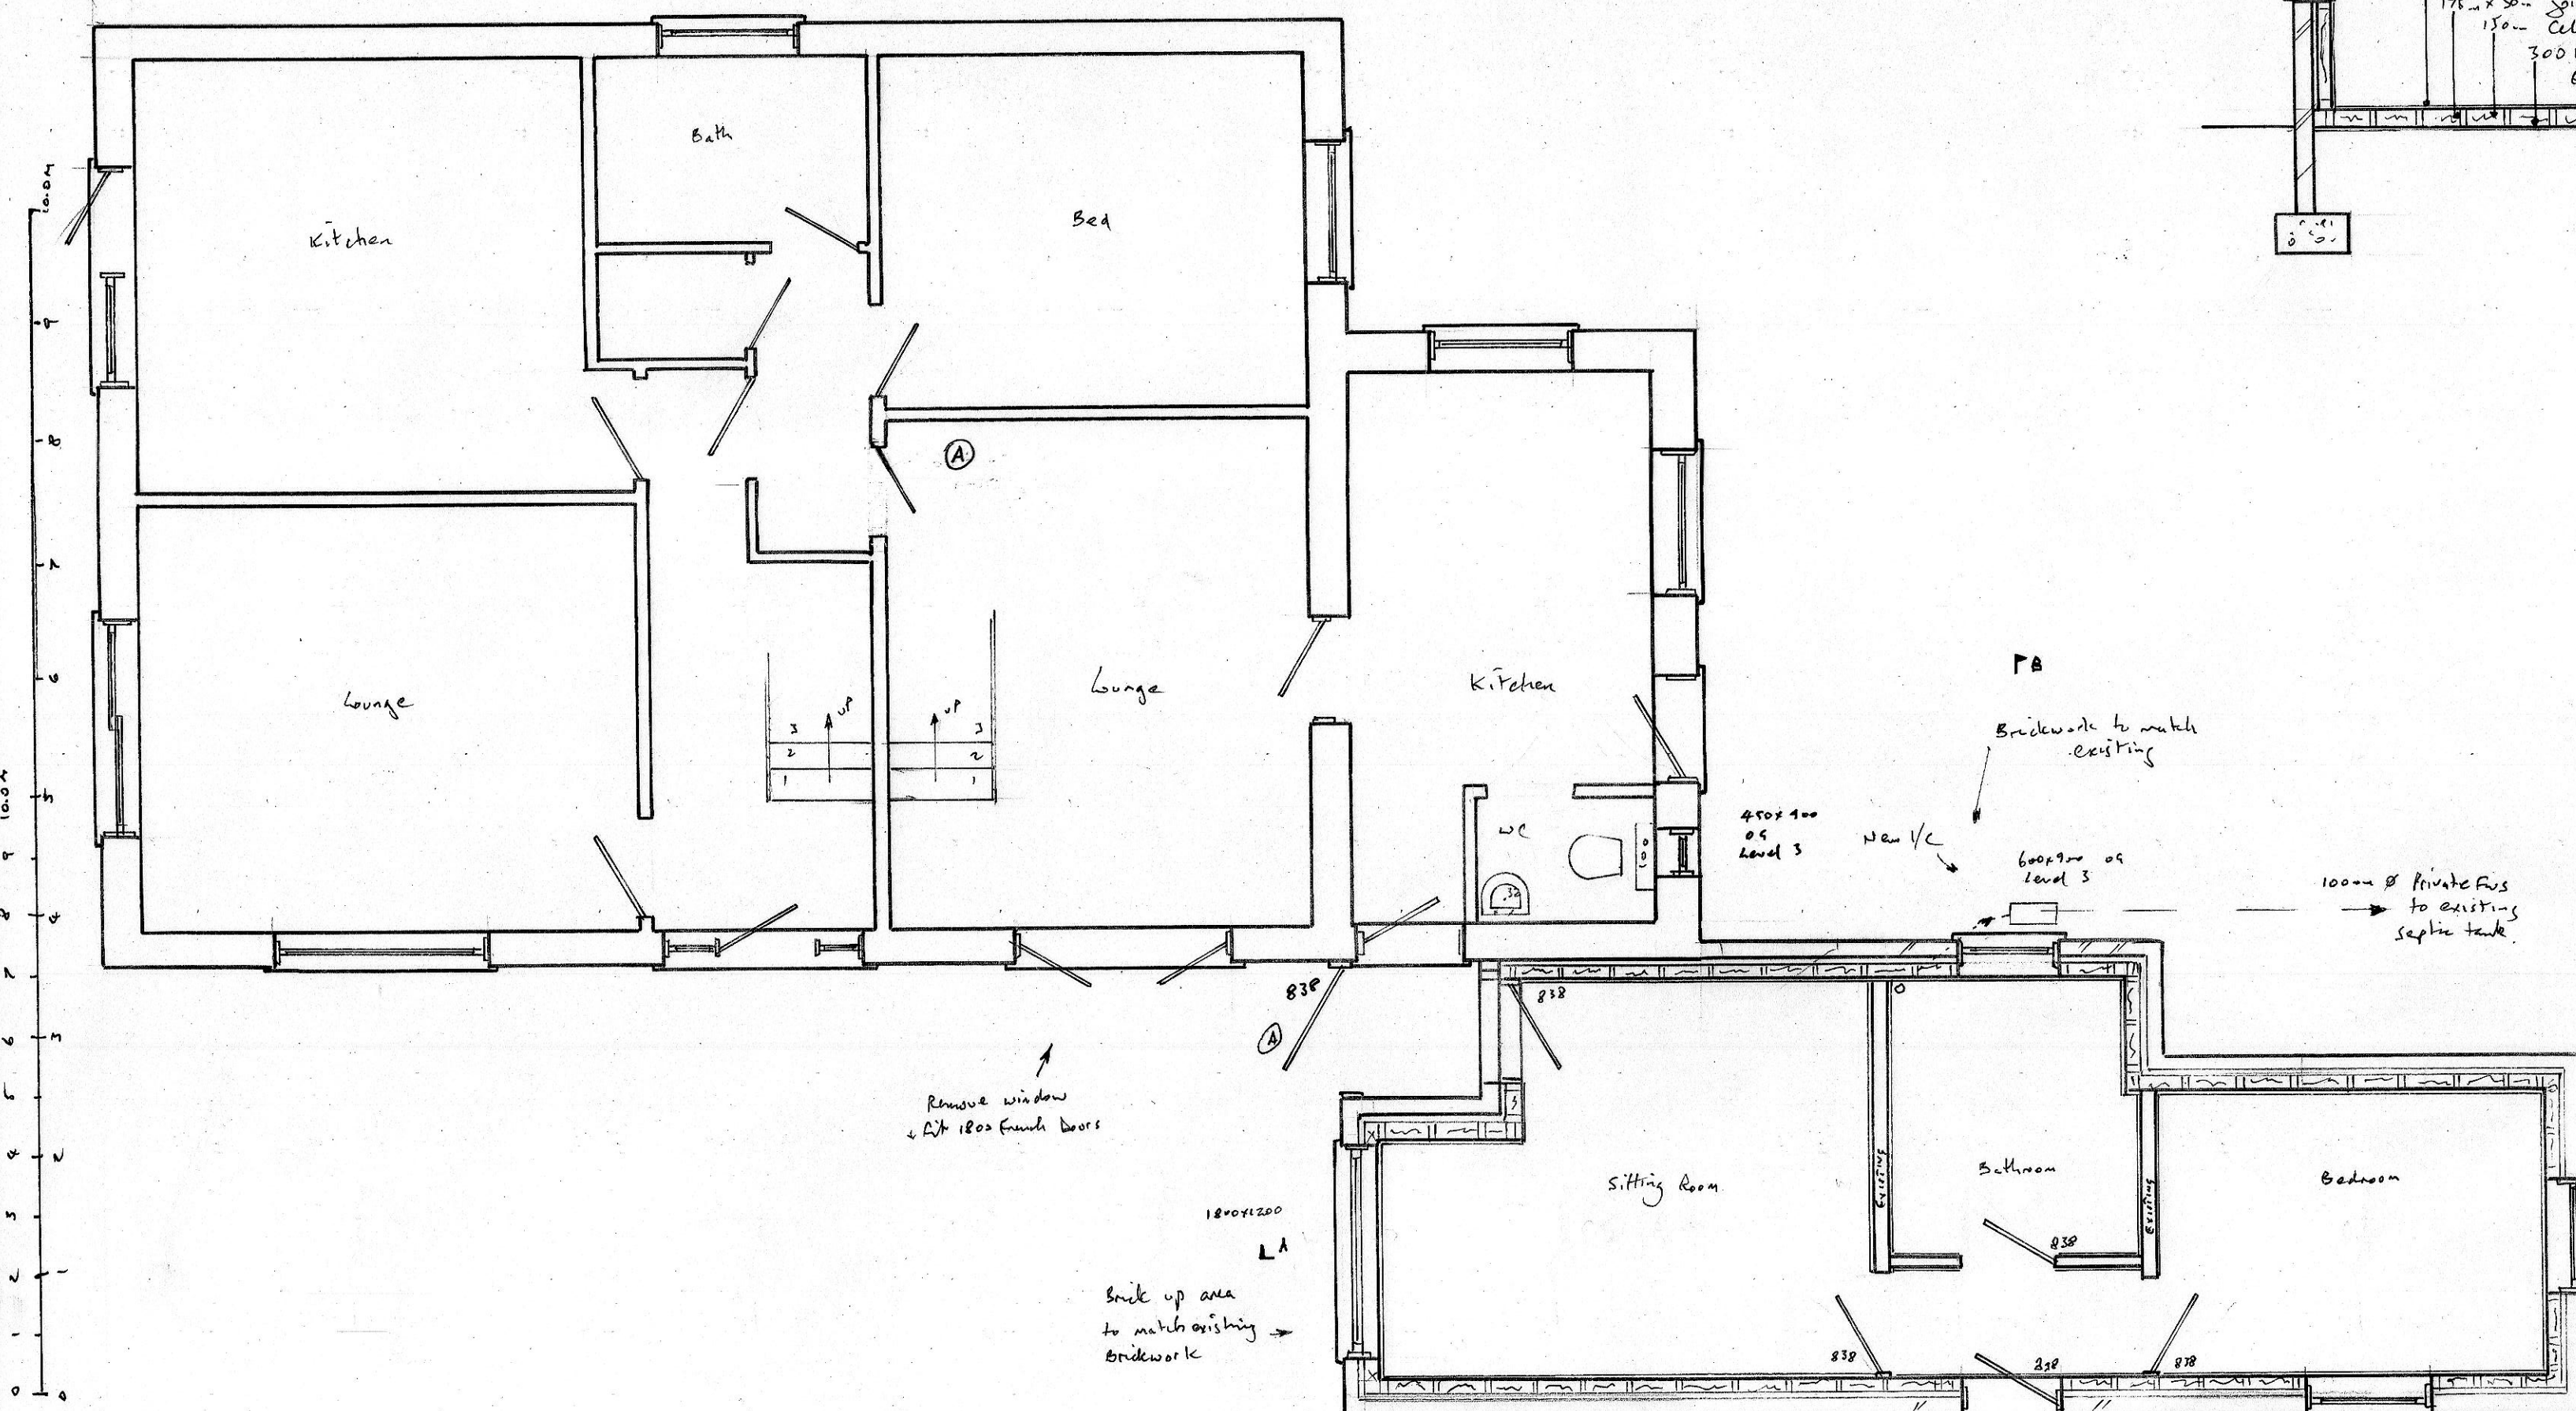

PROPOSED GF PLAN 1:30

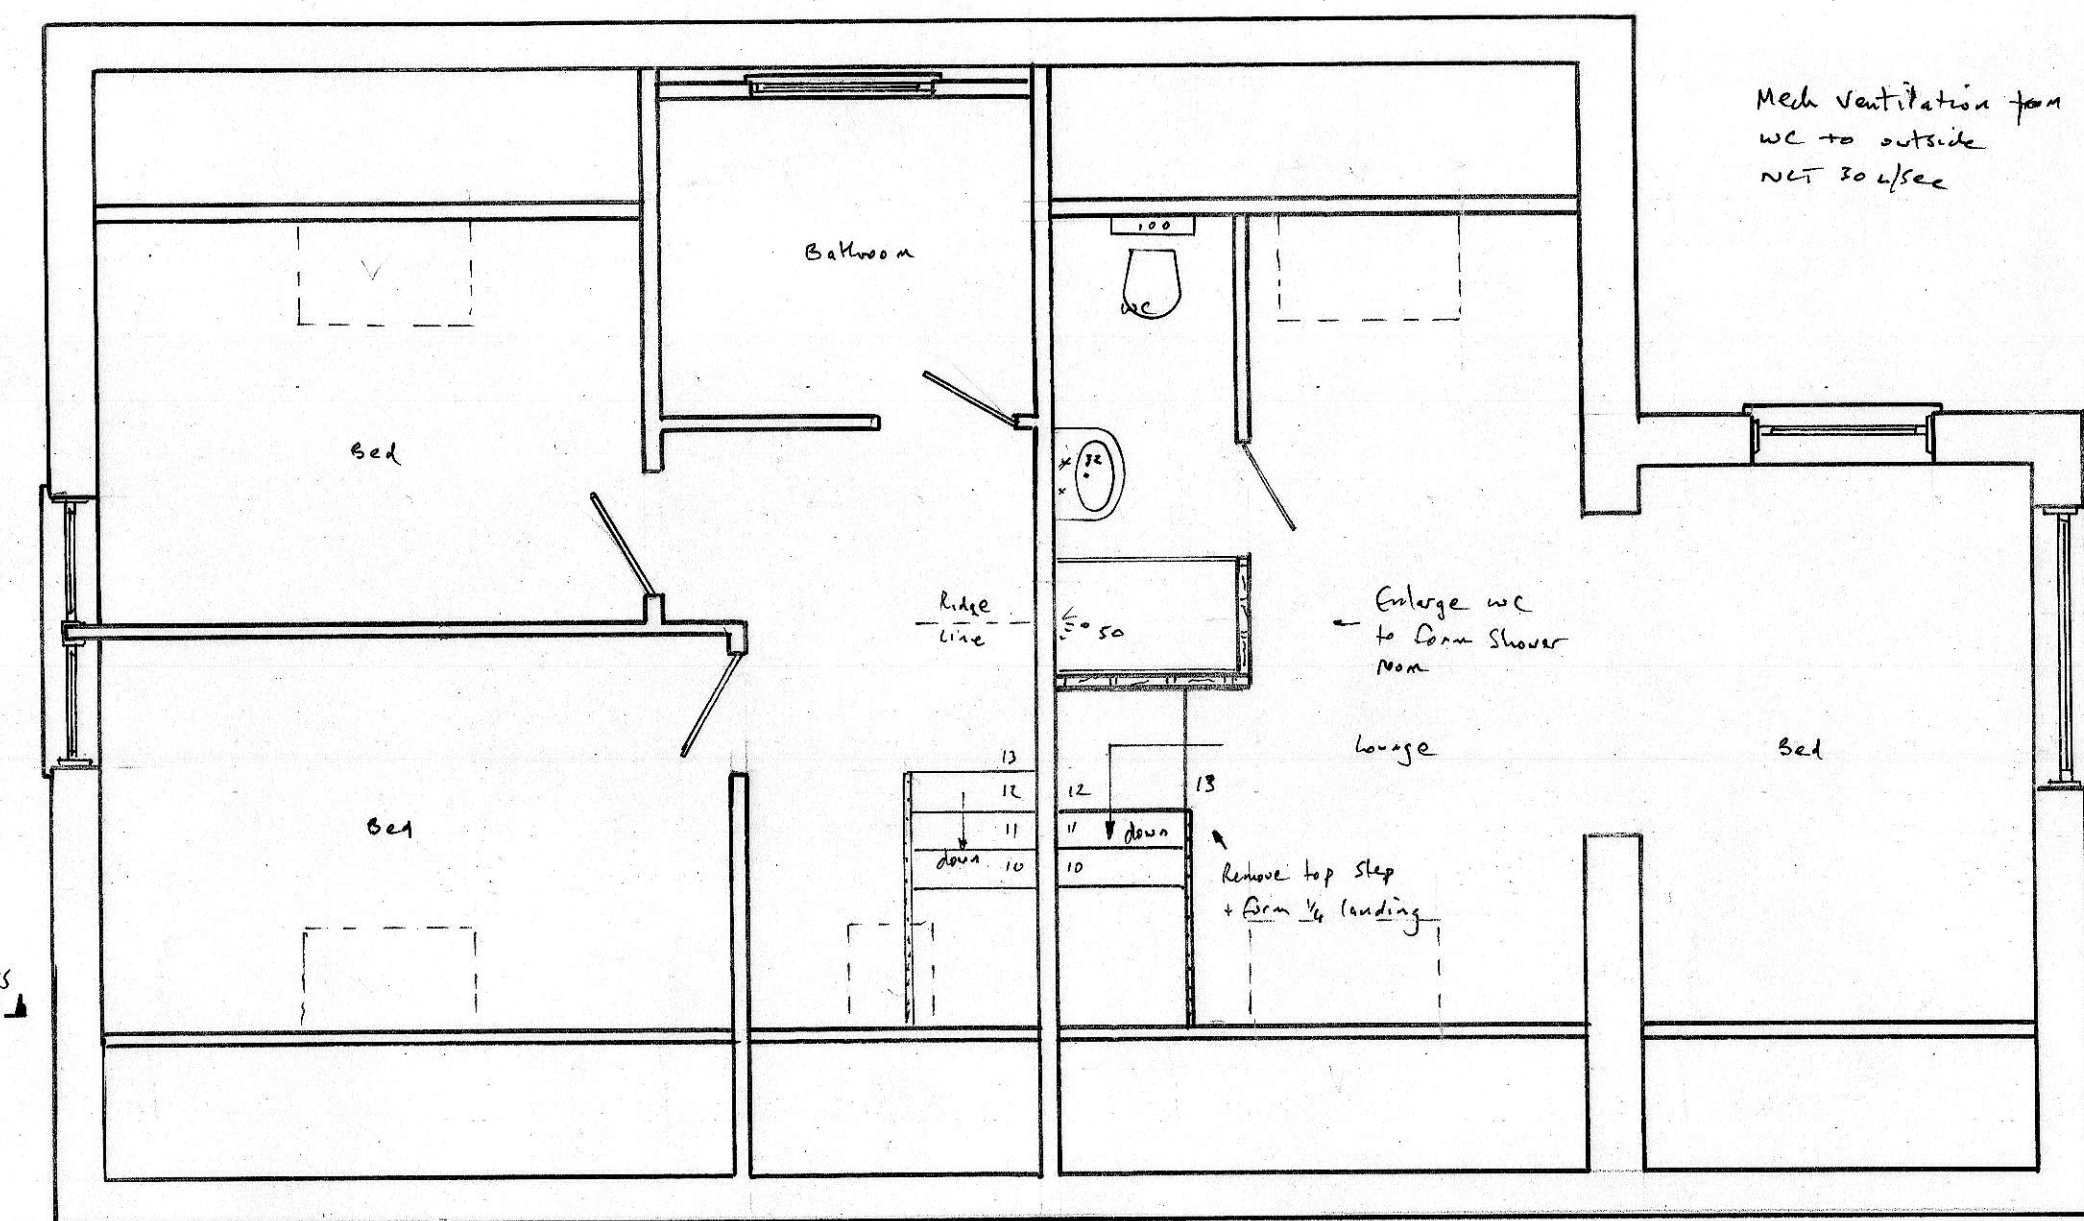

PROPOSED FF PLAN

PROPOSED ROOF PLAN 1:100		
A	JULY 26	Internal door repositioned. External door to be
	Date	Revisions

©copyright

Scale bar

0	1	2	3	4	5	6	7	8	1:100
---	---	---	---	---	---	---	---	---	-------

0	1	2	3	4 1:50
---	---	---	---	--------

For Building Regulation purposes these plans are to be read in conjunction with the written specification and structural report.

KEECH DESIGN SERVICES LTD

1 HARBOUR CLOSE SWINDON

07778 324228

ROBERT.KEECH1@OUTLOOK.COM

Job Title

Drawing Title

CONVERT EXISTING GARAGE TO
ANNEX PLUS MINOR ALTERATIONS
AT NO 14 MARLBOROUGH ROAD
BULBAGE SNB 3AU

Scale 1:50 1:100

Date FEB 5 2026

Drawn by

Drg No. 26/014

1.