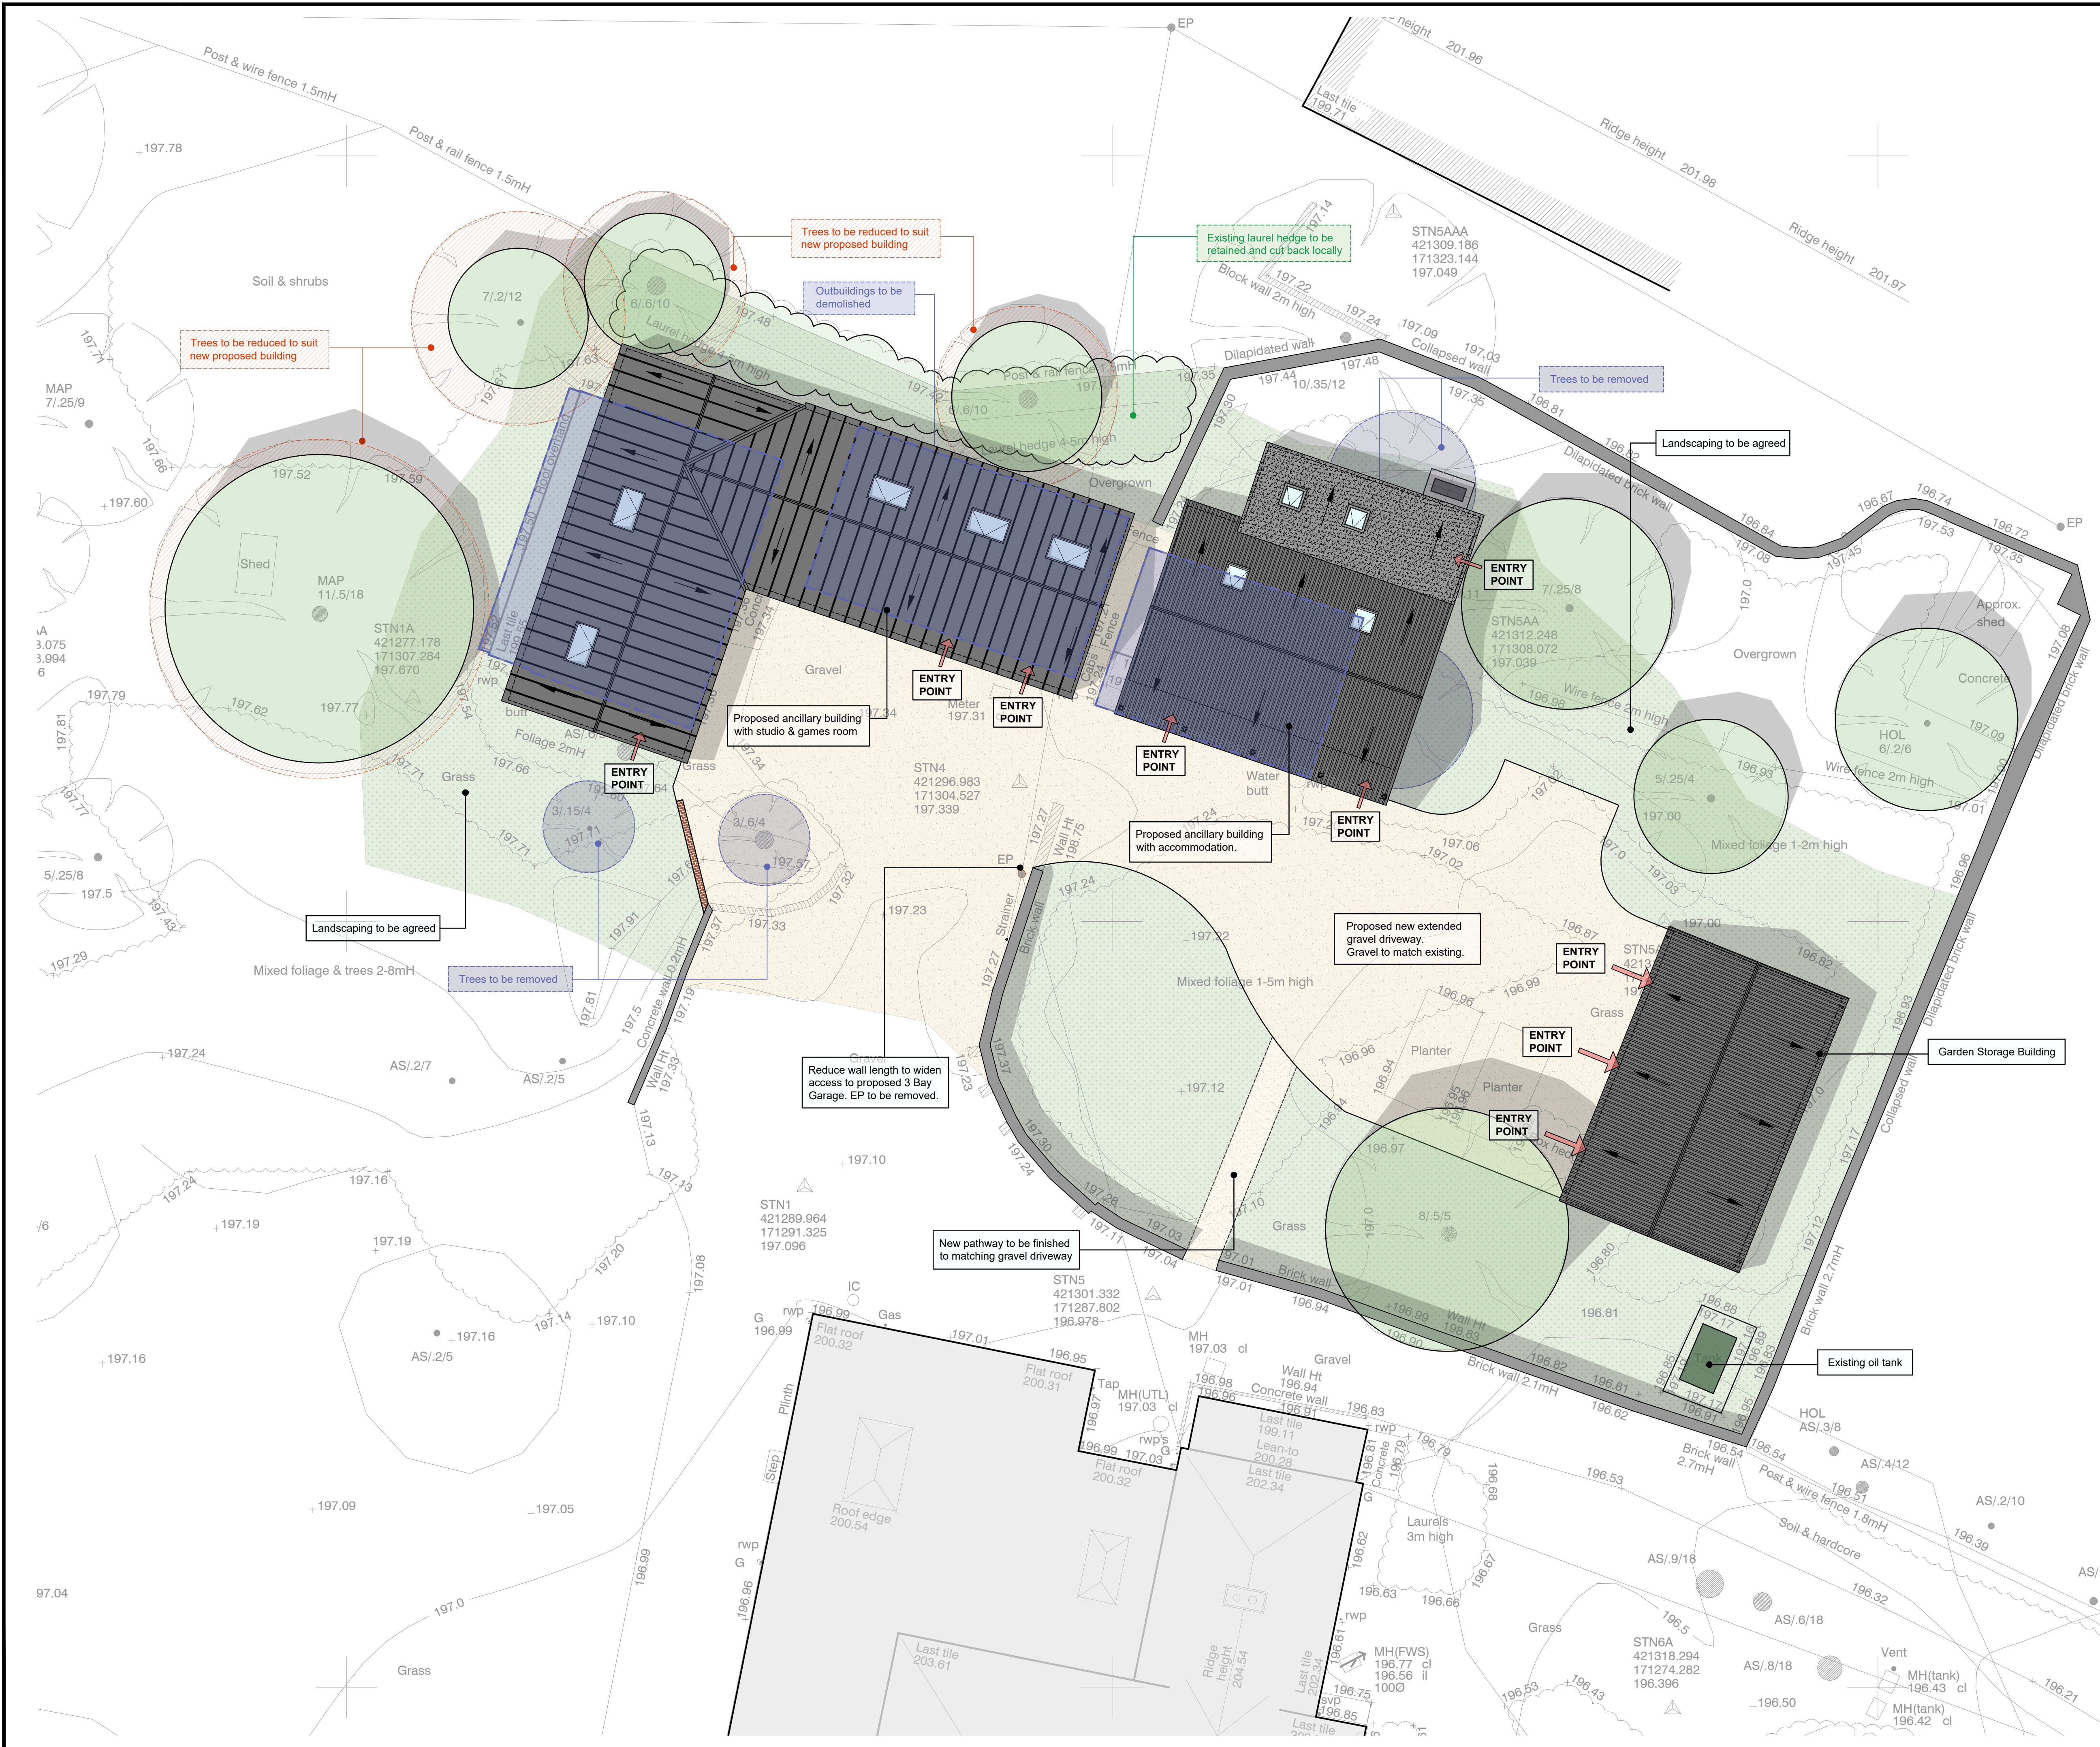


DRAWING FOR PLANNING PURPOSES ONLY.
NOT TO BE USED FOR CONSTRUCTION.

Ground Floor
6 Pelhams Court
Marlborough
Wiltshire SN8 2AG

T. 01672 518 278
E. info@tuttlearchserv.co.uk
F. facebook.com/tuttlearchserv
W. tuttlearchserv.co.uk

JOB TITLE

Proposed single storey ancillary buildings to the rear of Minal Woodlands House buildings to include: Artist studio, Ancillary Accommodation, Garden Storage Building & associated landscaping & car parking @ Minal Woodlands House, Woodlands Road, Mildenhall, Marlborough, Wiltshire, SN8 2NH

DRAWING TITLE

Proposed Site Plan

DRAWING NUMBER	REV
Minal Woodlands House - 02	B

REVISIONS

Rev A - Amendments following client meeting
Rev B - Amendments following client meeting

SCALE	DATE	DRAWN BY	PAPER SIZE	JOB No.
1:100	June 26	MCW	A1	1715