




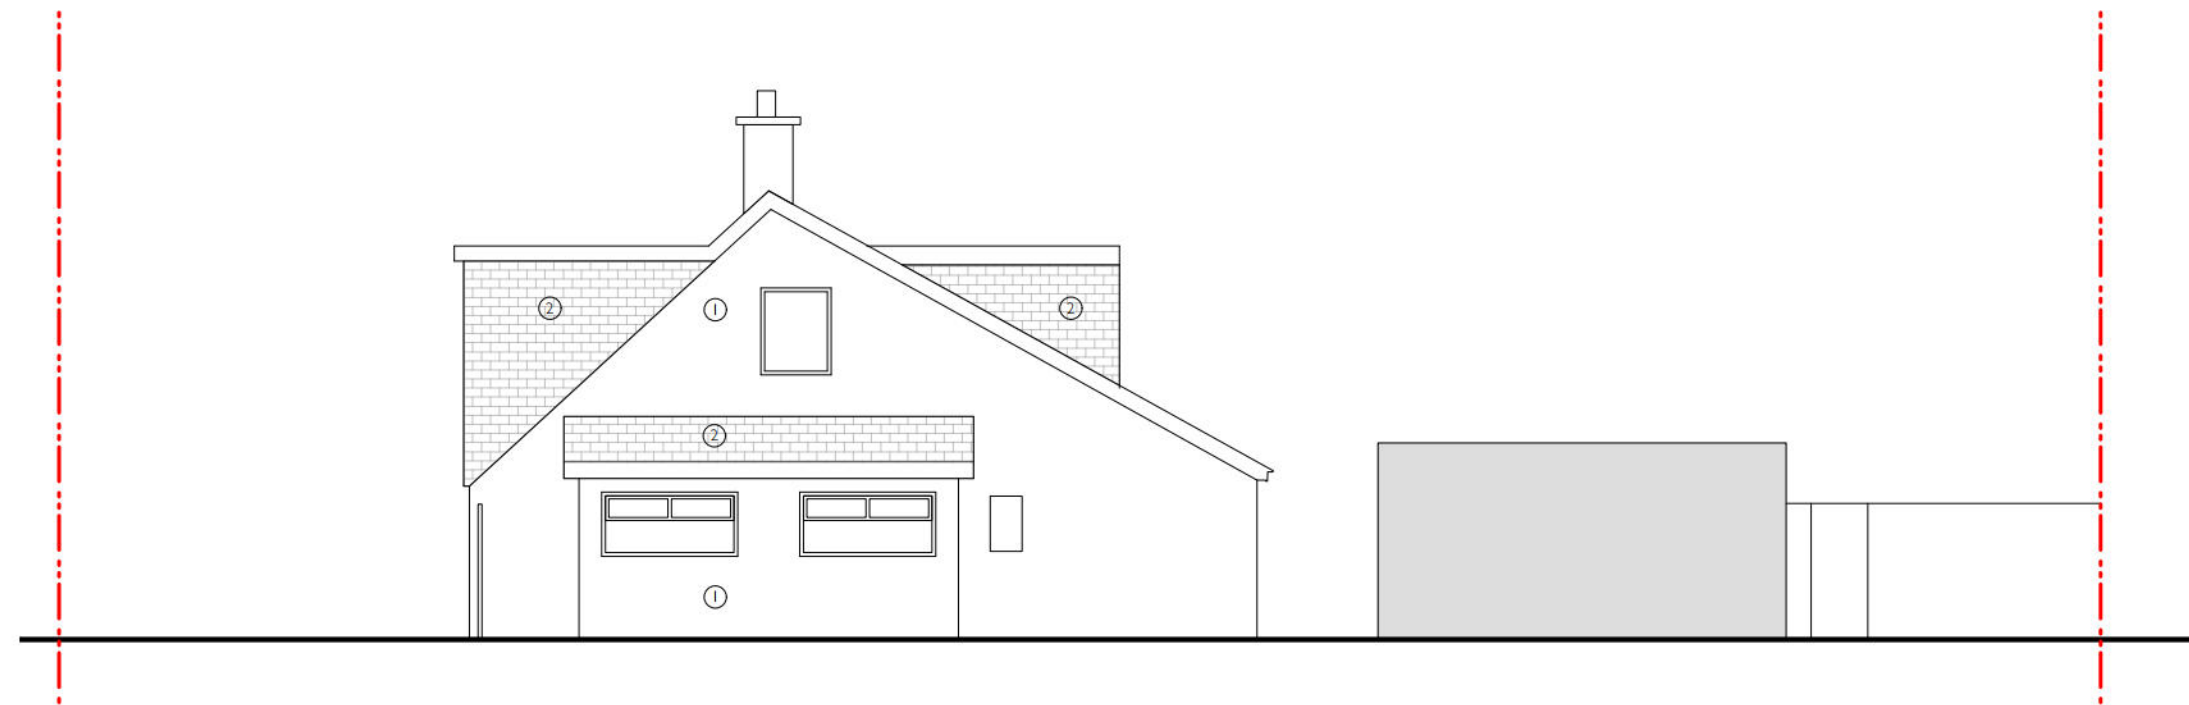

South East Elevation

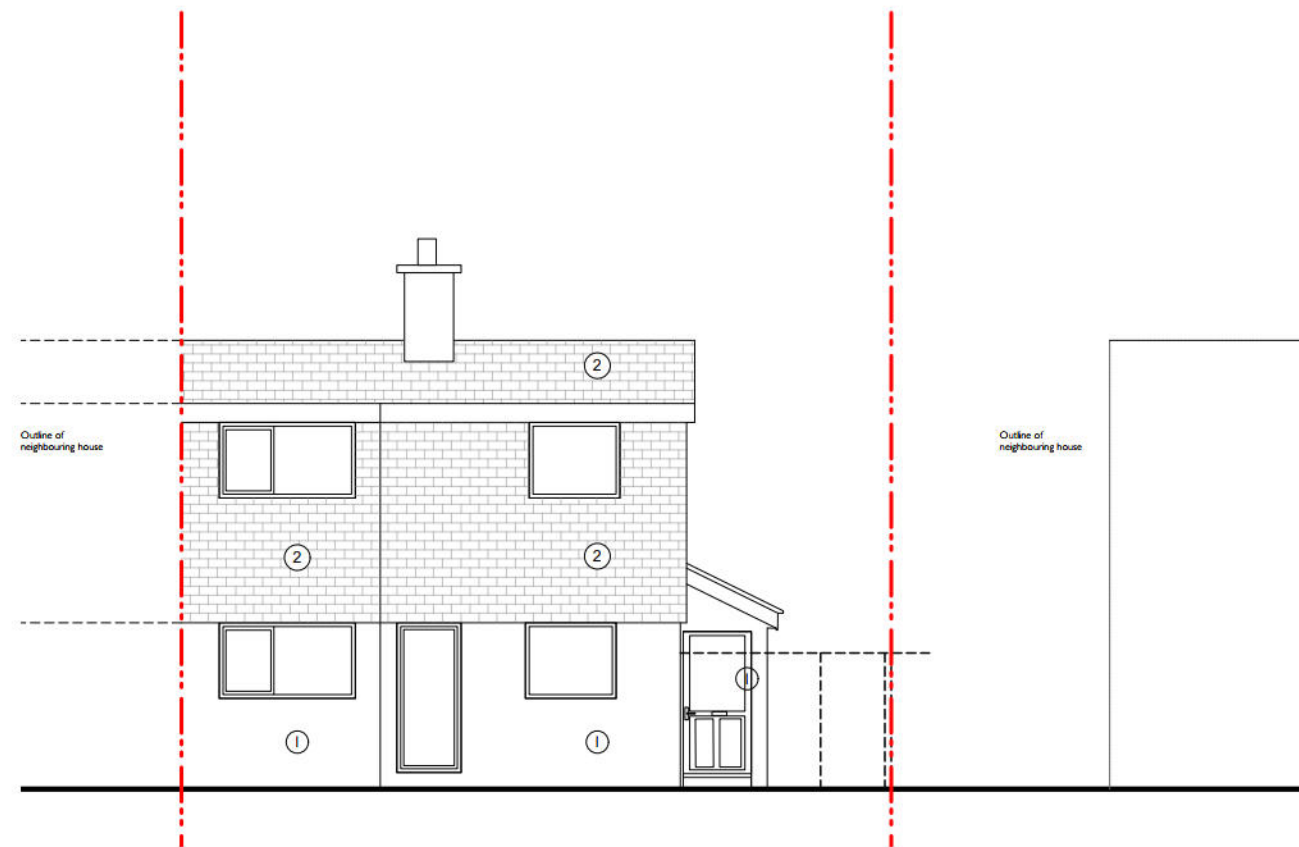

South West Elevation

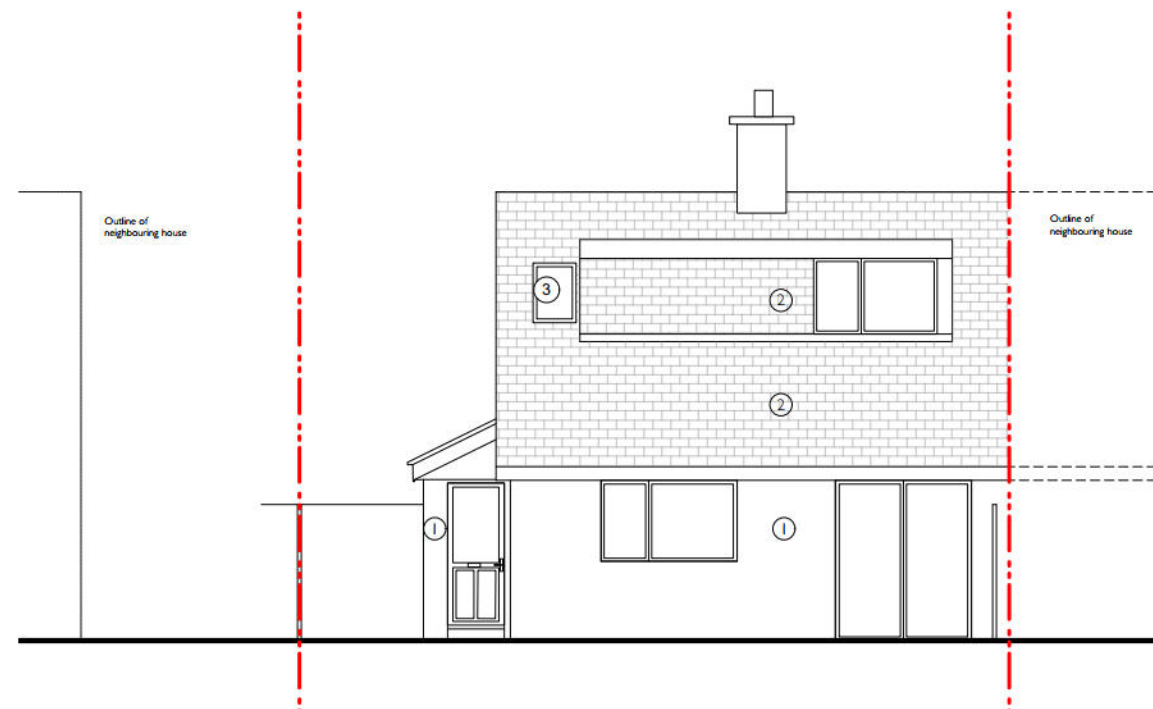

North East Elevation

- KEY
- ① Stone
 - ② Tile
 - ③ Rooflight

DO NOT SCALE OF THIS DRAWING FOR CONSTRUCTION PURPOSES			O S D	
All dimensions in millimetres. All dimensions and conditions are to be checked on site prior to preparing drawings or commencing work. Any discrepancies within these drawings are to be reported to the architect. Any variation or supplementary drawings are to be approved by the architect. Drawing not suitable for construction use.			E: osadlerdesign@outlook.com	
I:100 0 1 2 3 4 5m			XXXX.P.210	
			Proposed Elevations	
			The Ridings	
			SHEET A3	SCALE 1:100
REV	DATE	DESCRIPTION	STATUS	
P1	25/12/01	For Planning only	Planning	
P2	26/07/22	For Planning only		