




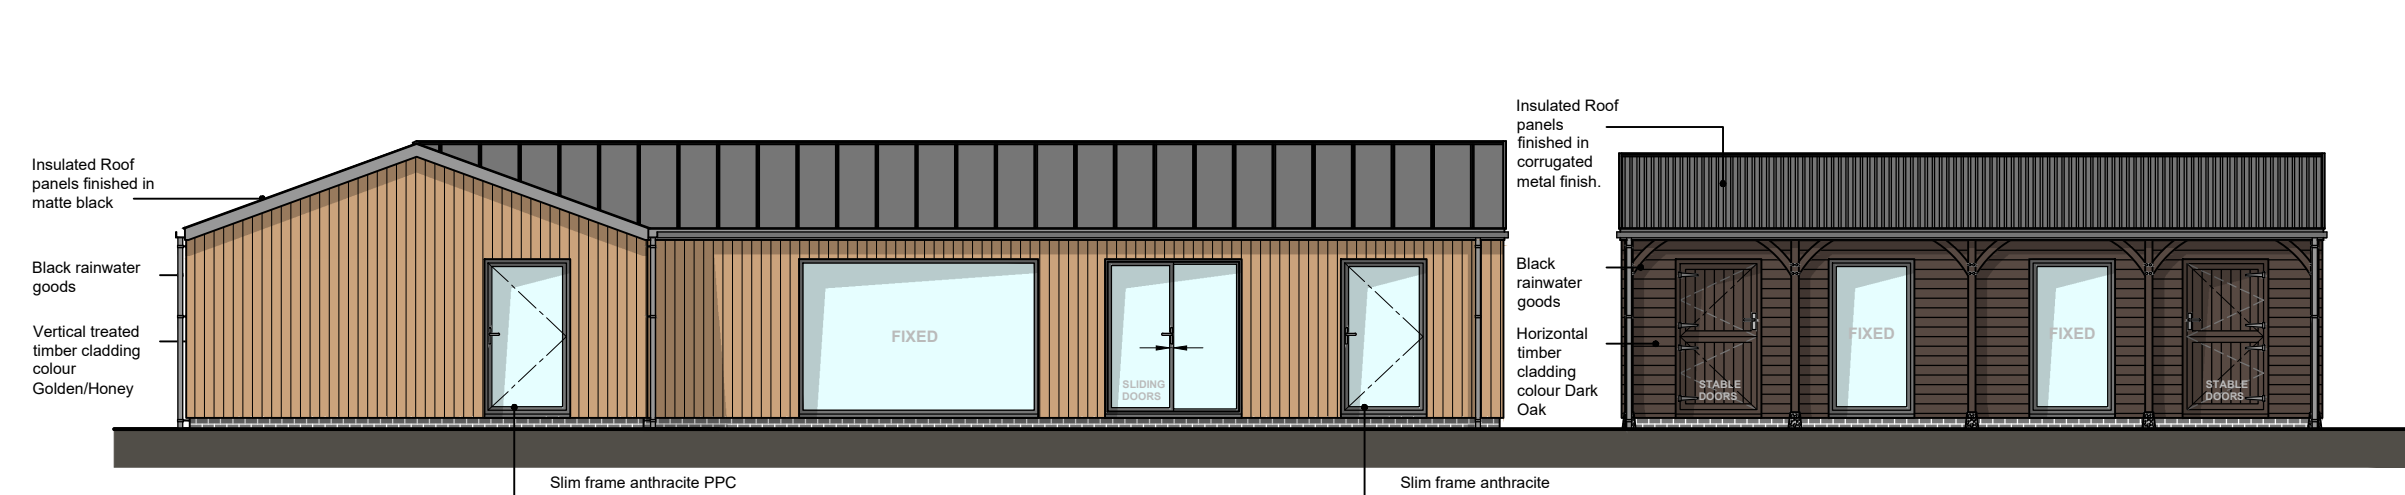


Proposed Front Elevation
Ancillary Studio & Accommodation
Scale 1:100

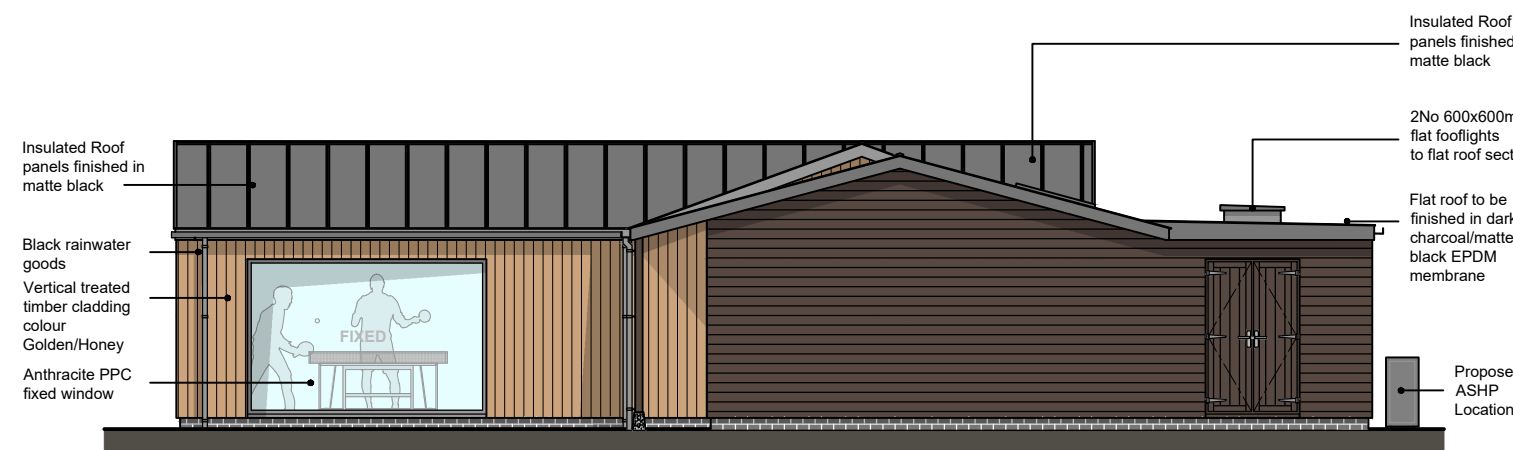


Proposed Side Elevation
Ancillary Studio & Accommodation
Scale 1:100

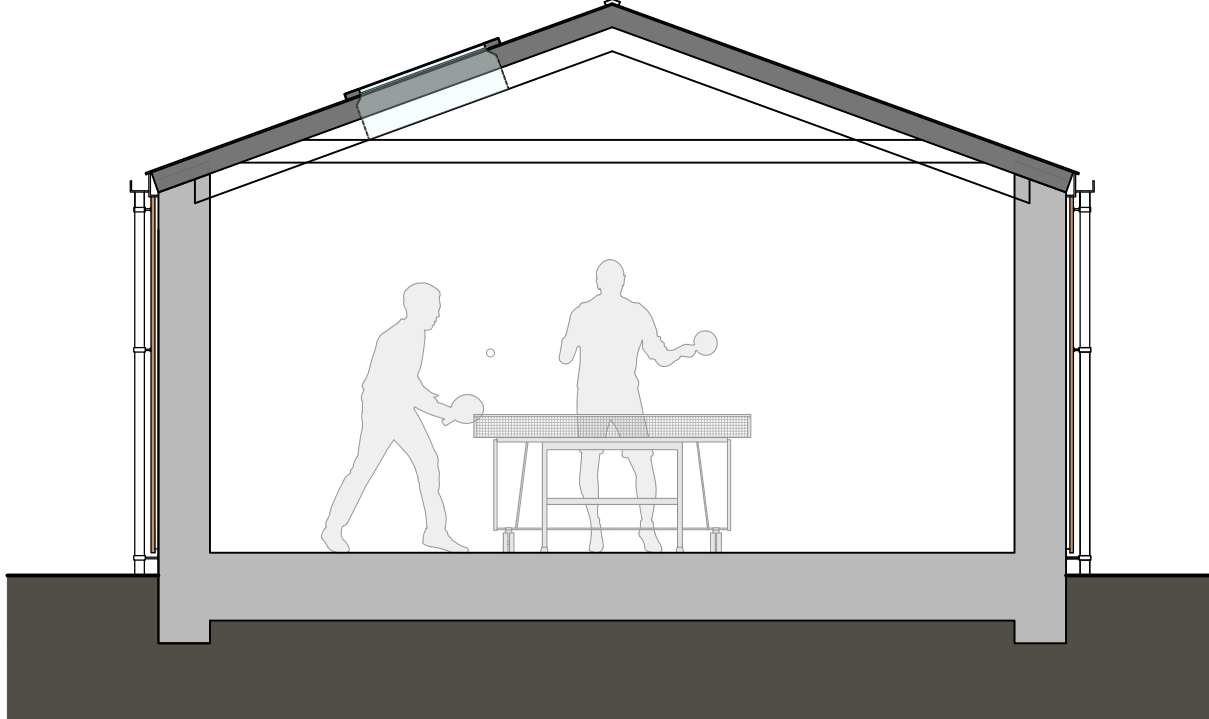


Proposed Section
Ancillary Studio
Scale 1:50

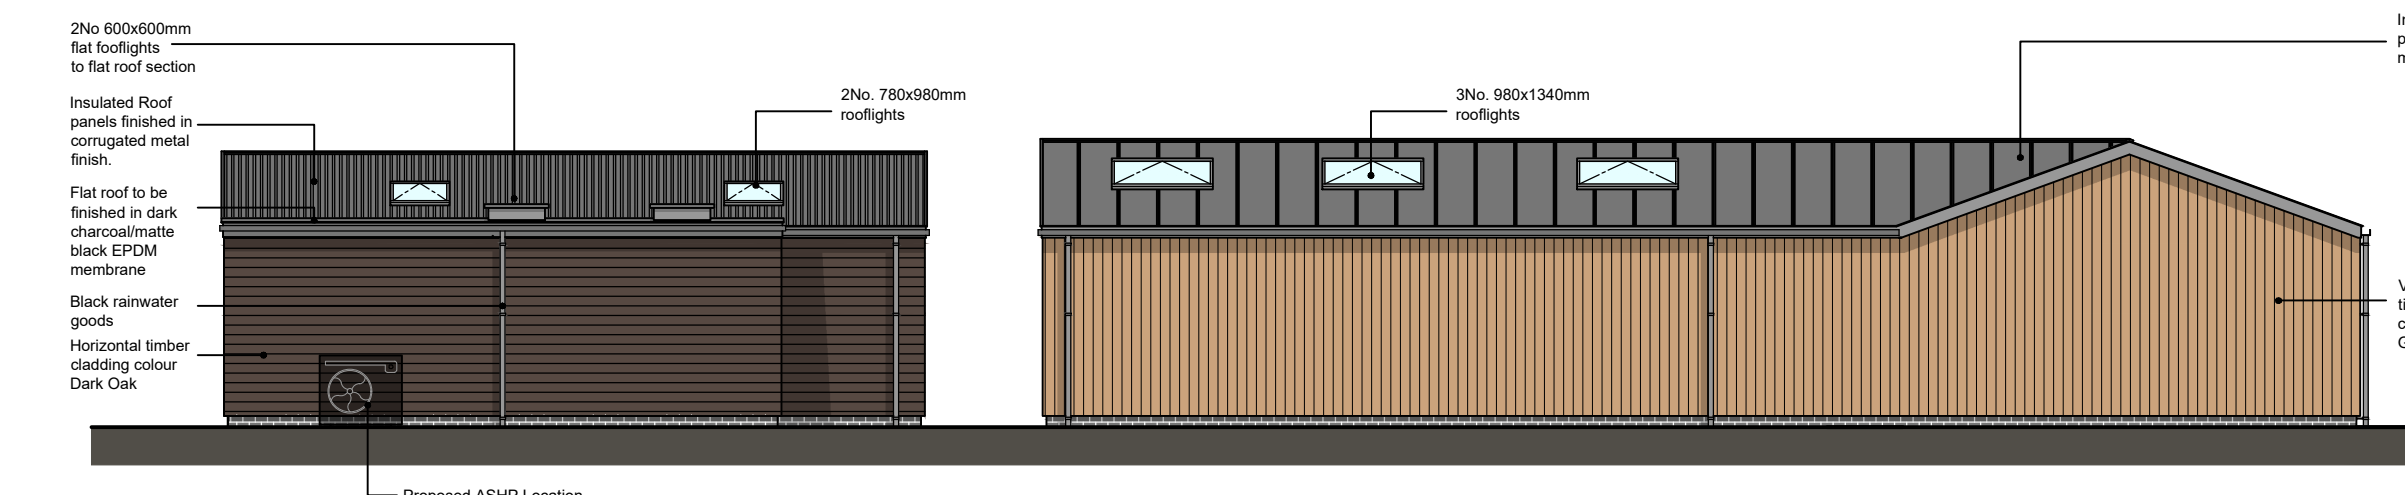


Proposed Rear Elevation
Ancillary Studio & Accommodation
Scale 1:100

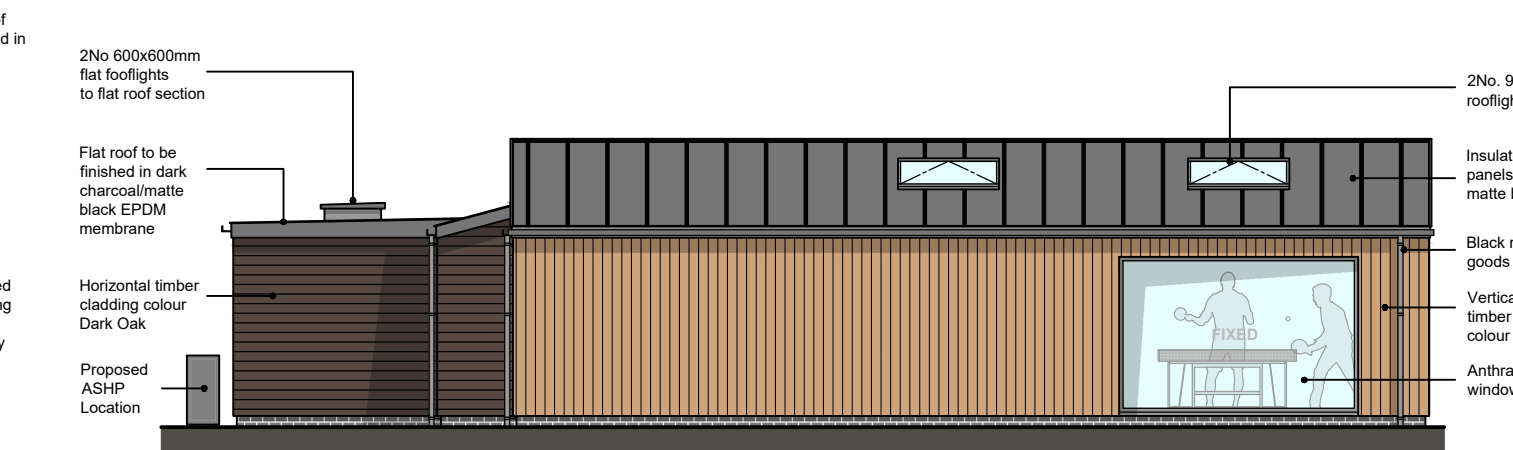

Proposed Side Elevation
Ancillary Studio & Accommodation
Scale 1:100

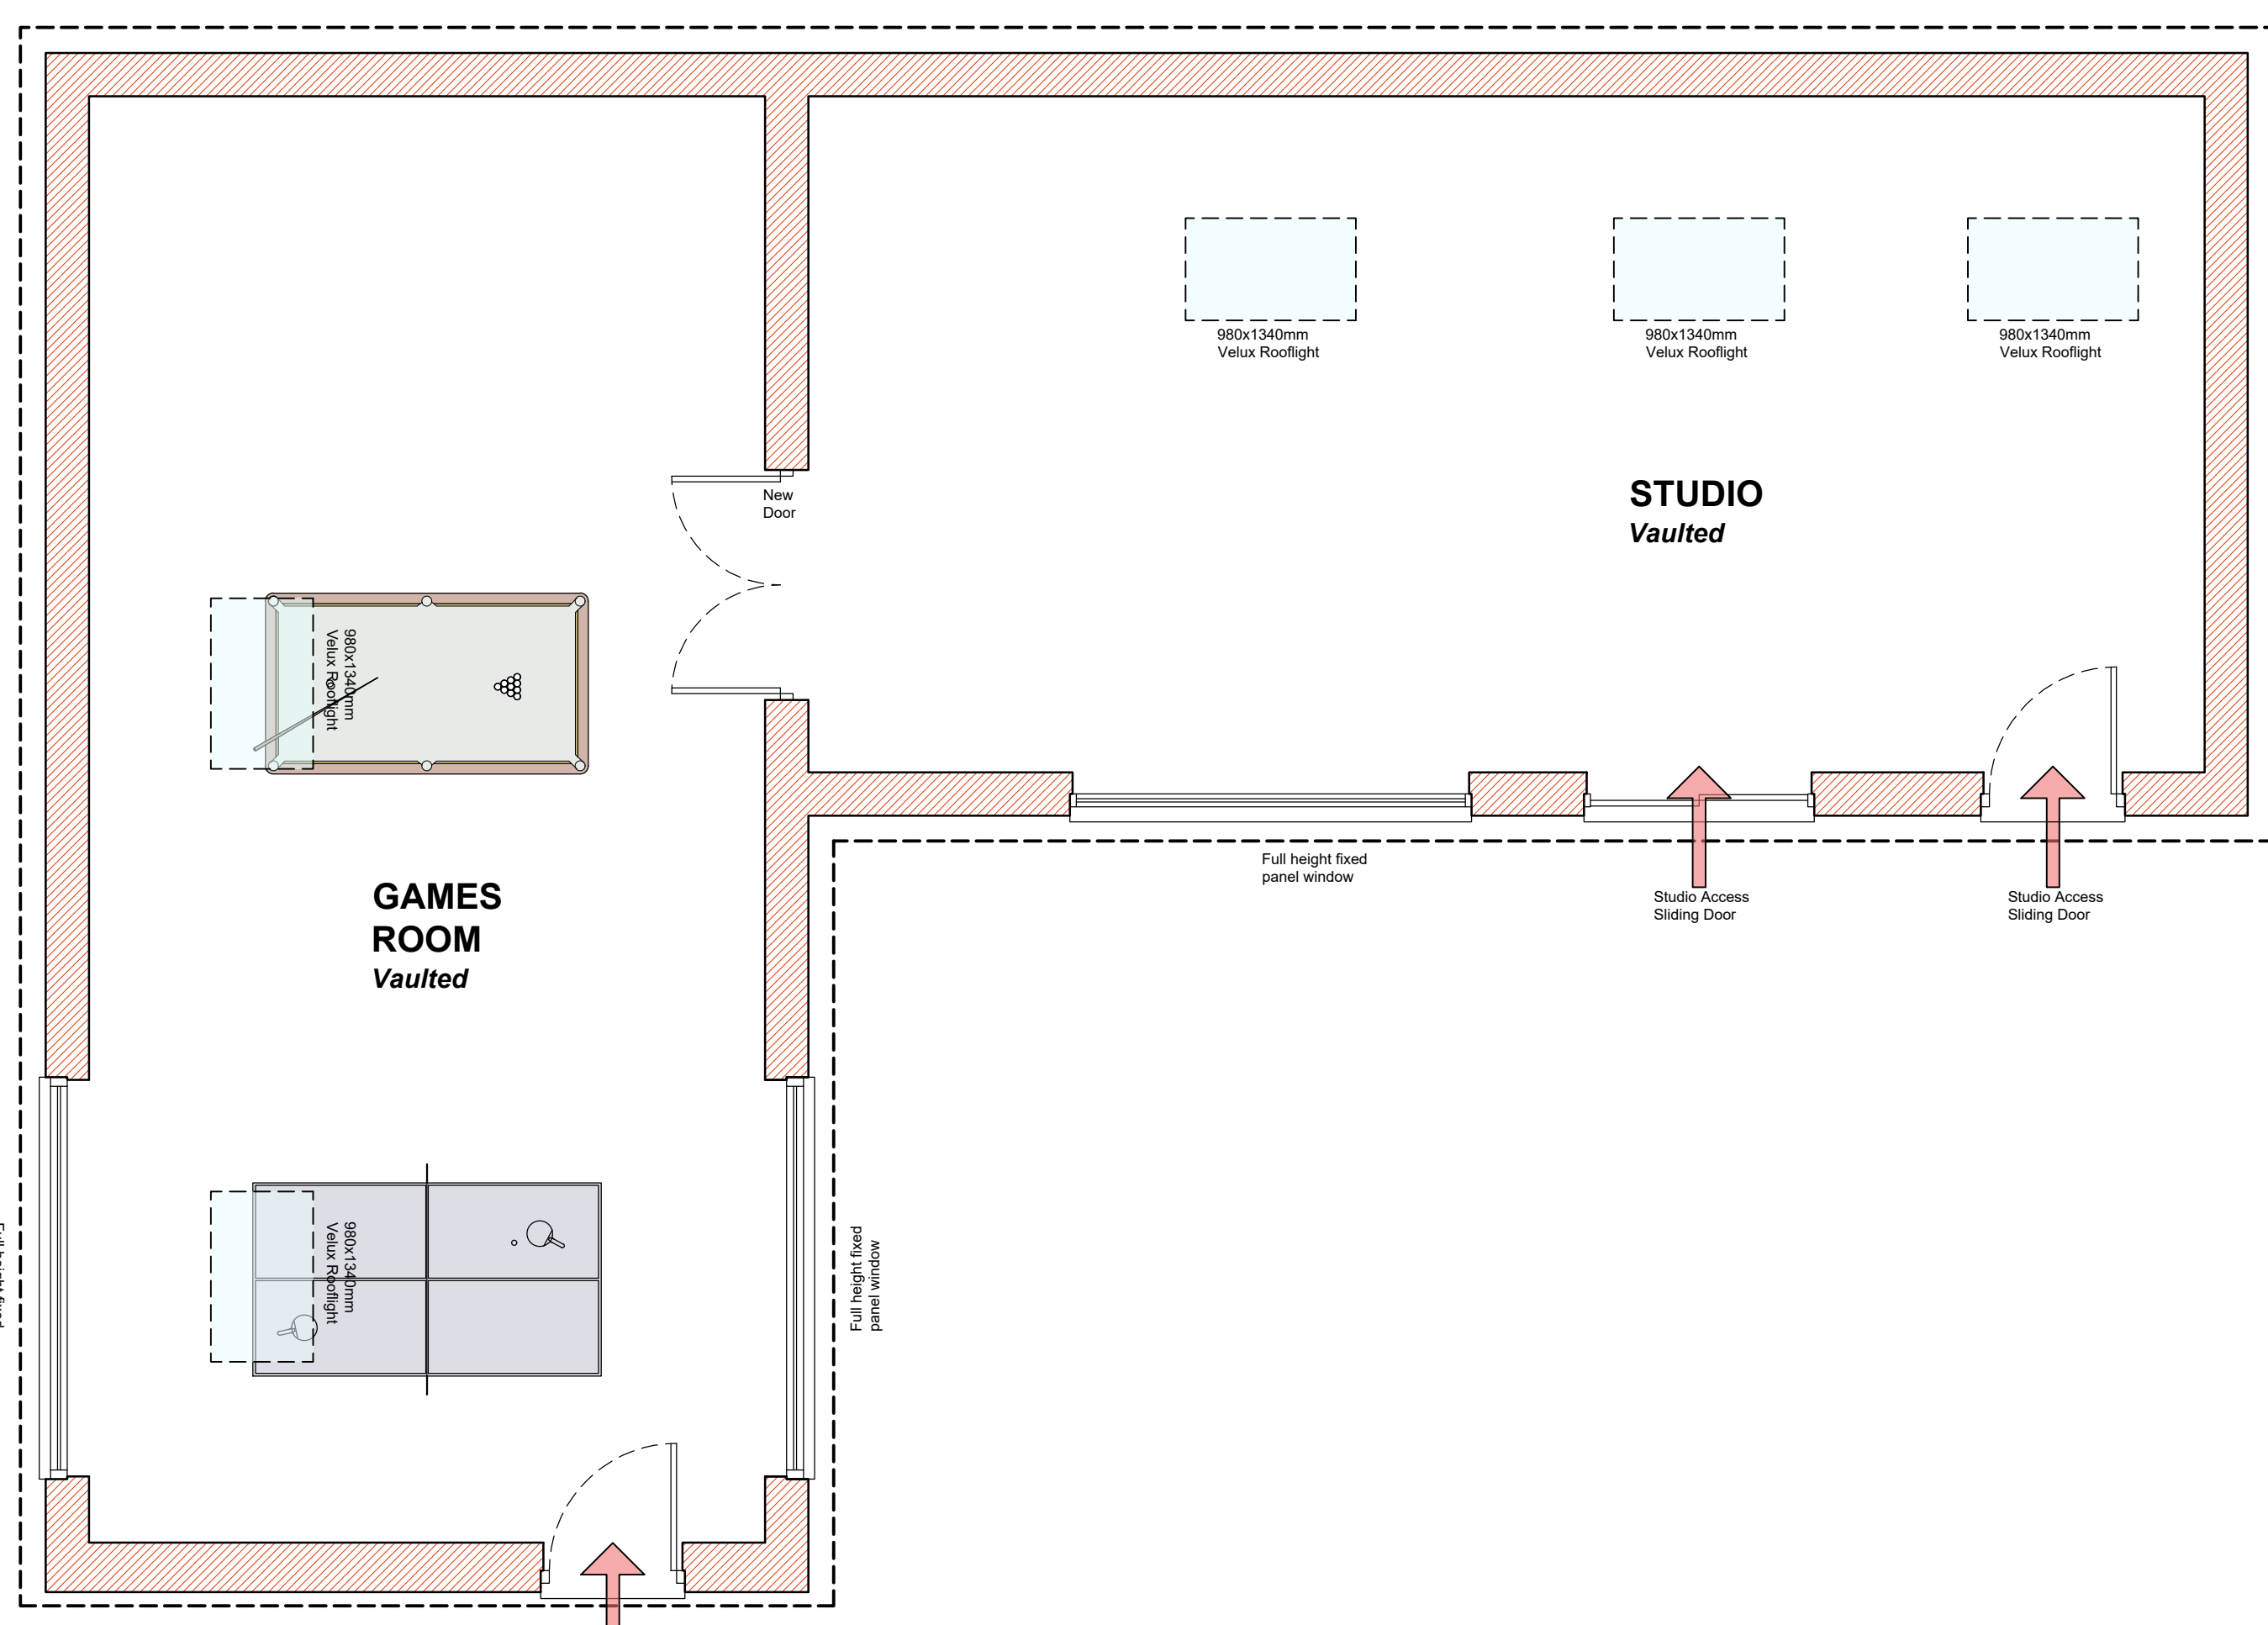


Proposed Ground Floor Plan
Ancillary Studio & Accommodation
Scale 1:50

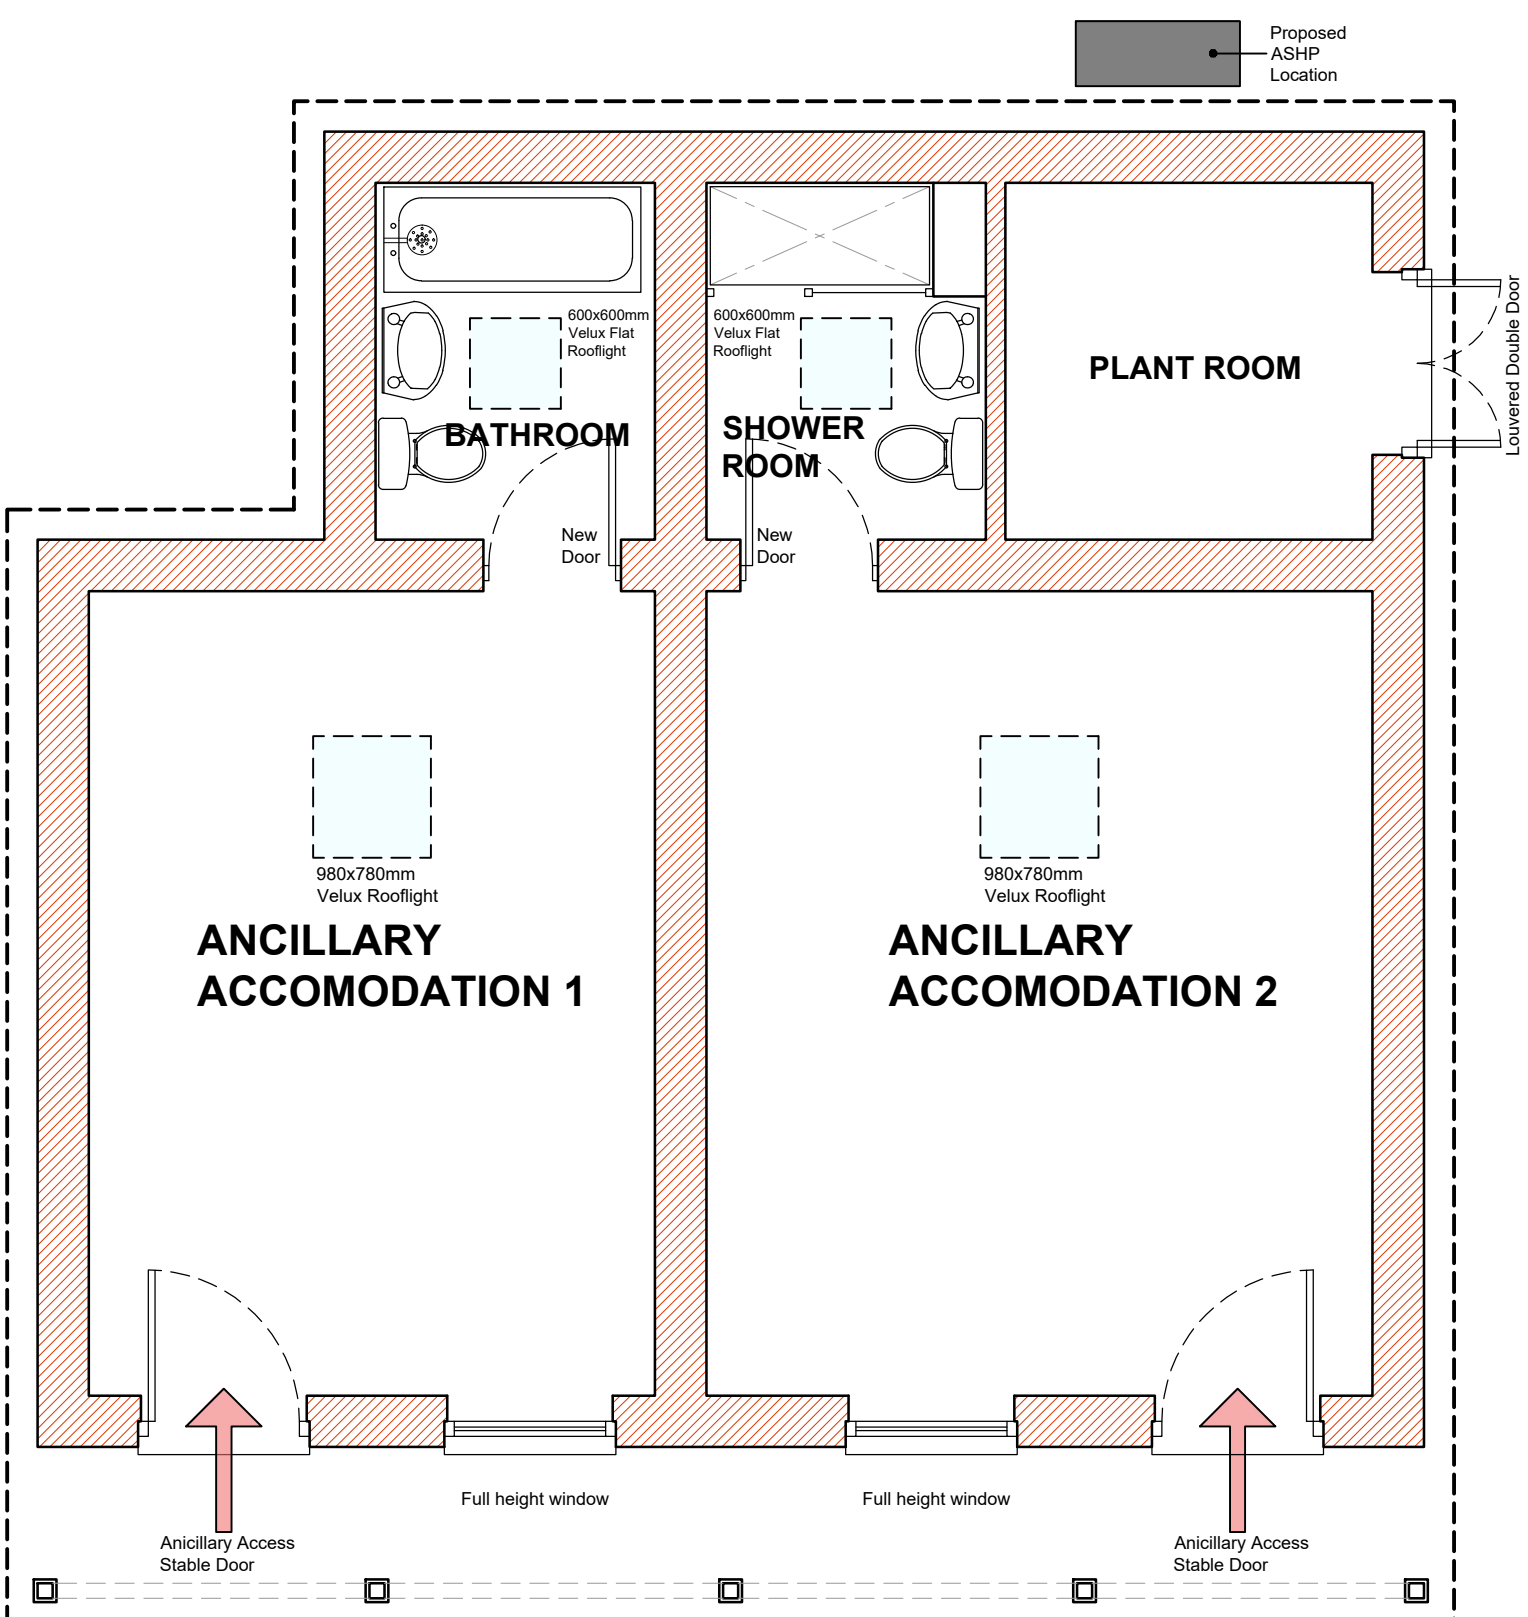

Proposed Roof Plan
Ancillary Studio & Accommodation
Scale 1:100



Proposed material examples
Photo NTS

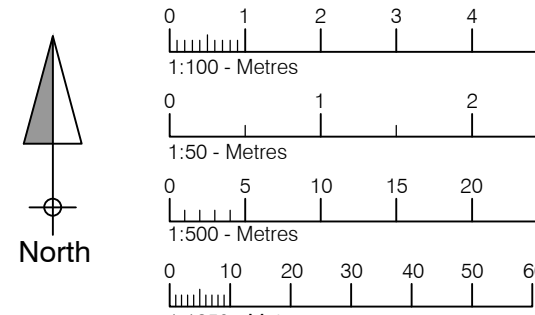

DRAWING FOR PLANNING PURPOSES ONLY.
NOT TO BE USED FOR CONSTRUCTION.

Tuttle
architectural
services

Ground Floor
6 Pelhams Court
Marlborough
Wiltshire SN8 2AG

T. 01672 518 278
E. info@tuttlearchserv.co.uk
F. facebook.com/tuttlearchserv
W. tuttlearchserv.co.uk

JOB TITLE
Proposed single storey ancillary buildings to the rear of Minal Woodlands House buildings to include: Artist studio, Ancillary Accommodation, Garden Storage Building & associated landscaping & car parking @ Minal Woodlands House, Woodlands Road, Mildenhall, Marlborough, Wiltshire, SN8 2NH

DRAWING TITLE
Proposed Ancillary Studio Plans & Elevations

DRAWING NUMBER	REV
Minal Woodlands House - 04	C

REVISIONS
Rev A - Amendments following client meeting
Rev B - Amendments following client meeting
Rev C - Amendments following client meeting

SCALE	DATE	DRAWN BY	PAPER SIZE	JOB No.
As Indicated	June 26	MCW	A1	1715