





Proposed Site Plan
Scale 1:100




Existing Site Section
Scale 1:100

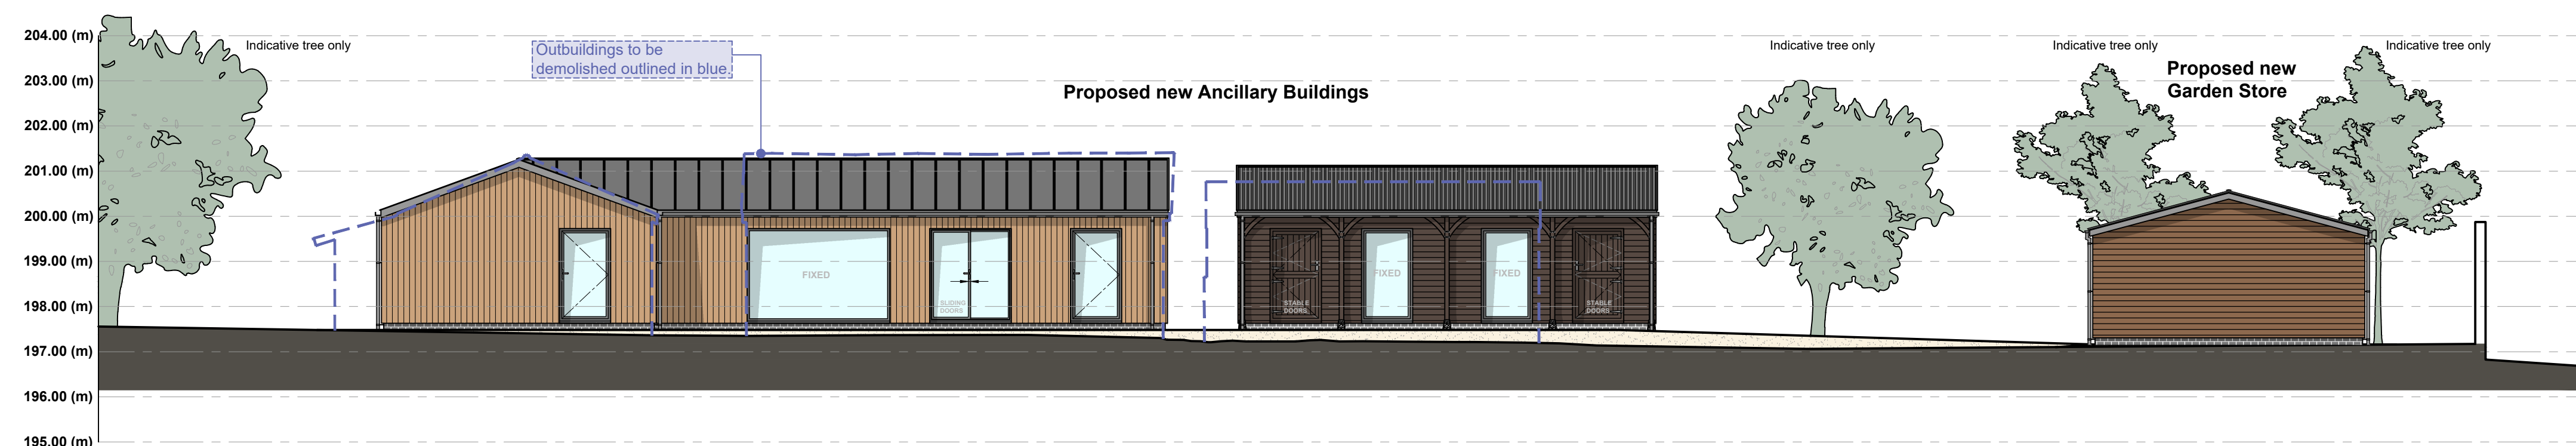

Proposed Site Section
Scale 1:100

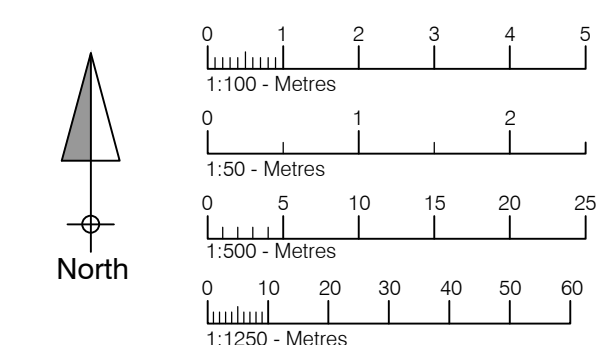

DRAWING FOR PLANNING PURPOSES
ONLY.
NOT TO BE USED FOR CONSTRUCTION.

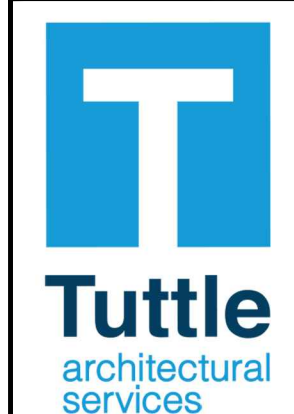

Ground Floor
6 Pelhams Court
Marlborough
Wiltshire SN8 2AG

T. 01672 518 278
E. info@tuttlearchserv.co.uk
f [facebook.com/tuttlearchserv](https://www.facebook.com/tuttlearchserv)
W. tuttlearchserv.co.uk

JOB TITLE	Proposed single storey ancillary buildings to the rear of Minal Woodlands House buildings to include: Artist studio, Ancillary Accommodation, Garden Storage Building & associated landscaping & car parking @ Minal Woodlands House, Woodlands Road, Mildenhall, Marlborough, Wiltshire. SN8 2NH
-----------	---

DRAWING TITLE
Existing & Proposed Site Section

DRAWING NUMBER

Minal Woodlands House - 05

REV
B

REVISIONS

Rev **A** - Amendments following client meeting
Rev **B** - Amendments following client meeting

SCALE	DATE	DRAWN BY	PAPER SIZE	JOB No.
As Indicated	June 26	MCW	A1	1715

DATE	June 2
------	--------

	DRAWN
	MCW

PAPER SI
A1

JOB No.
1715