




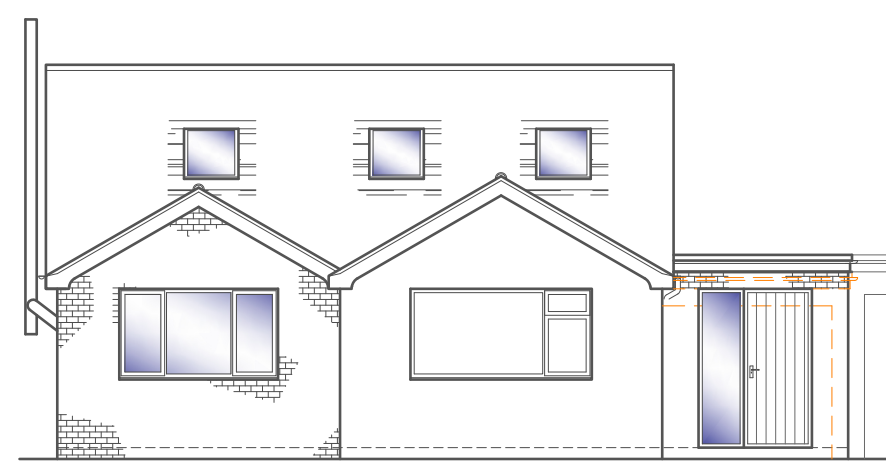


FRONT ELEVATION  
Scale 1:100

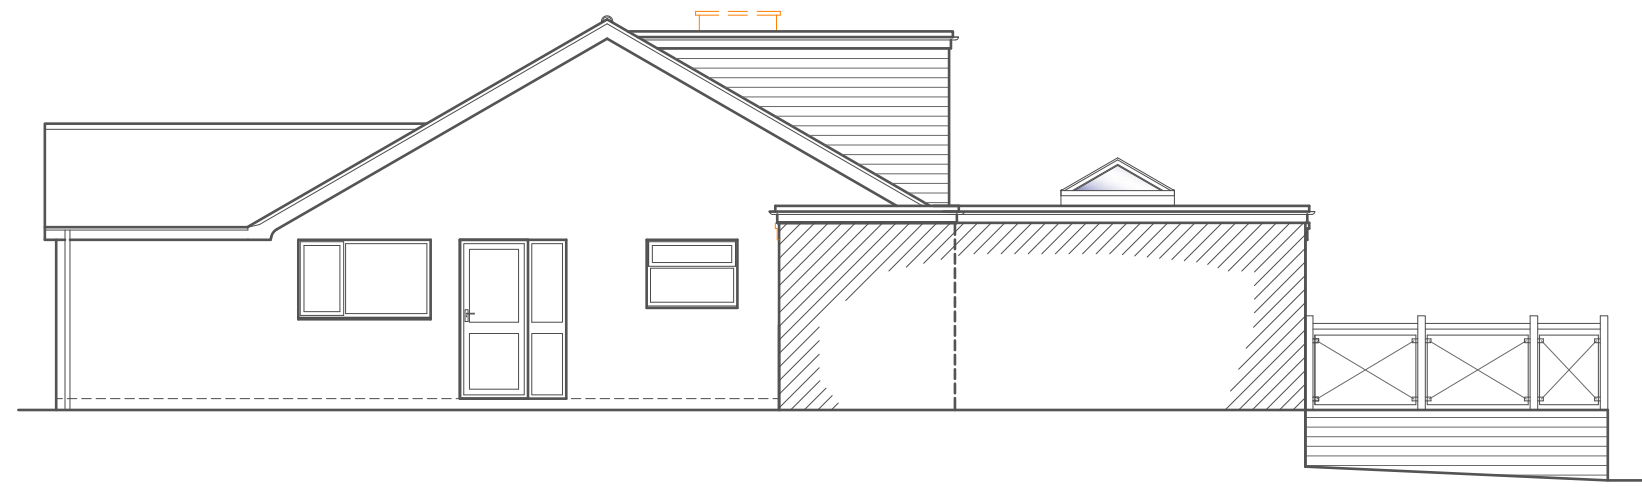


SIDE ELEVATION  
Scale 1:100

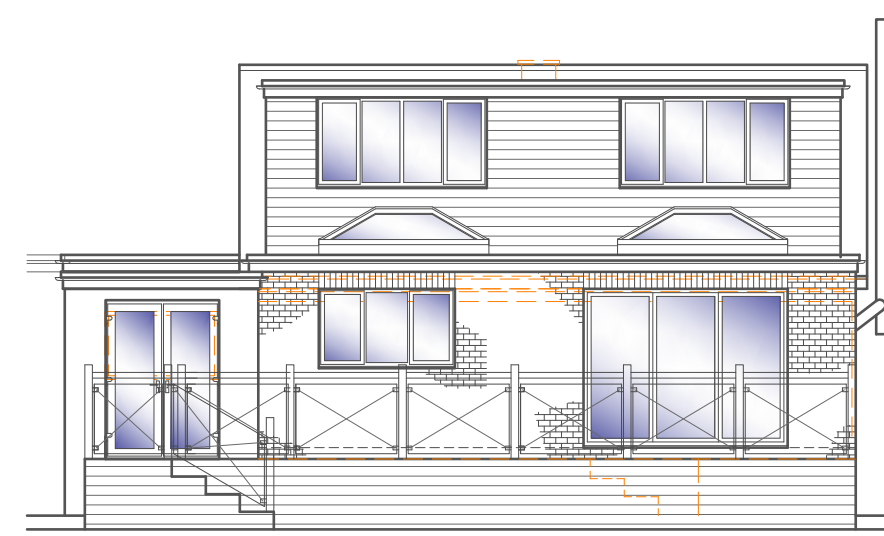


REAR ELEVATION  
Scale 1:100

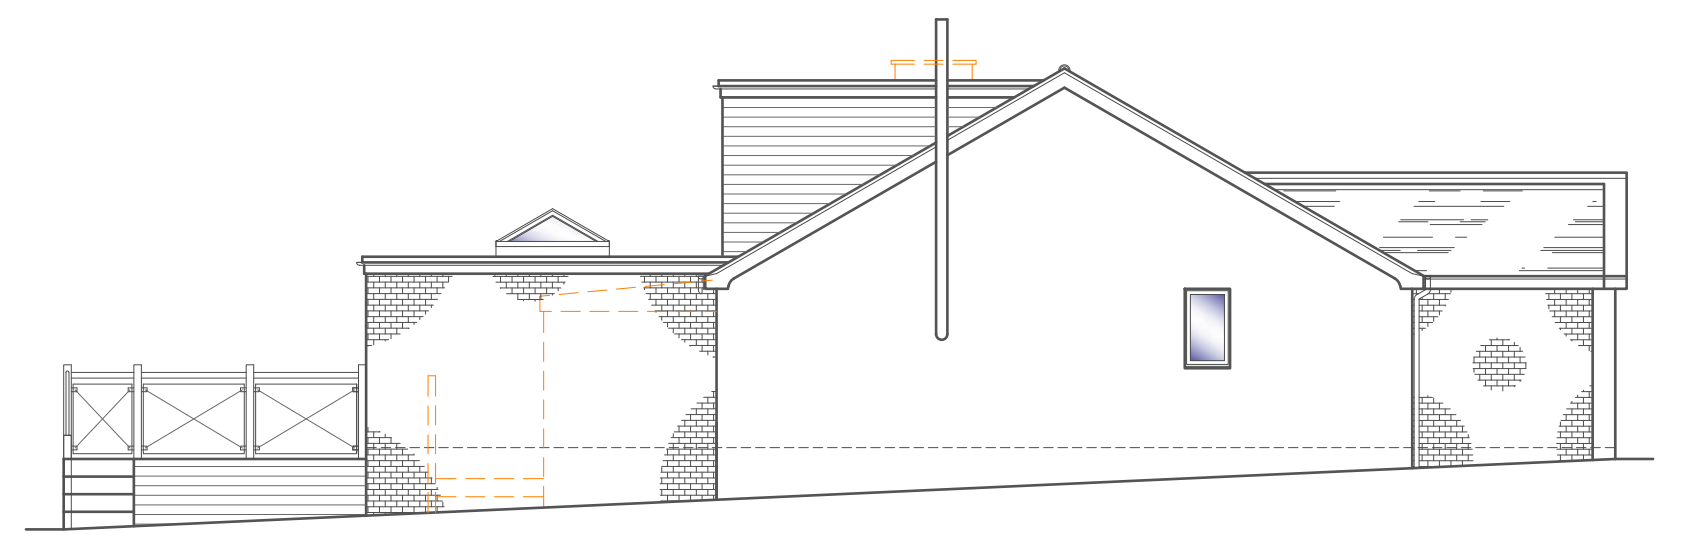


SIDE ELEVATION  
Scale 1:100

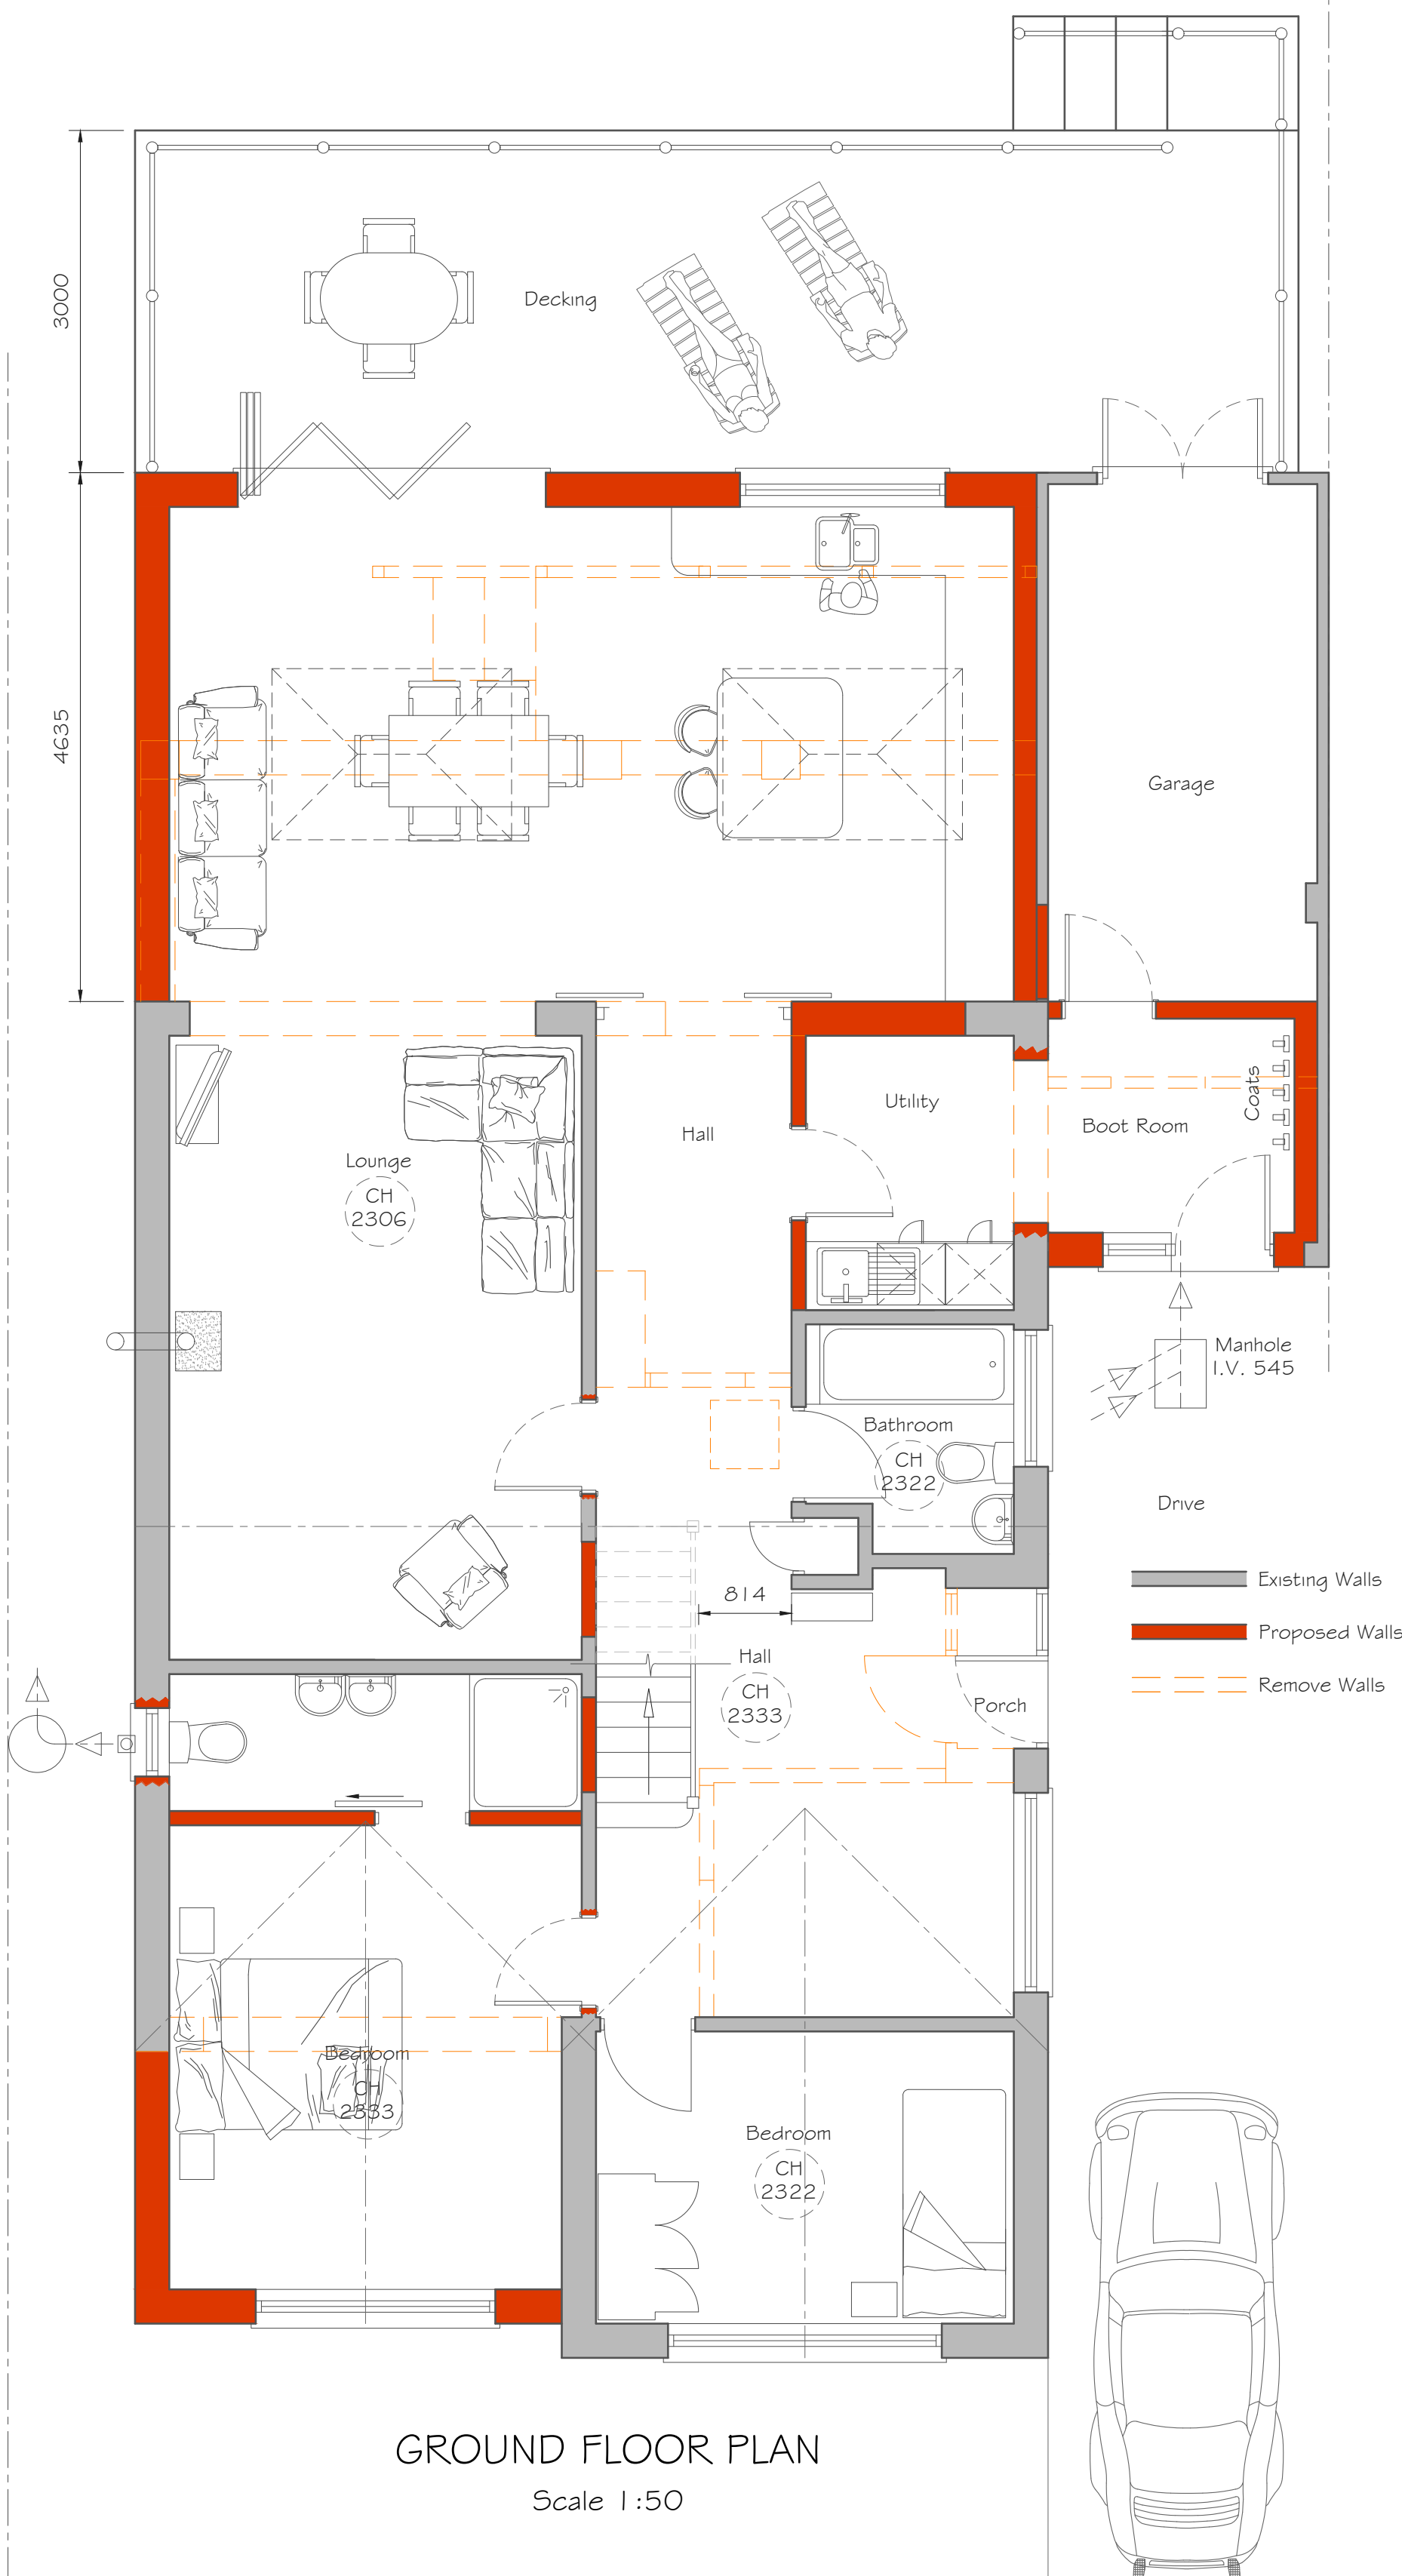


GROUND FLOOR PLAN  
Scale 1:50

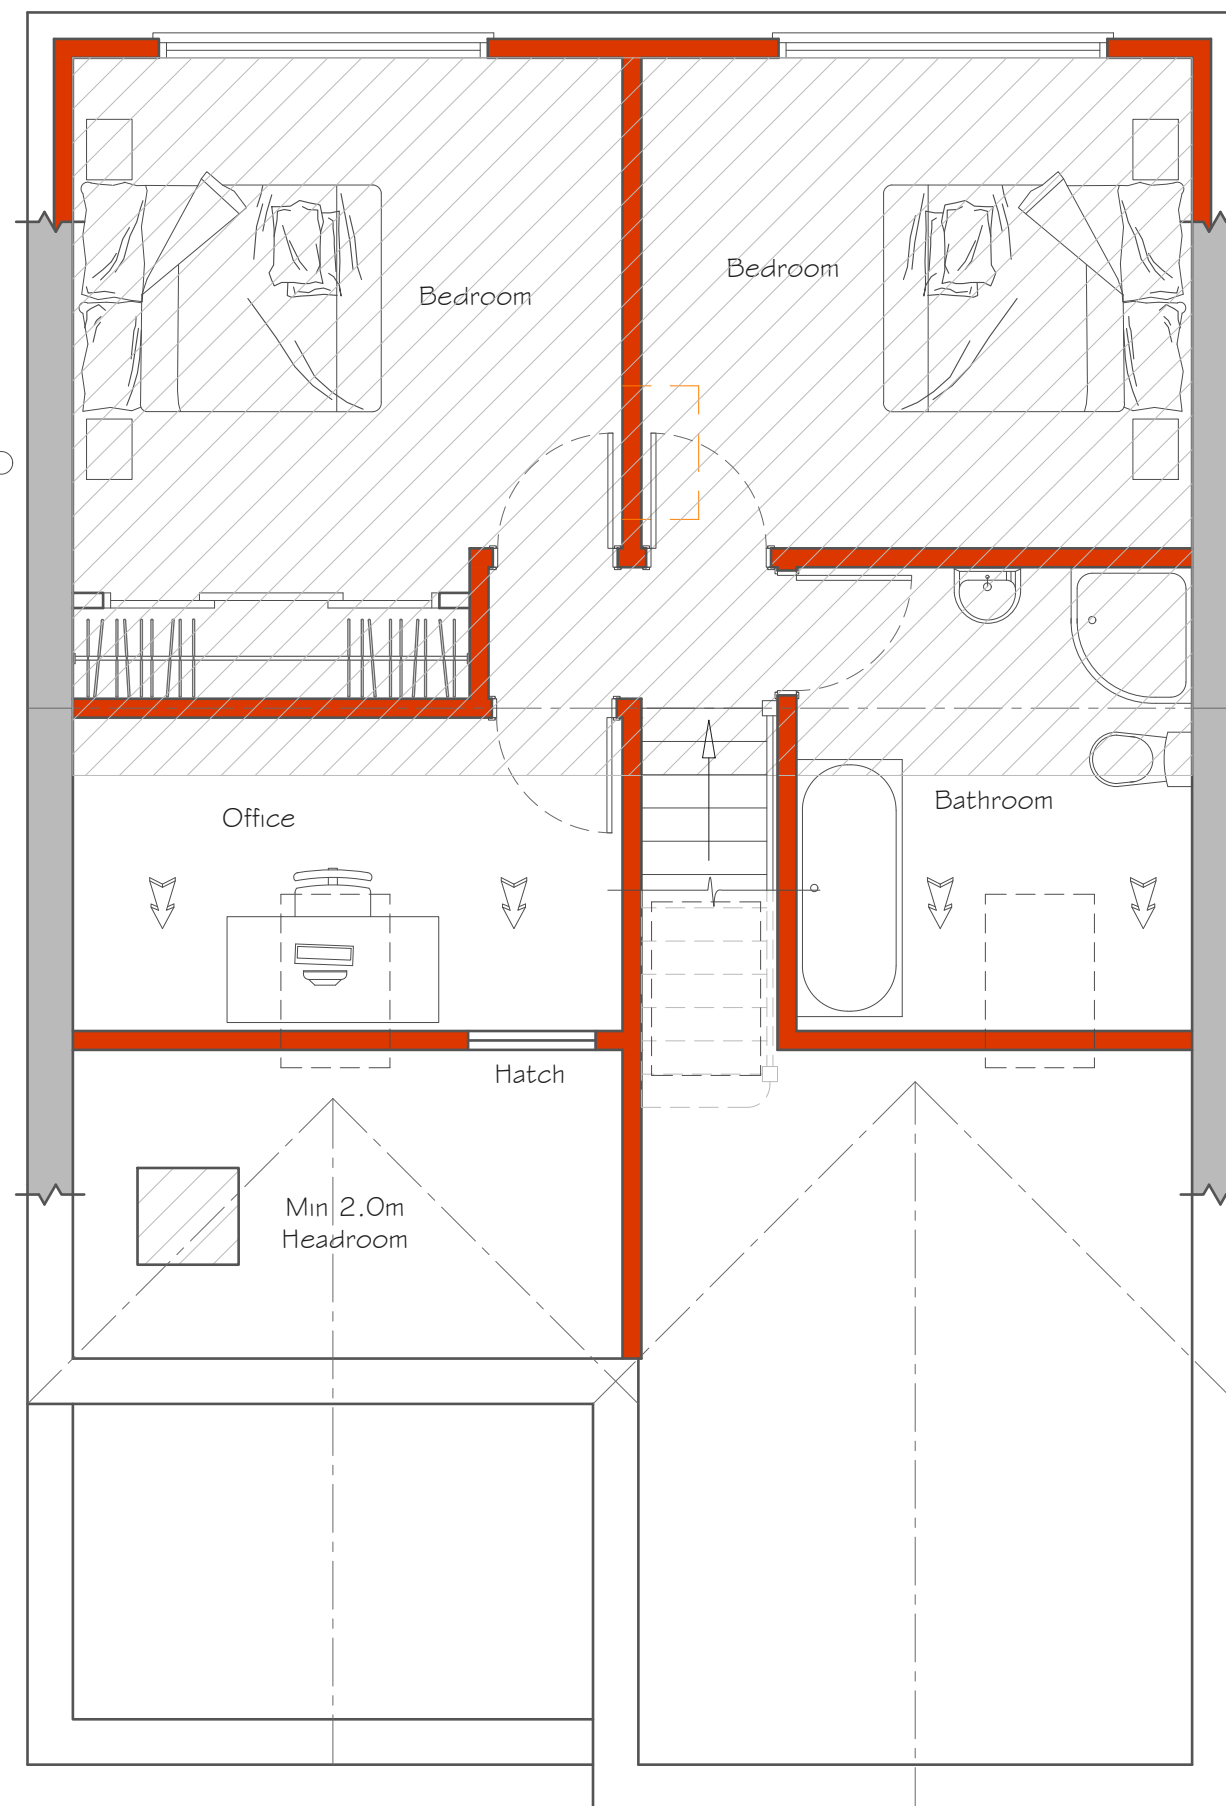


FIRST FLOOR PLAN  
Scale 1:50

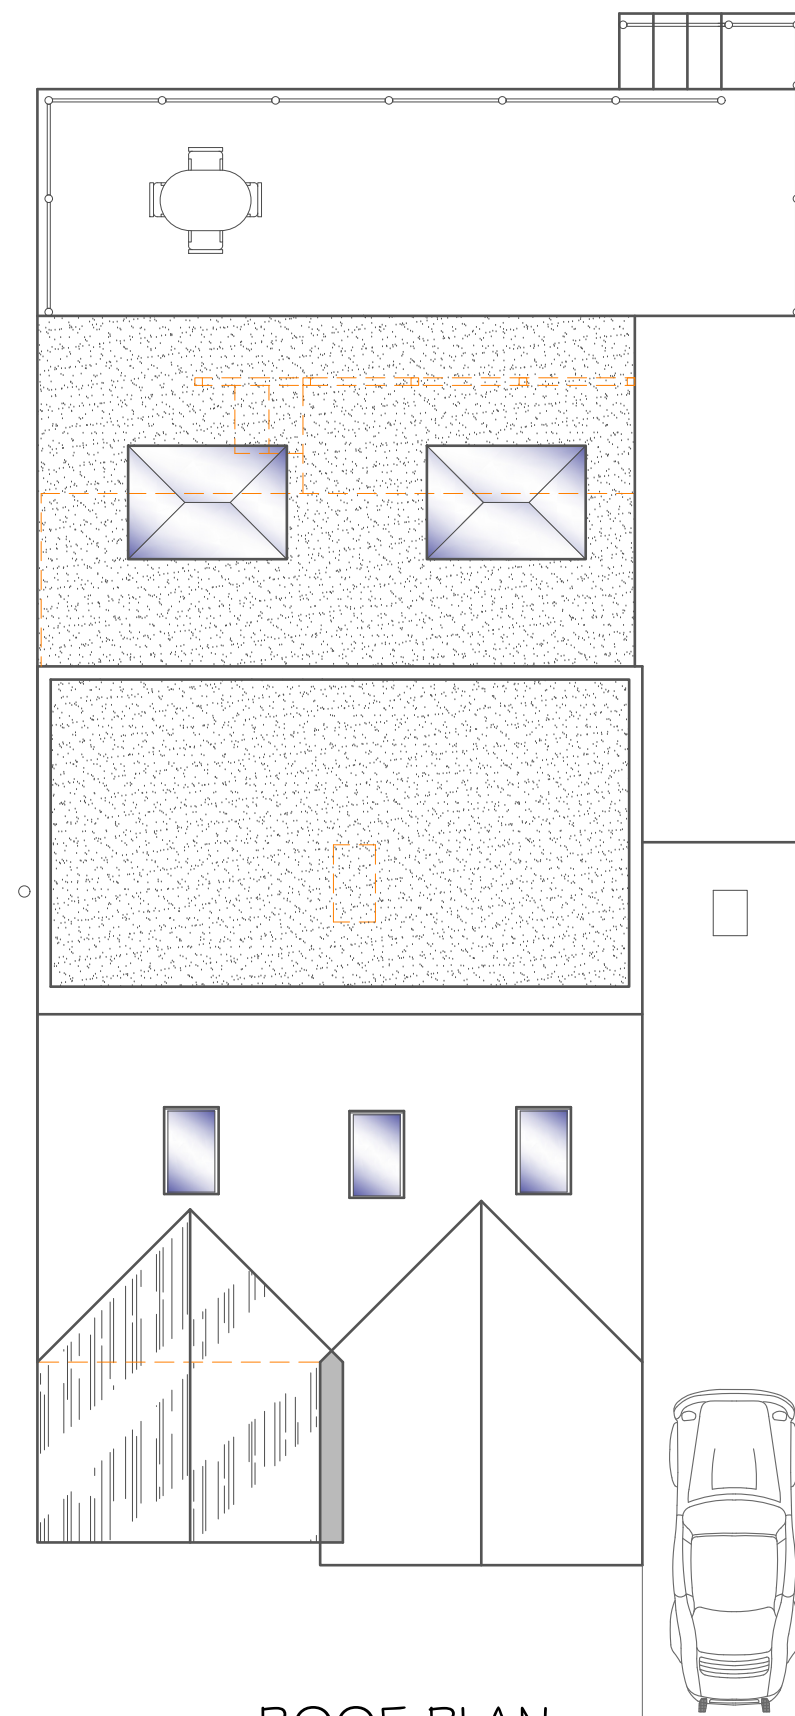

ROOF PLAN  
Scale 1:100

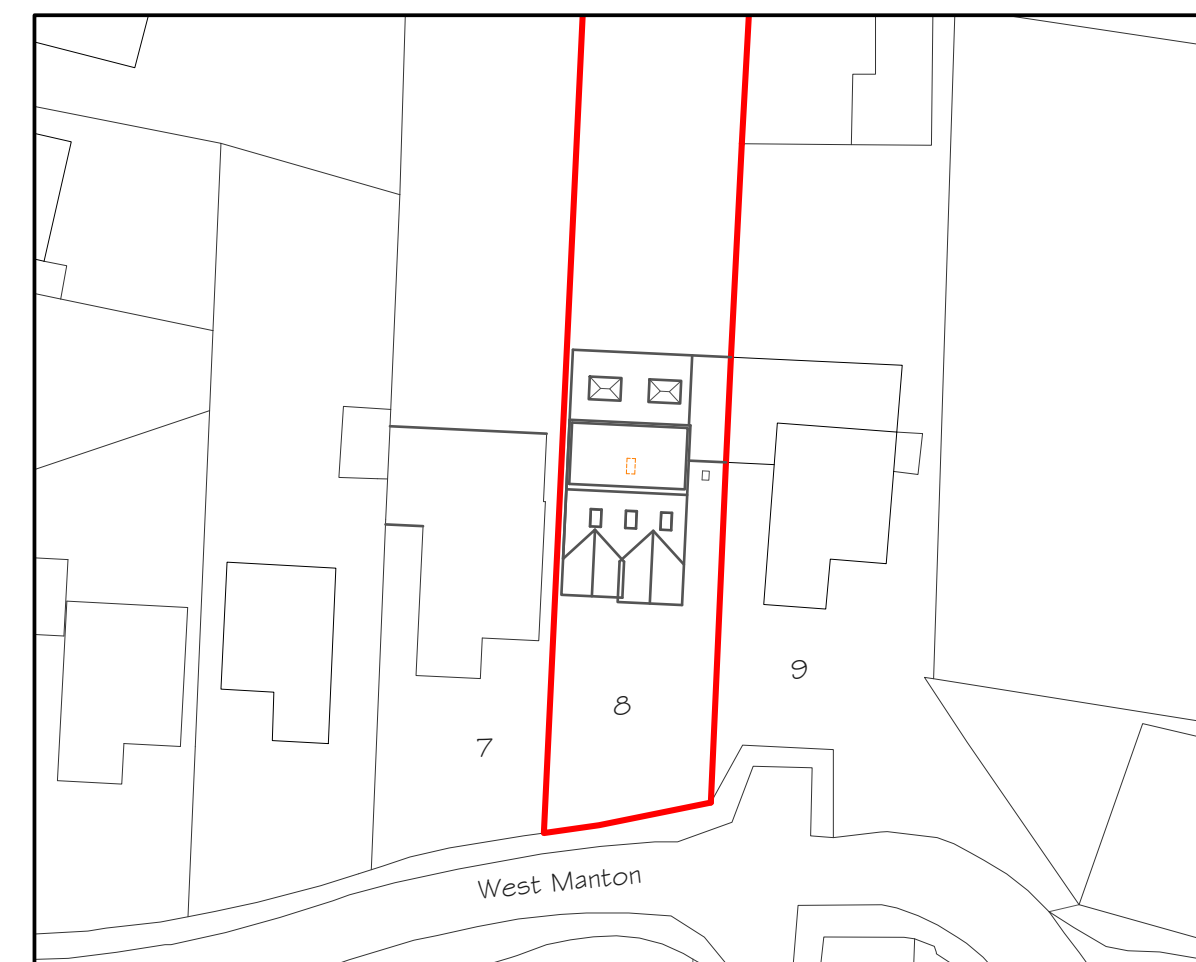

BLOCK PLAN  
Scale 1:500

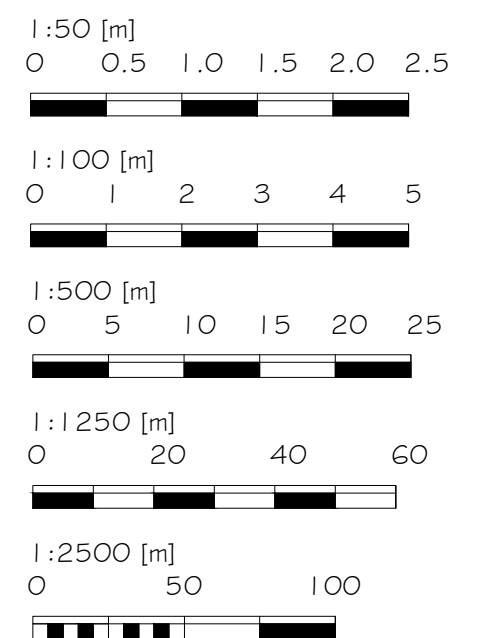

Alex Dawson  
www.addraughting.co.uk  
alex@addraughting.co.uk  
01672 511412  
07791 341698

59 Barrow Close  
Marlborough  
Wiltshire  
SN8 2BE



AD DRAUGHTING  
ARCHITECTURAL SERVICES

Client

MR & MRS MOLLART

Job Title

EXTENSION AT:  
8 WEST MANTON,  
MARLBOROUGH,  
WILTSHIRE,  
SN8 4HN.

Drawing Title

PROPOSED ELEVATIONS AND PLANS

Scale

A5 SHOWN

Date

28/07/2026

Drawn

AD

Drawing No.

1658-02

Rev

F